



IF IN ANY DOUBT PLEASE ASK THE ARCHITECT FOR CLARIFICATION.  
DO NOT SCALE FROM DRAWING. ALL DIMENSIONS TO BE CHECKED ON SITE.  
THE COPYRIGHT FOR THESE DRAWINGS REMAINS THE PROPERTY OF THE ARCHITECT.  
THEY MUST NOT BE REPRODUCED IN ANY WAY WITHOUT THE ARCHITECTS PRIOR  
WRITTEN CONSENT.

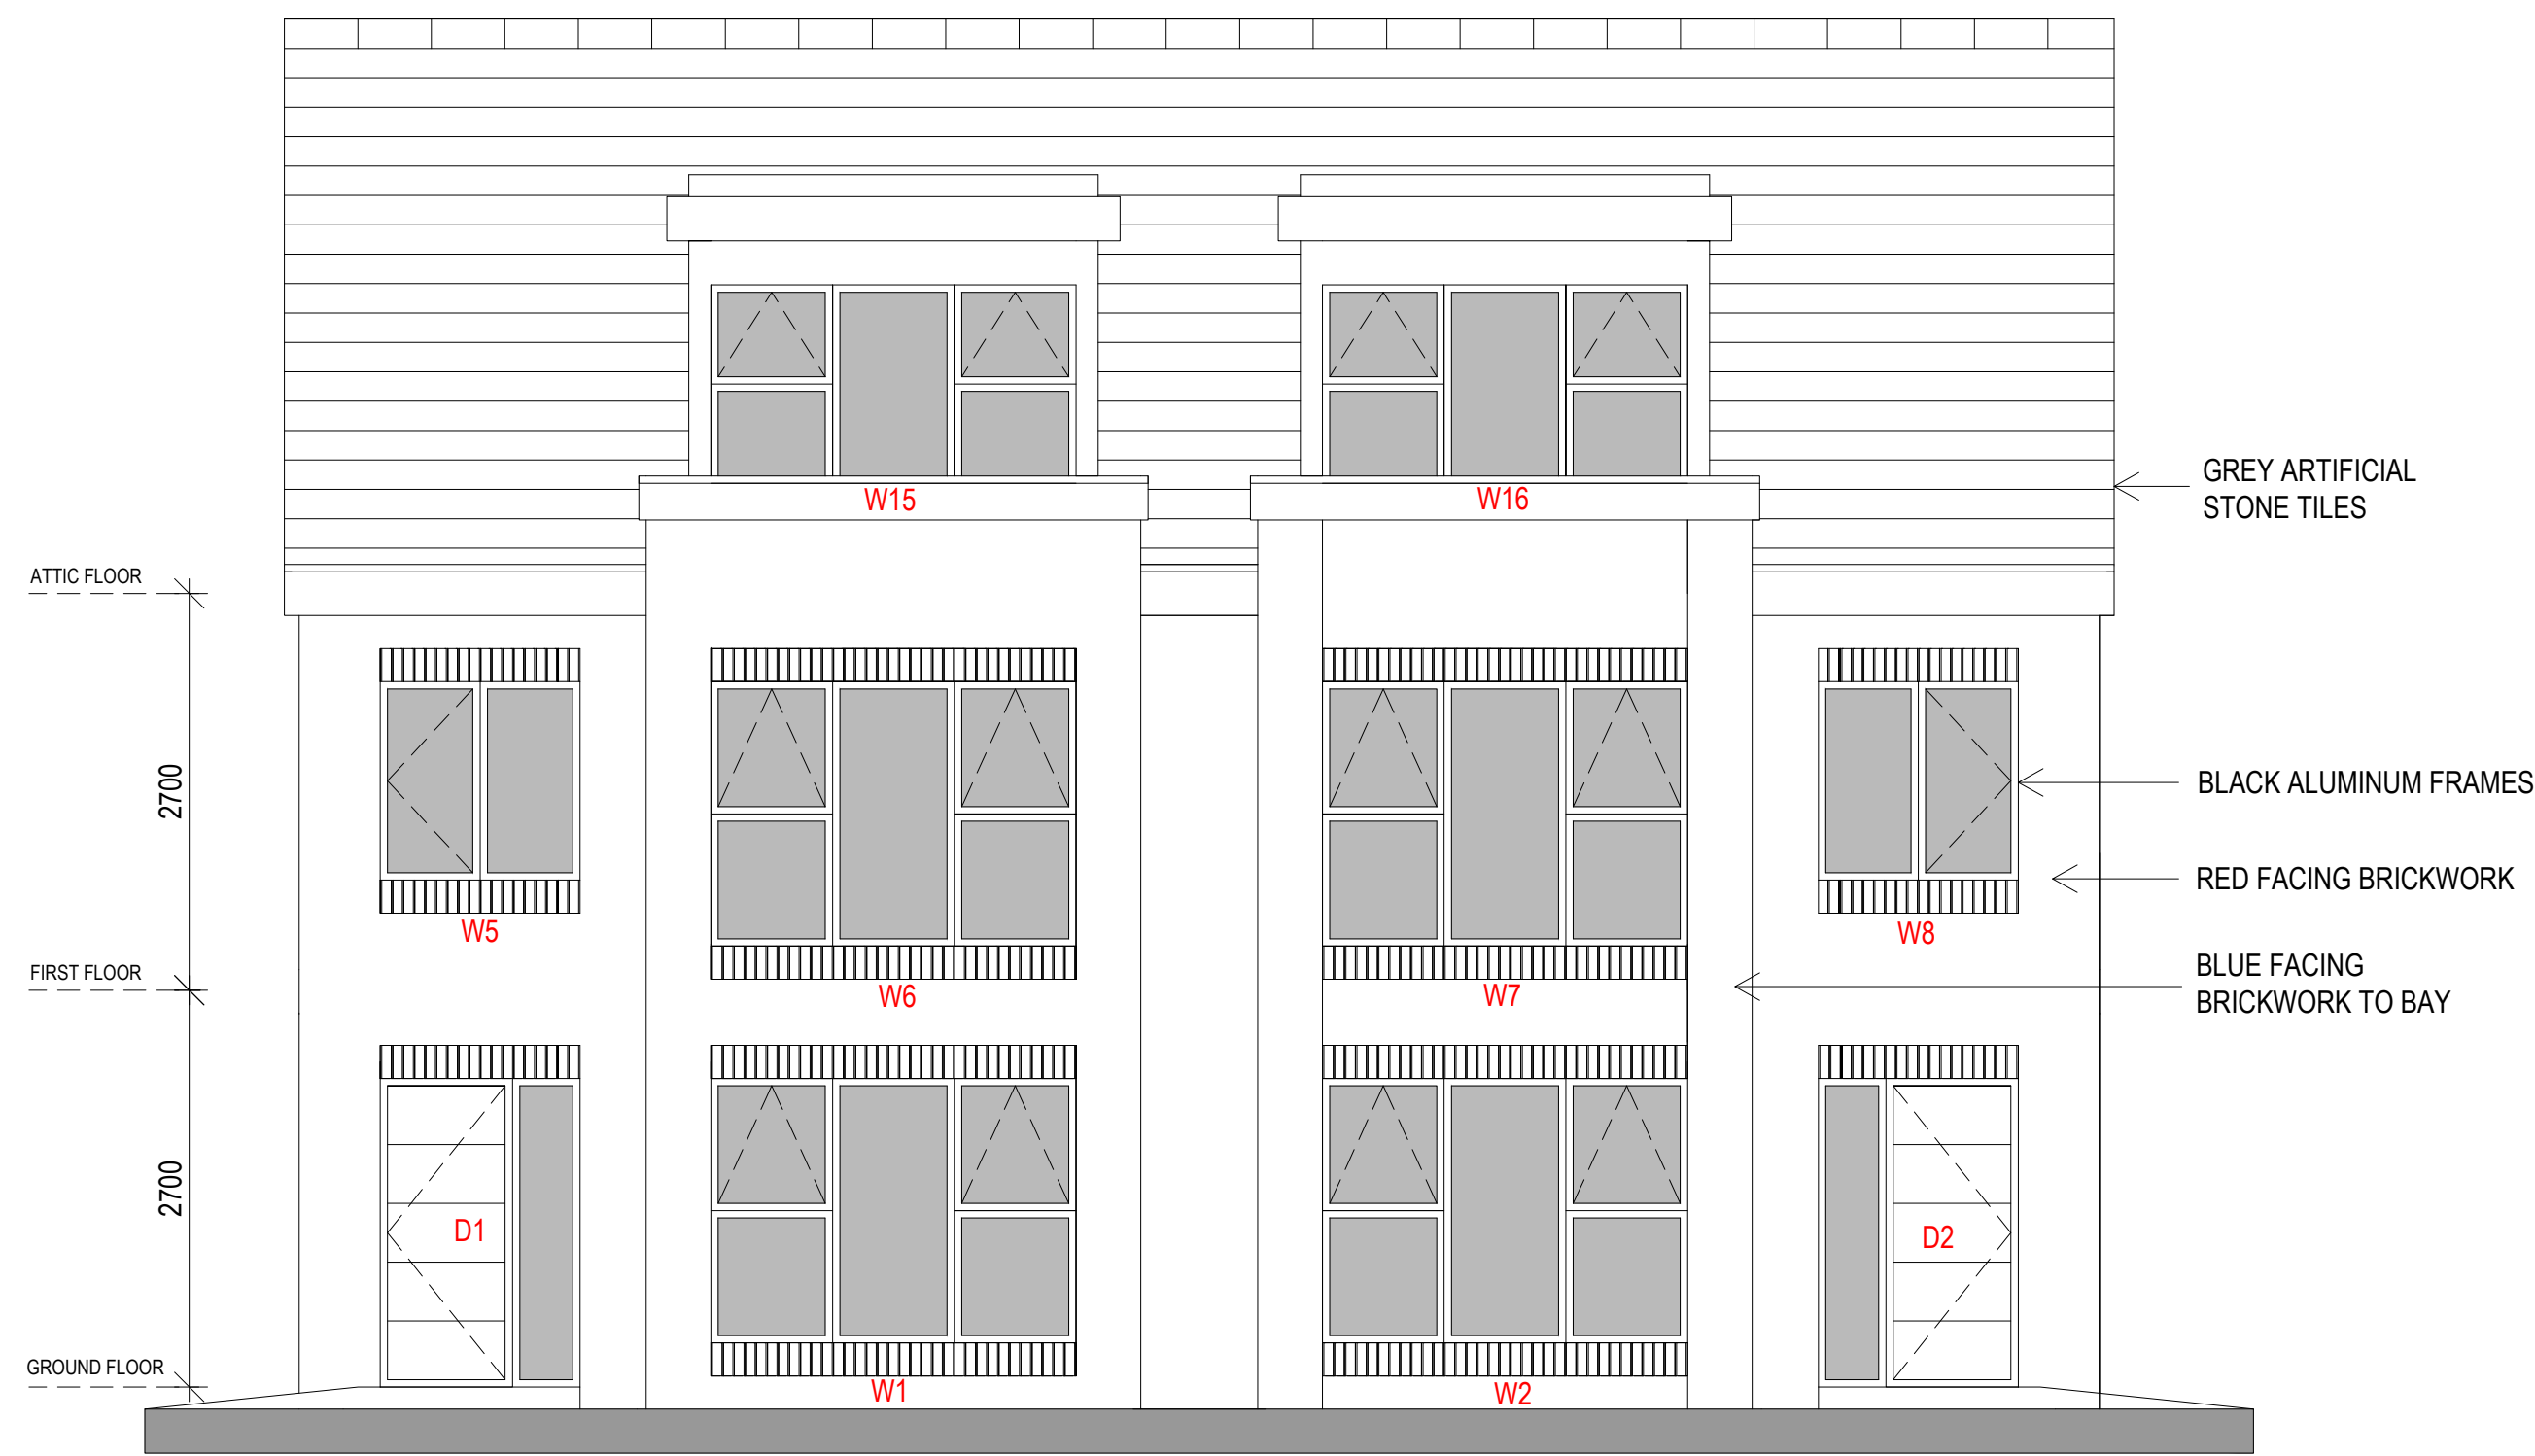


PLOT 1  
WEST ELEVATION

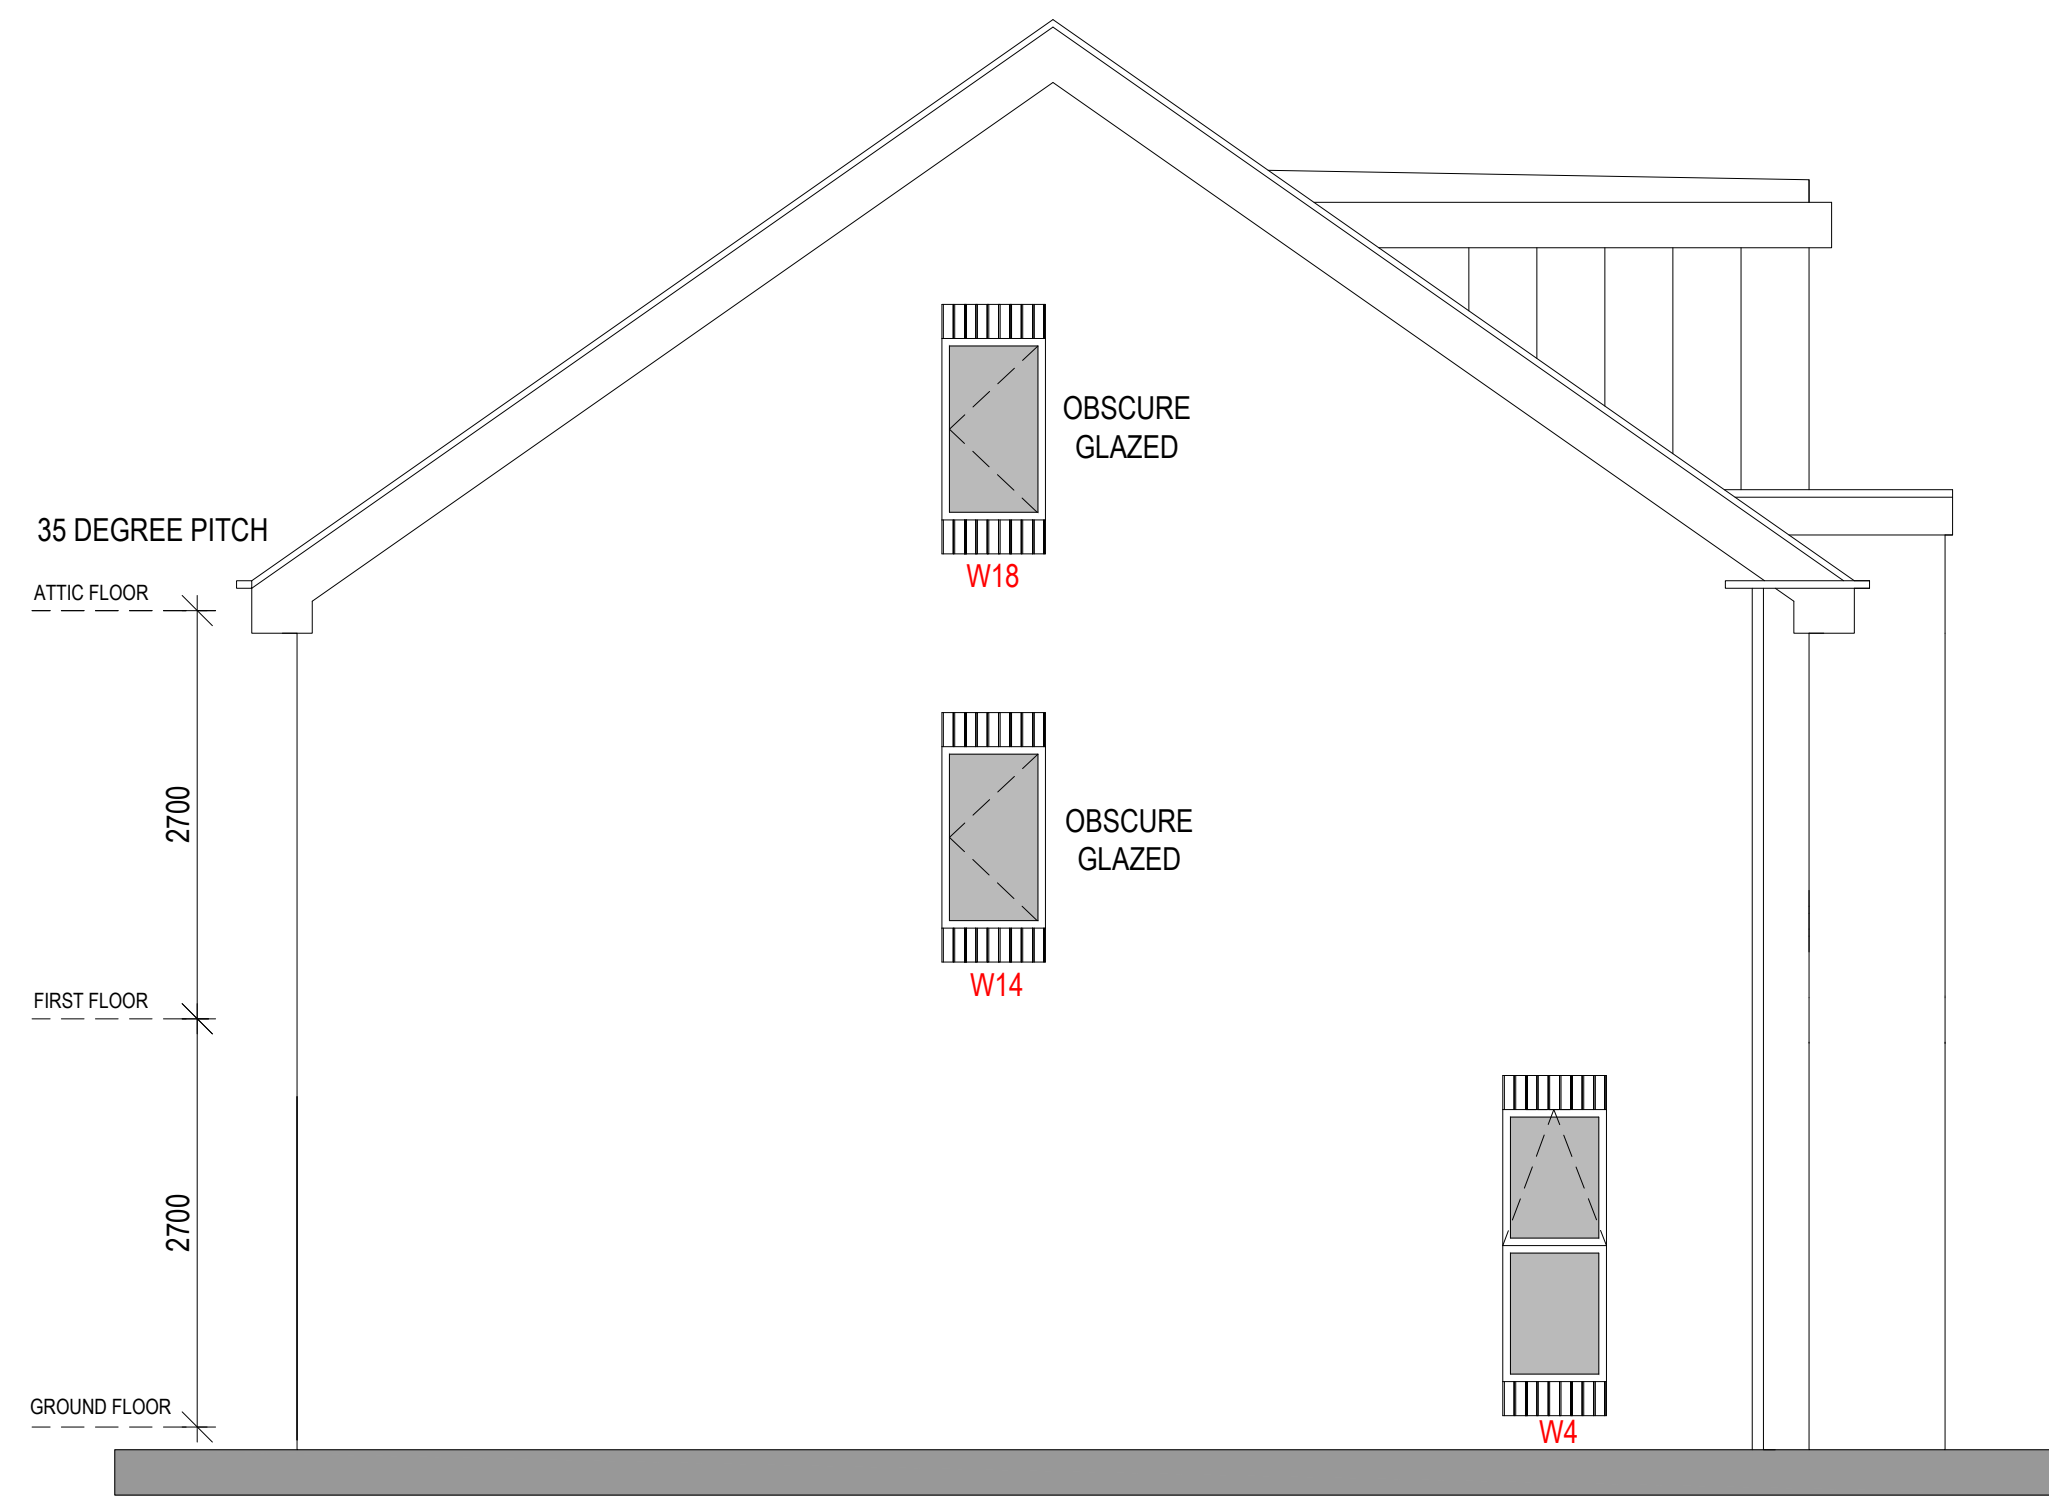


PLOT 1  
NORTH ELEVATION

| WINDOW SCHEDULE |                                    |
|-----------------|------------------------------------|
| OPENING         | STRUCTURAL OPENING (W x H)         |
| W1              | 1 No. 2485 x 1800                  |
| W2              | 1 No. 2485 x 1800                  |
| W3              | 1 No. 685 x 1800                   |
| W4              | 1 No. 685 x 1800                   |
| W5              | 1 No. 1360 x 1350                  |
| W6              | 1 No. 2485 x 1800                  |
| W7              | 1 No. 2485 x 1800                  |
| W8              | 1 No. 1360 x 1350                  |
| W9              | 1 No. 685 x 1200 (OBSOLETE GLAZED) |
| W10             | 1 No. 1135 x 1200                  |
| W11             | 1 No. 2485 x 1200                  |
| W12             | 1 No. 2485 x 1200                  |
| W13             | 1 No. 1135 x 1200                  |
| W14             | 1 No. 685 x 1200 (OBSOLETE GLAZED) |
| W15             | 1 No. 2485 x 1350                  |
| W16             | 1 No. 2485 x 1350                  |
| W17             | 1 No. 685 x 1200 (OBSOLETE GLAZED) |
| W18             | 1 No. 685 x 1200 (OBSOLETE GLAZED) |
| D1              | 1 No. 1360 x 2100                  |
| D2              | 1 No. 1360 x 2100 (B-FOLDING)      |
| D3              | 1 No. 3047 x 2100 (B-FOLDING)      |
| D4              | 1 No. 3047 x 2100 (B-FOLDING)      |

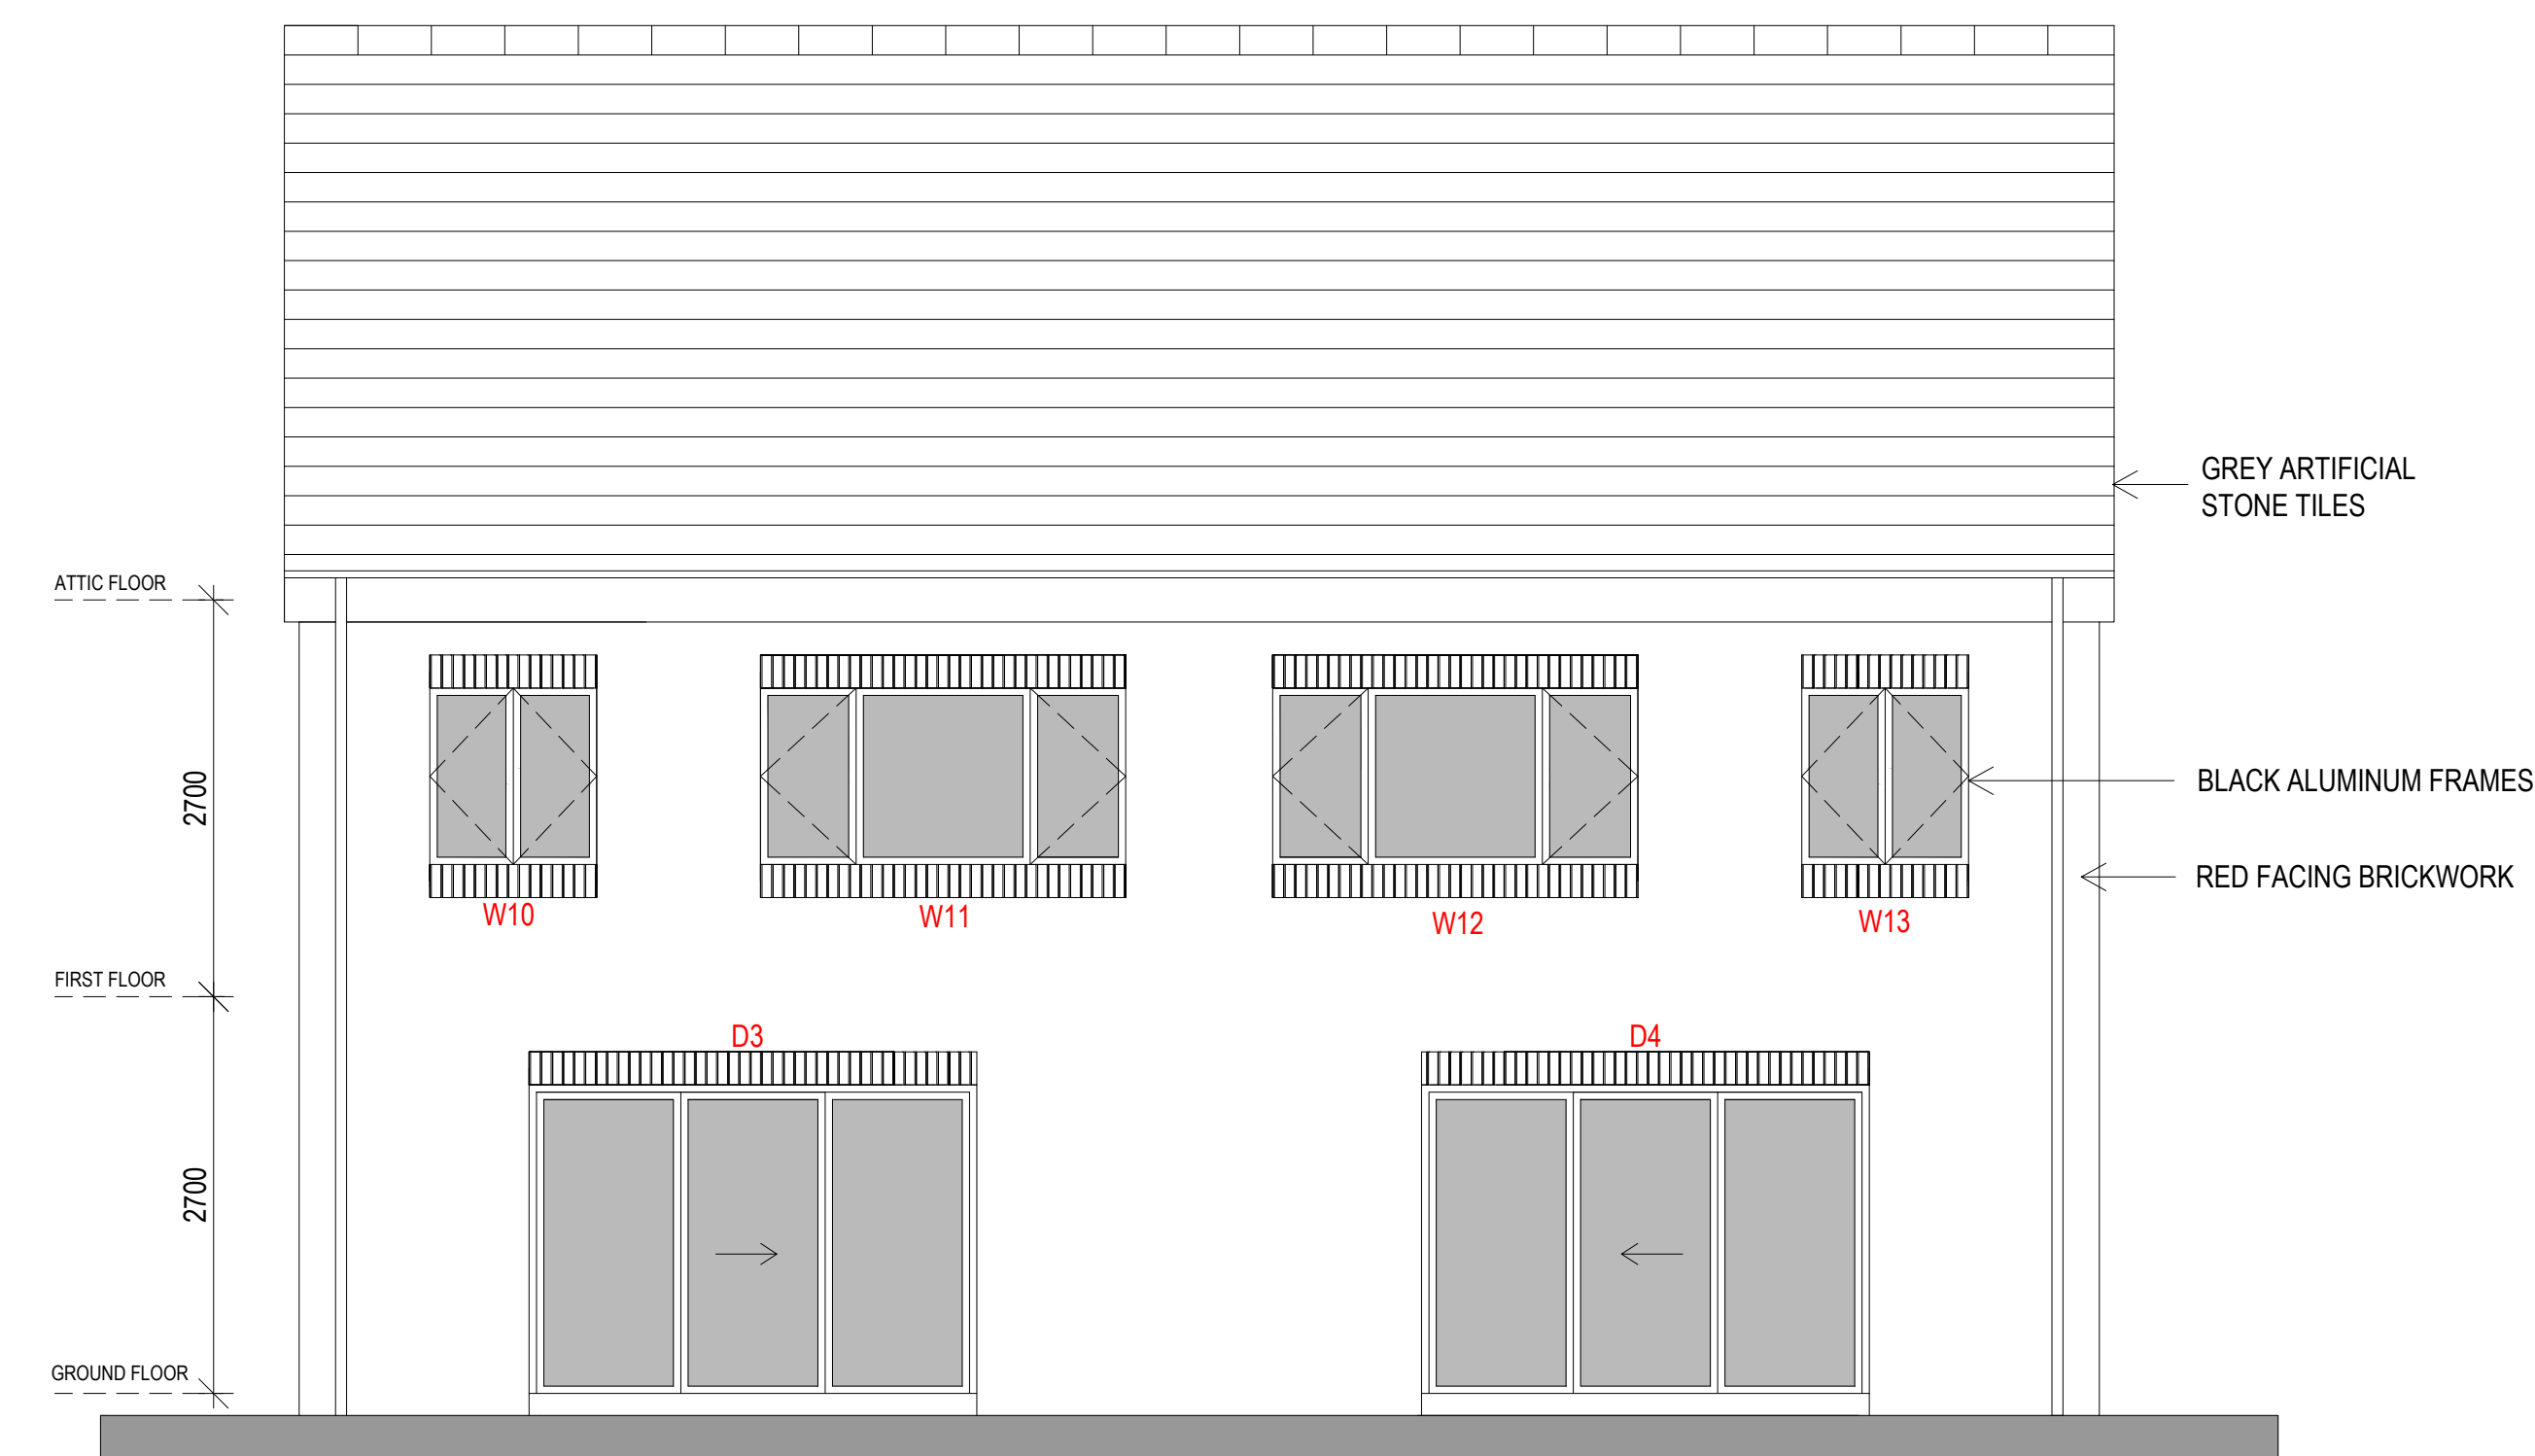

PLOT 2  
EAST ELEVATION

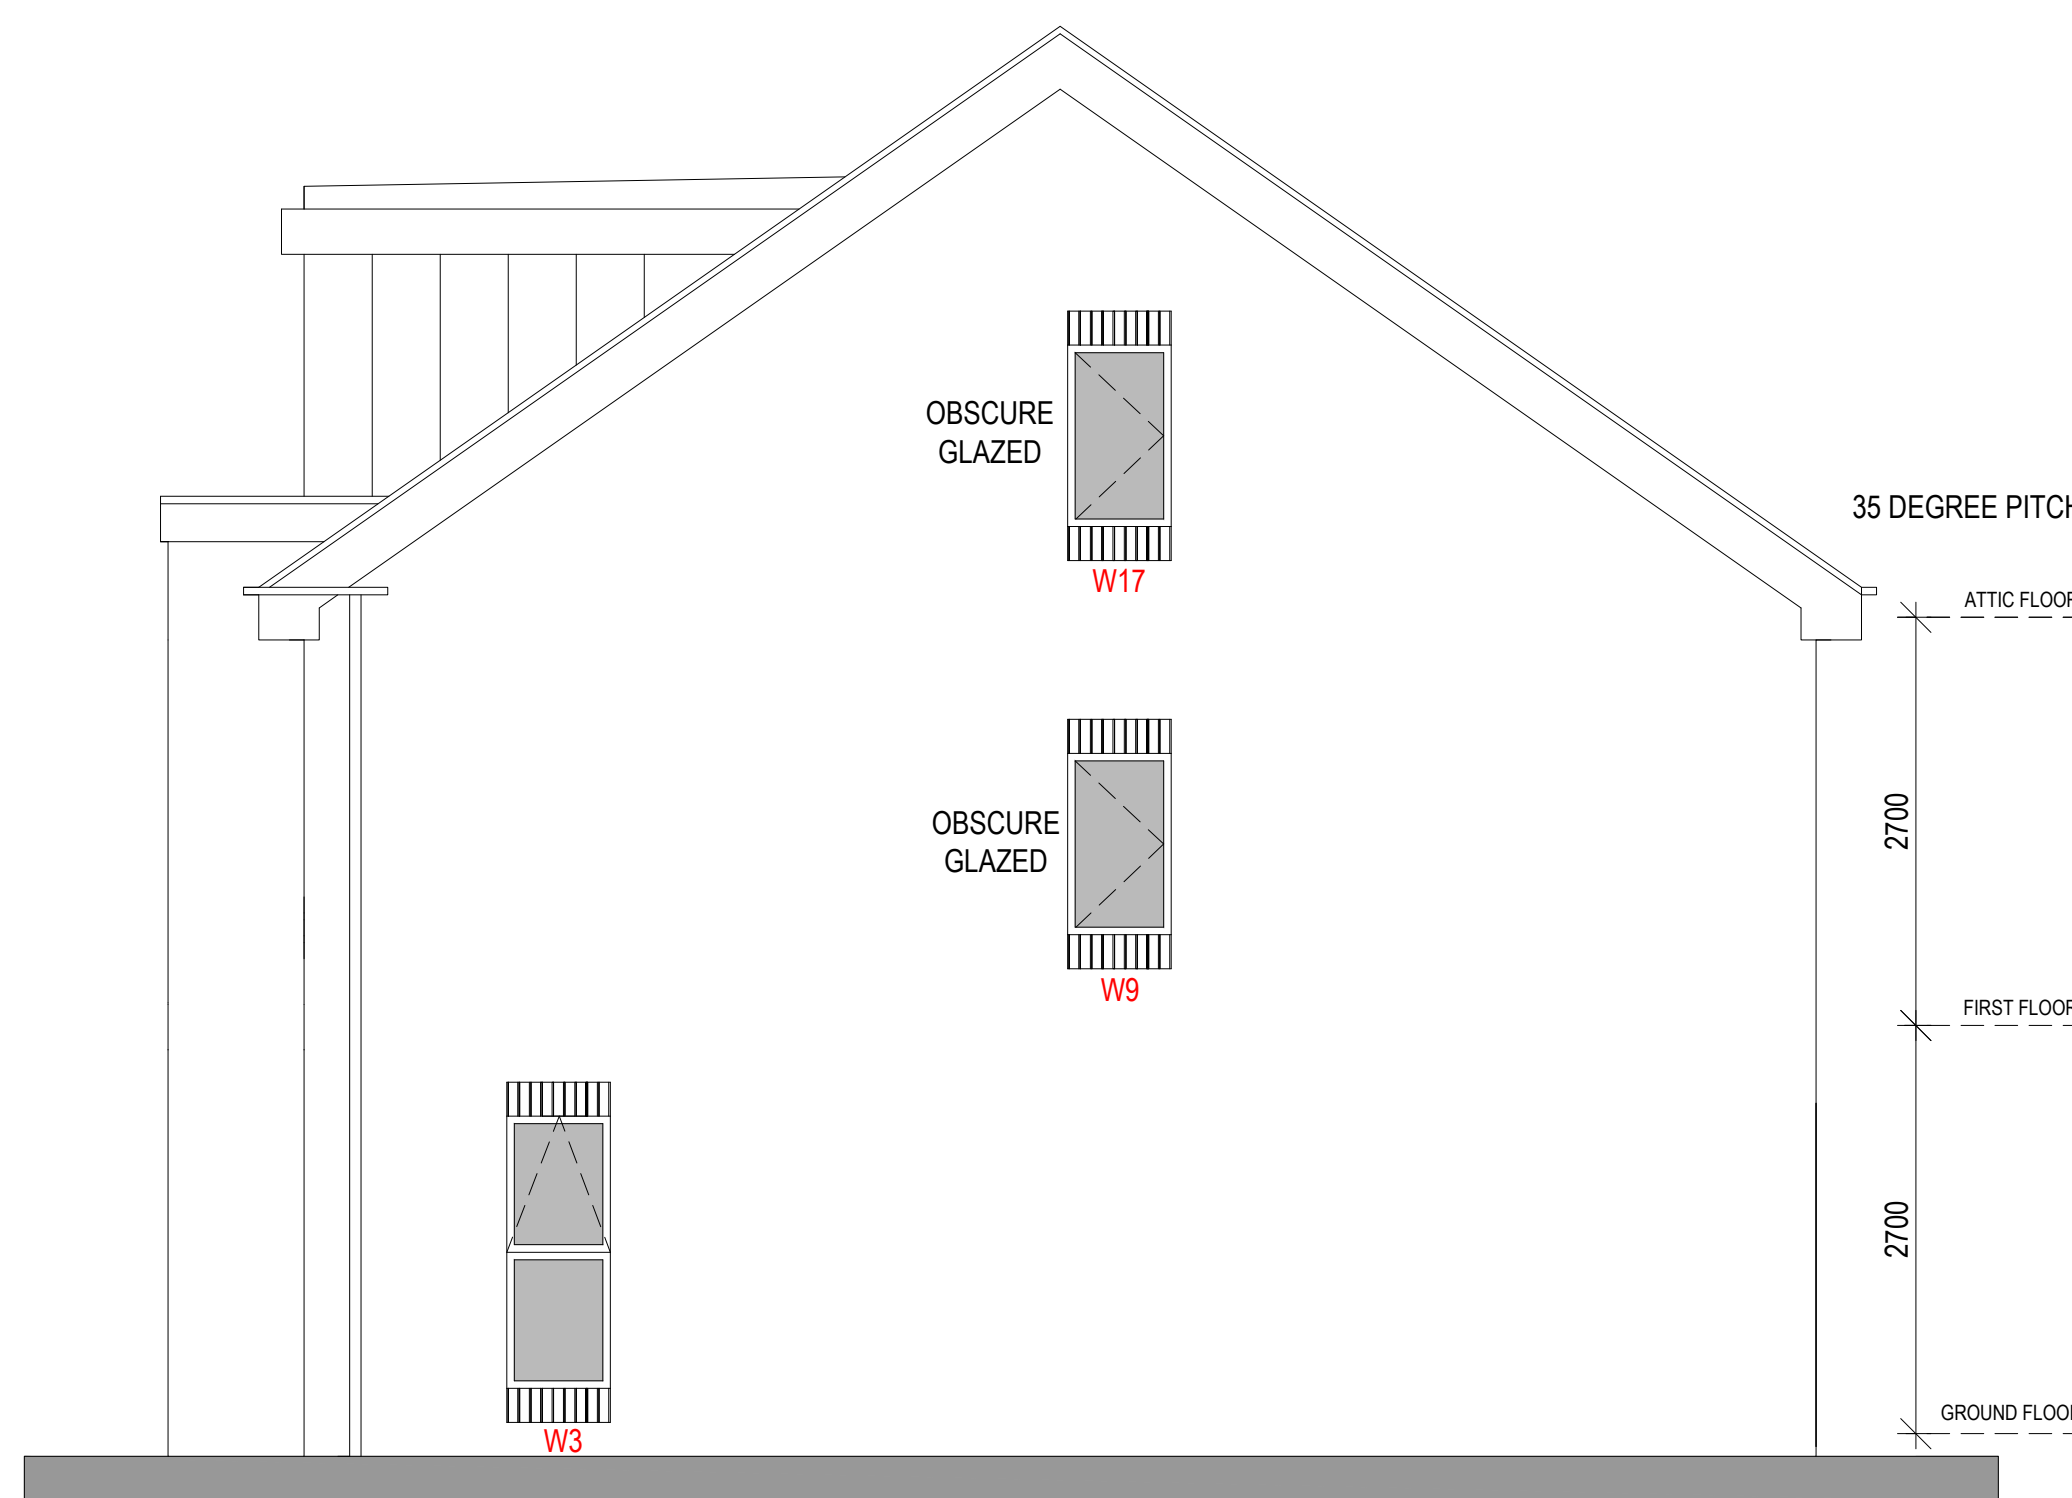

PLOT 2  
SOUTH ELEVATION

**NORTHERN  
DESIGN  
OLDHAM**  
Chartered Architects

17 STATION LANE  
GROTTON  
OLDHAM  
OL4 5QY  
TELEPHONE 07753859616

CLIENT  
**GKR HOMES LTD**

PROJECT  
**PROPOSED RESIDENTIAL DEVELOPMENT  
KIRKWAY SEVICE STATION  
ALKRINGTON**

DRAWING TITLE  
**PLOT 1 + 2  
DETAILED ELEVATIONS**

| Rev.        | Notes       | Date  | Drawn |
|-------------|-------------|-------|-------|
|             |             |       |       |
|             |             |       |       |
| SCALE       | 1:50 AT A1  | 07.22 | A.D.  |
| PROJECT No. | DRAWING No. | Rev.  |       |
| 2145        | 12          |       |       |