




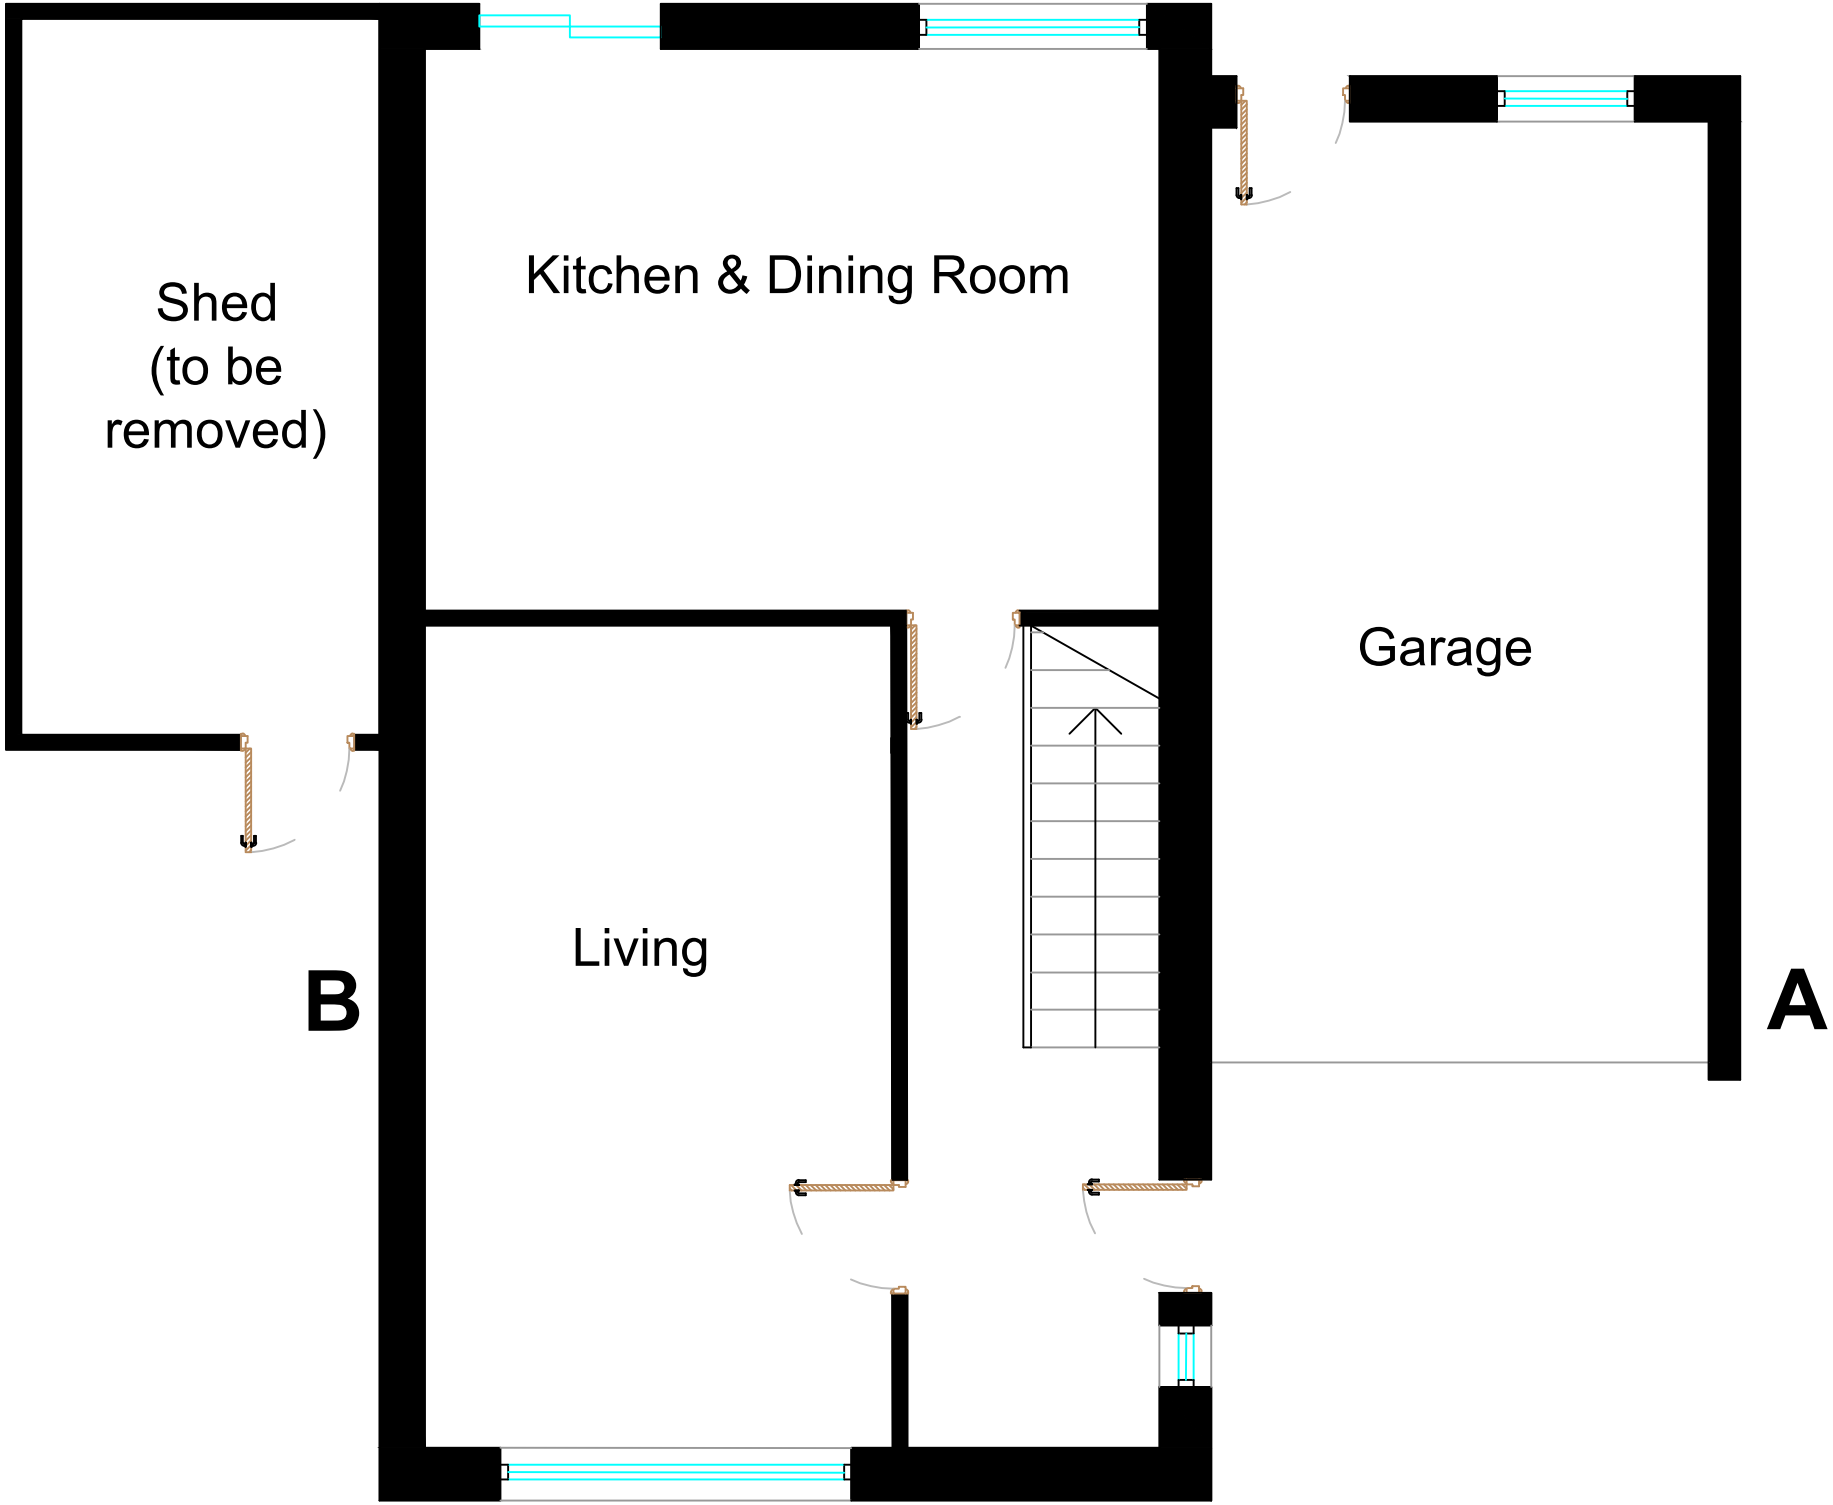


EXISTING GROUND FLOOR PLAN  
1:50 @ A1

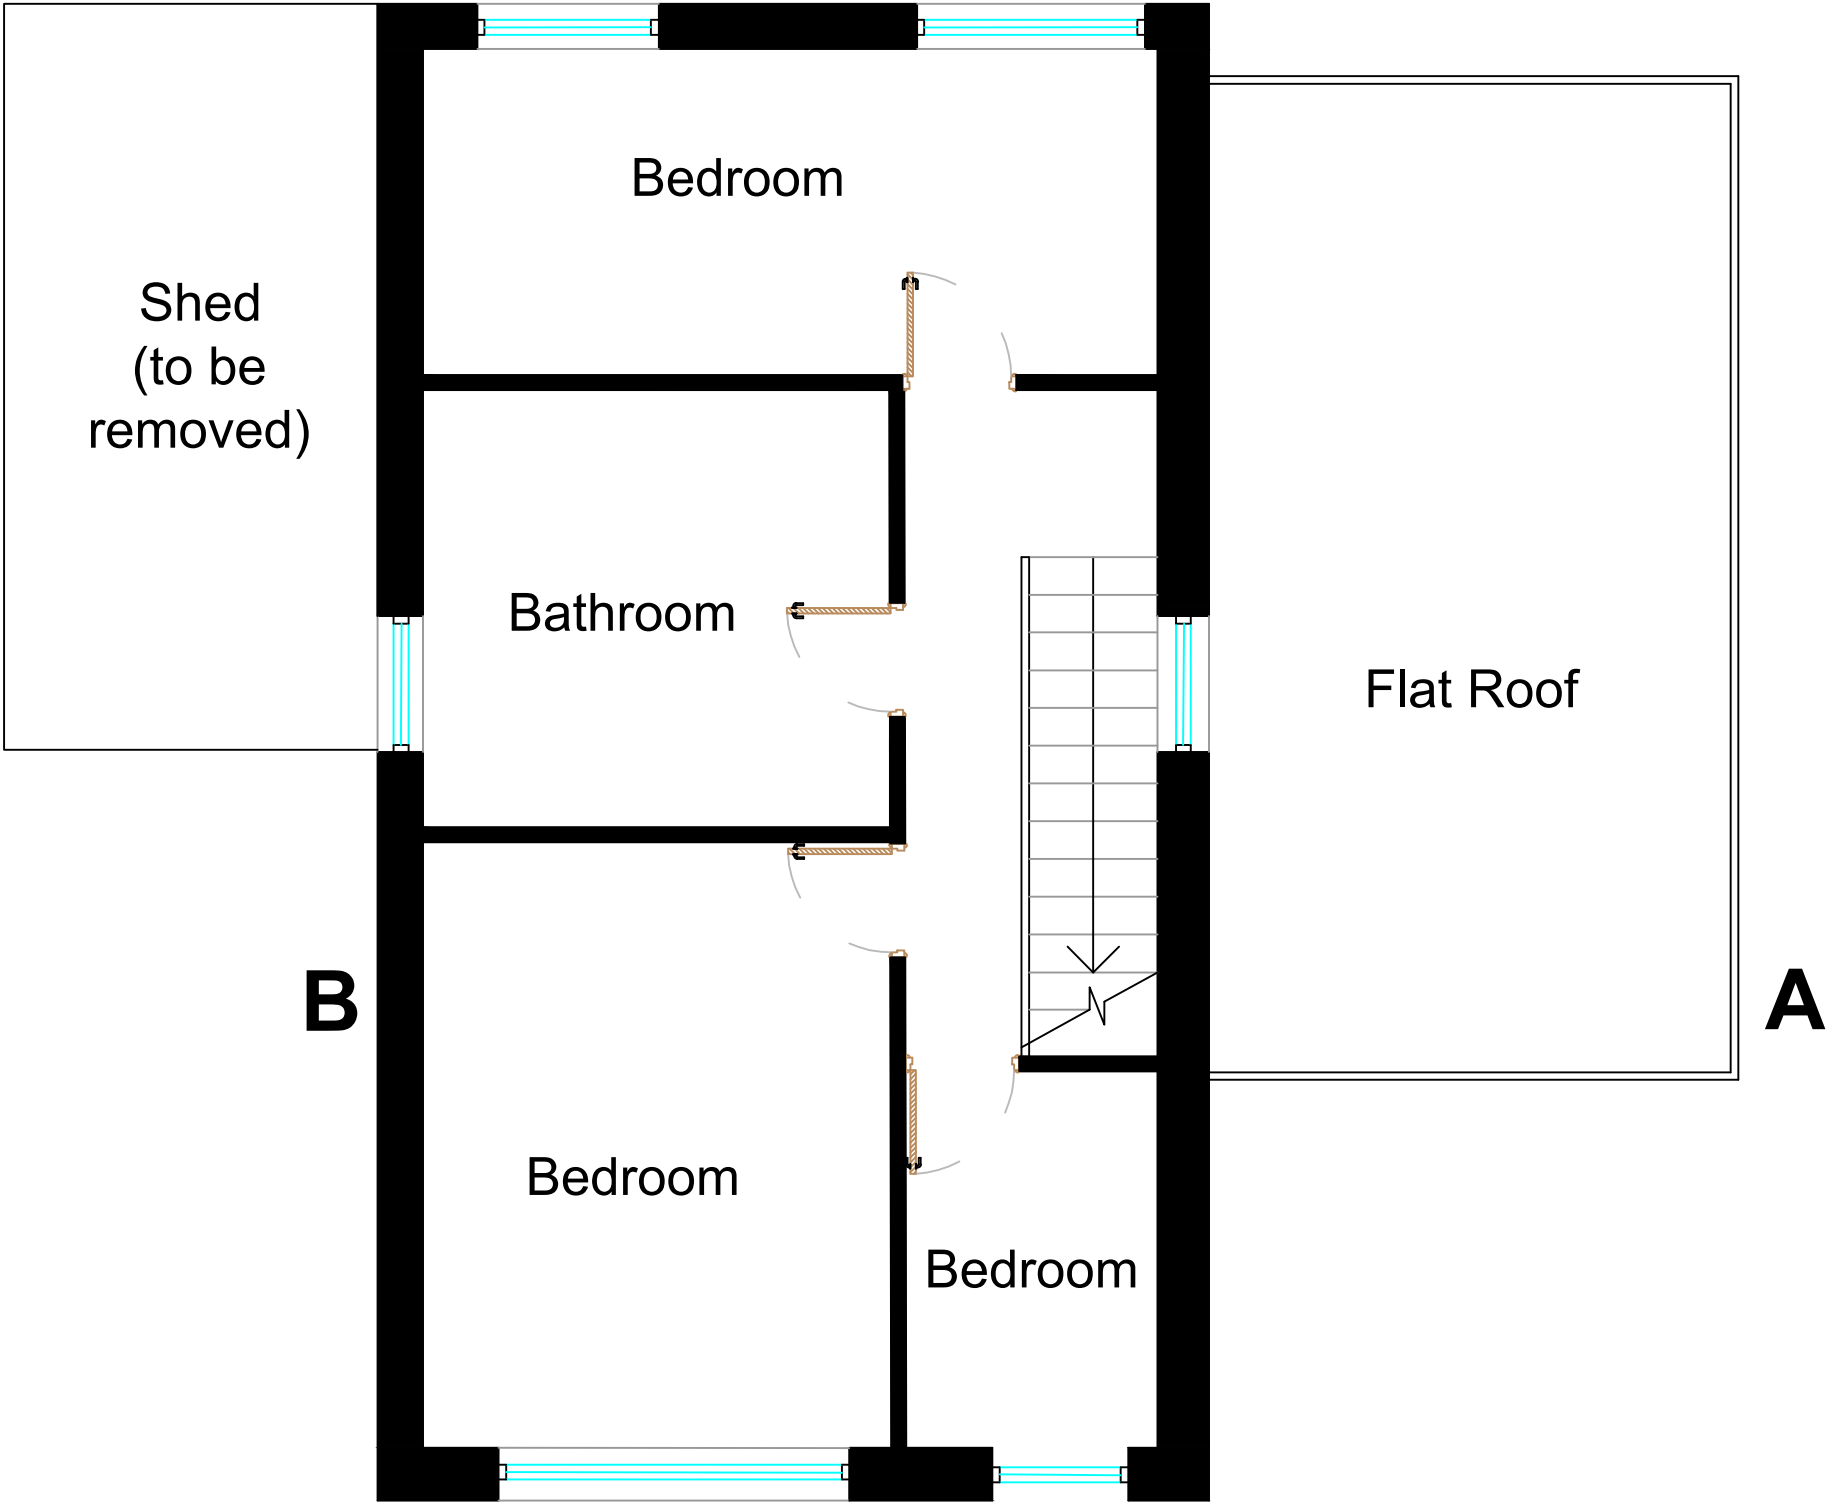

EXISTING FIRST FLOOR PLAN  
1:50 @ A1

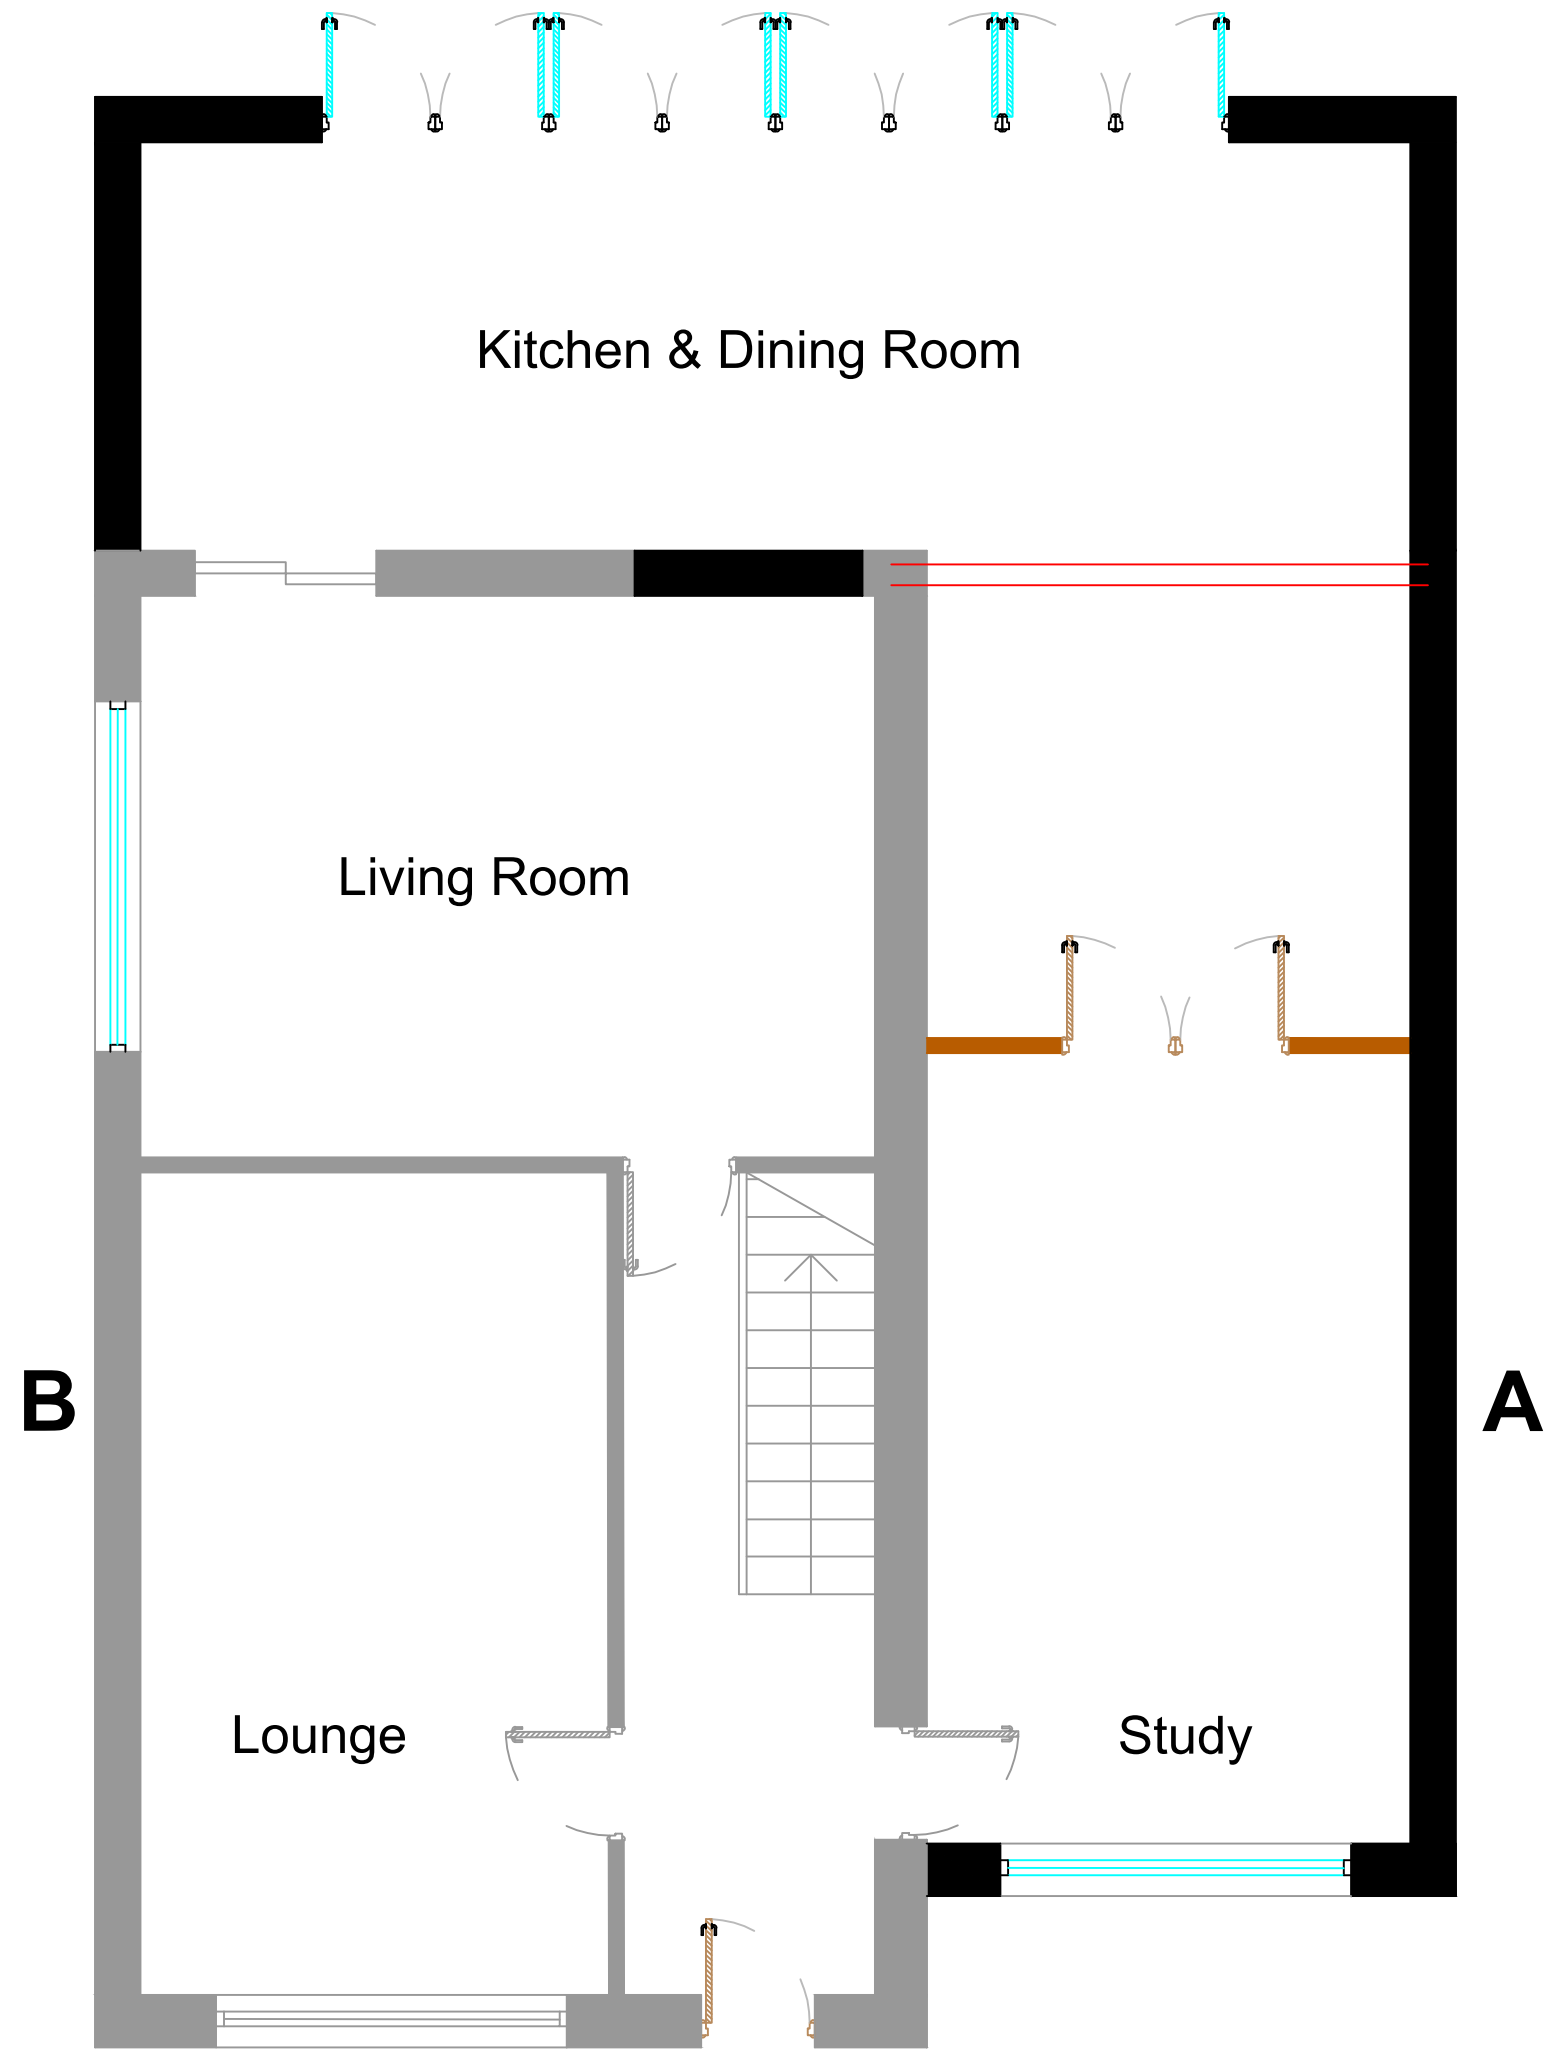

PROPOSED GROUND FLOOR PLAN  
1:50 @ A1

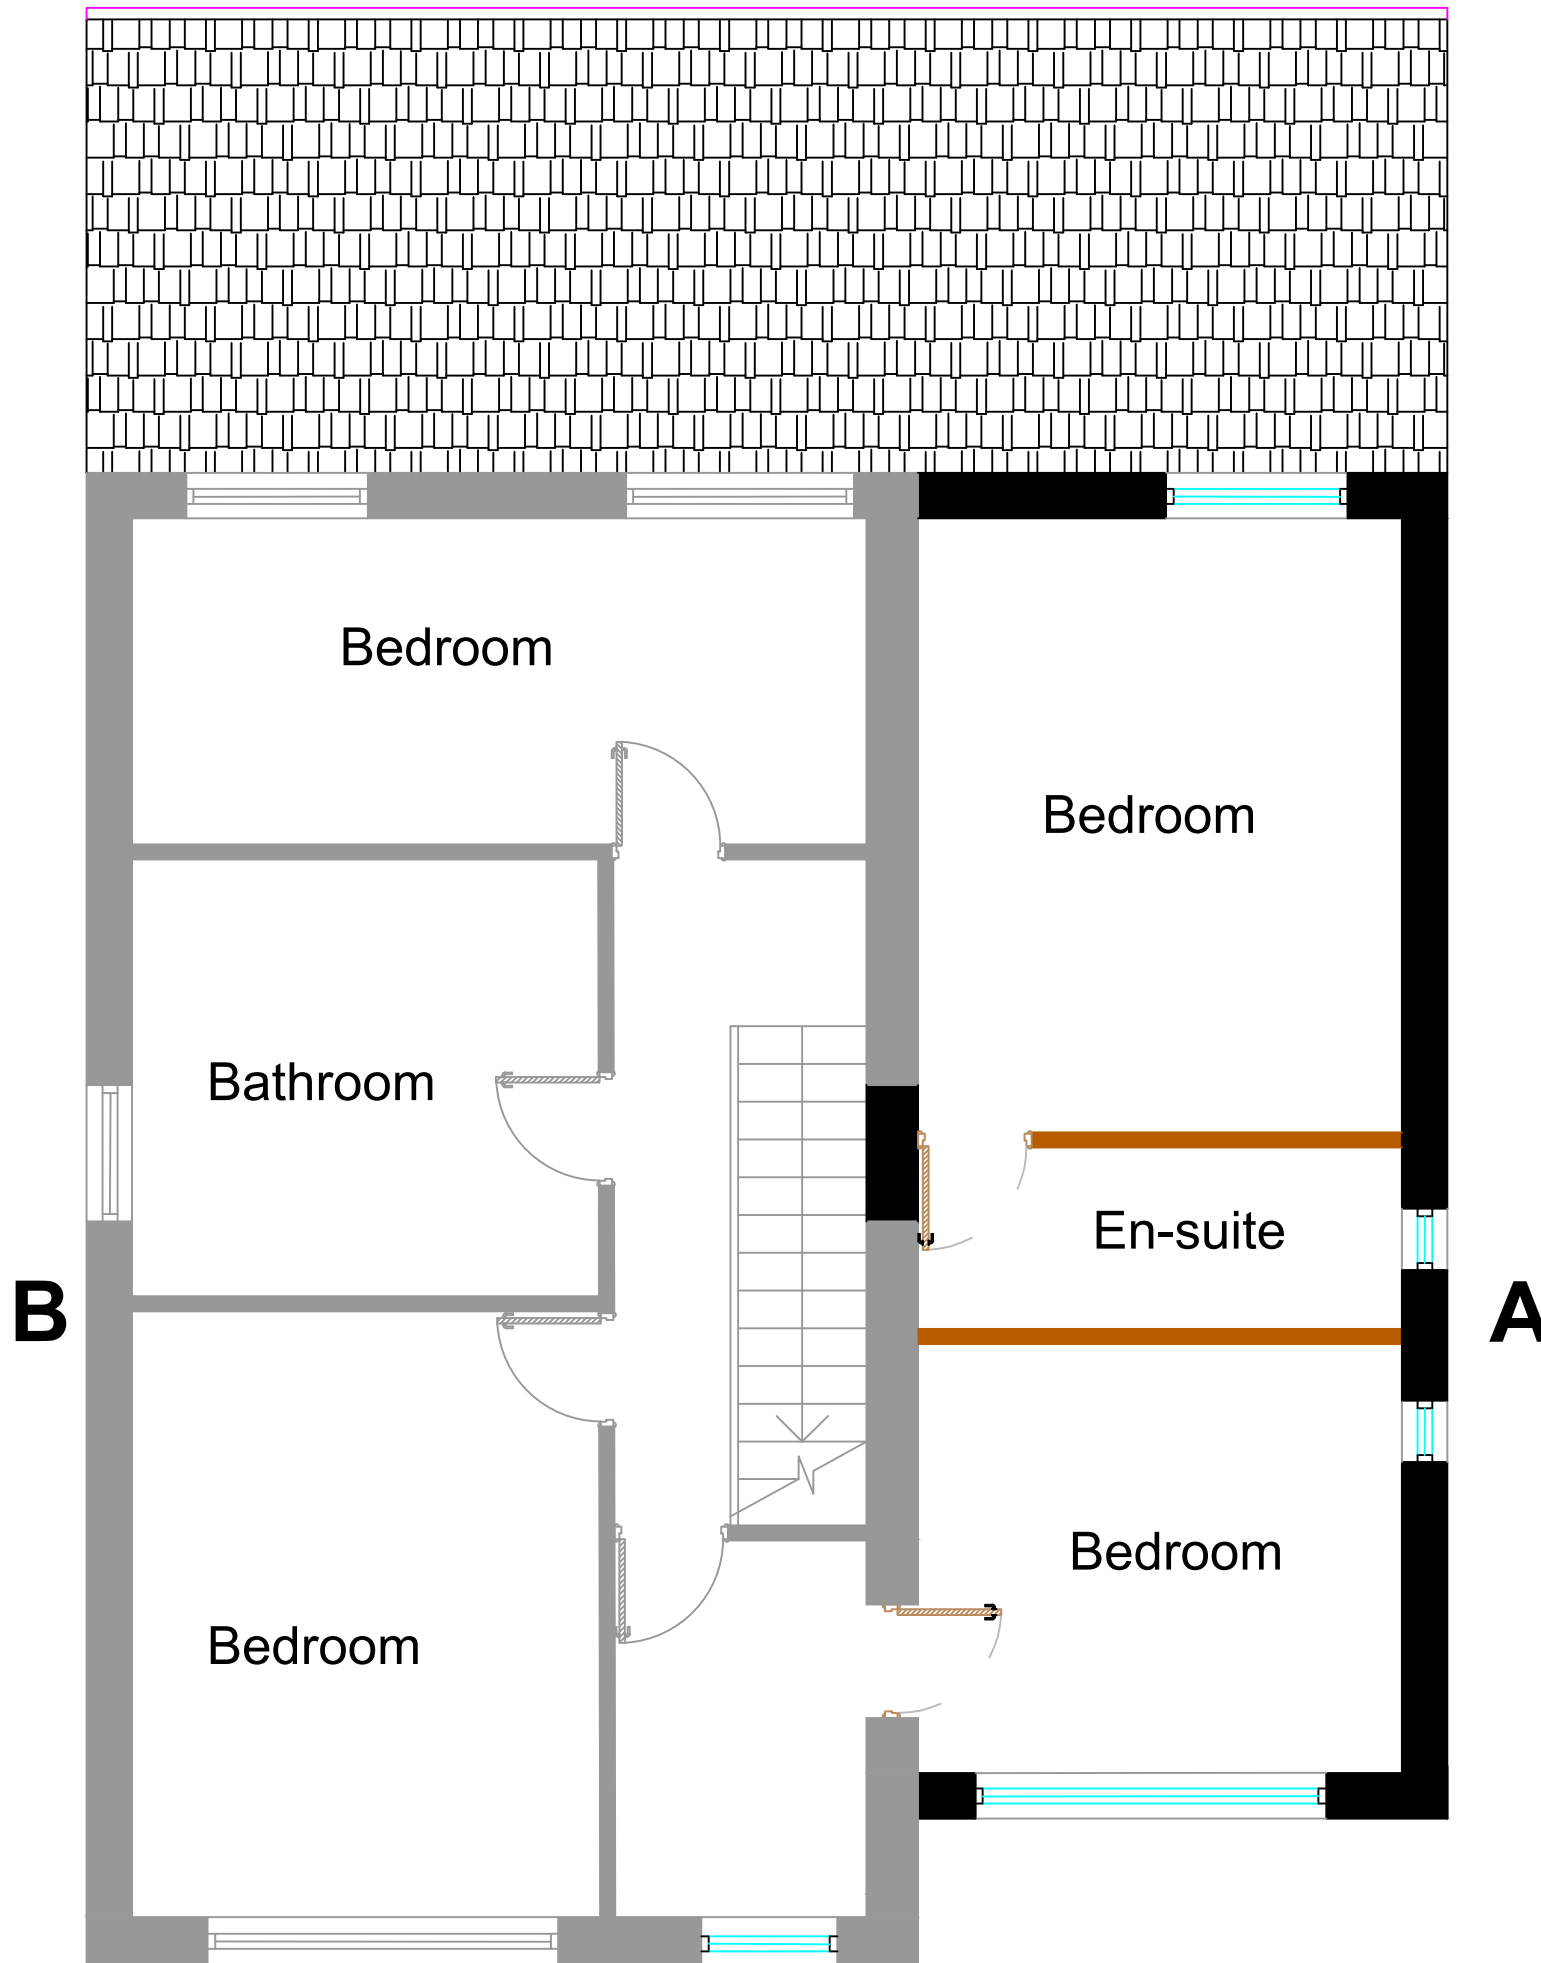

PROPOSED FIRST FLOOR PLAN  
1:50 @ A1

NU-FIT

ARCHITECTURAL DESIGN LTD

NOTE TO CONTRACTOR: DO NOT SCALE FROM THIS DRAWING

Client  
1 PATTISON CLOSE, ROCHDALE  
Project  
TWO STOREY SIDE & SINGLE STOREY  
REAR EXTENSION incl DEMOLITION OF  
EXISTING GARAGE  
Title

EXISTING & PROPOSED PLANS

|             |      |                     |           |
|-------------|------|---------------------|-----------|
| Drawn by    | Date | Purpose of issue    | Scale     |
|             | Dec. | PLANNING.           | 1:50 @ A1 |
| Checked by  | Date | Drawing No.         |           |
| Approved by | Date | PLANNING/26158192-A |           |