

BUILDING REGS

Do not scale from this drawing

Project
Sunny Brow - Middleton

Job Number 2794

Revisions

A	Tile changed	18.07.25		



RIBA Chartered Architects

studio@whiteboxarchitecture.com
www.whiteboxarchitecture.com

Knutsford, Cheshire 01565 754 500

Heswall, Wirral 0151 342 0591

House Type B - Elevations

1 : 50@A1

Date	Drawn	Checked
***	Author	Checker

Drawing number Revision


202

A


© whitebox architecture




House Type B - Front
1 : 50

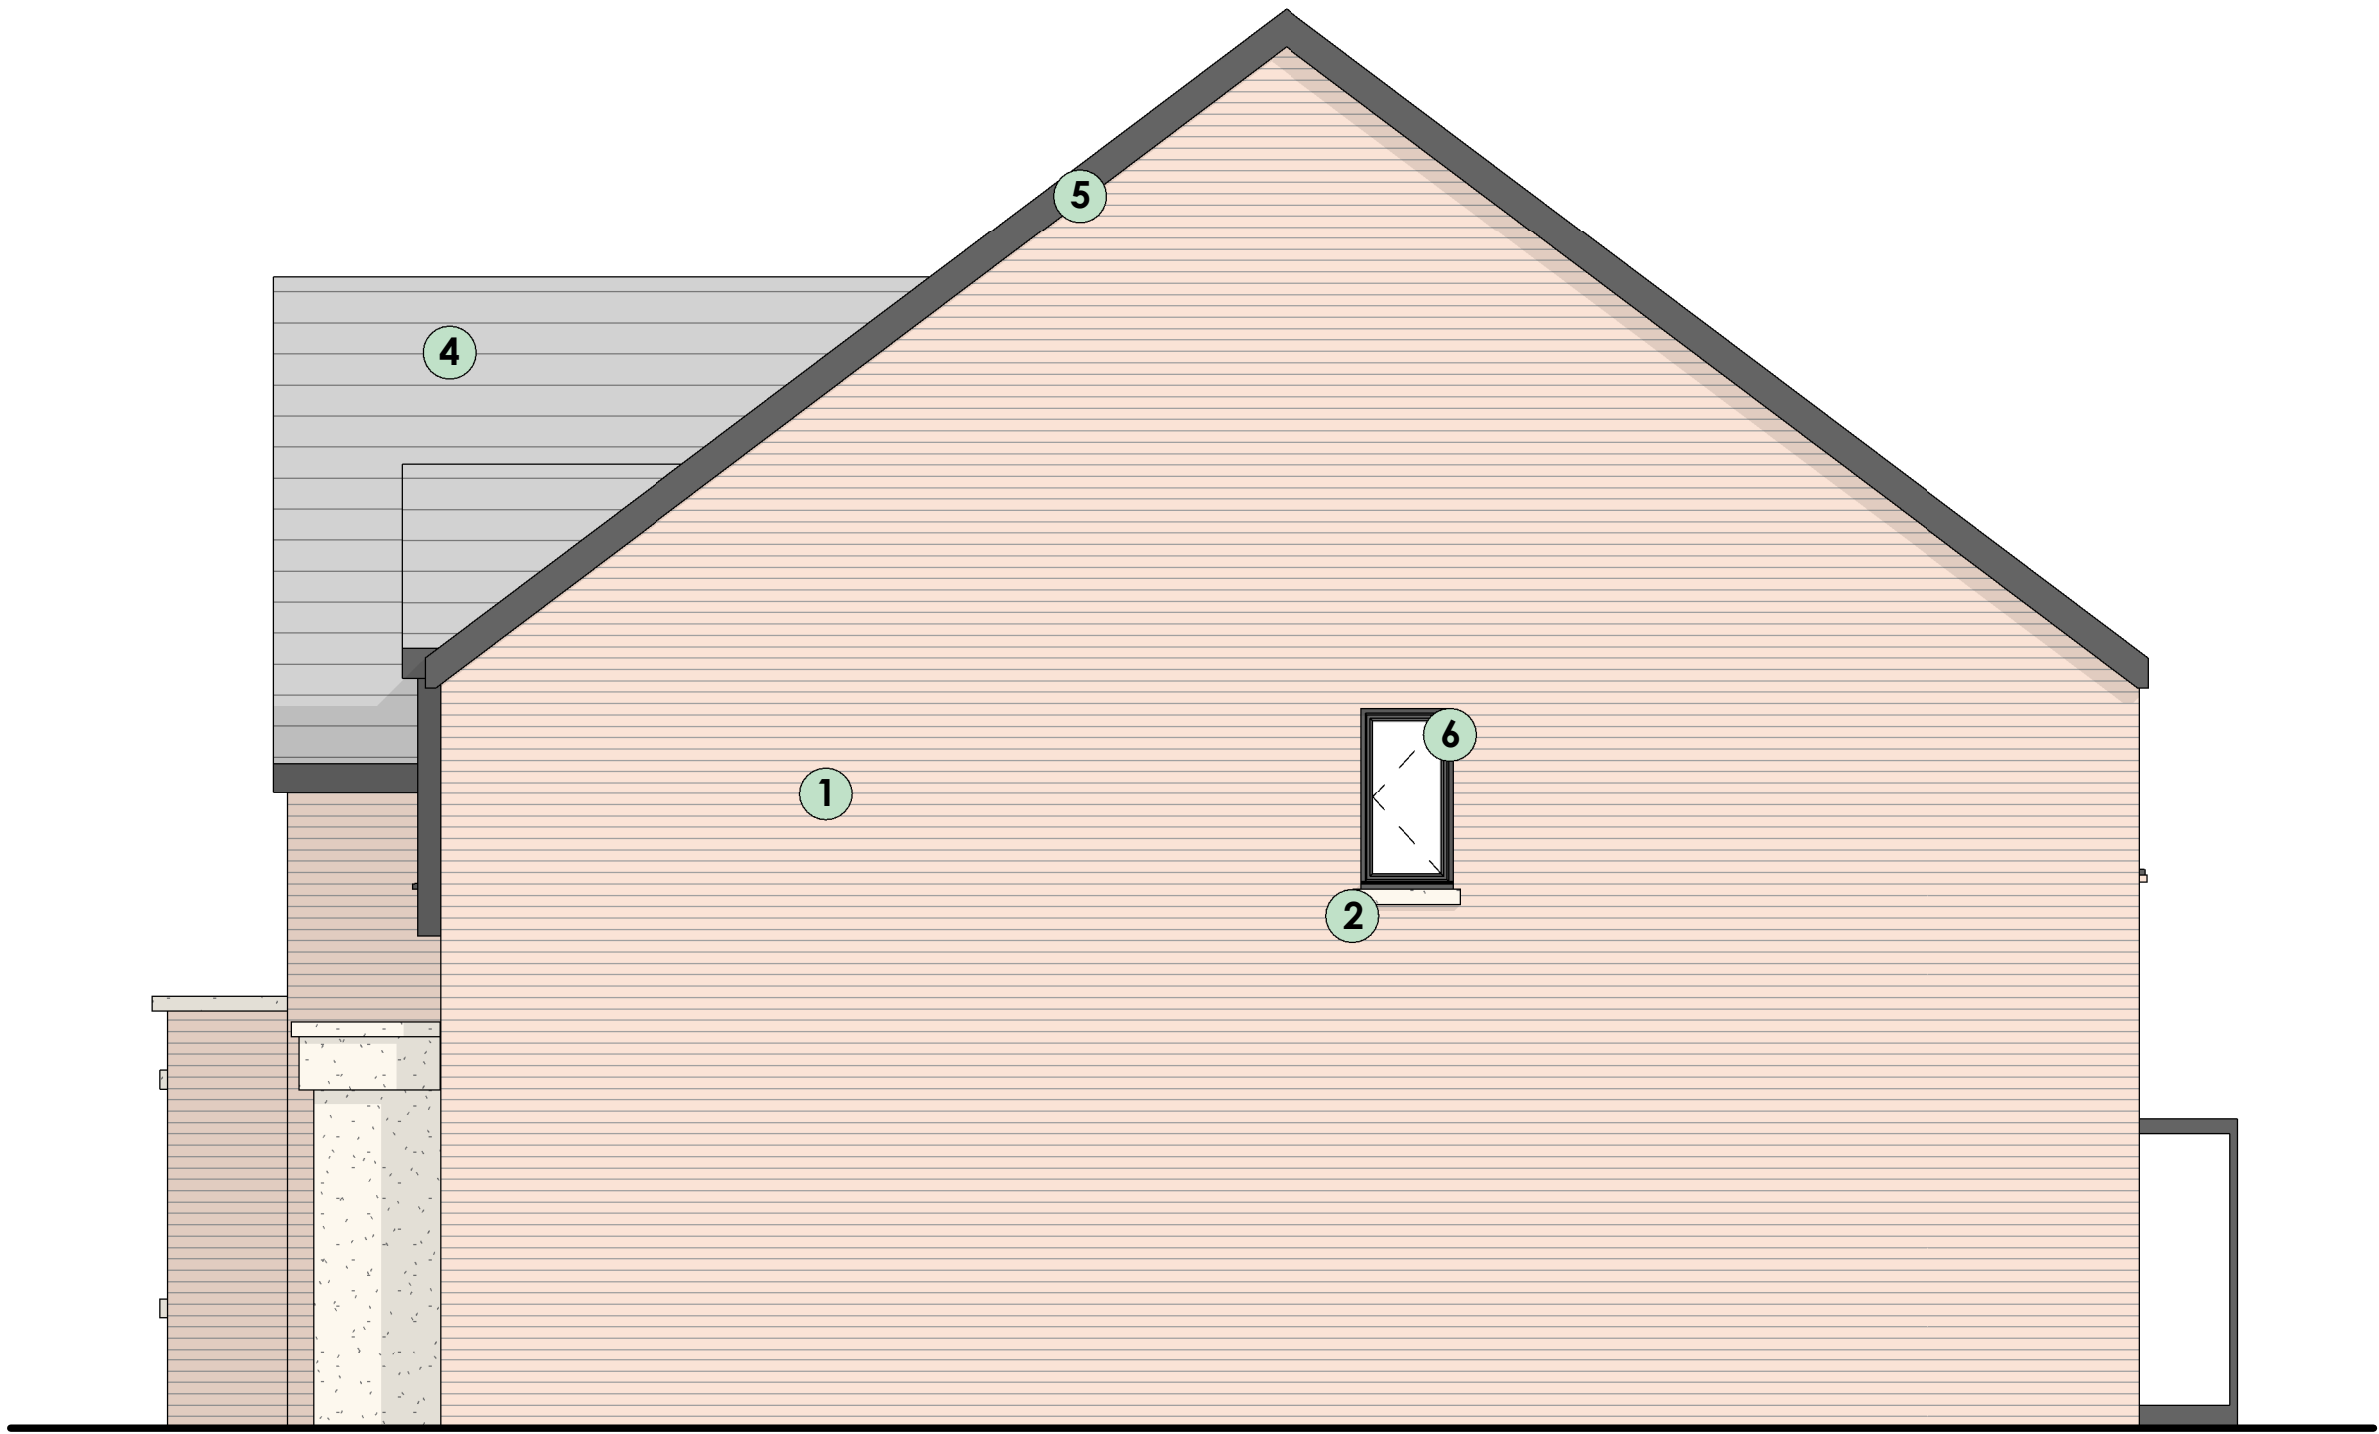

House Type B - Right
1 : 50

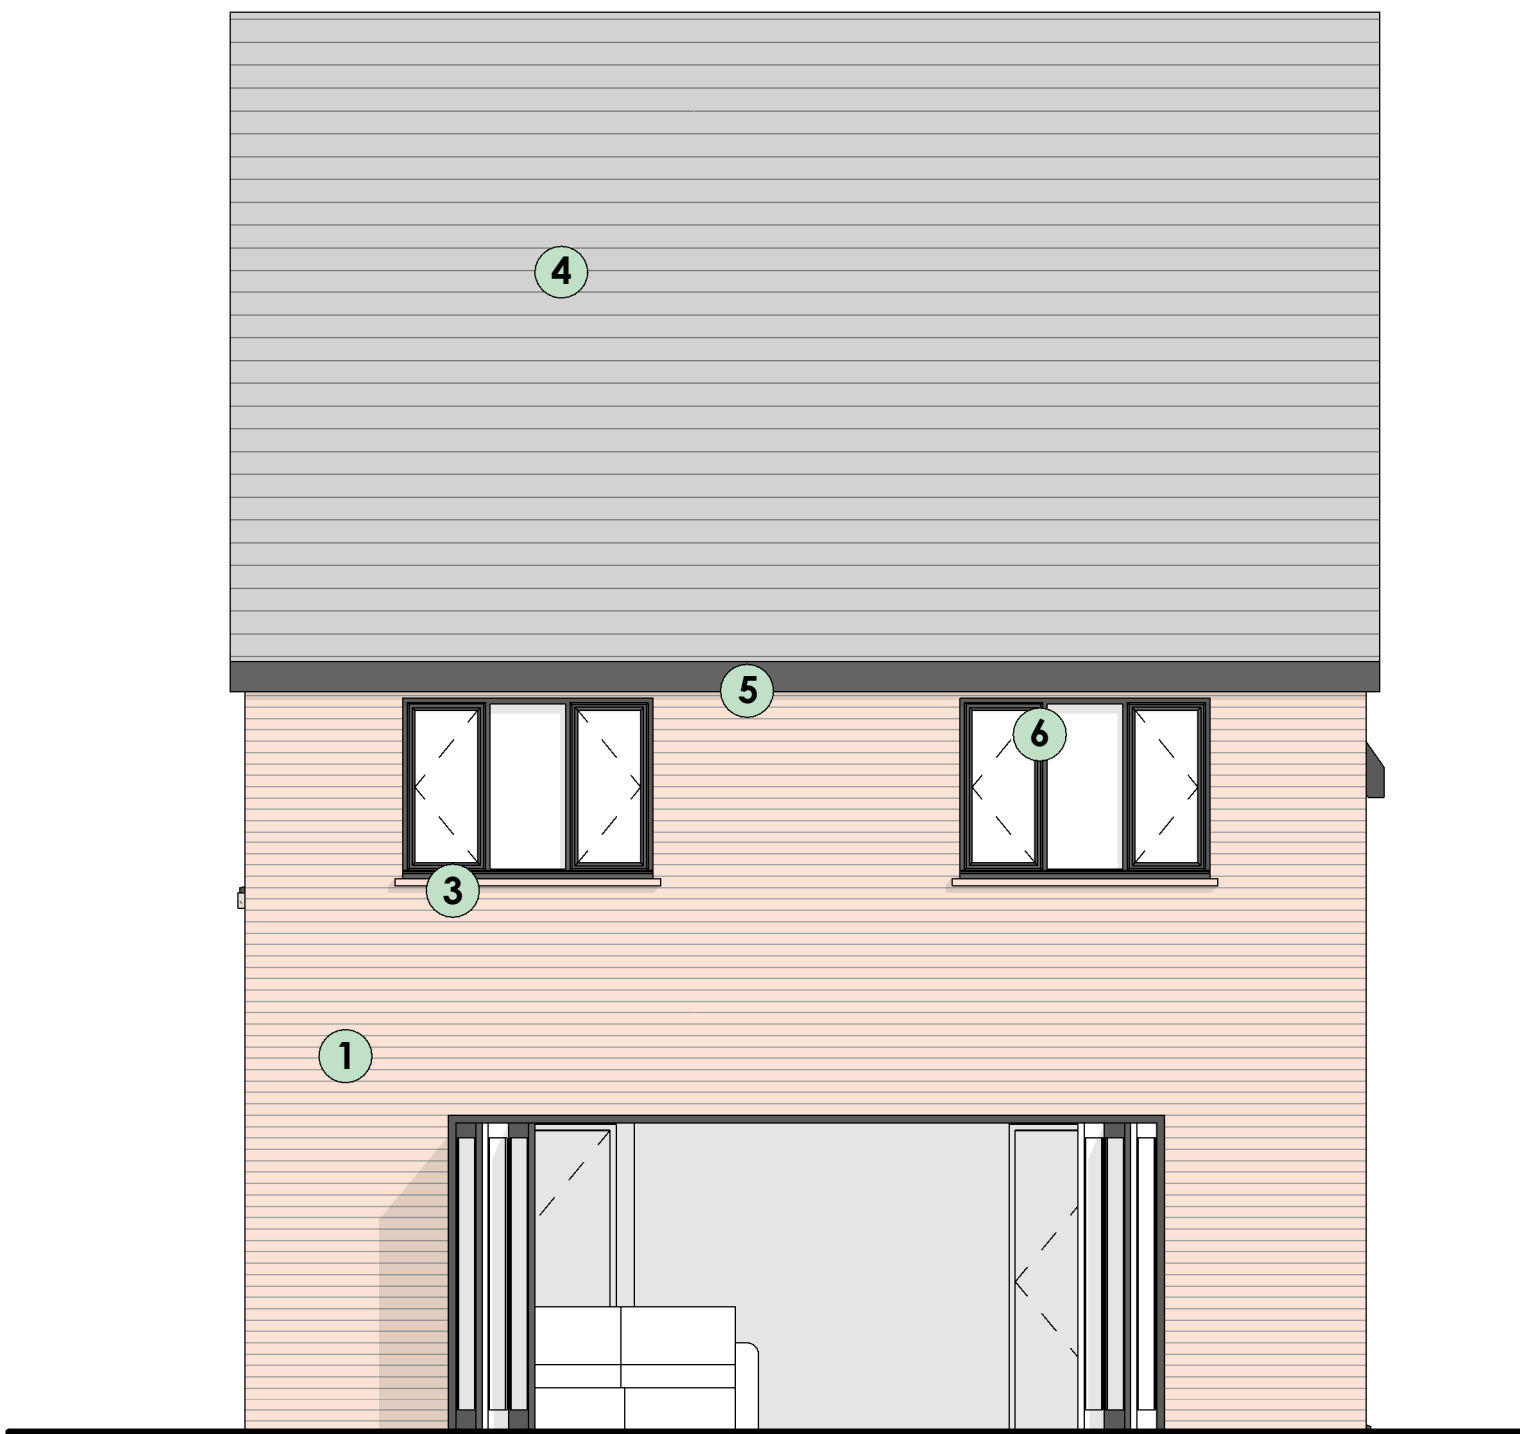

House Type B - Rear
1 : 50

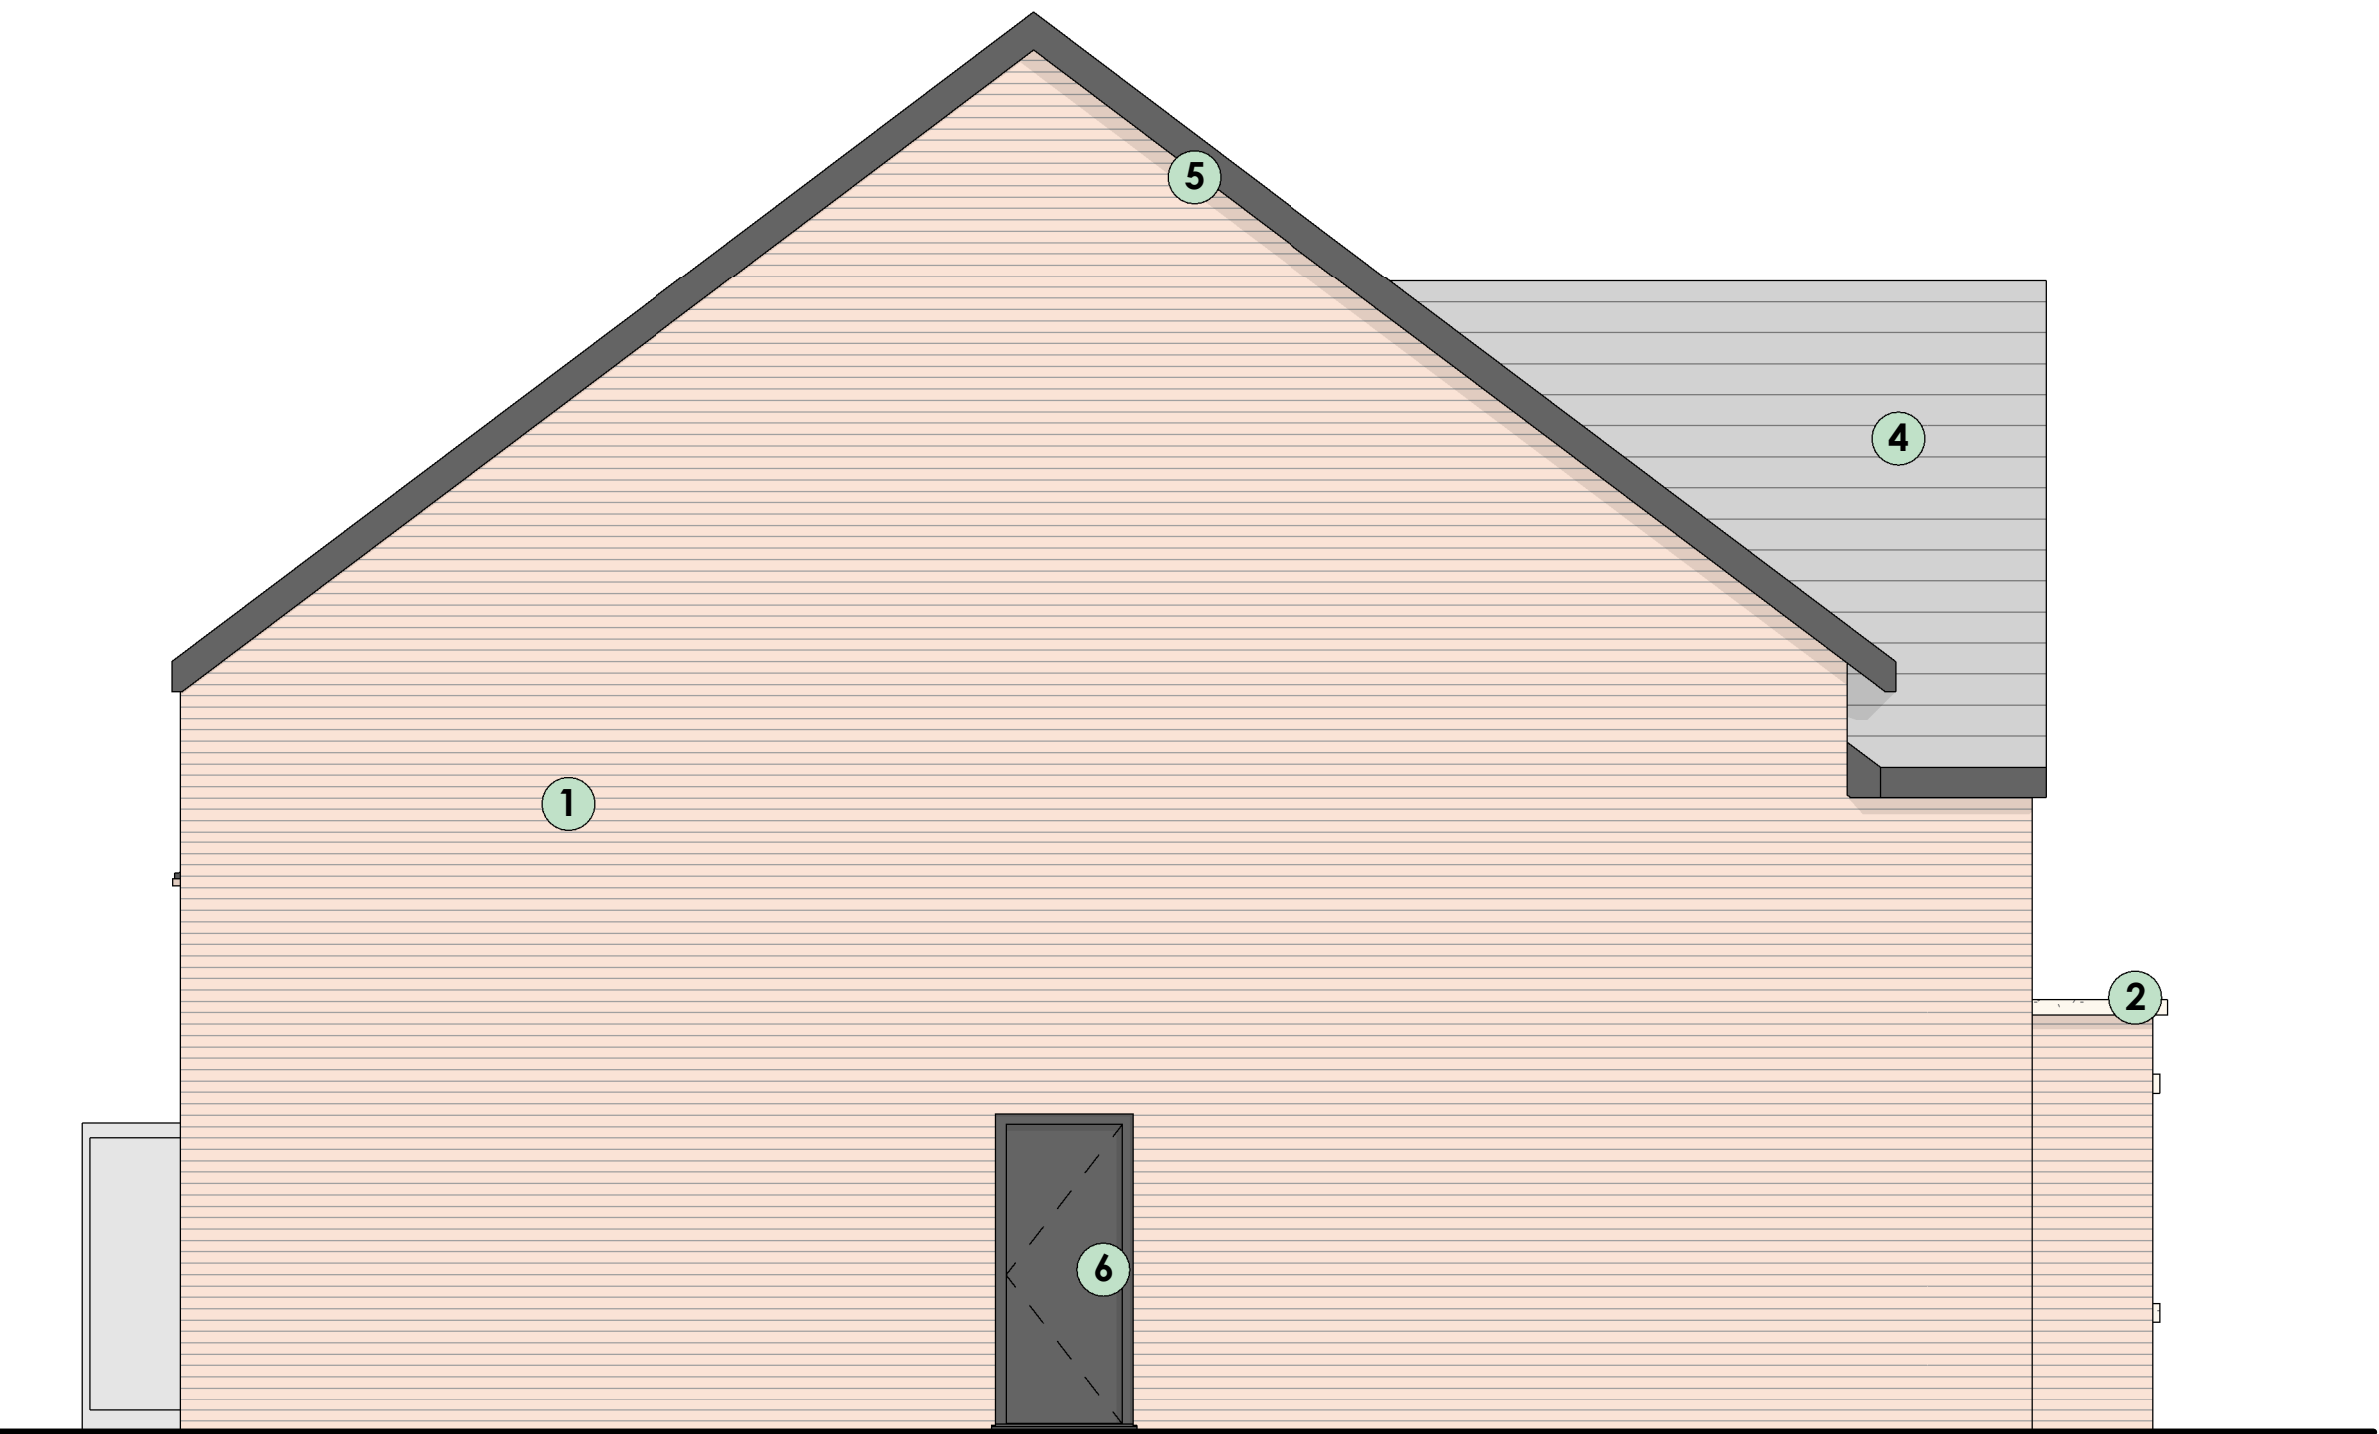

House Type B - Left
1 : 50

MATERIAL SWATCHES

1



Lytham Multi Red Brickwork
- External walls

2



Buff Stone
- External coping and cills
- External porch (Front Elevation)

3



Terracotta Crease Tiles
- External cills (Rear Elevation)

4



Redland Cambrian Slate
- Reconstituted Slate Grey
- External Roof

5



Fascia and soffits
- Black
- External Roof

6



Windows and doors
- Anthracite Grey (RAL 7016)
- External Elevations