




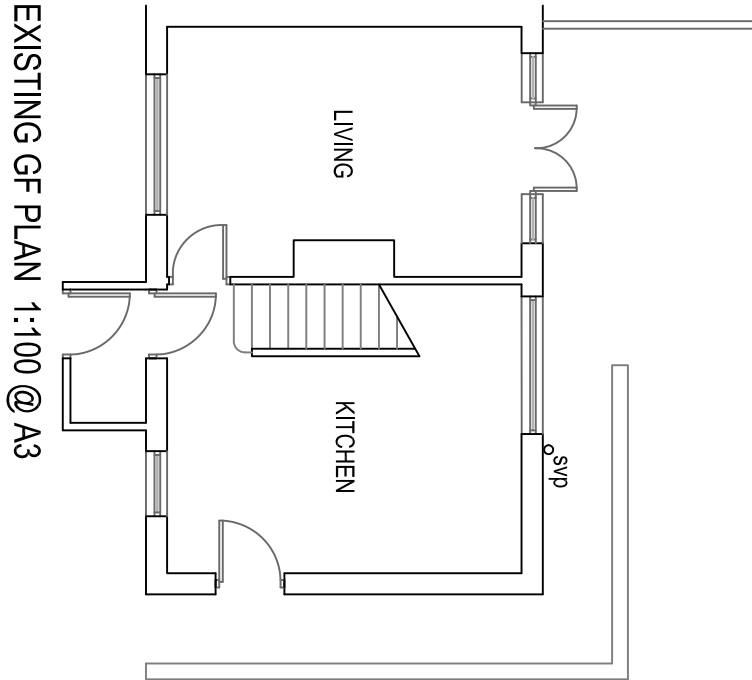


EXISTING GF PLAN 1:100 @ A3

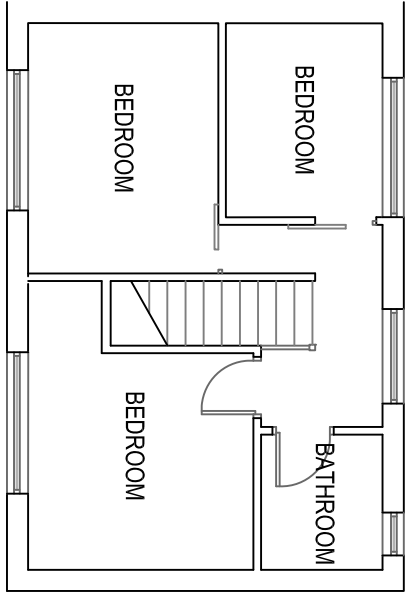


EXISTING FF PLAN 1:100

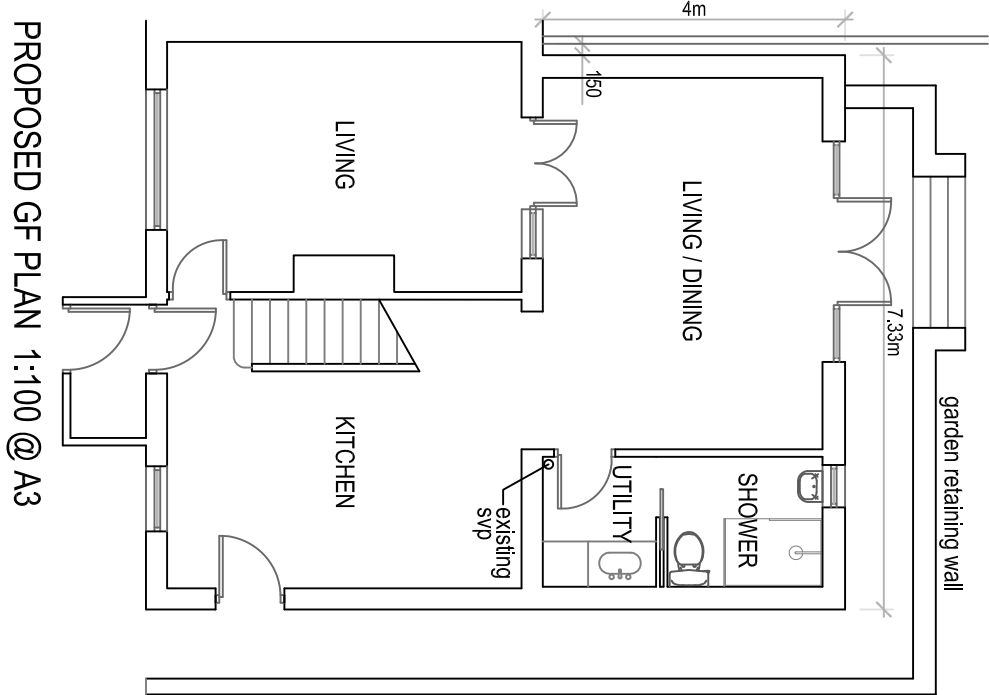


PROPOSED GF PLAN 1:100 @ A3

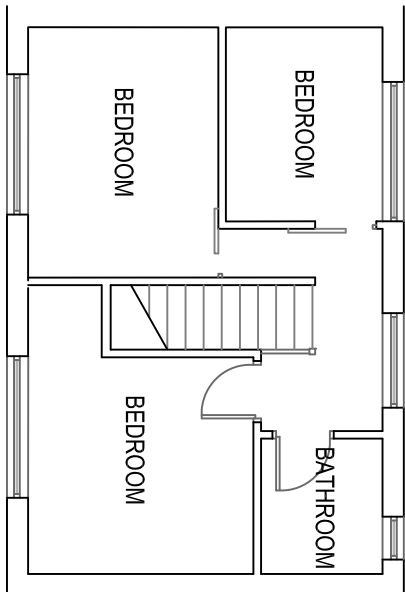


PROPOSED FF PLAN 1:100

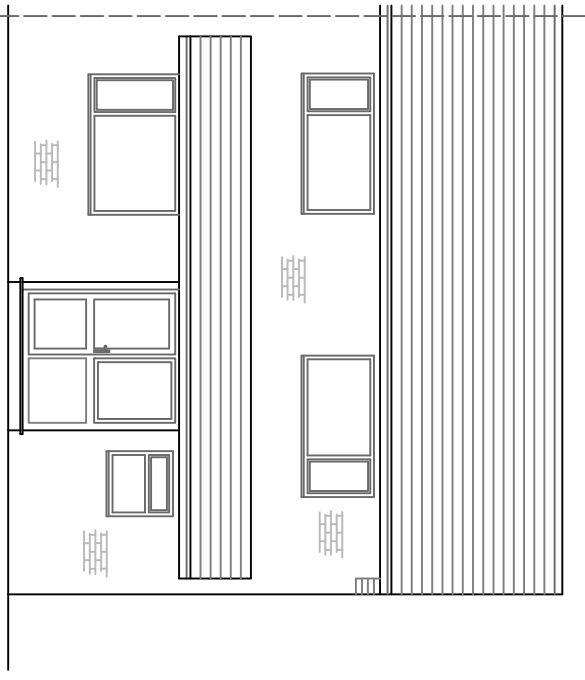


EXISTING FRONT ELEVATION 1:100

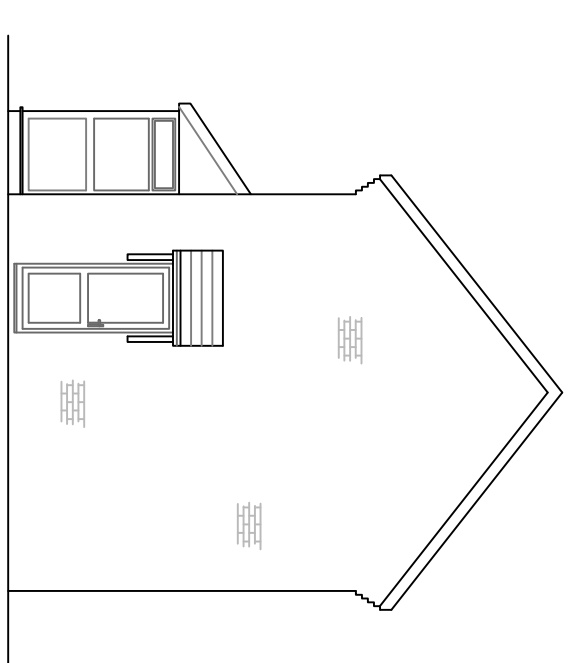


EXISTING SIDE ELEVATION 1:100

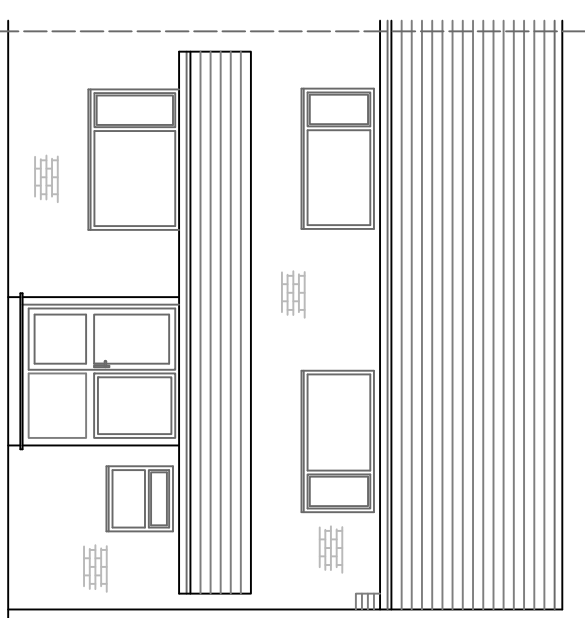


PROPOSED FRONT ELEVATION 1:100

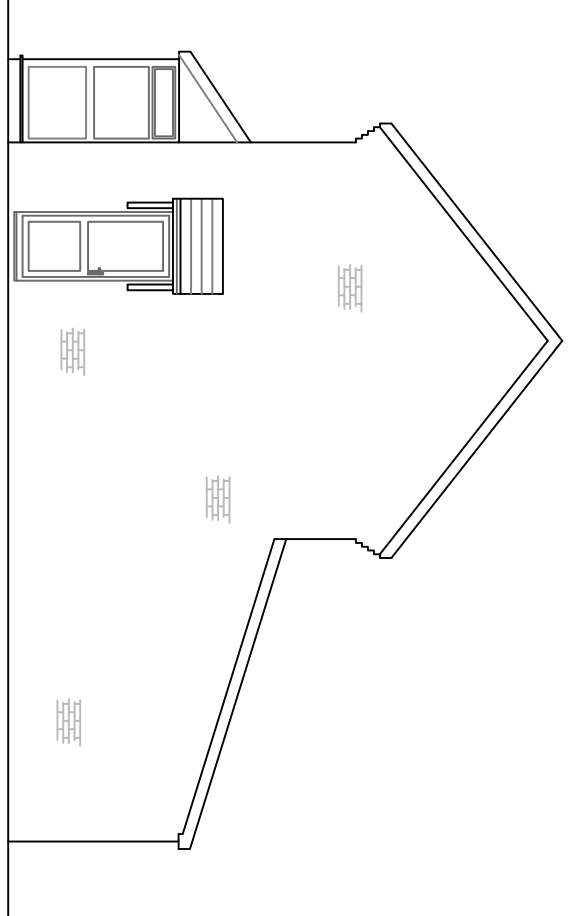


PROPOSED SIDE ELEVATION 1:100

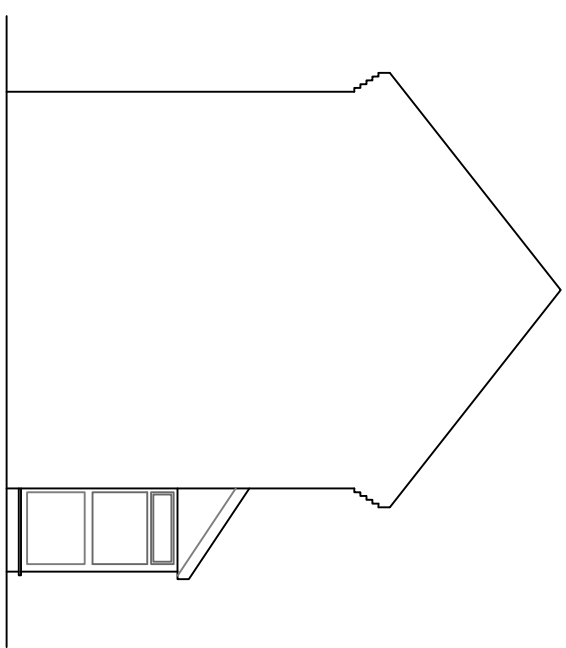


EXISTING SIDE ELEVATION 1:100

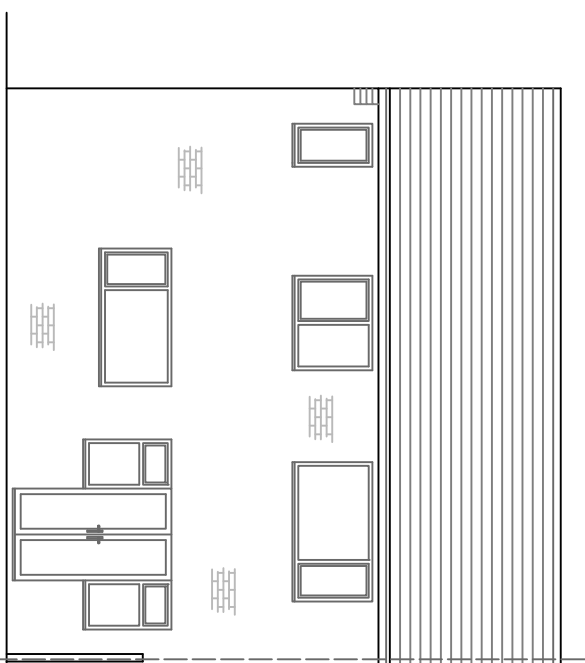



EXISTING REAR ELEVATION 1:100

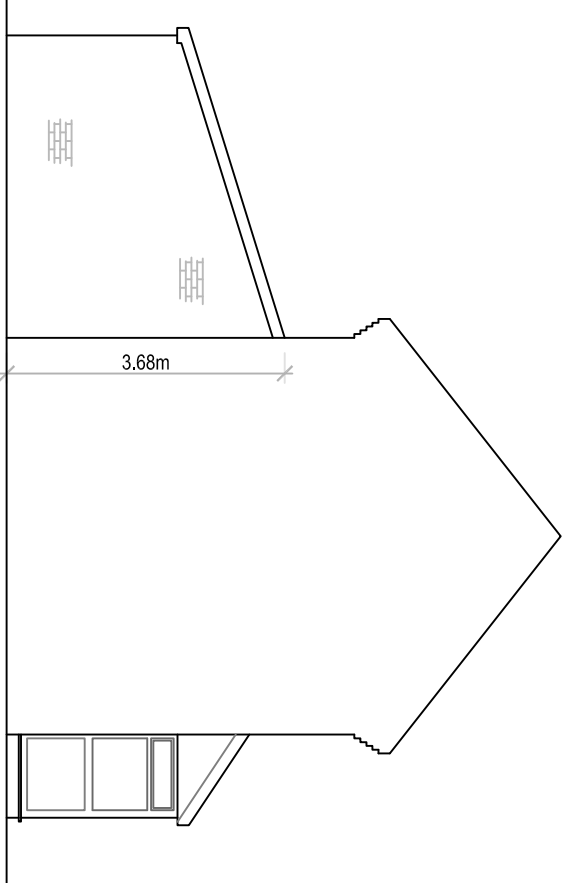




PROPOSED SIDE ELEVATION 1:100

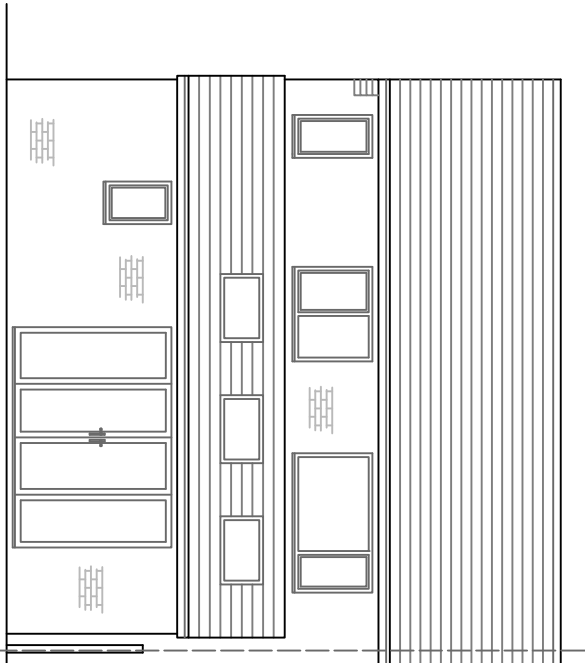

PROPOSED REAR ELEVATION 1:100

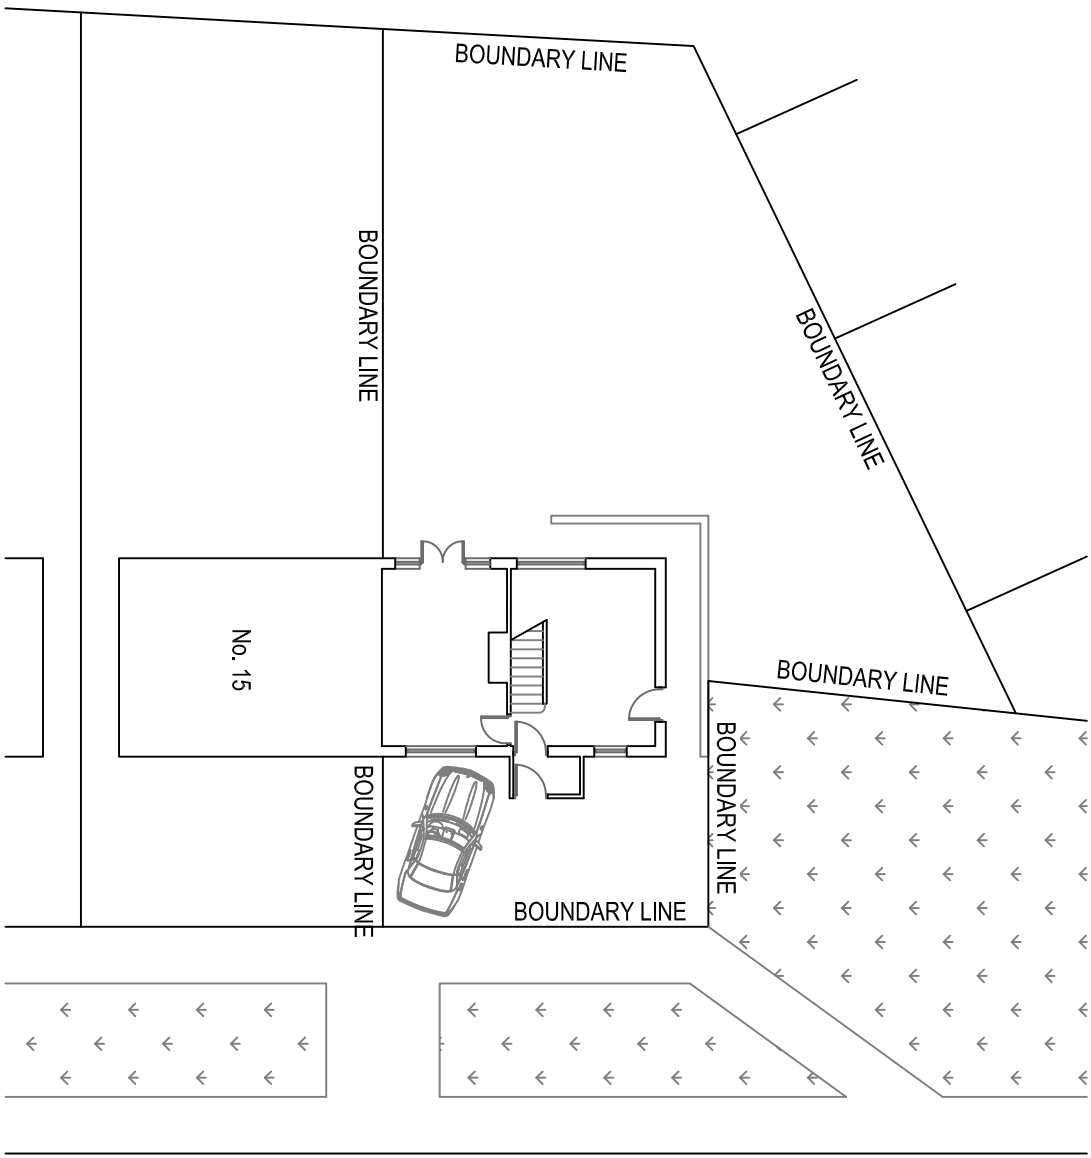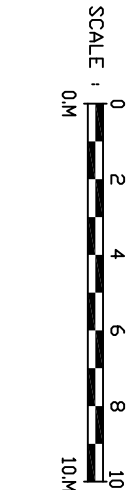

EXISTING SITE PLAN 1:200

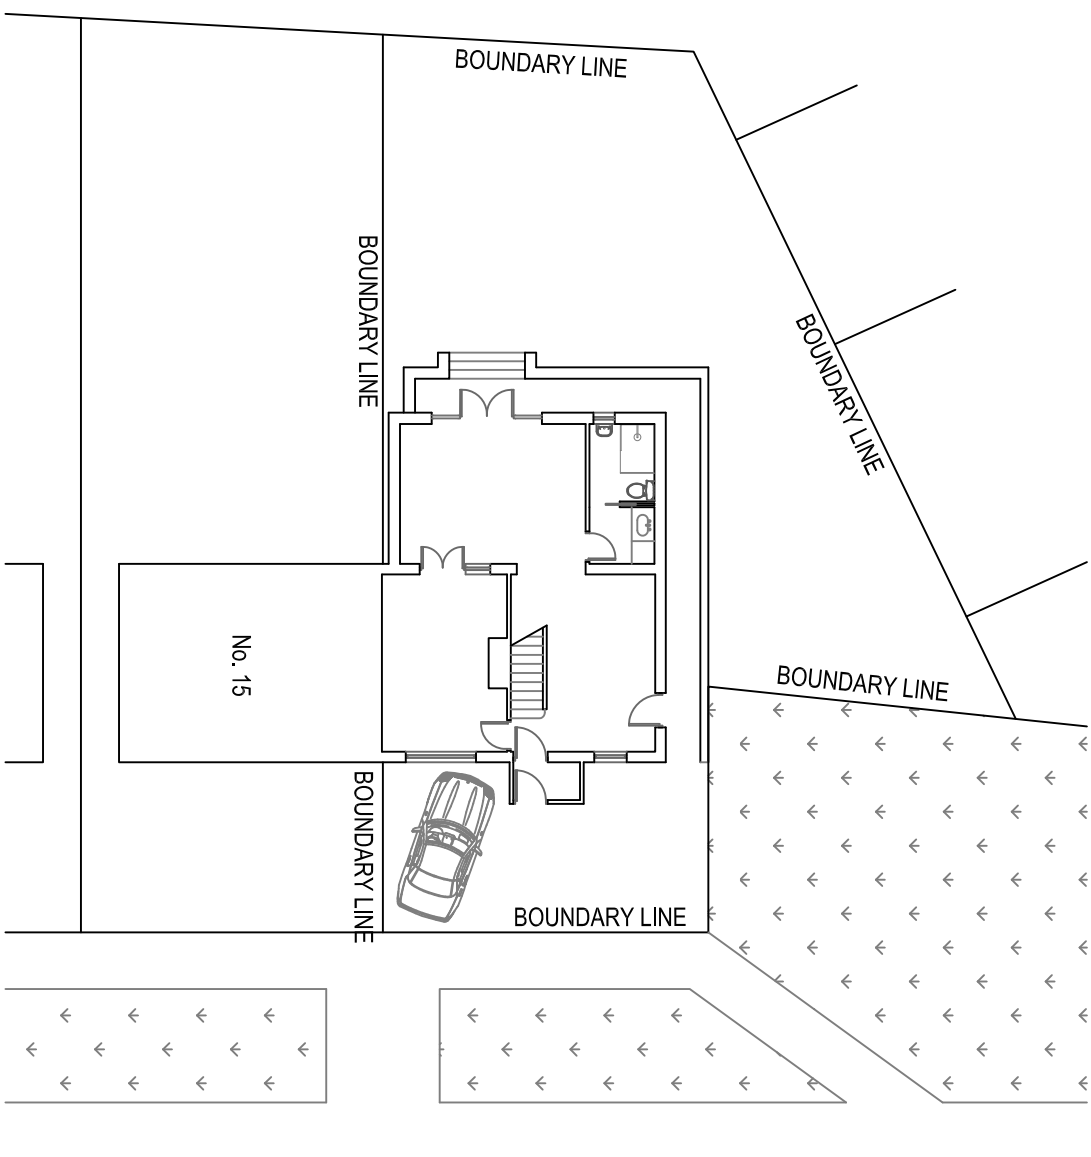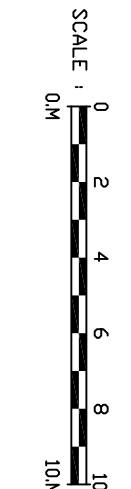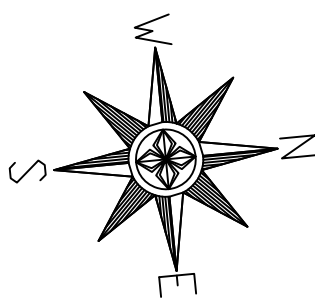

PROPOSED SITE PLAN 1:200

REV A SVP shown

SINGLE STOREY REAR EXTENSION

17 Selby Road
Middleton
M24 6ES

Existing & Proposed Plans
& Elevations

Drawn: CDW/
Scale: 1:200 & 100 @ A1
Date: February 2023

2828_MID_01_Planning_Rev_A