



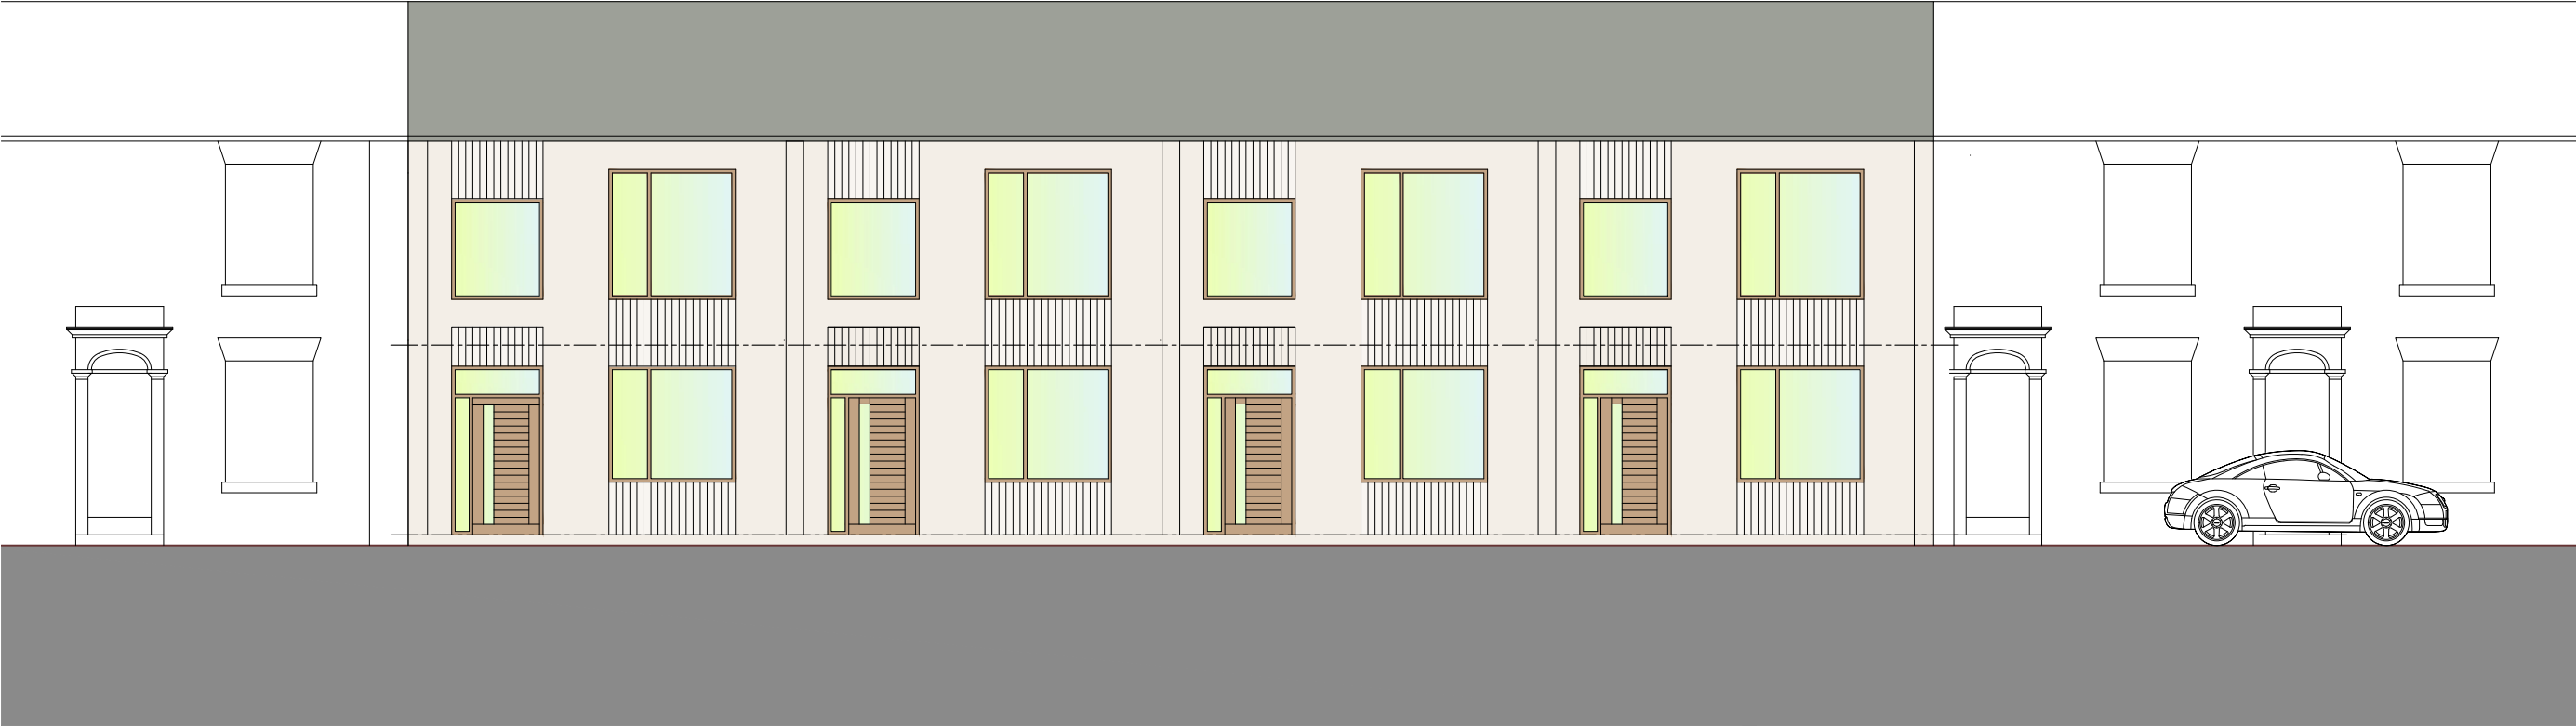

elevation to Tweedale Street Option A

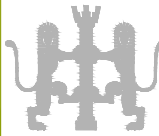

rear elevation

Sigma Property Proposed Development 53-61 Tweedale Steet Rochdale	Proposed Elevations	contract no	drawing no	revision	planning Revisions: A. Amended rear elevation added.PDC-January 2024	Blue Pit Mill Queensway Castleton Rochdale OL11 2PG +44 (0)1706 631347 info@cjpartnership.com www.cjpartnership.com	CJPARTNERSHIP ENVIRONMENTAL ARCHITECTS 
	work to figured dimensions	3639	04	A			
	© CJ Partnership owns the copyright of this design / drawing which must not be reproduced in whole or in part without the written permission of CJ Partnership	drawn by	date	scale @ A3 1:100			