



Revision	Description	By	Date
P06	Update on materiality choice of extension following planning meeting on 05/03/24	JP	11/03/24
P05	Update following Client's request to remove all grids and levels	JP	27/02/24
P04	Stage 4 Issue	CAS	12/01/24
P03	Issue of Stage 3 Final Drawings	BN	09/11/23
P02	Issue of Stage 3 Drawing Package	BN	30/10/23
P01	Issue of Drawing Package	BN	10/10/23

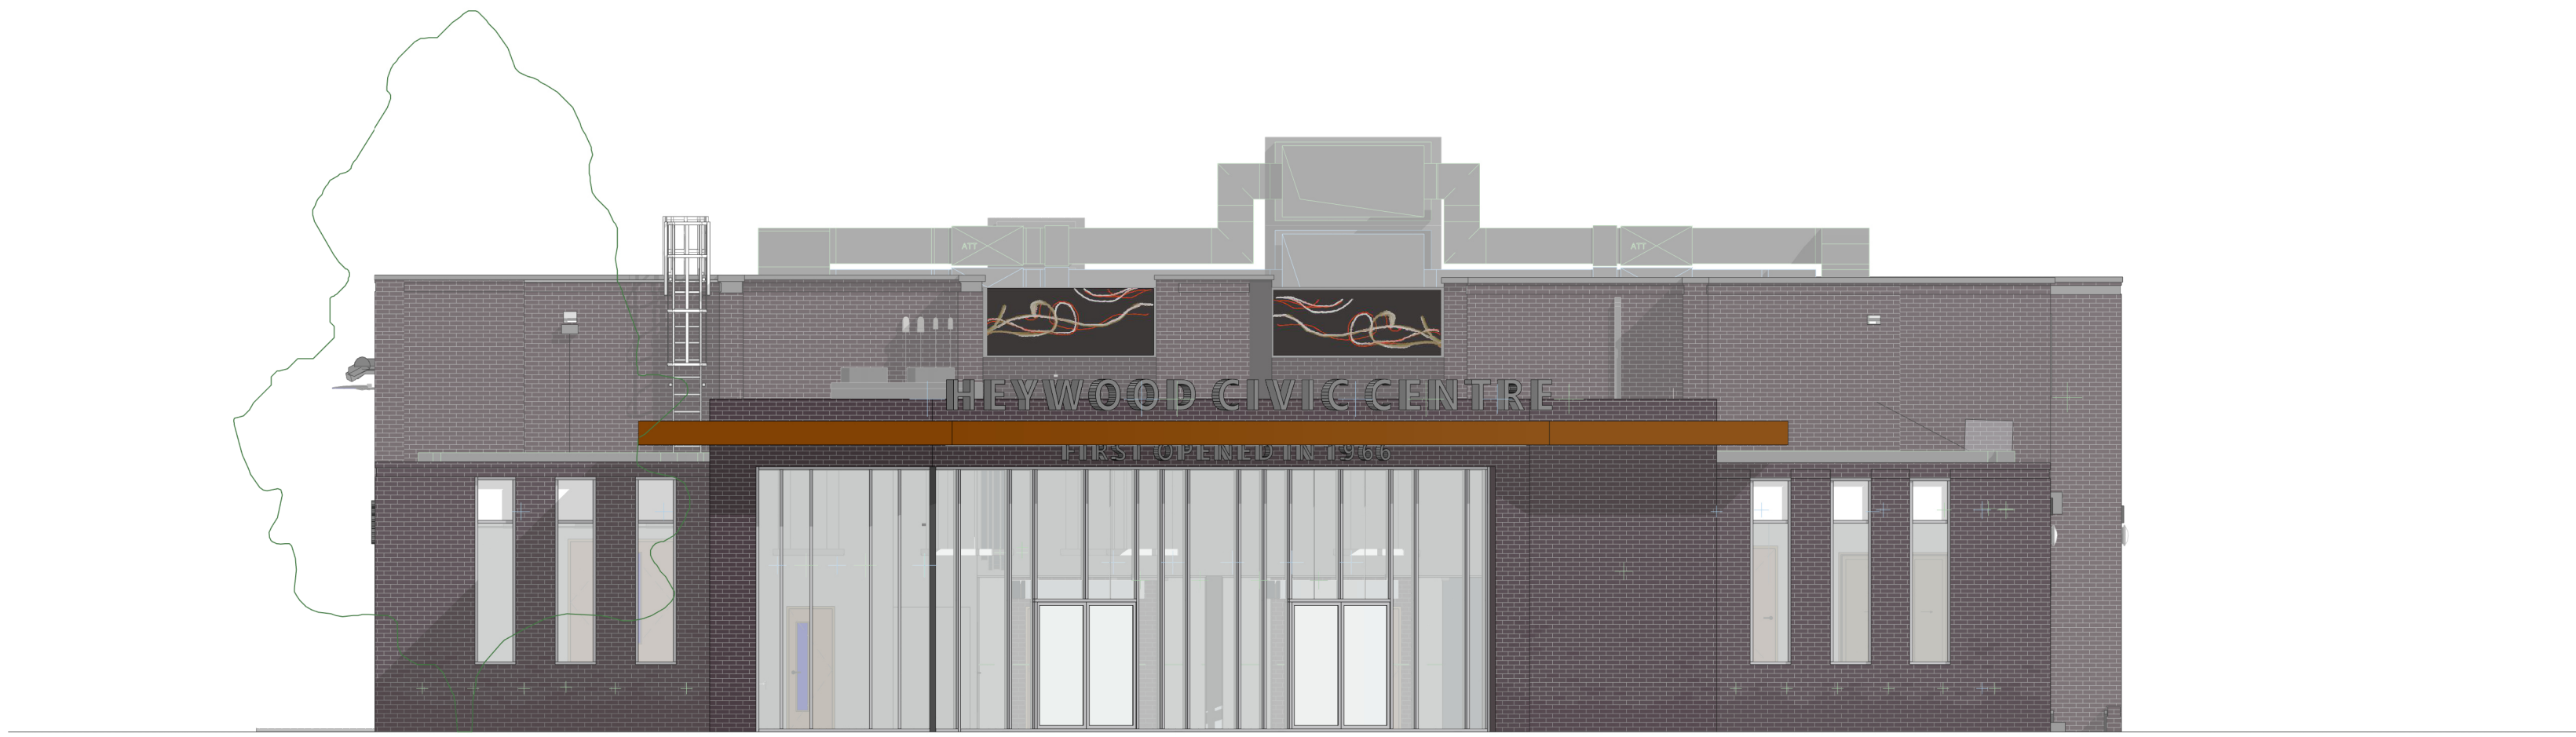

Proposed North Elevation



Proposed East Elevation

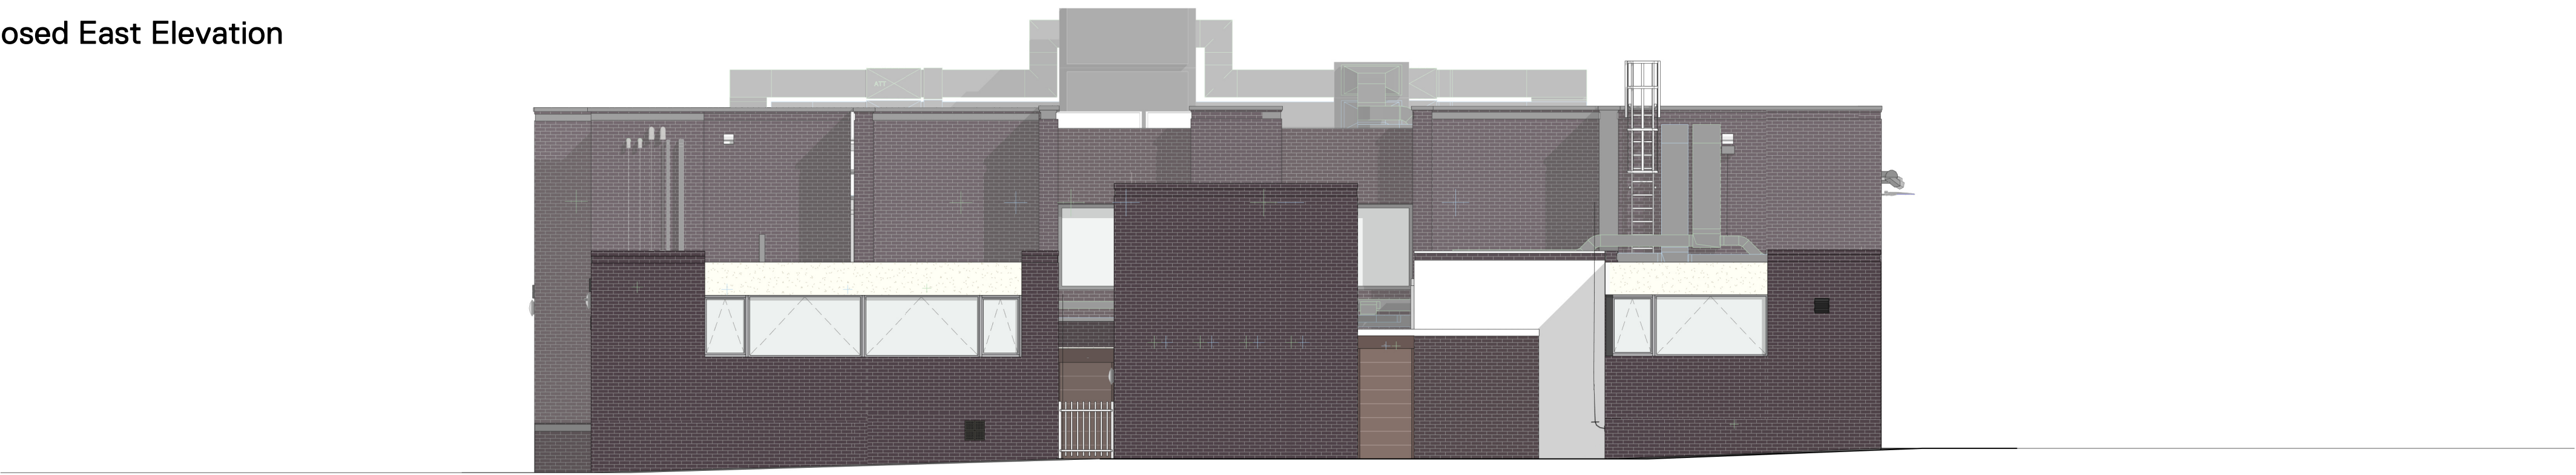

Proposed South Elevation



Proposed West Elevation

Materiality Key


Bronze Metal Canopy

Proposed Brick extension - To match as existing

Glazing

Existing Mosaic to Remain

Mechanical Plant

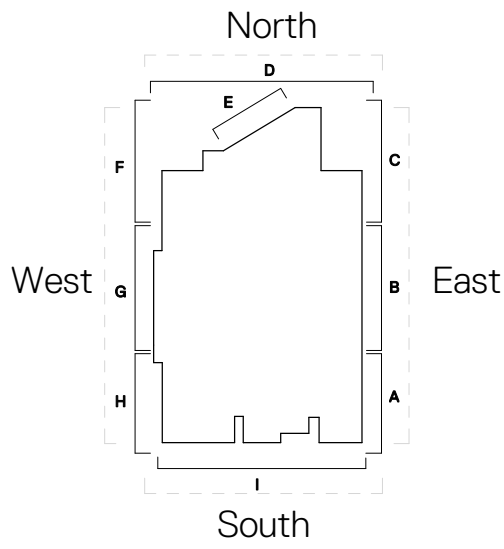

WIP

1:100

Notes:
DO NOT SCALE. Use figured dimensions only. The contractor is requested to check all dimensions before the work is put in hand. Copyright of this drawing belongs solely to K2 Architects Ltd ©. This drawing must only be used for the purpose for which it is supplied and its contents must not be reproduced for any purpose without written permission. Areas indicated, or areas calculated from this drawing should be used for valuation purposes or as the basis for development contracts. K2 Architects is a limited company registered in England and Wales. Number 053 3123

Drawn	BN	11/04/23	K2 www.k2architects.co.uk 0151 706 9560
Checked	JP	11/04/23	
Approved	KH	11/04/23	

Project	Heywood Civic Centre LCpl Stephen Shaw MC Way, Heywood Greater Manchester, OL10 1LW	Status	RIBA Stage 4
Drg Title	Proposed Elevations	Issue	Tender
Drg No.	564-K2A-B1-ZZ-DR-A-20-300	Scale	As indicated
		Revision	P06