

 


PLANNING

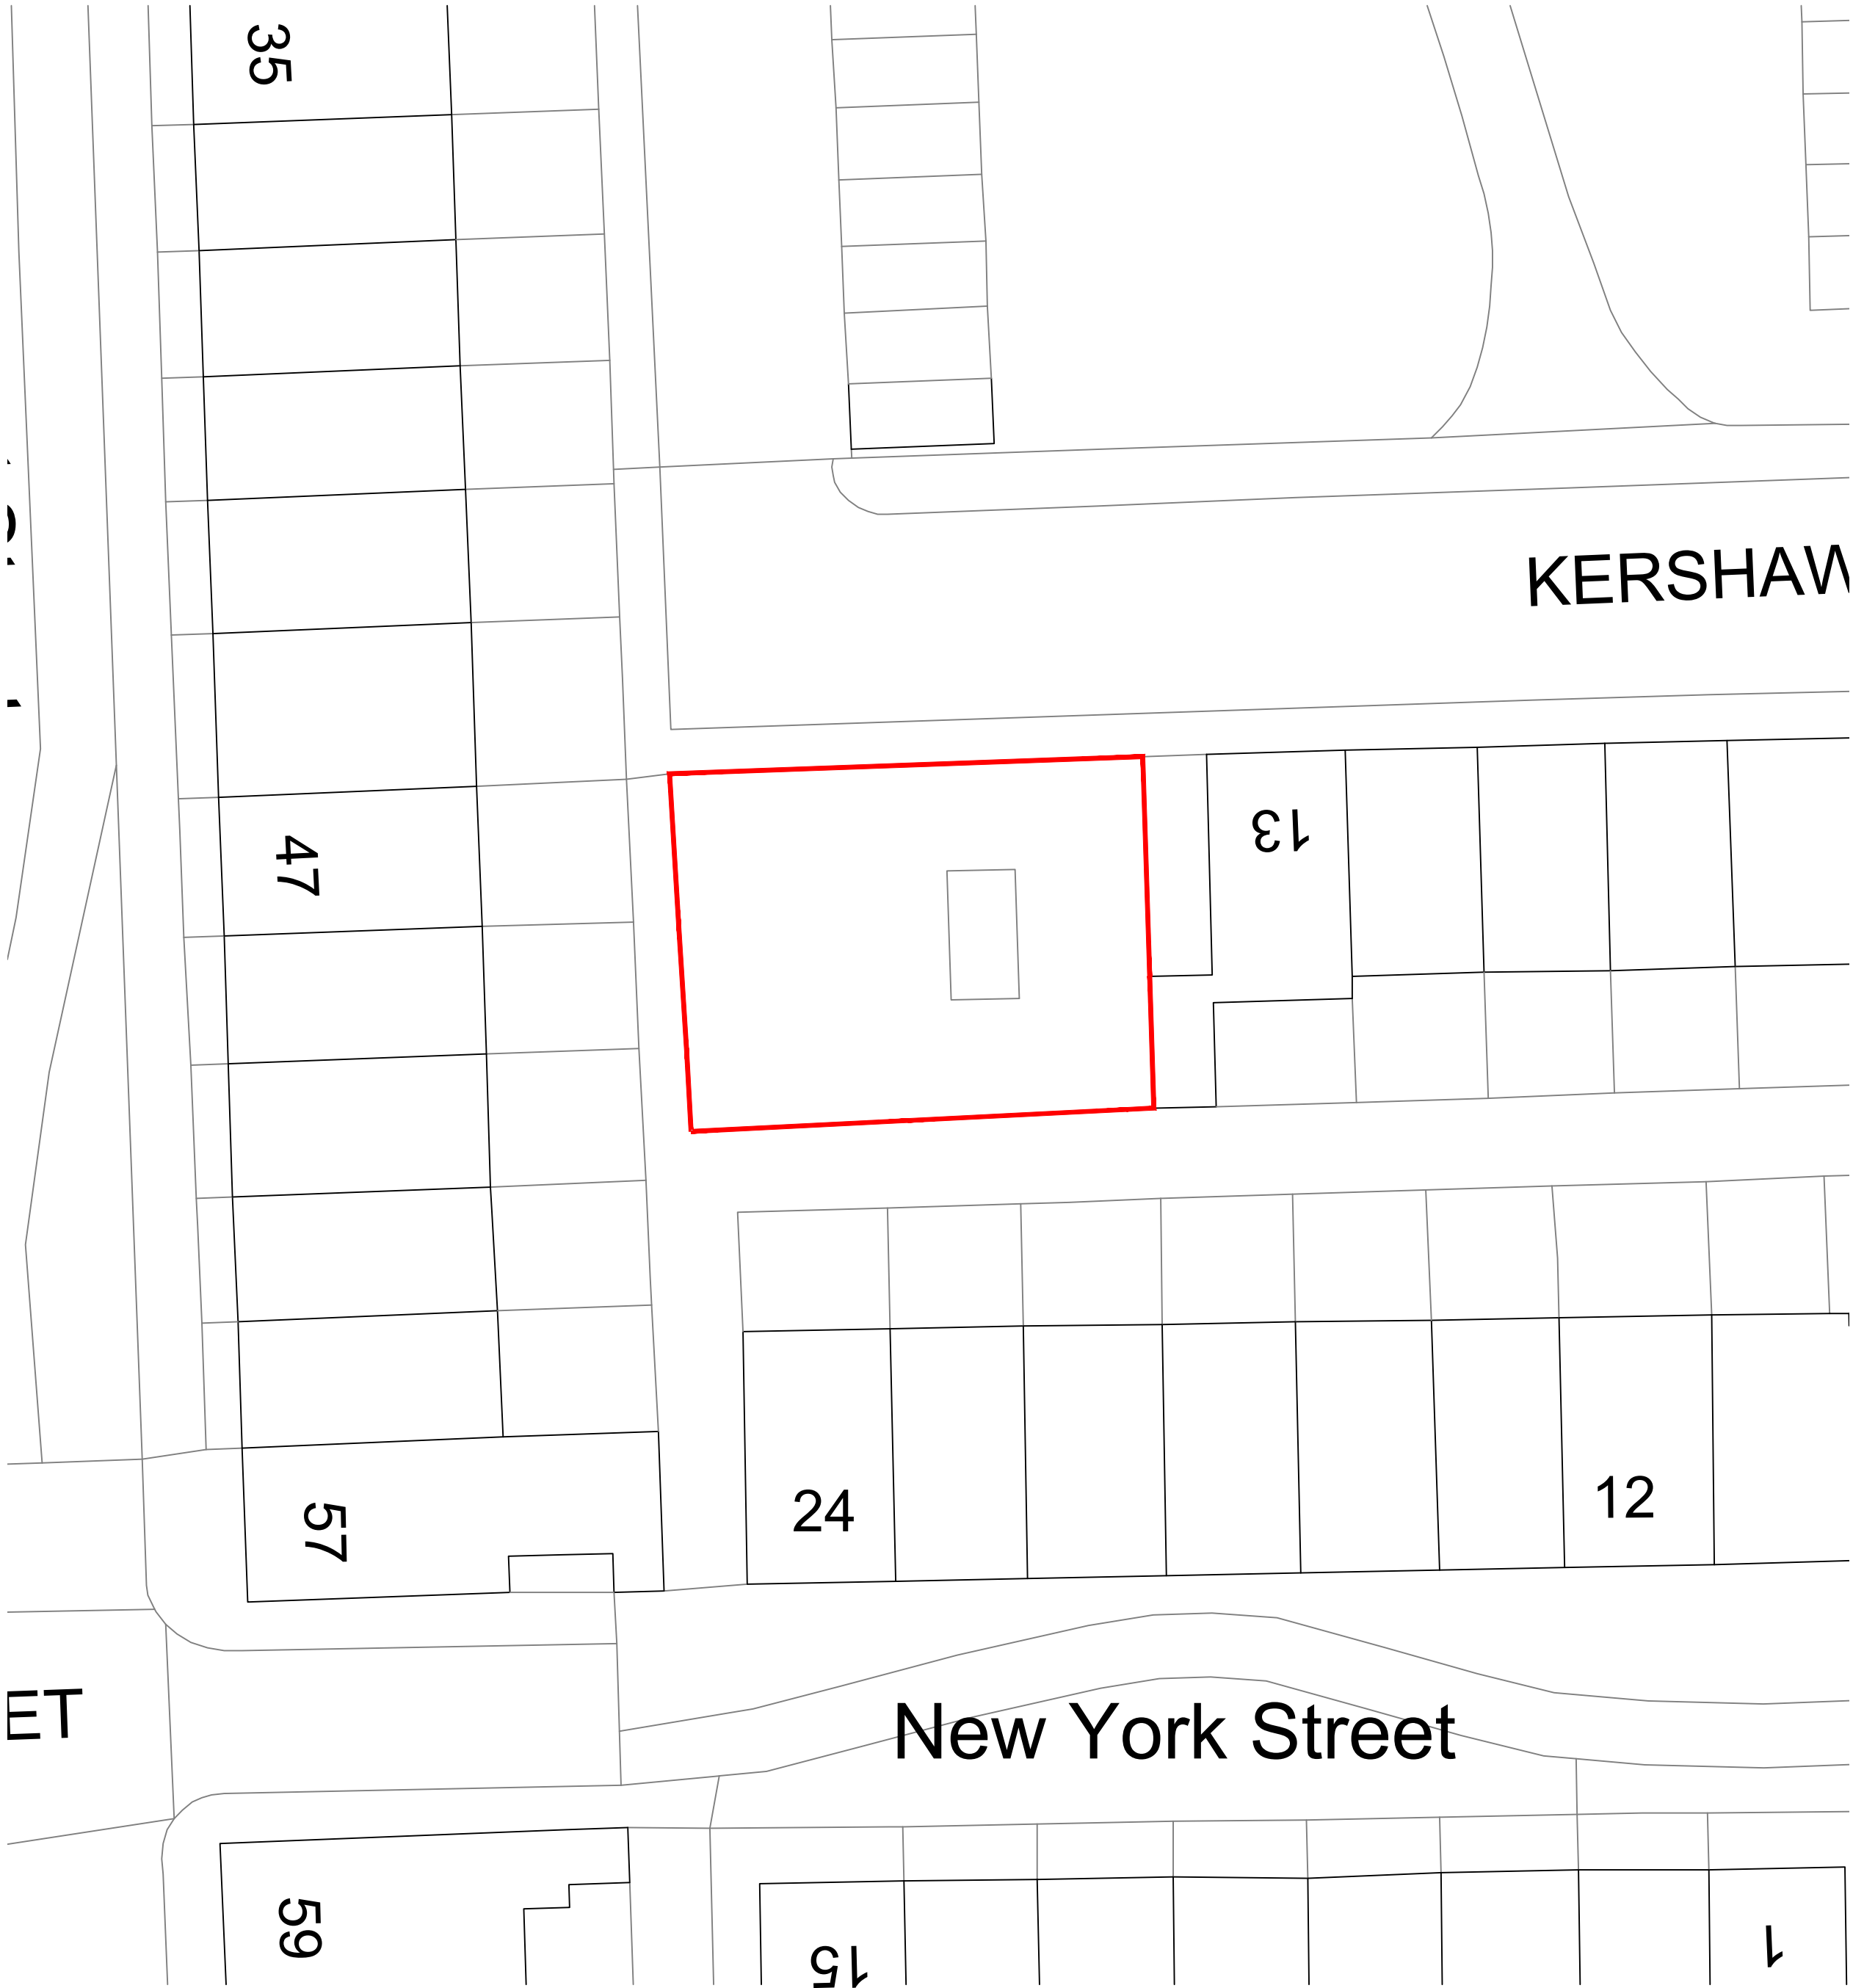

Scale Bar 1:200 @ A1

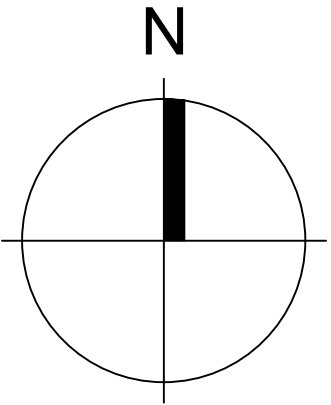

Existing Site Plan
Scale 1 : 100



Proposed Site Plan
Scale 1 : 100

A Scales amended & access arrows indicated. TM March 2024
Rev Description by Chk by Date

Project: **Outline Planning Permission**
13 Kershaw Street, Heywood

Title: Existing & Proposed Site Plan

Client: L Humphries

Drawn By: TM Checked By: - on Jan 2024

Original Size: A1 Project Number: TMA-1126

Drawing Number: **SI-00-DR-A-1000** REV **A**