



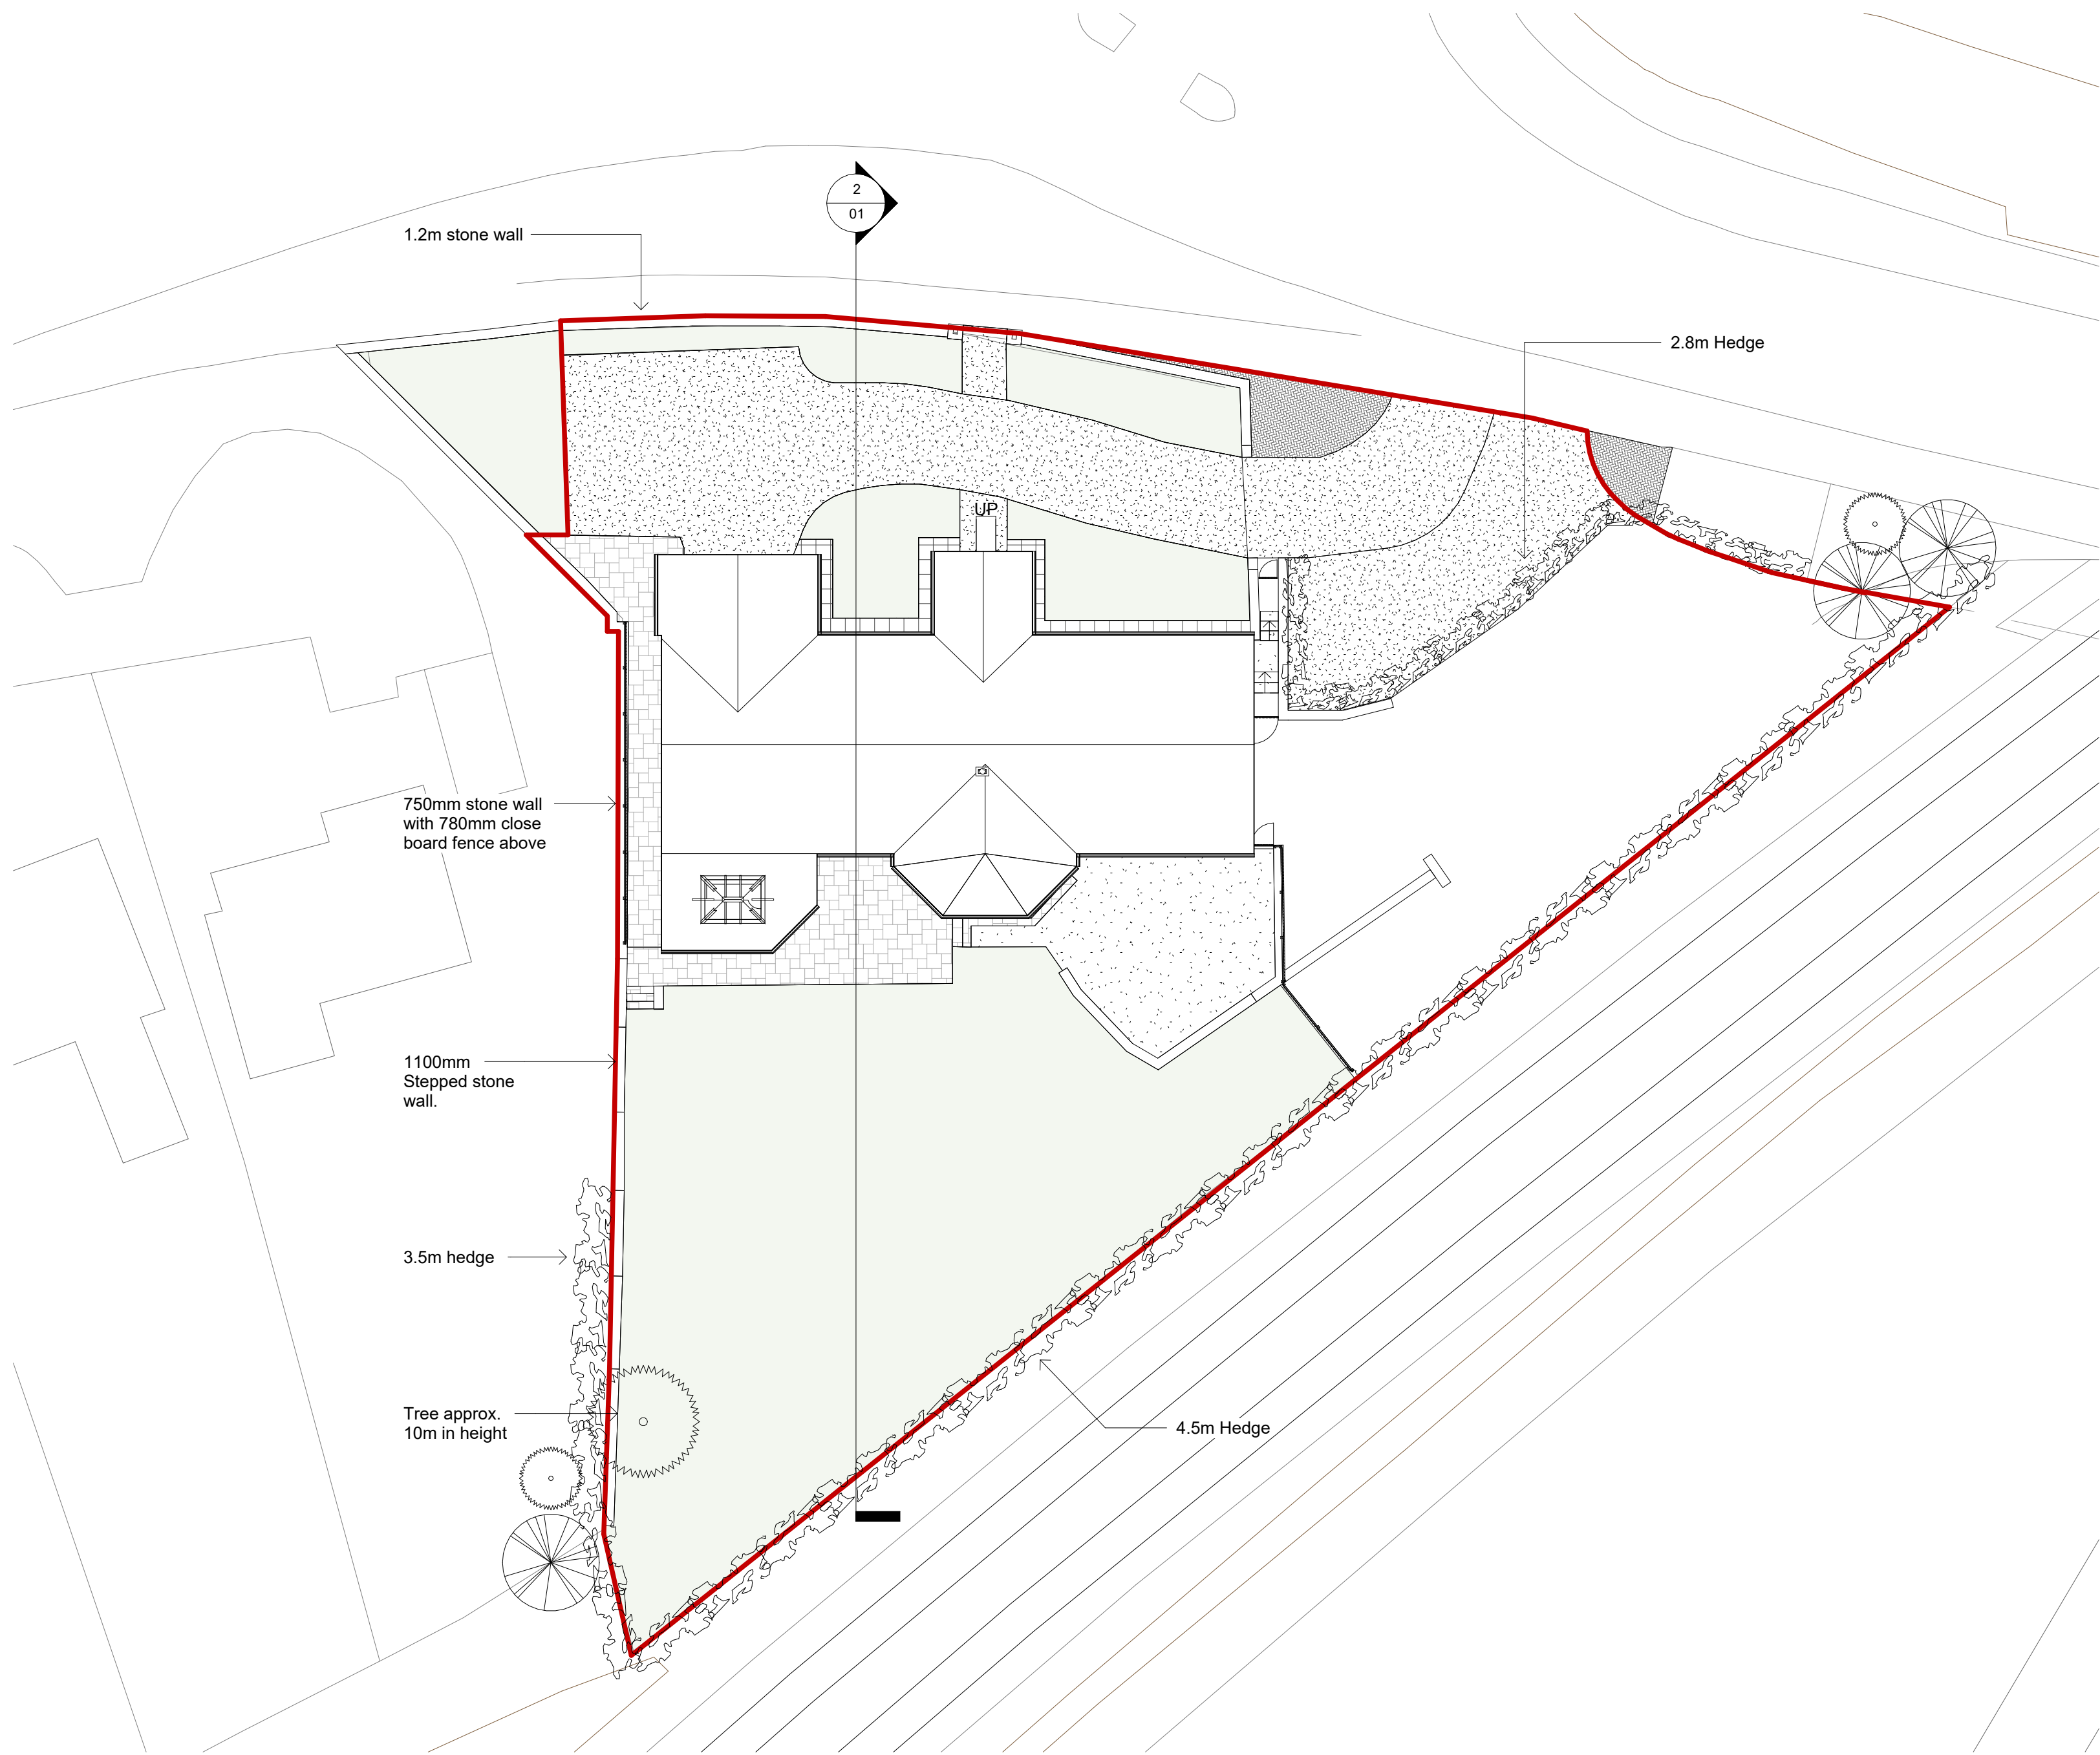

1 Existing Plan - Site
1 : 200



2 Existing Site Section
1 : 100

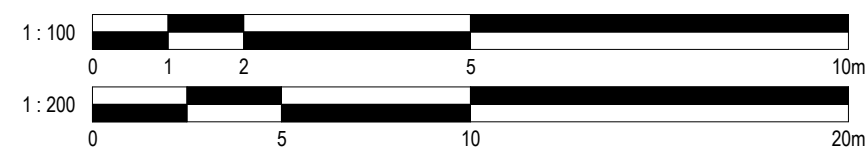

Revisions:

THIS DRAWING ONLY INDICATES THE EXISTING PHASE.

EXISTING
DRAWING

ALL INFORMATION REMAINS COPYRIGHT OF PH PARTNERSHIP

DO NOT SCALE - ALL DIMENSIONS TO BE VERIFIED ON SITE



10 Lunkey Court, Chester-Le-Street, Co. Durham, DH2 1AN
Tel: 0191 4108538 Email: Author @phpartnerships.co.uk
Fax: 0191 4100537 Web: www.phpartnerships.co.uk

Client	
D. Smith	
Project	
Accessible Adaption & Extension	
Address	
179 Newhey Road, Newhey, Rochdale, OL16 3SA	
Scale	Date
As indicated	@A1 08/05/24
Drawing Title	
Existing Site Plan	
Drawing No.	Revision
9390 - 01	