




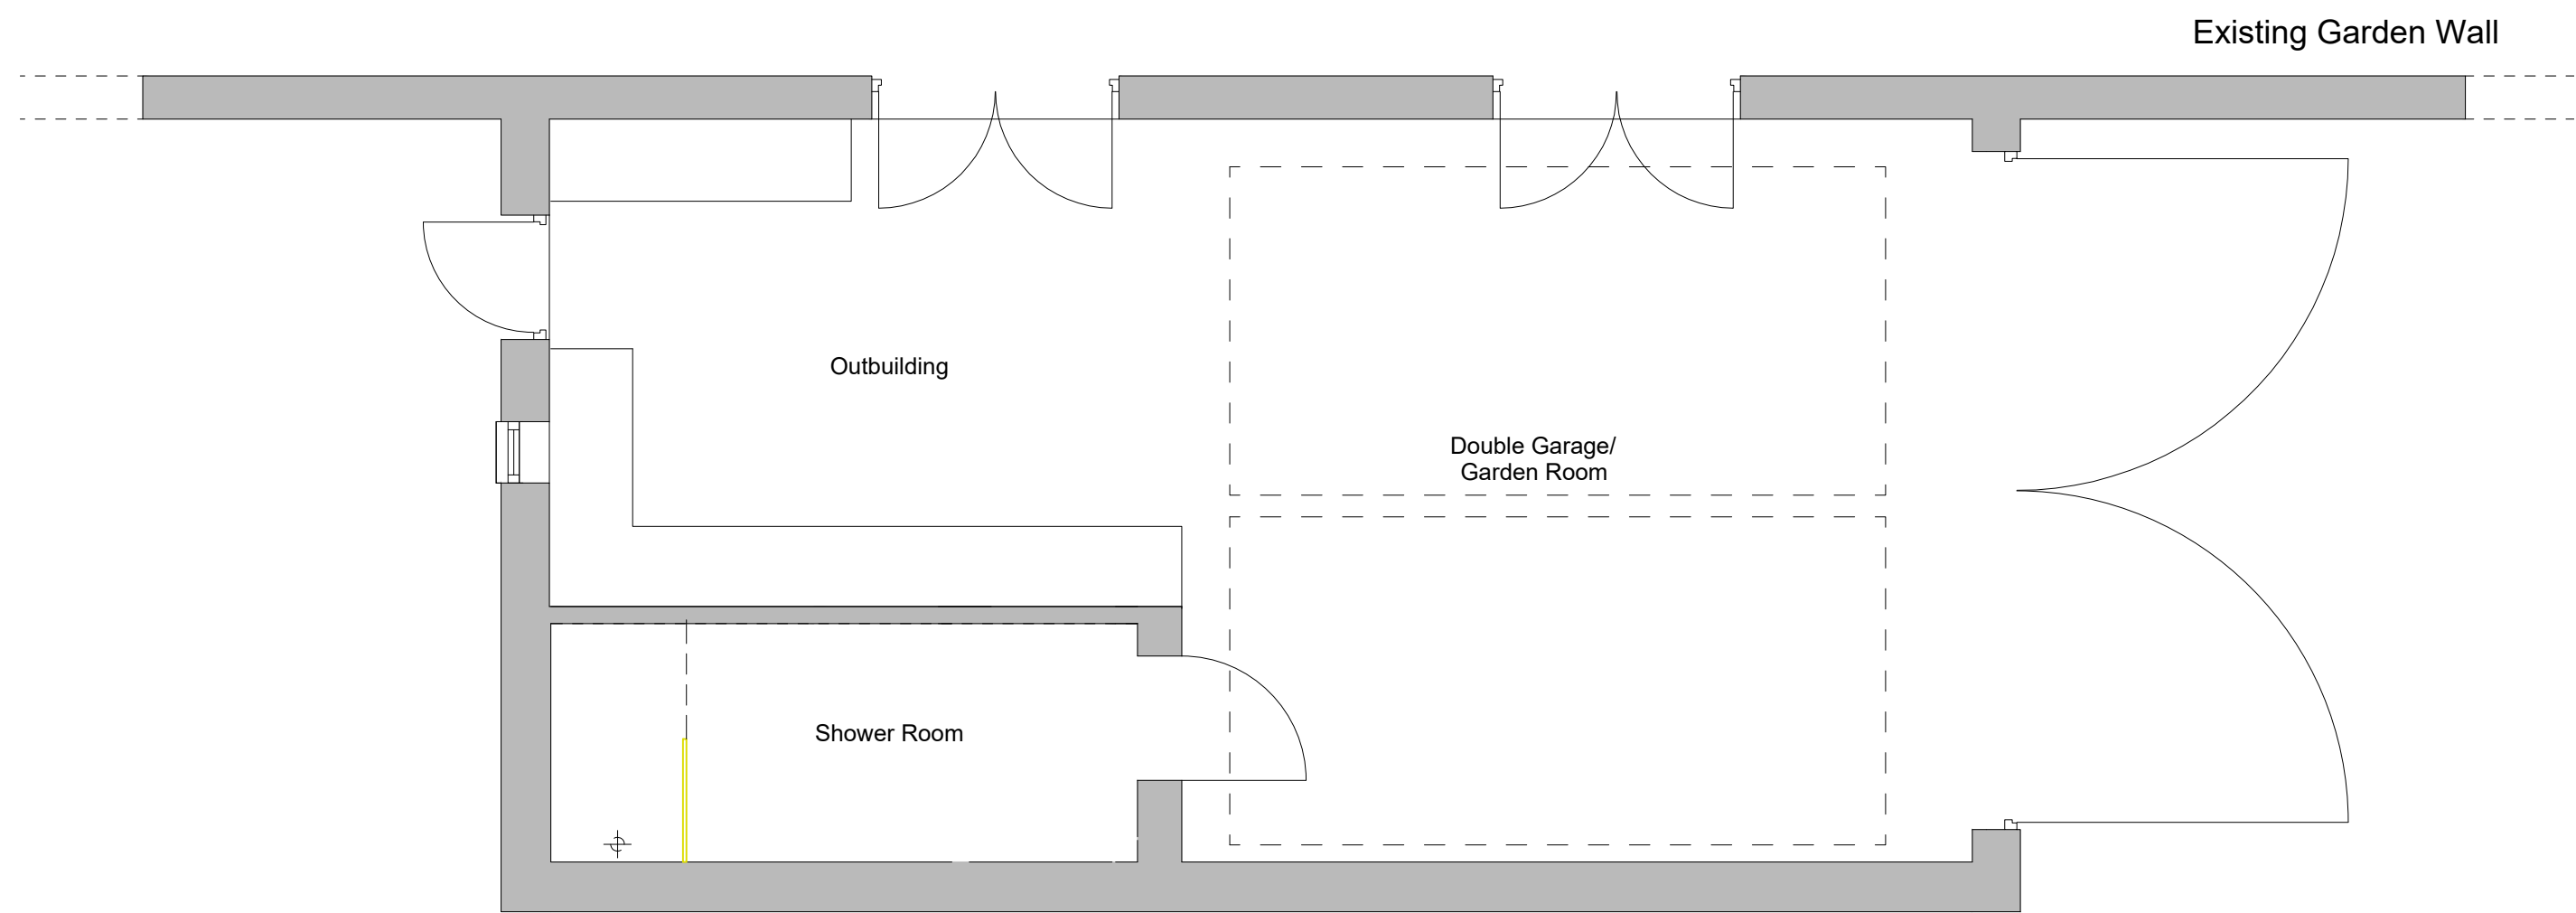


1 Ground Floor
1 : 50

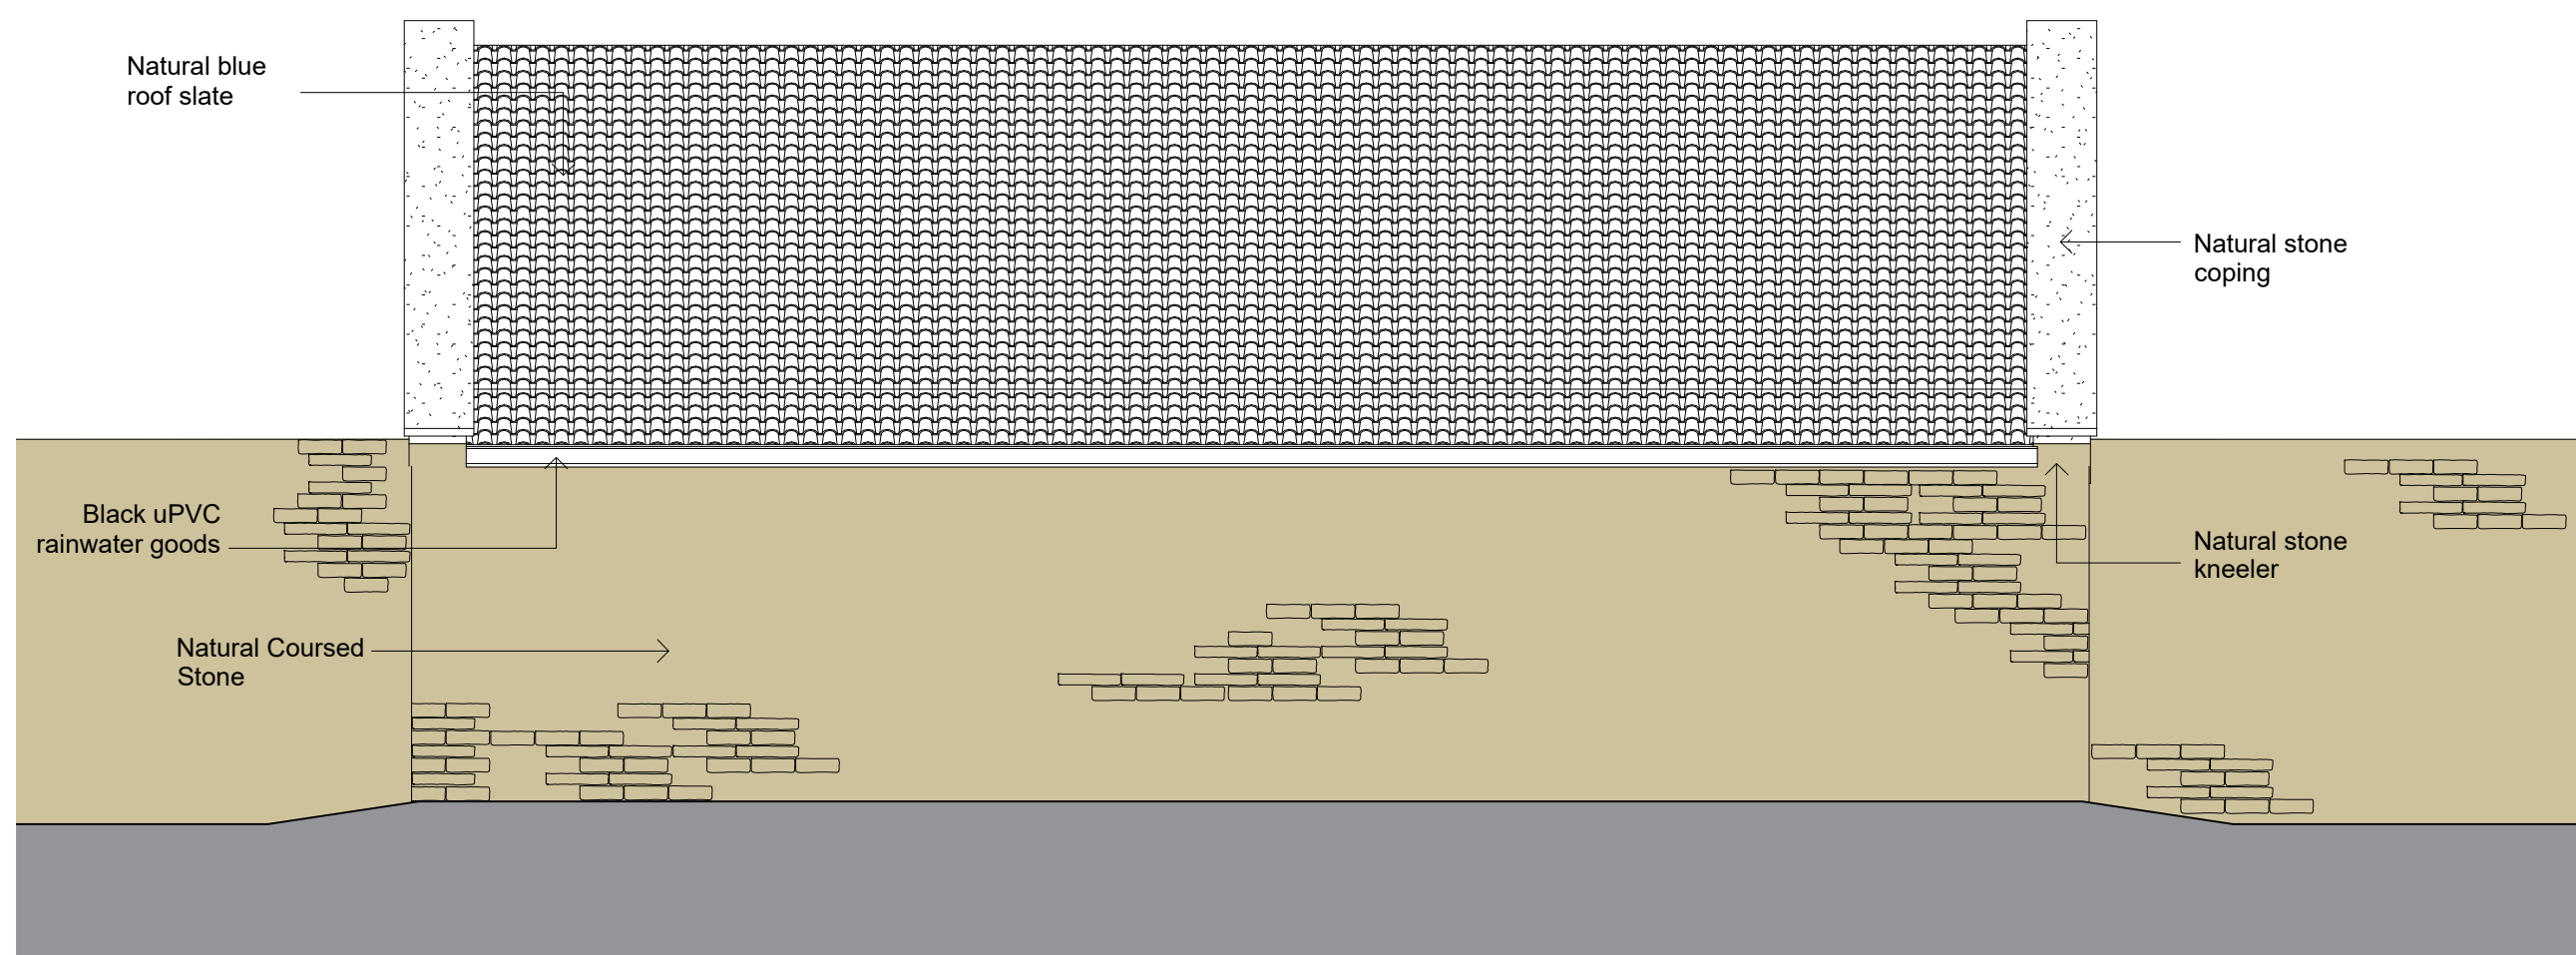

3 Side Elevation_1
1 : 50

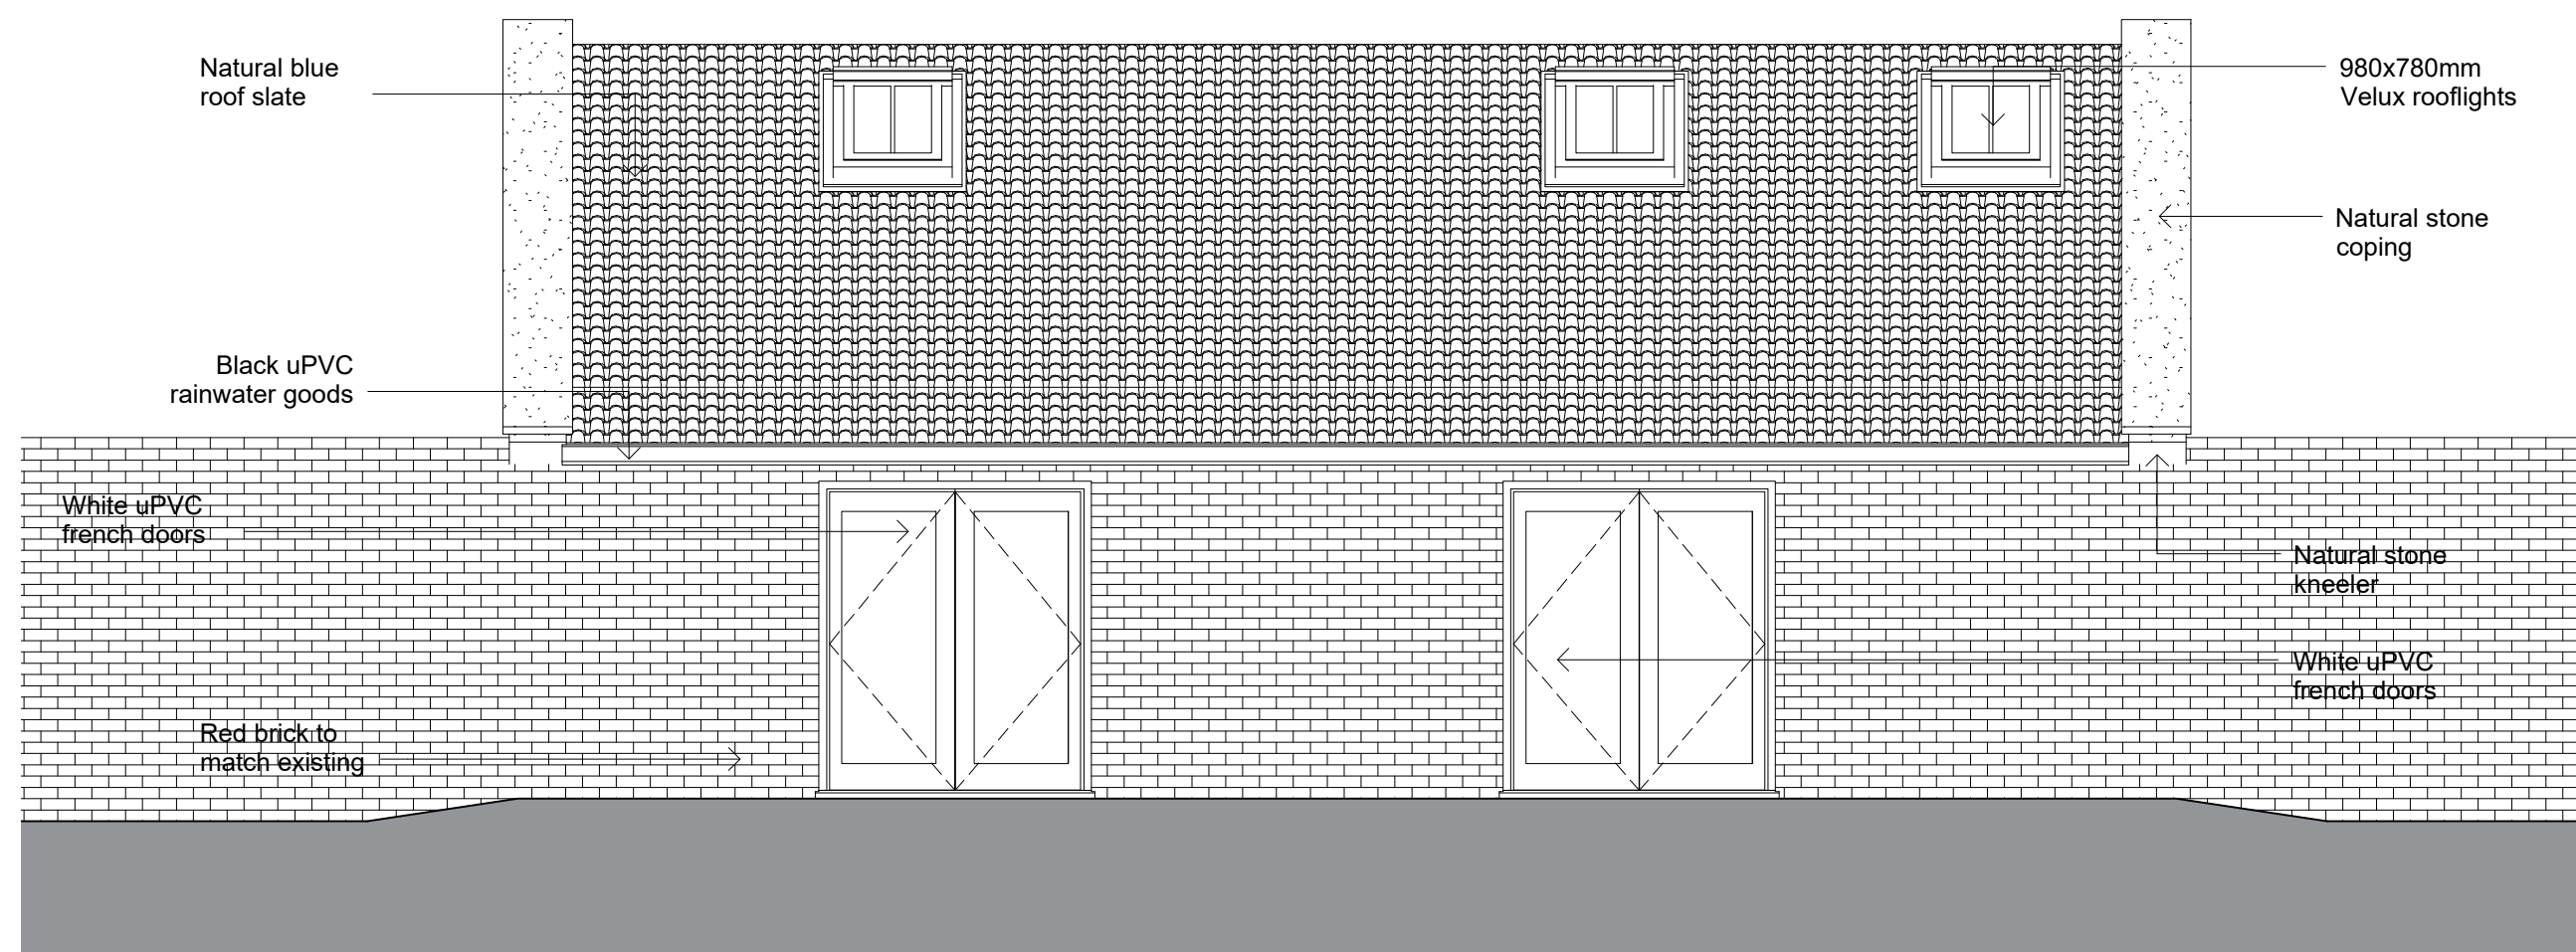

6 Side Elevation_2
1 : 50

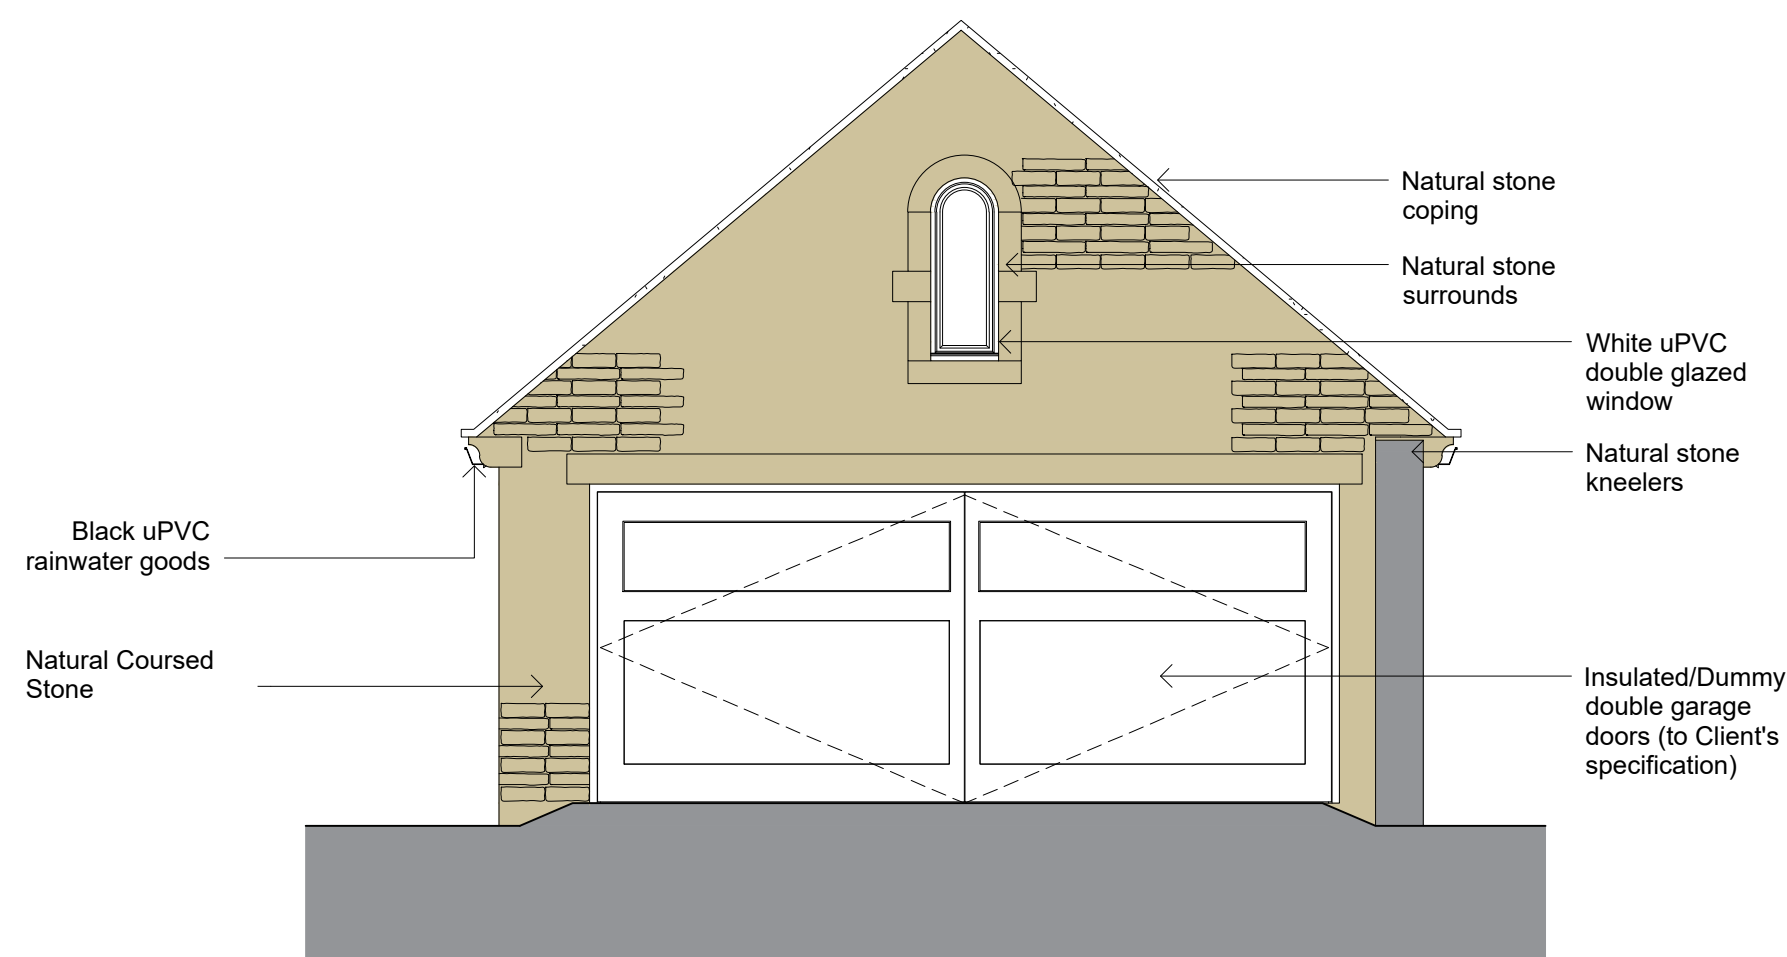

4 Front Elevation
1 : 50



5 Rear Elevation
1 : 50

APPLICANT:		MR BEN SNAPE	
PROJECT:		PROPOSED NEW DWELLING, WARREN COURT, HEYWOOD	
DRAWING TITLE:		EXISTING DOUBLE GARAGE ELEVATIONS & PLANS	
DATE:	21/06/2015	SCALE:	1:50
DRAWING No:		2040/PN03B	