

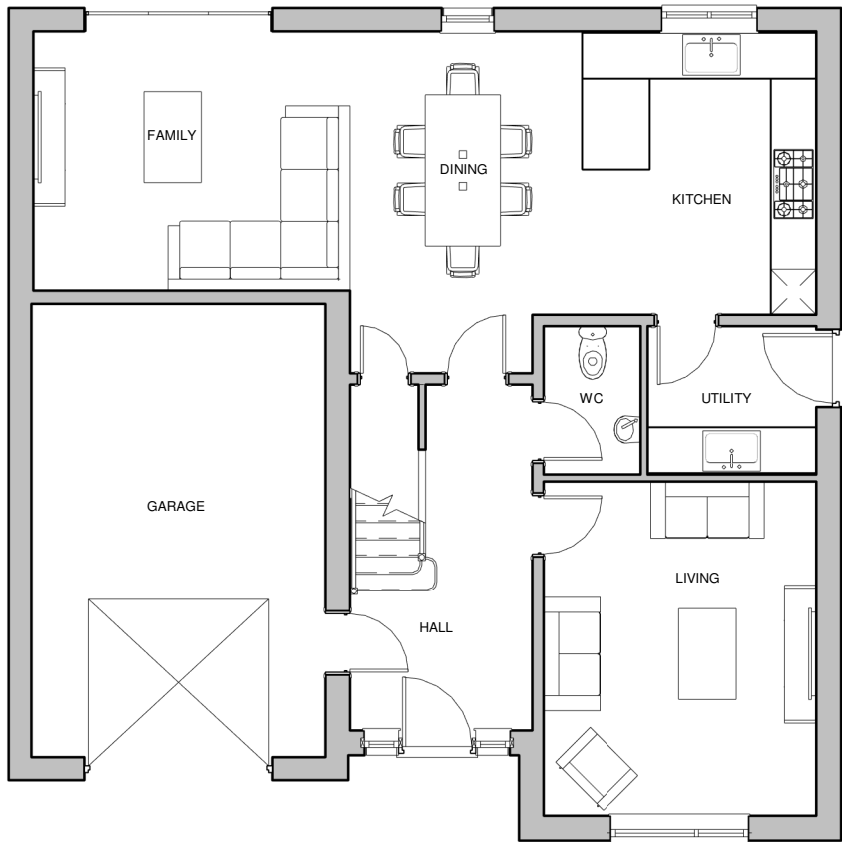


general notes:
copyright reserved to mck associates ltd. and this drawing may not be used
or reproduced without prior written consent.

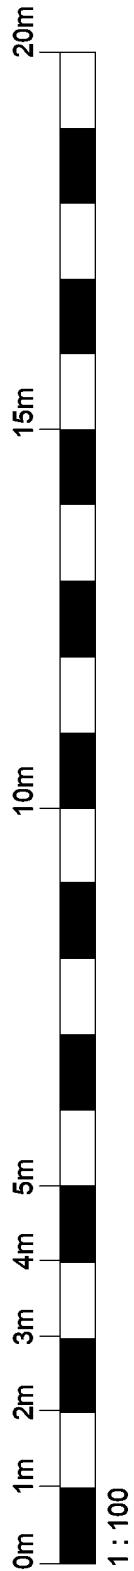

GROUND FLOOR PLAN

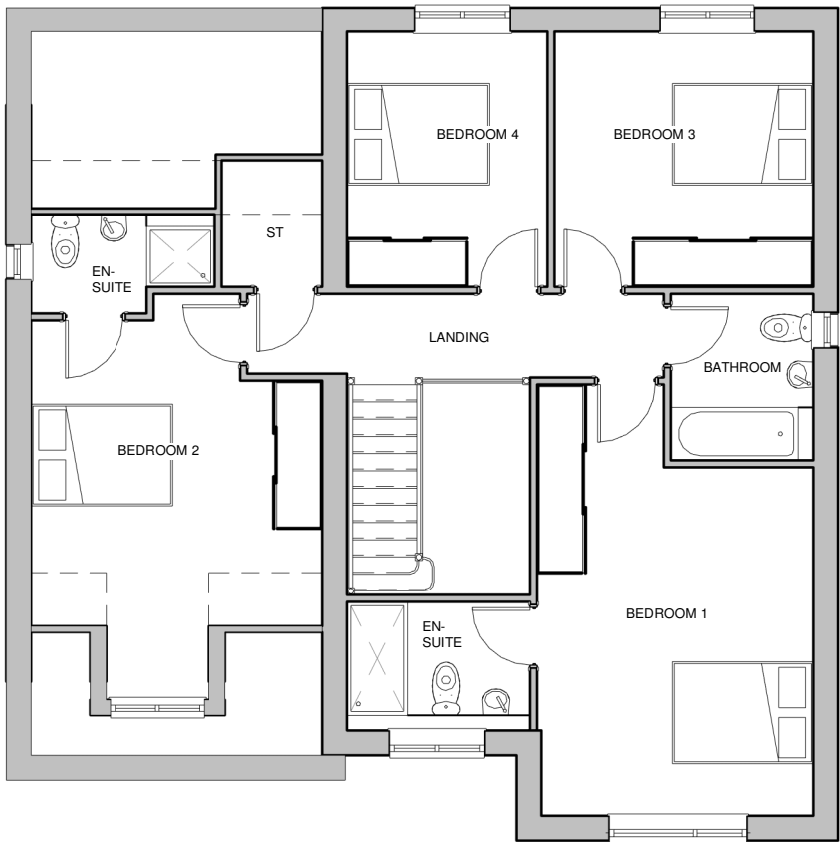

FIRST FLOOR PLAN

Rev. Date by Description

PLANNING

Client: ECCLESTON HOMES	Project: RE-ELEVATED HOUSE TYPES HESWALL	Drawing Title: PROPOSED FLOOR PLANS	Drawn: ELC	Checked:	Scale @ A3: 1 : 100	Date: 05/07/2023	mck associates limited architecture building surveying urban design burnaby villa ■ 48 watling street road ■ fulwood ■ preston ■ pr2 8bp tel: 01772 774510 fax: 01772 774511 email mck@mckassociates.co.uk
			Job No:		Drawing No: HW-FP	Rev:	