



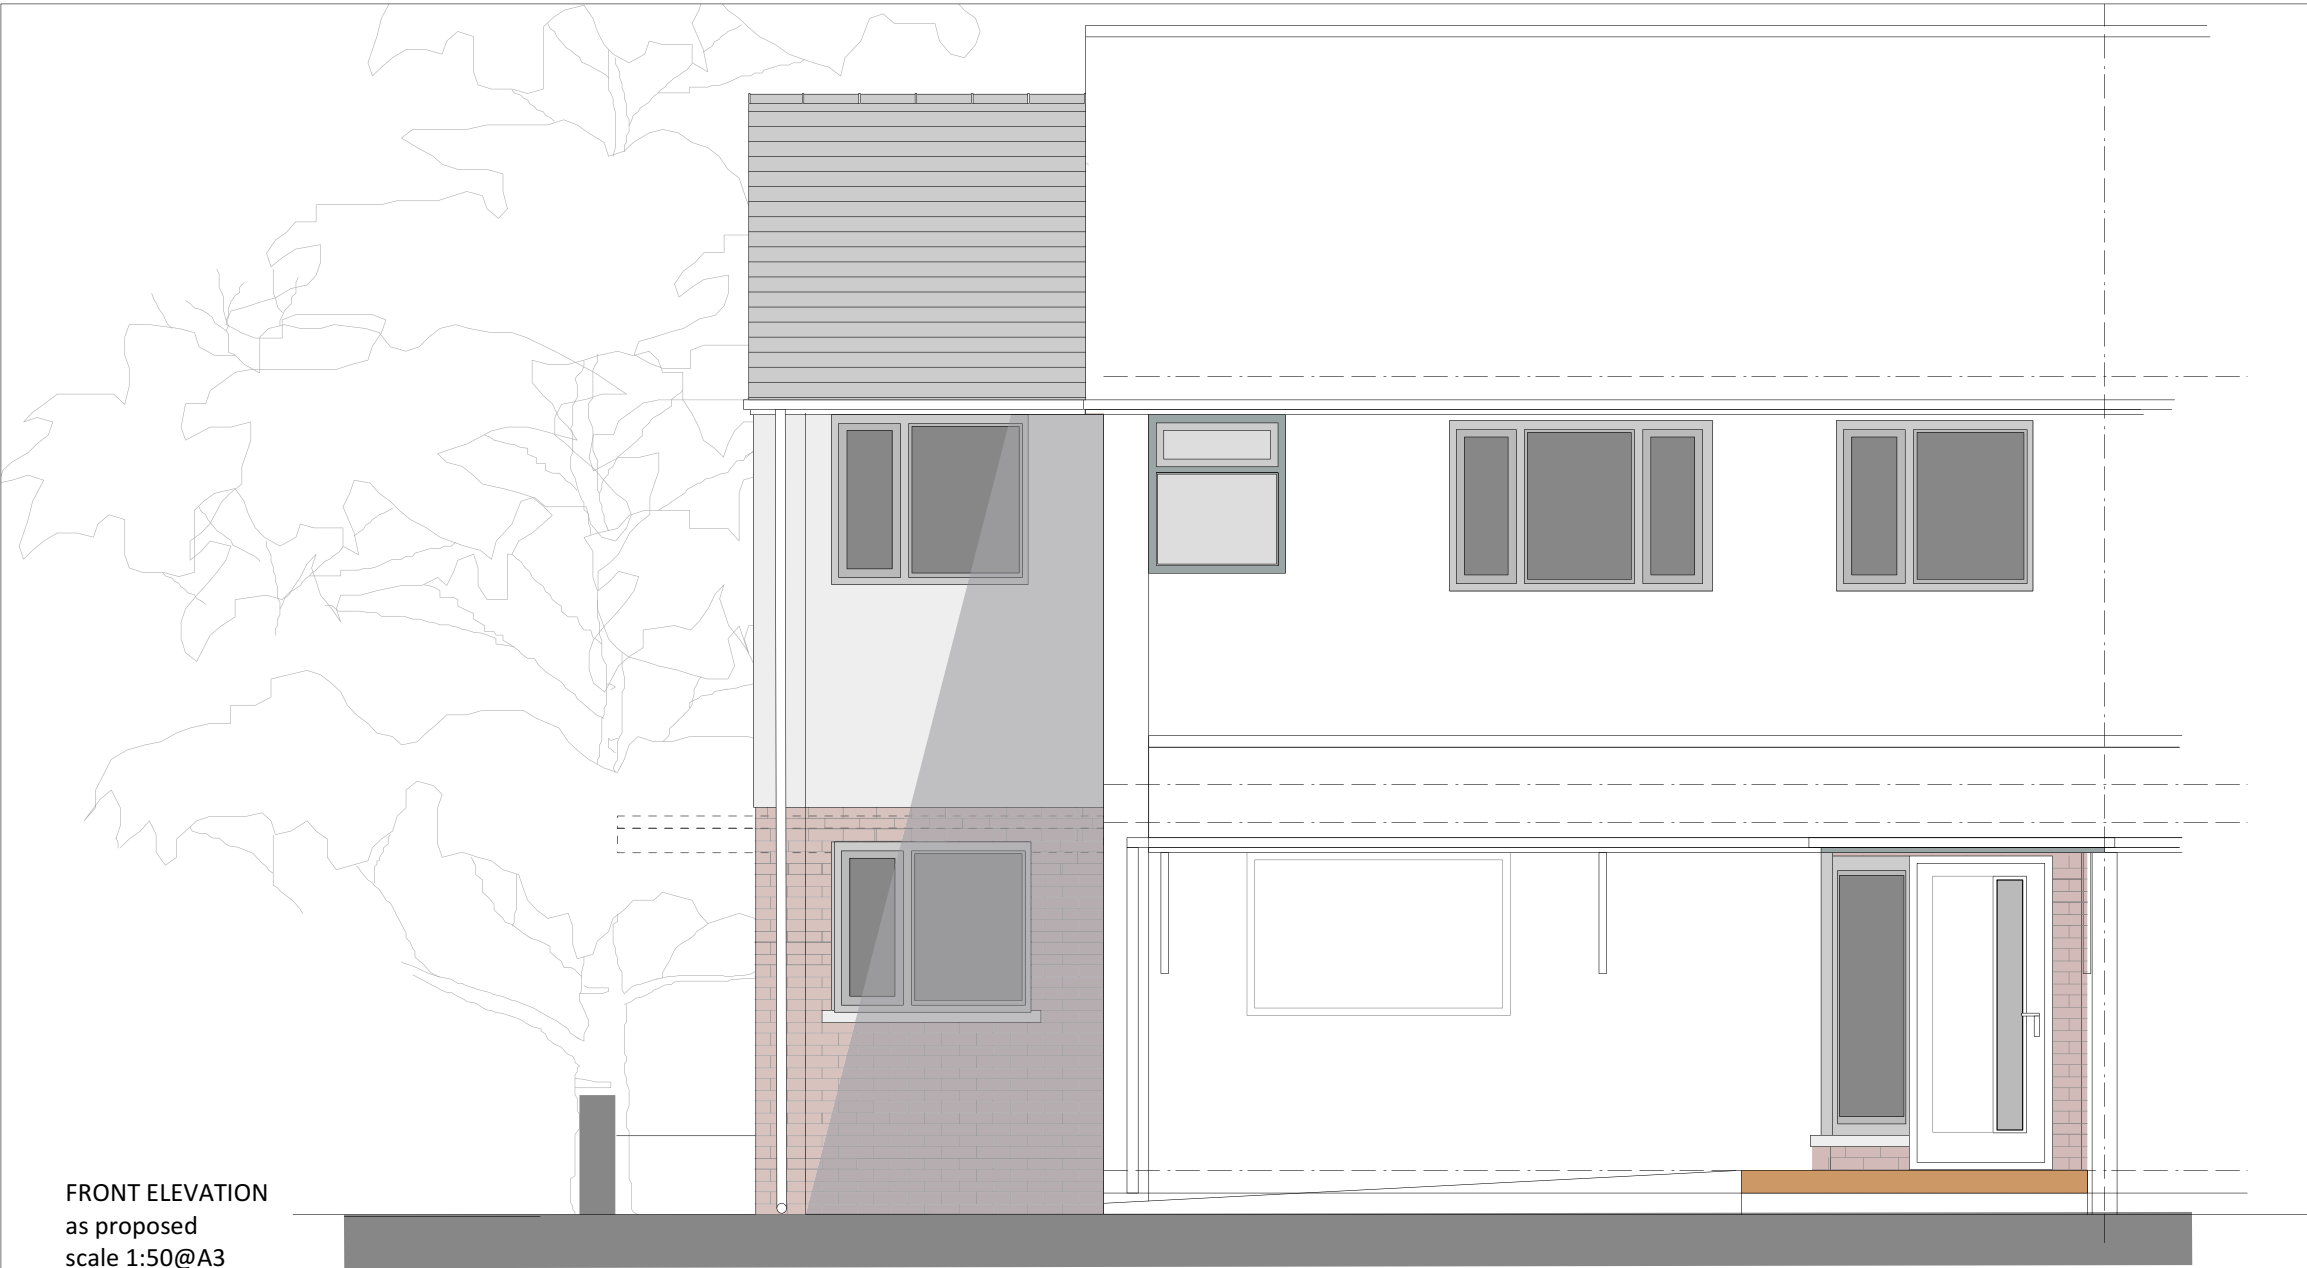


FRONT ELEVATION
as proposed
scale 1:50@A3

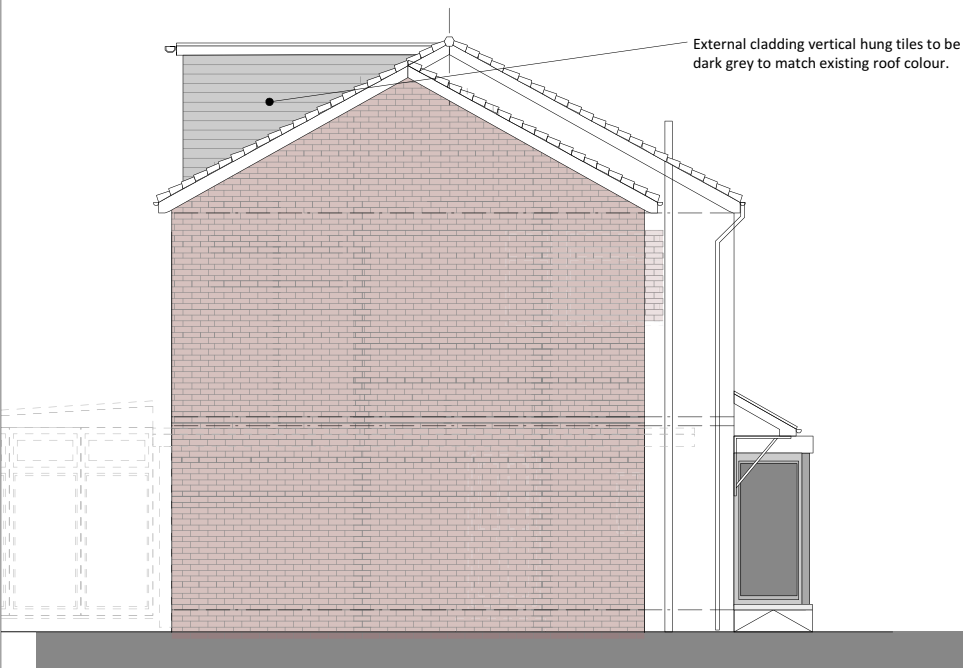

SIDE ELEVATION
as proposed
scale 1:100@A3



REAR ELEVATION
as proposed
scale 1:100@A3

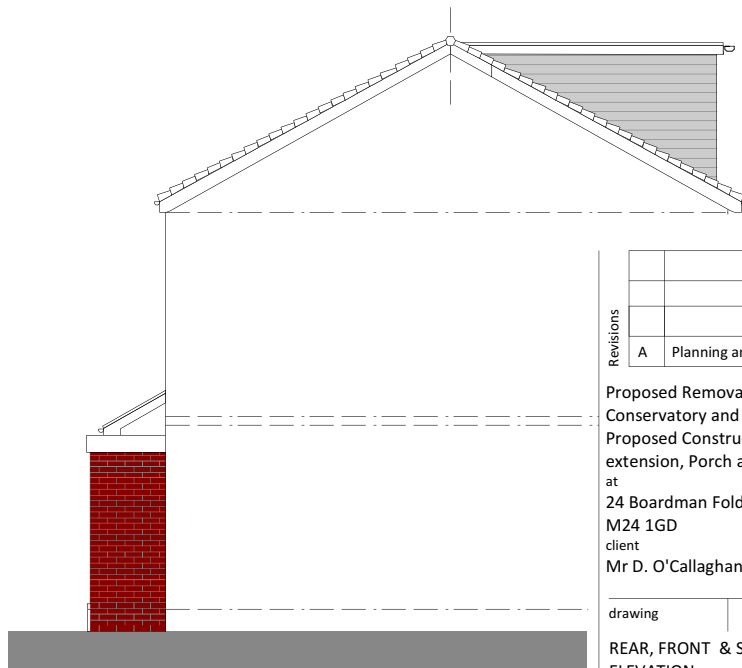

SIDE ELEVATION
as proposed
scale 1:100@A3

SUBJECT TO
HOUSEHOLDER PLANNING
&
BUILDING REGULATIONS APPROVAL
Commencement on site before full
Building Regulation approval at own risk

Revisions			
	A	Planning amendment	Dec24
Proposed Removal of Existing Garage, Conservatory and car port. Proposed Construction of Two Storey Side extension, Porch and Internal Alterations at 24 Boardman Fold, Alkrington Middleton. M24 1GD client Mr D. O'Callaghan			
drawing	REAR, FRONT & SIDE ELEVATION as proposed		date Oct 2024
status Householder Planning Submission	rev.		drawing 4 scale as indicated @ A3 A