
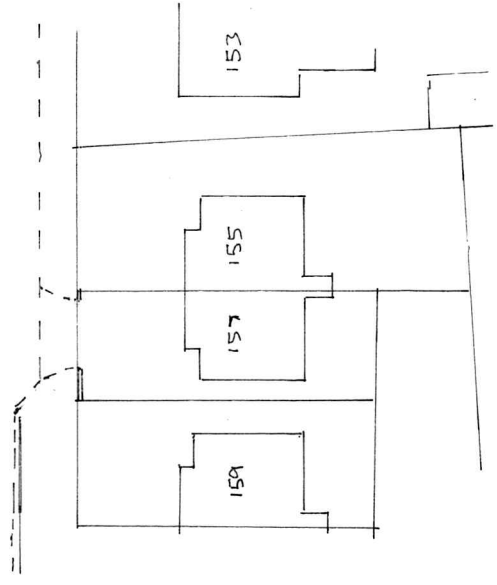
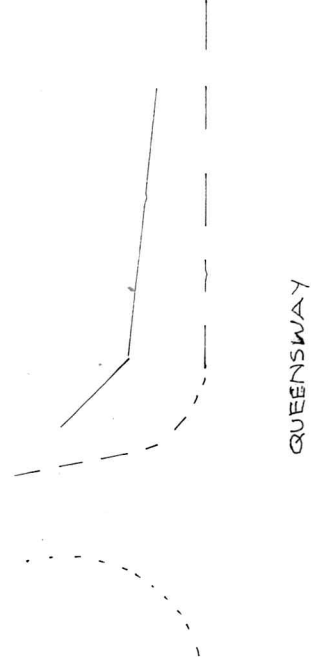


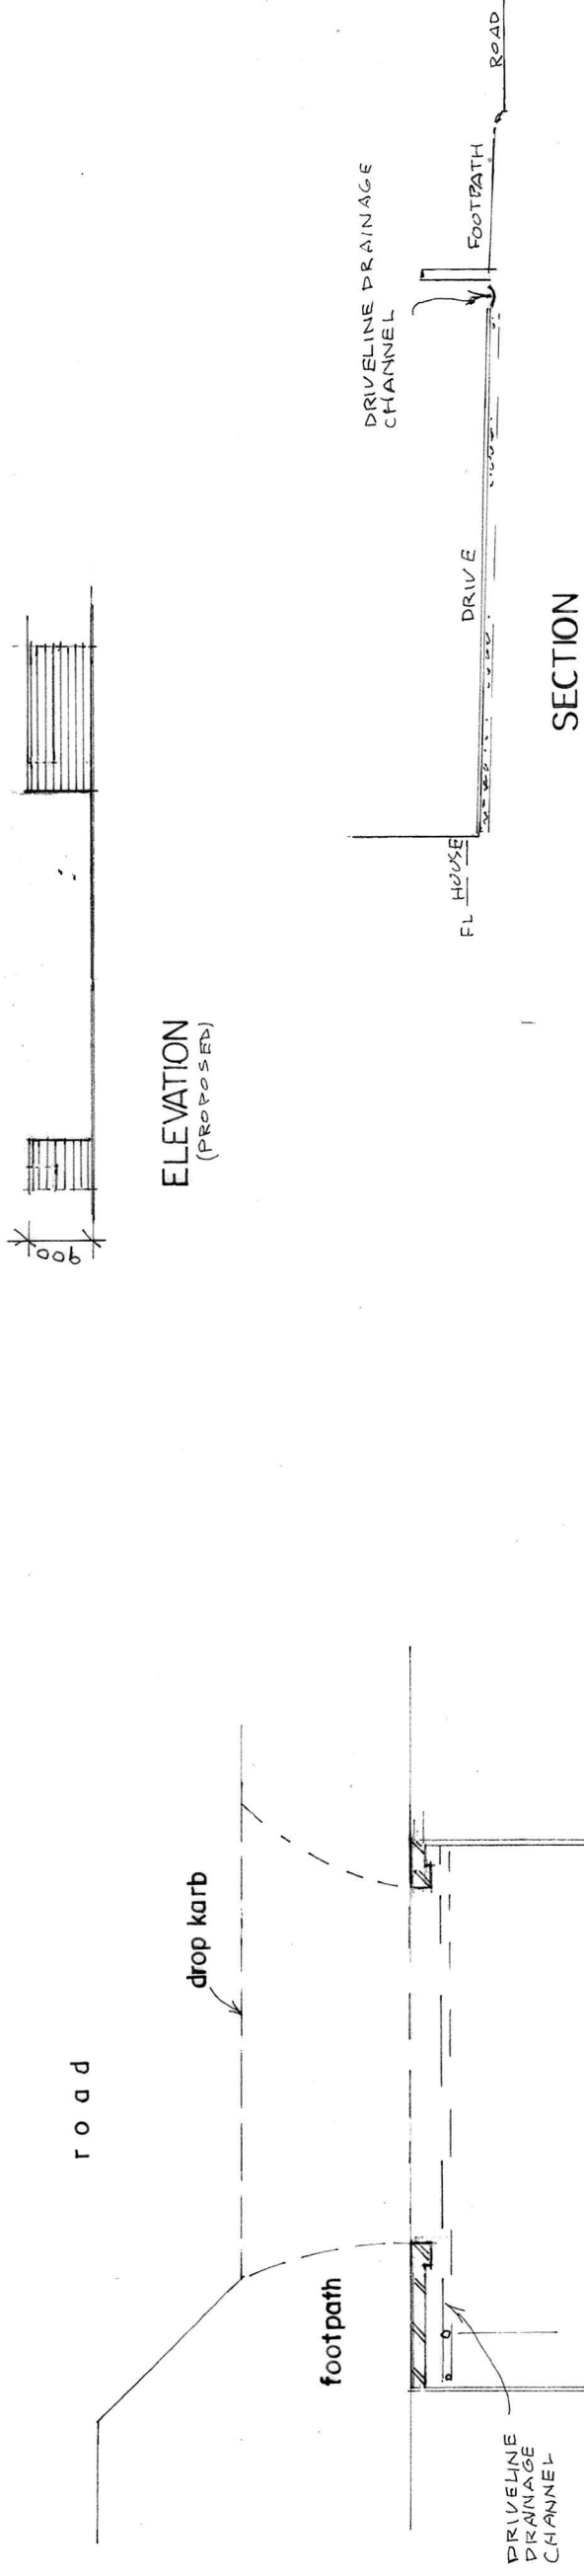

PLAN
(PROPOSED)

SITE PLAN SCALE 1:500
(PROPOSED)

BUILDING DESIGN SERVICES

M. FAROOQ

6 Stock Close, Shawclough, Rochdale OL12 6BB

Tel: 01706 712231 Mob: 07967605763

PROPOSED NEW ACCESS ON TO A CLASSIFIED ROAD INCLUDING A DROP KERB AT 157 QUEENWAY ROCHDALE OL11 2LJ

For: Mr RIZWAN HUSSAIN

Plan

Scale 1:100

Elevation

Scale 1:100

1924/2