




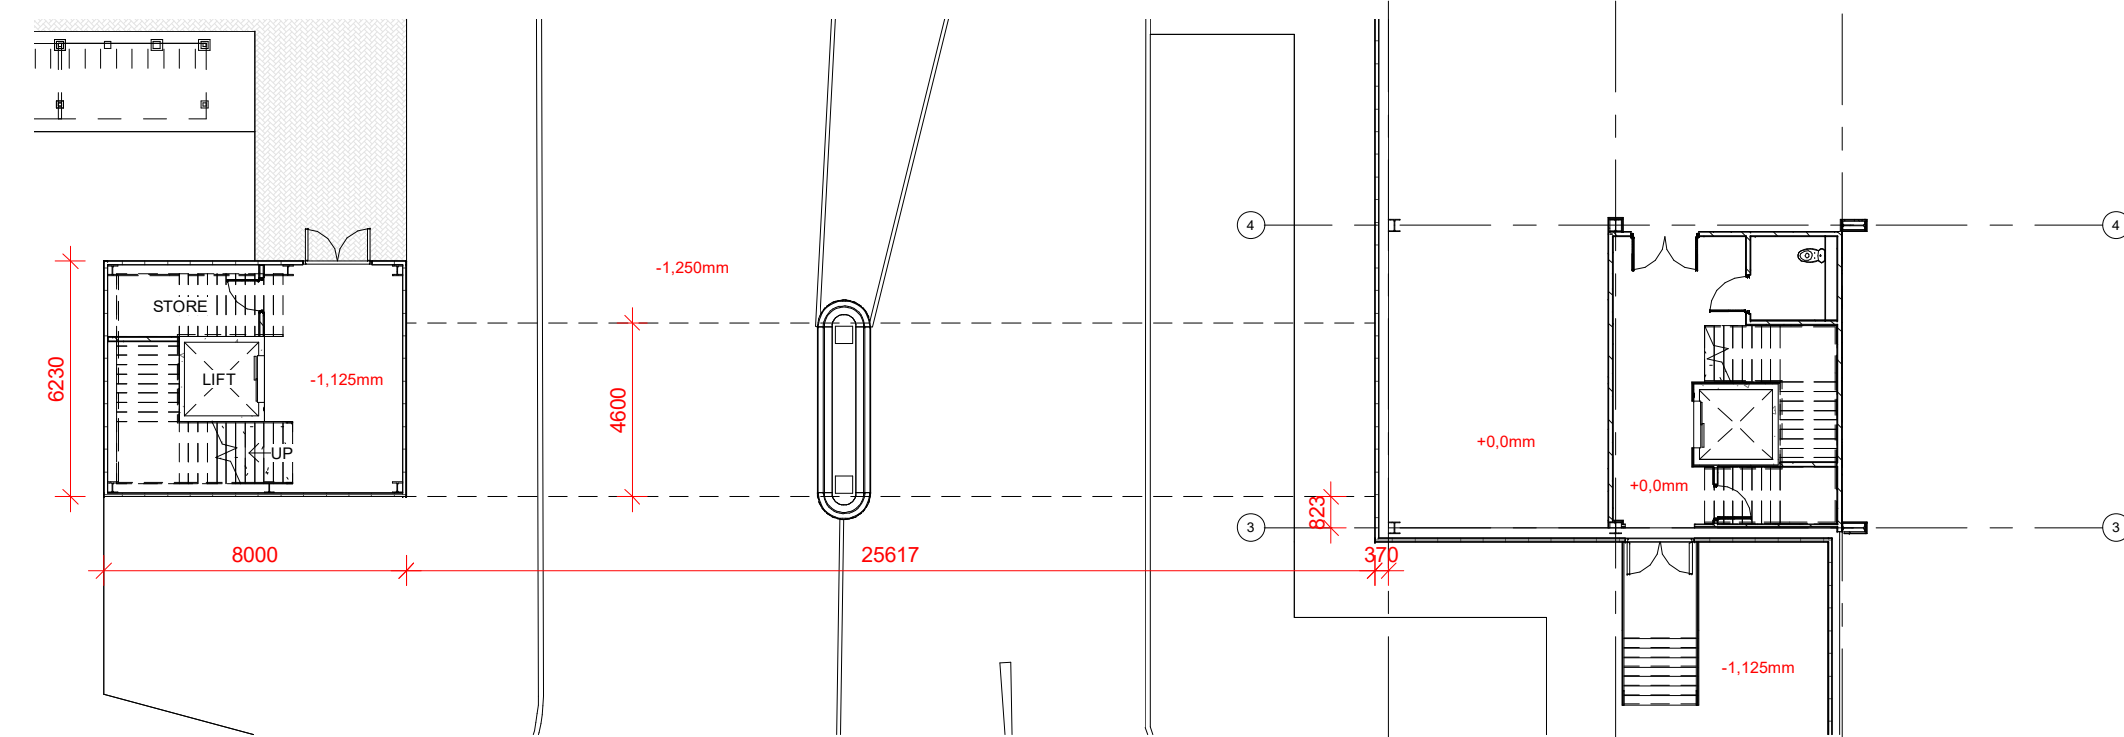


YARD LEVEL PLAN

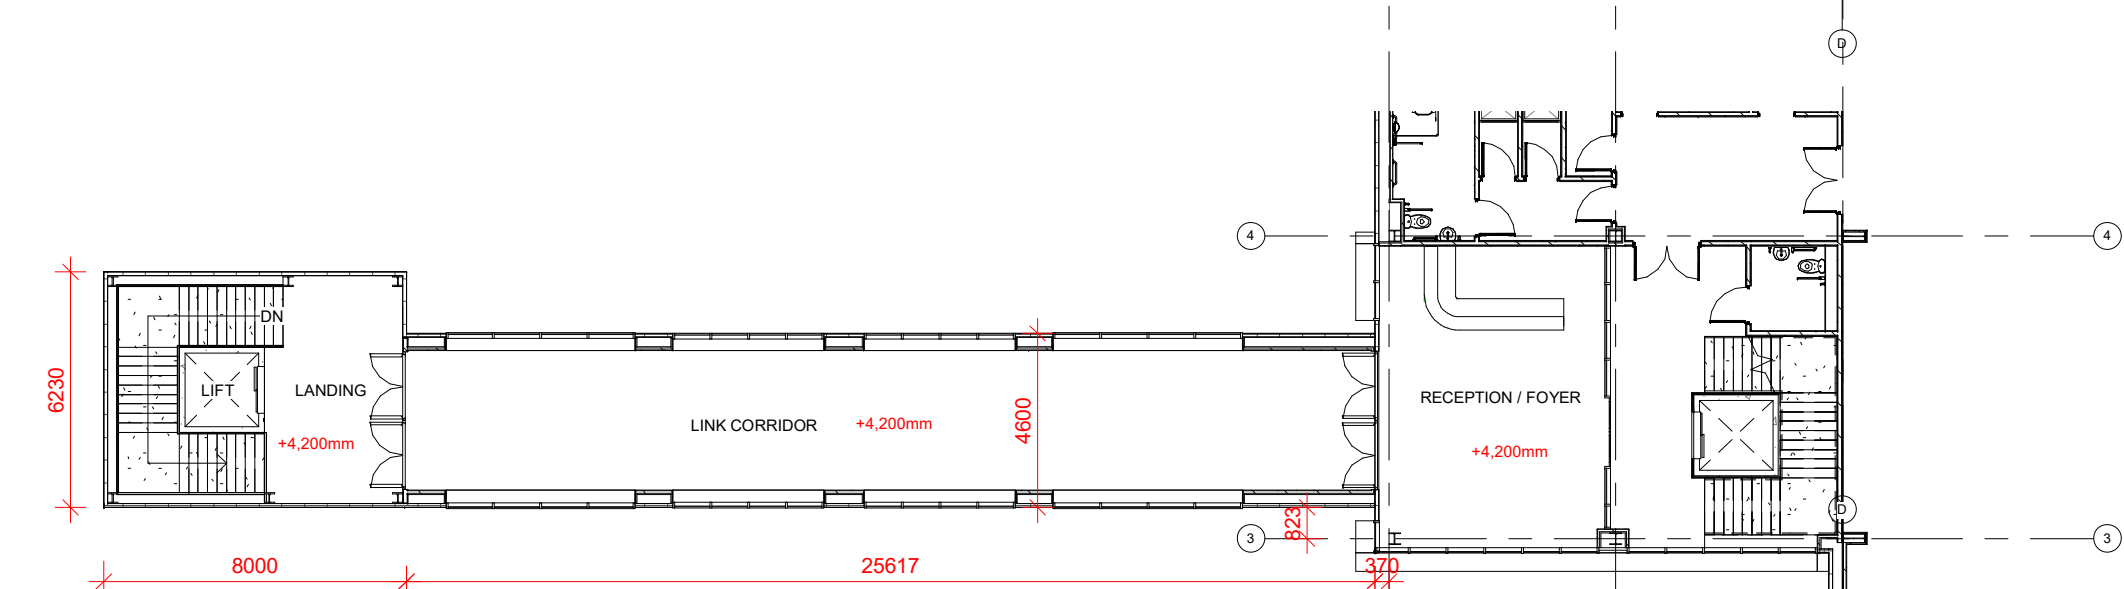


FIRST FLOOR PLAN
1 : 200

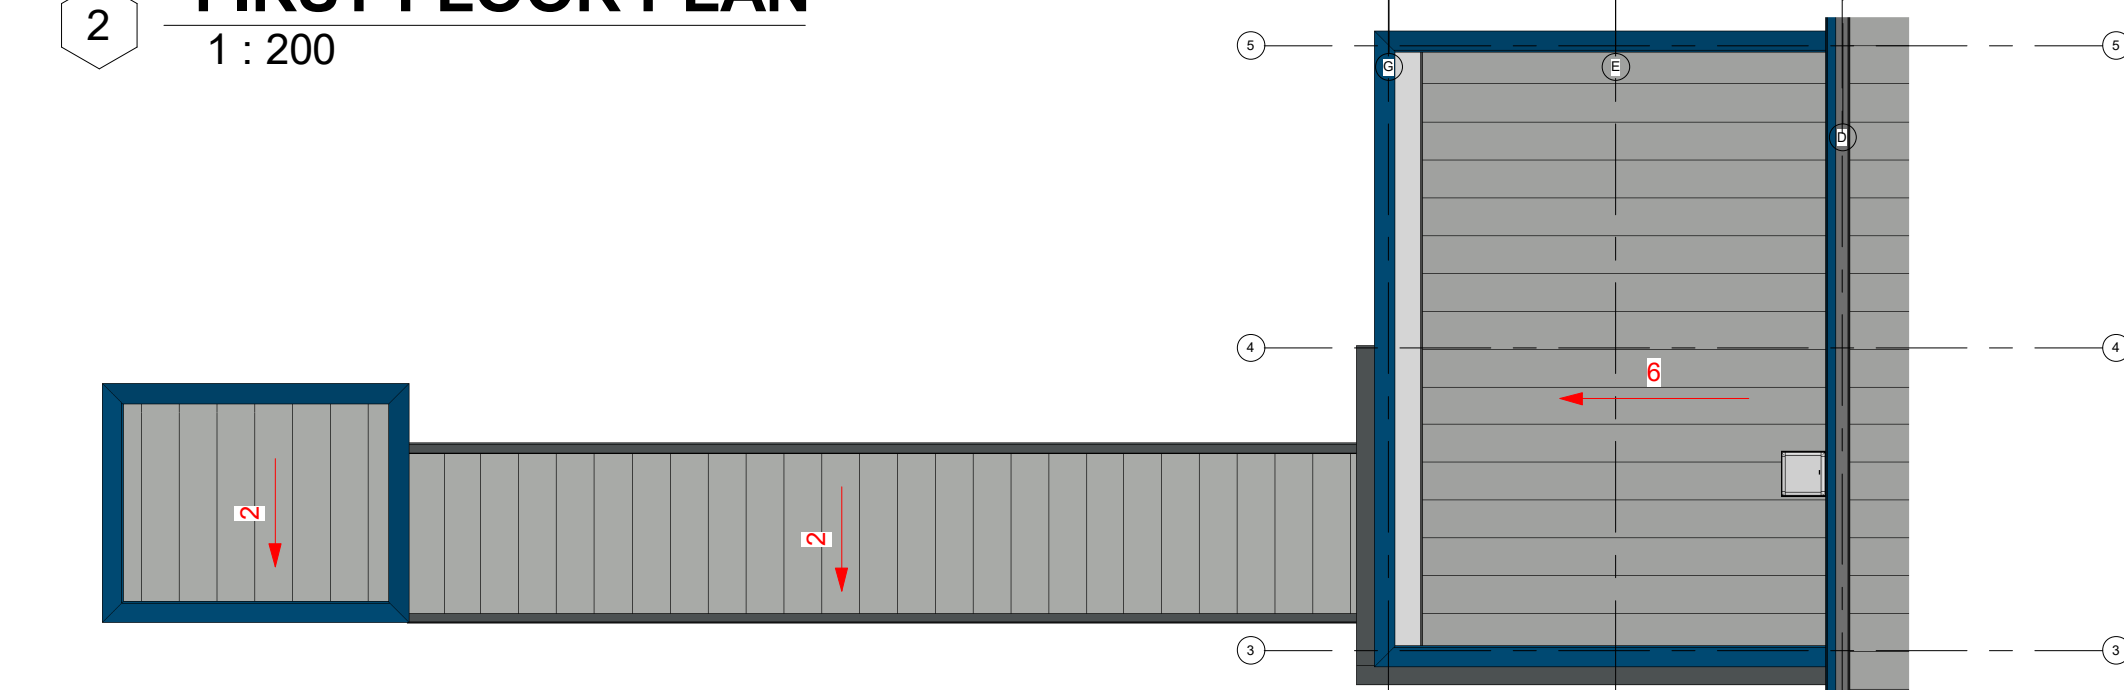


9 **ROOF PLAN**
1 : 200

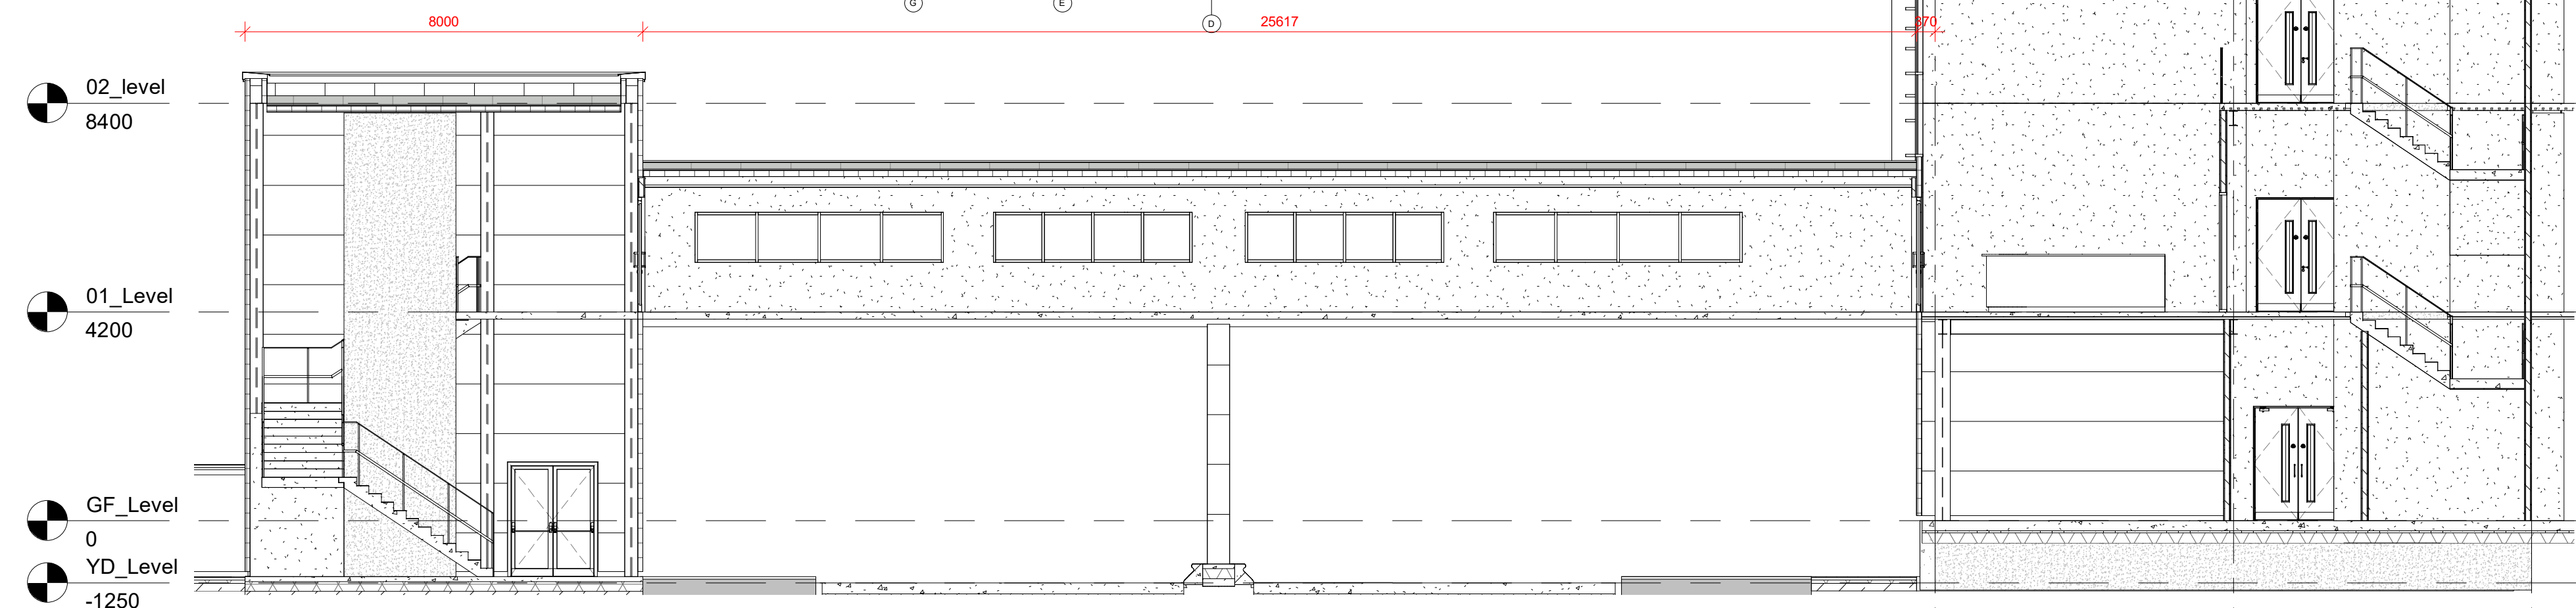


7 SECTION
1 : 100

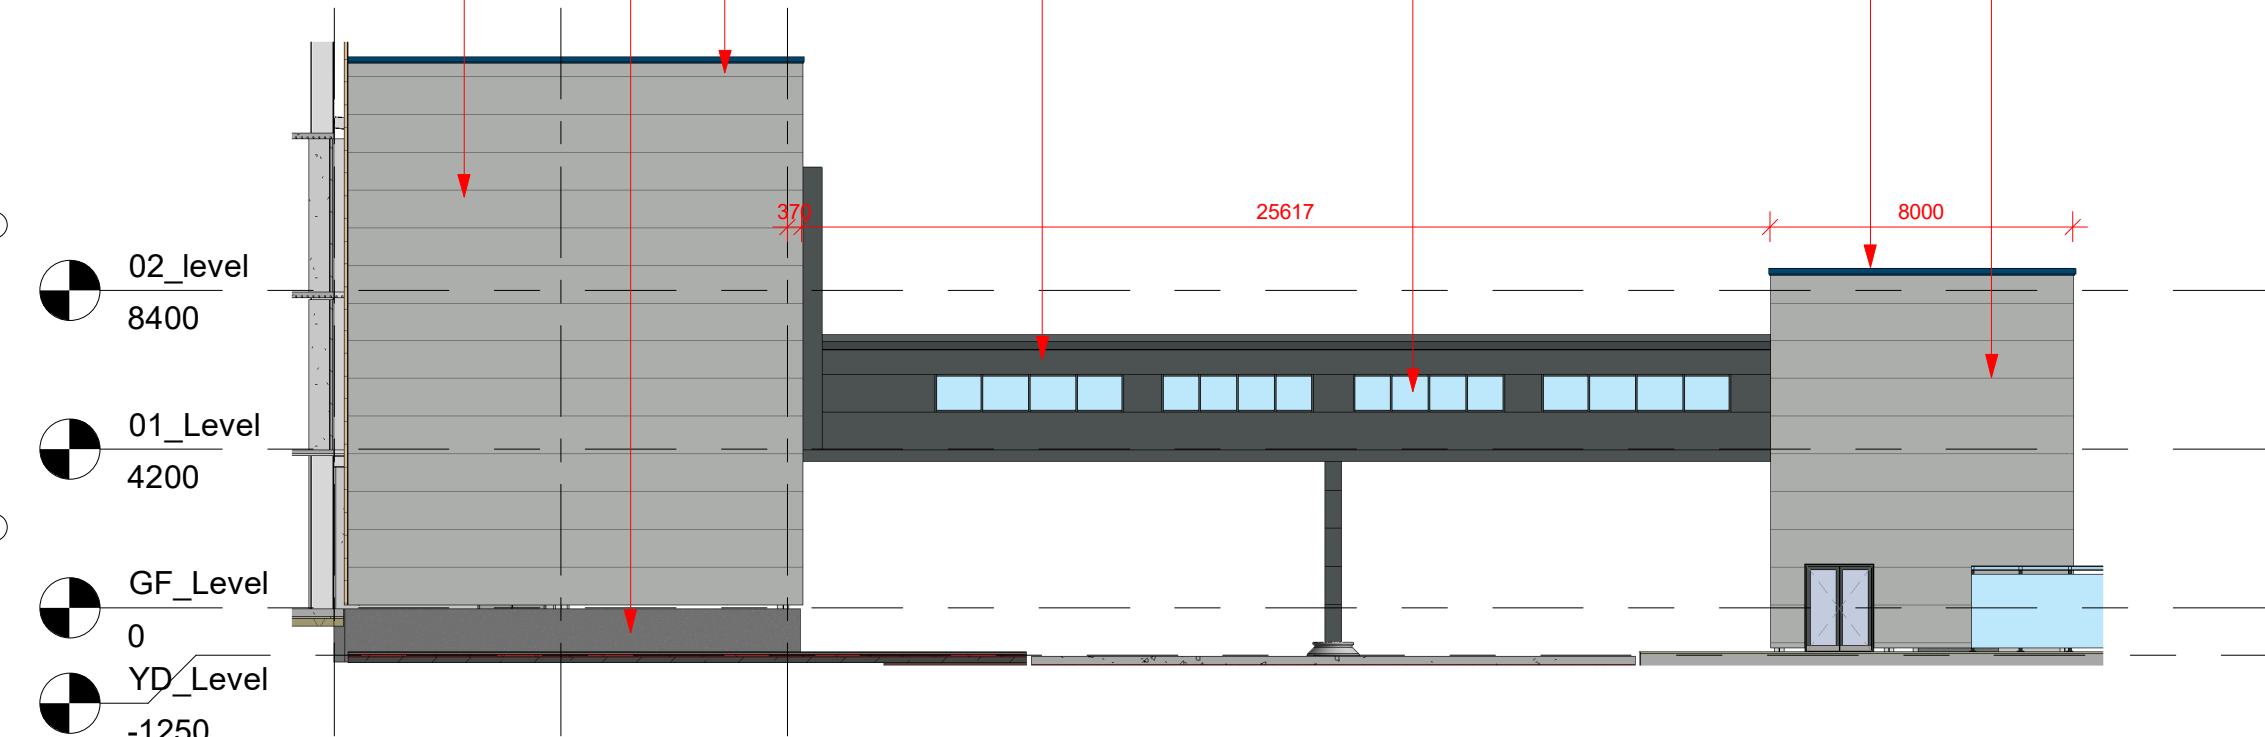


NORTH ELEVATION
1 : 200

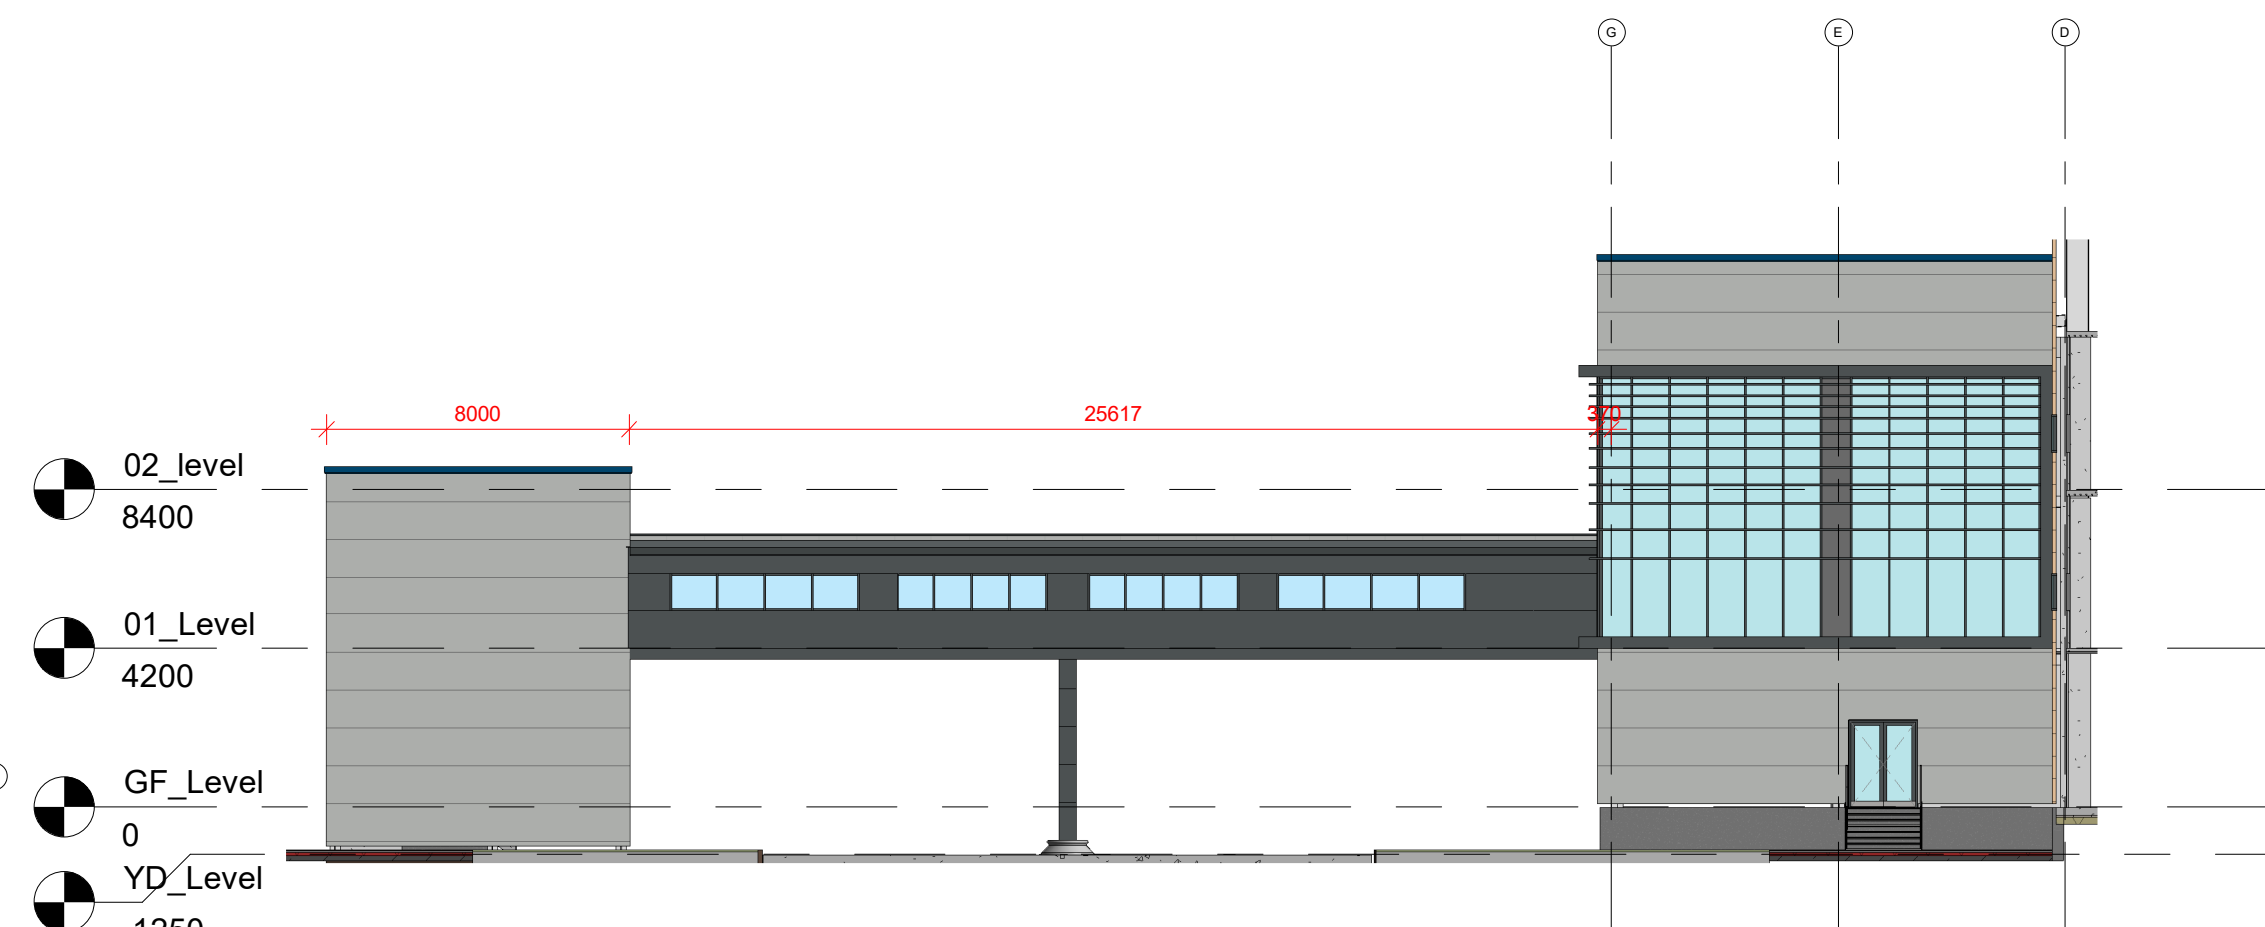

SOUTH ELEVATION
1 : 200

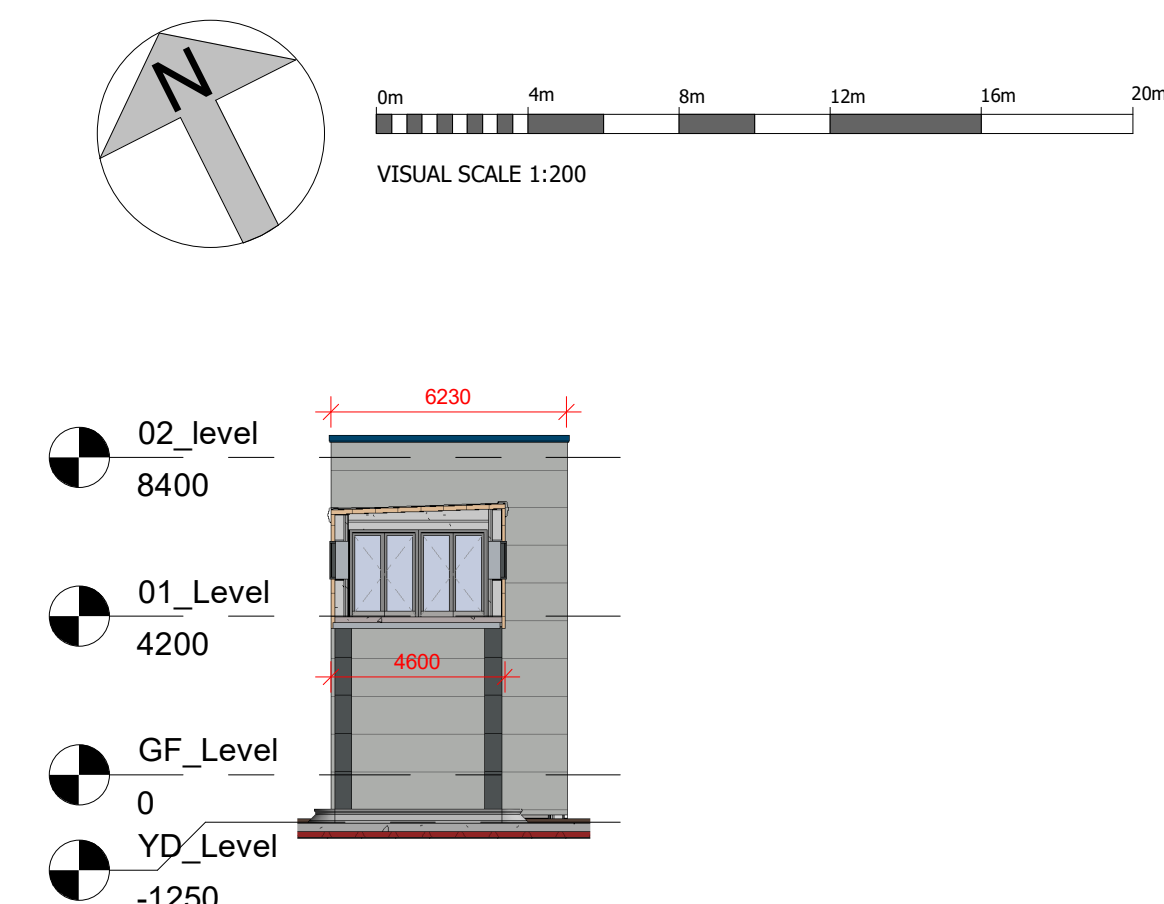

 -1250
 **EAST ELEVATION**
1 : 200

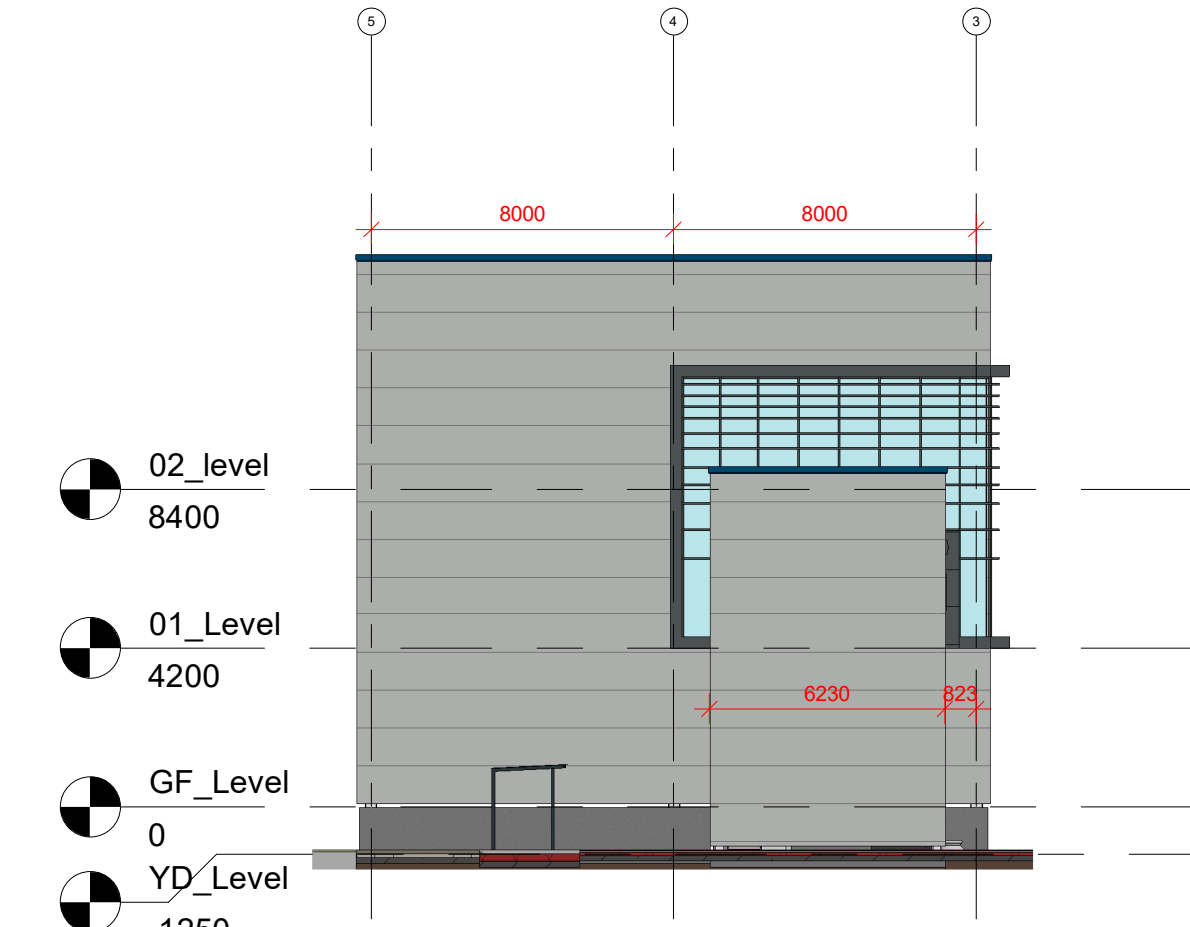

250


6

WEST ELEVATION

1 : 200

- ## MATERIALS KEY

- | | |
|---|--|
| 1 | COMPOSITE CLADDING PANELS (TBC) - KYANITE RAL 5010 |
| 2 | COMPOSITE CLADDING PANELS (TBC) - AZURITE BLUE GREEN |
| 3 | COMPOSITE CLADDING PANELS (TBC) - MOONSTONE RAL 7035 |
| 4 | COMPOSITE CLADDING PANELS (TBC) - BASALT GREY RAL 7012 |
| 5 | TRANSLUCENT POLYCARBONATE PANELS - OPAL WHITE |
| 6 | ALUMINIUM FRAMED CLEAR GLAZED CURTAIN WALL AND RIBBON WINDOWS
FRAME: BASALT GREY RAL 7012 |
| 7 | DOCK DOORS, LEVEL ACCESS DOORS AND EXTERNAL DOORS: RAL 7012 |
| 8 | PRECAST CONCRETE WALL |
| 9 | PARAPET CAPPING - KYANITE RAL 5010 |

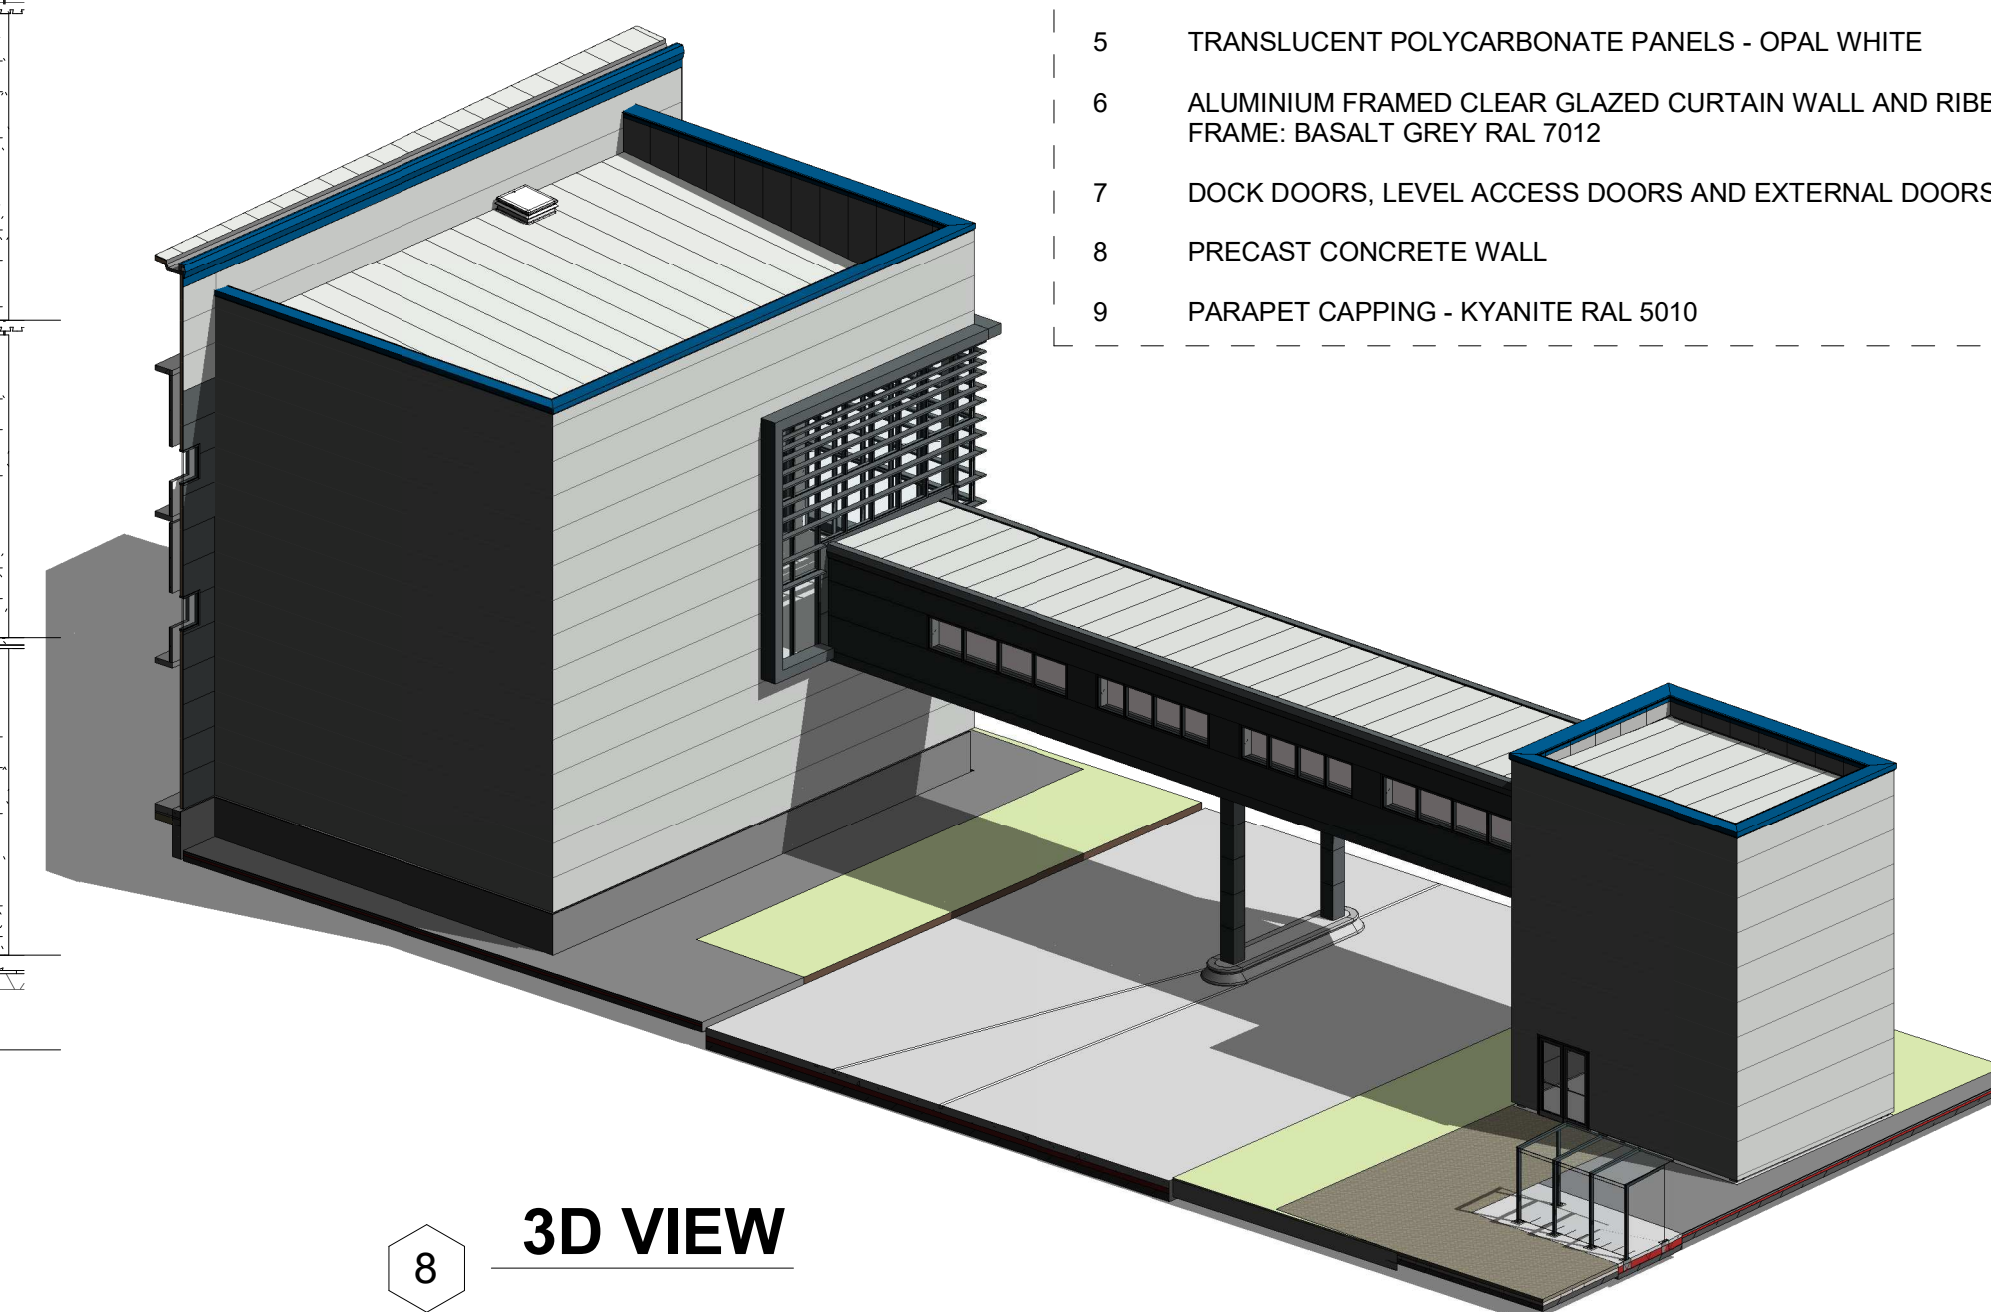

3D VIEW



LOCATION PLAN:

NOTES:

P1		Initial Drawing Issue	JA	RR
REV	DATE	DESCRIPTION	DRAWN BY	CHECK
REVISIONS				

PROJECT TITLE				
MANCHESTER ROAD, HEYWOOD				
DRAWING TITLE				
PROPOSED BRIDGE LINK AND STAIR TOWER UNIT 3				
RIBA STAGE		STATUS	DRAWN BY	CHECKED
		PLANNING	JA	RR
SHEET	SCALE	DATE	SUITABILITY	REVISION
A1	As indicated	06/10/22	S3	P1
DRAWING NO.				
21157-ASA-00-EX-ZZ-D-A-0027 (S3-P1)				
BIM MODEL NUMBER: 21157-ASA-ZZ-ZZ-ZZ-M3-A-0001 (SO-P01)				

CLIENT

Trammell Crow Company



Ashton Smith, Belvedere House, 2 Victoria Avenue, Harrogate, North Yorkshire, HG1 1EJ
Tel: 01423 522882 Fax: 01423 565104
www.ashtonsmith.co.uk

21157

CB NO	