



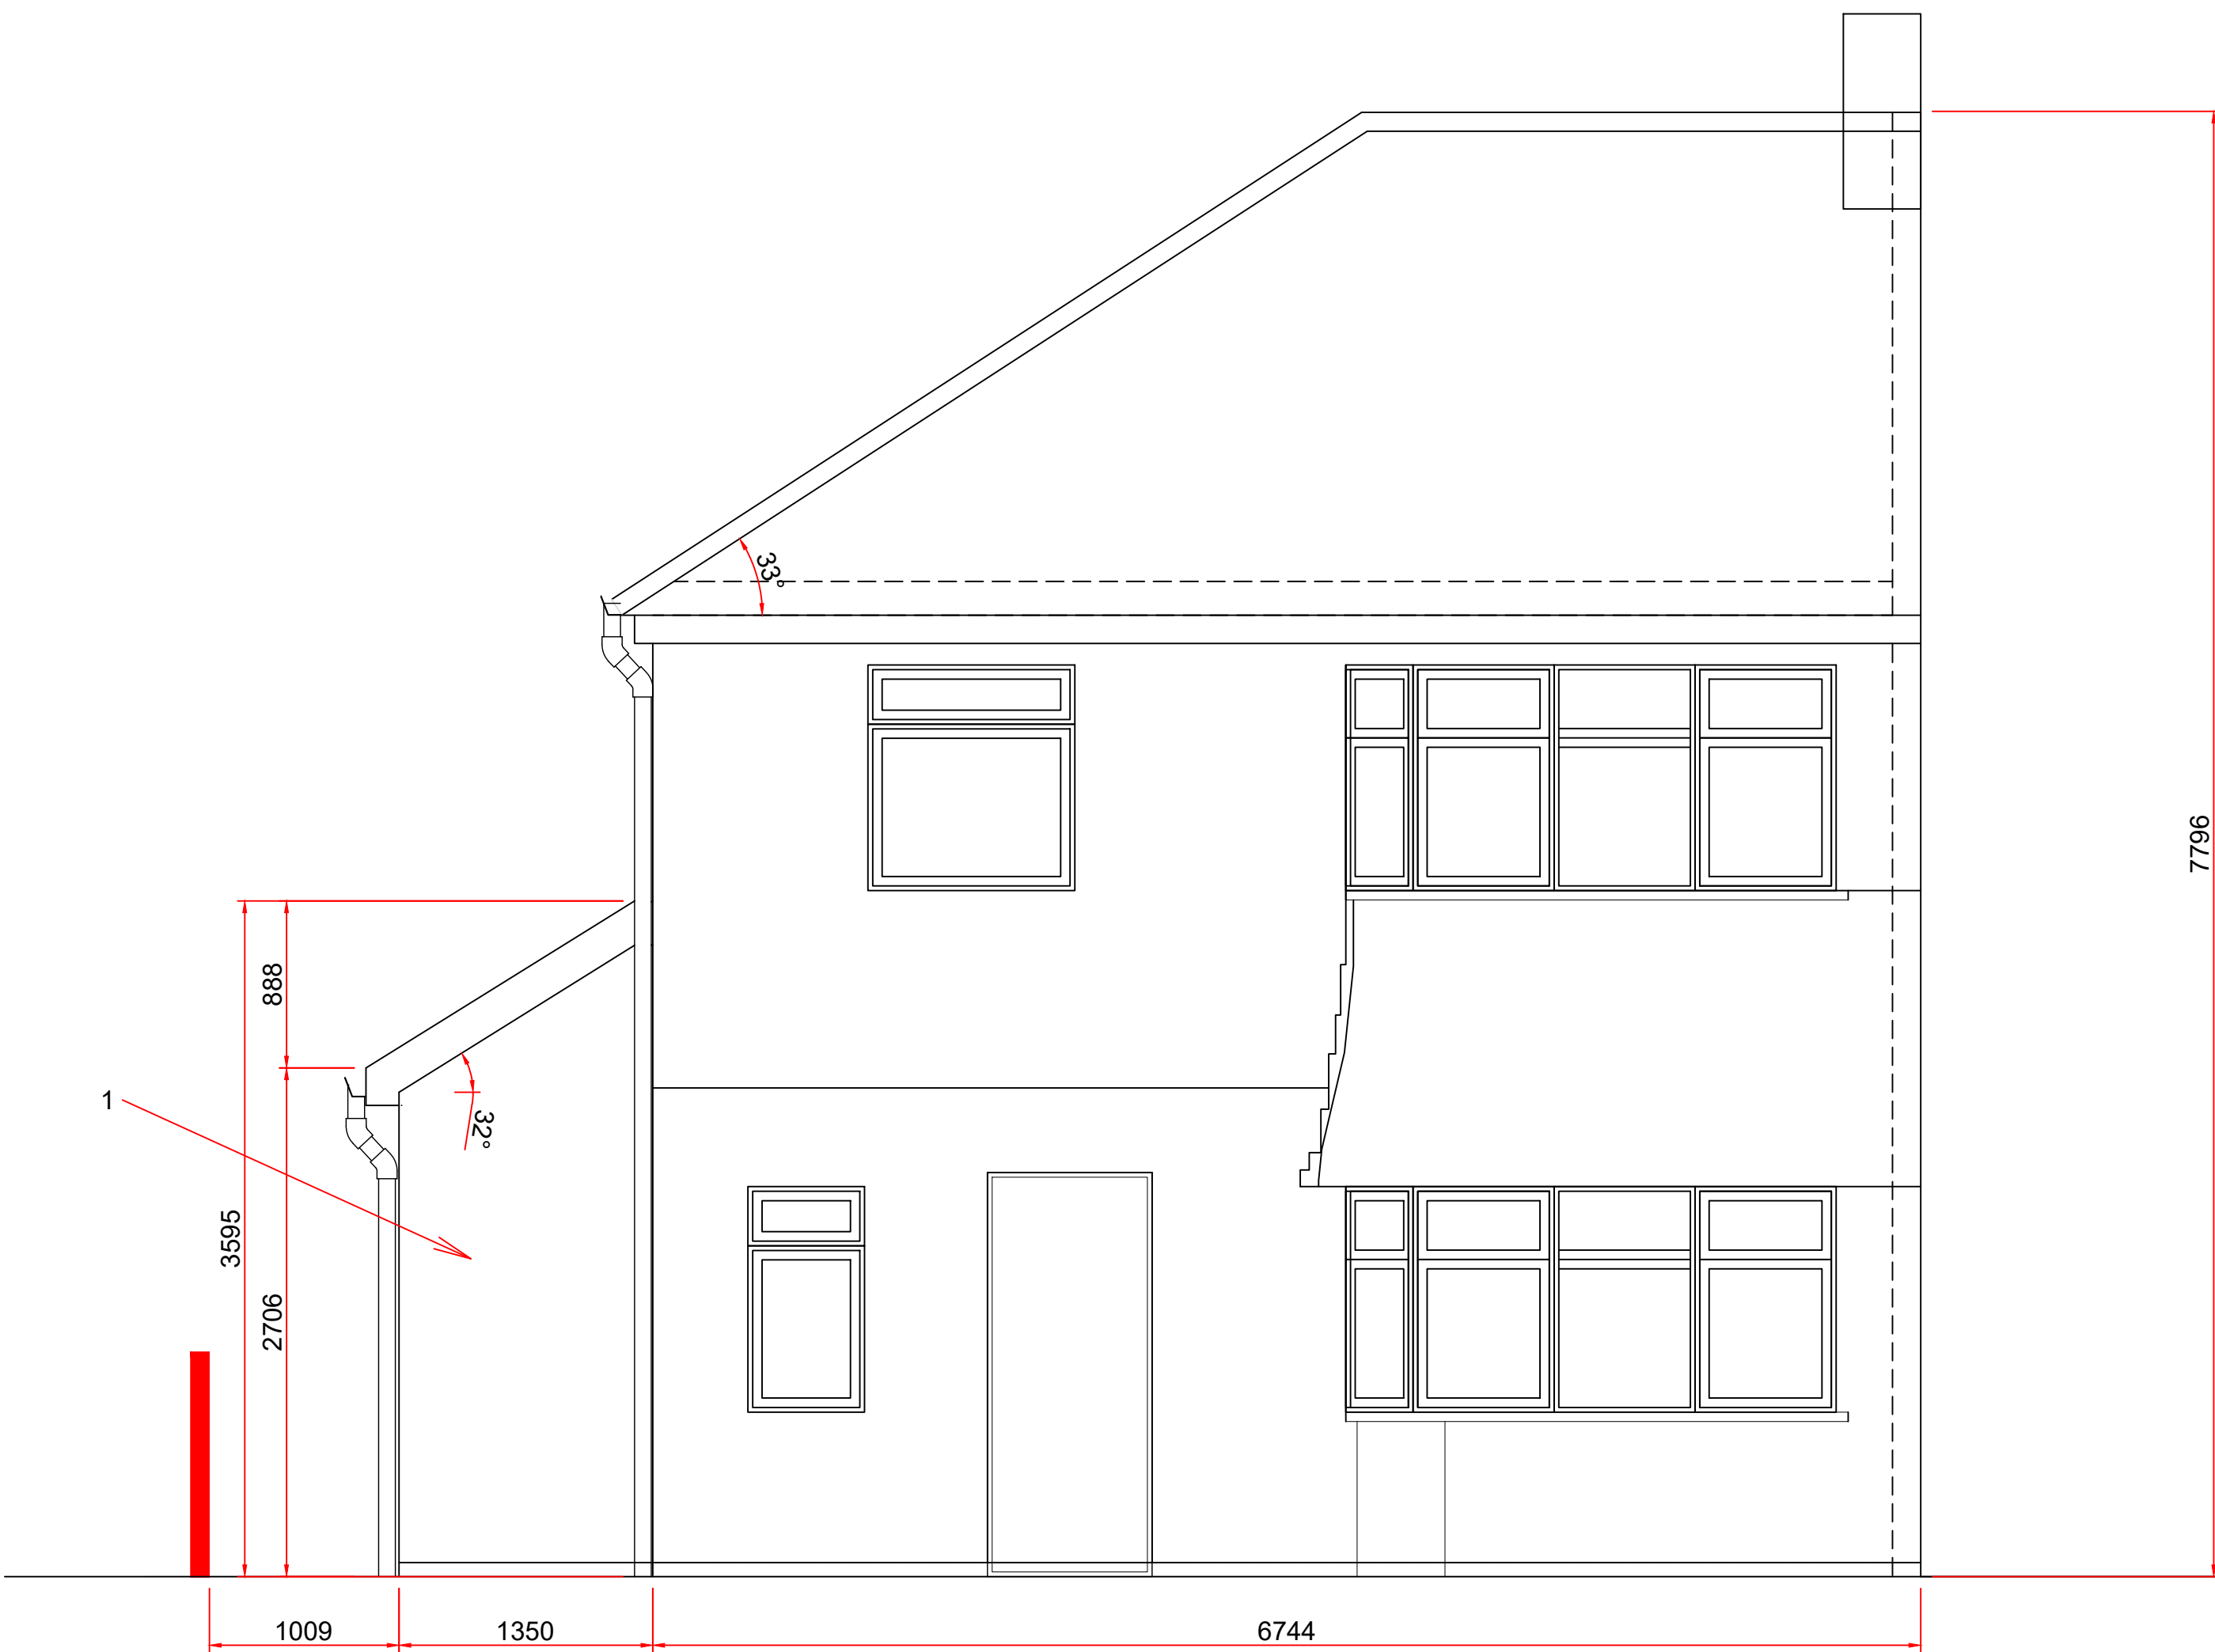

PROPOSED FRONT ELEVATION
(SCALE 1:30)

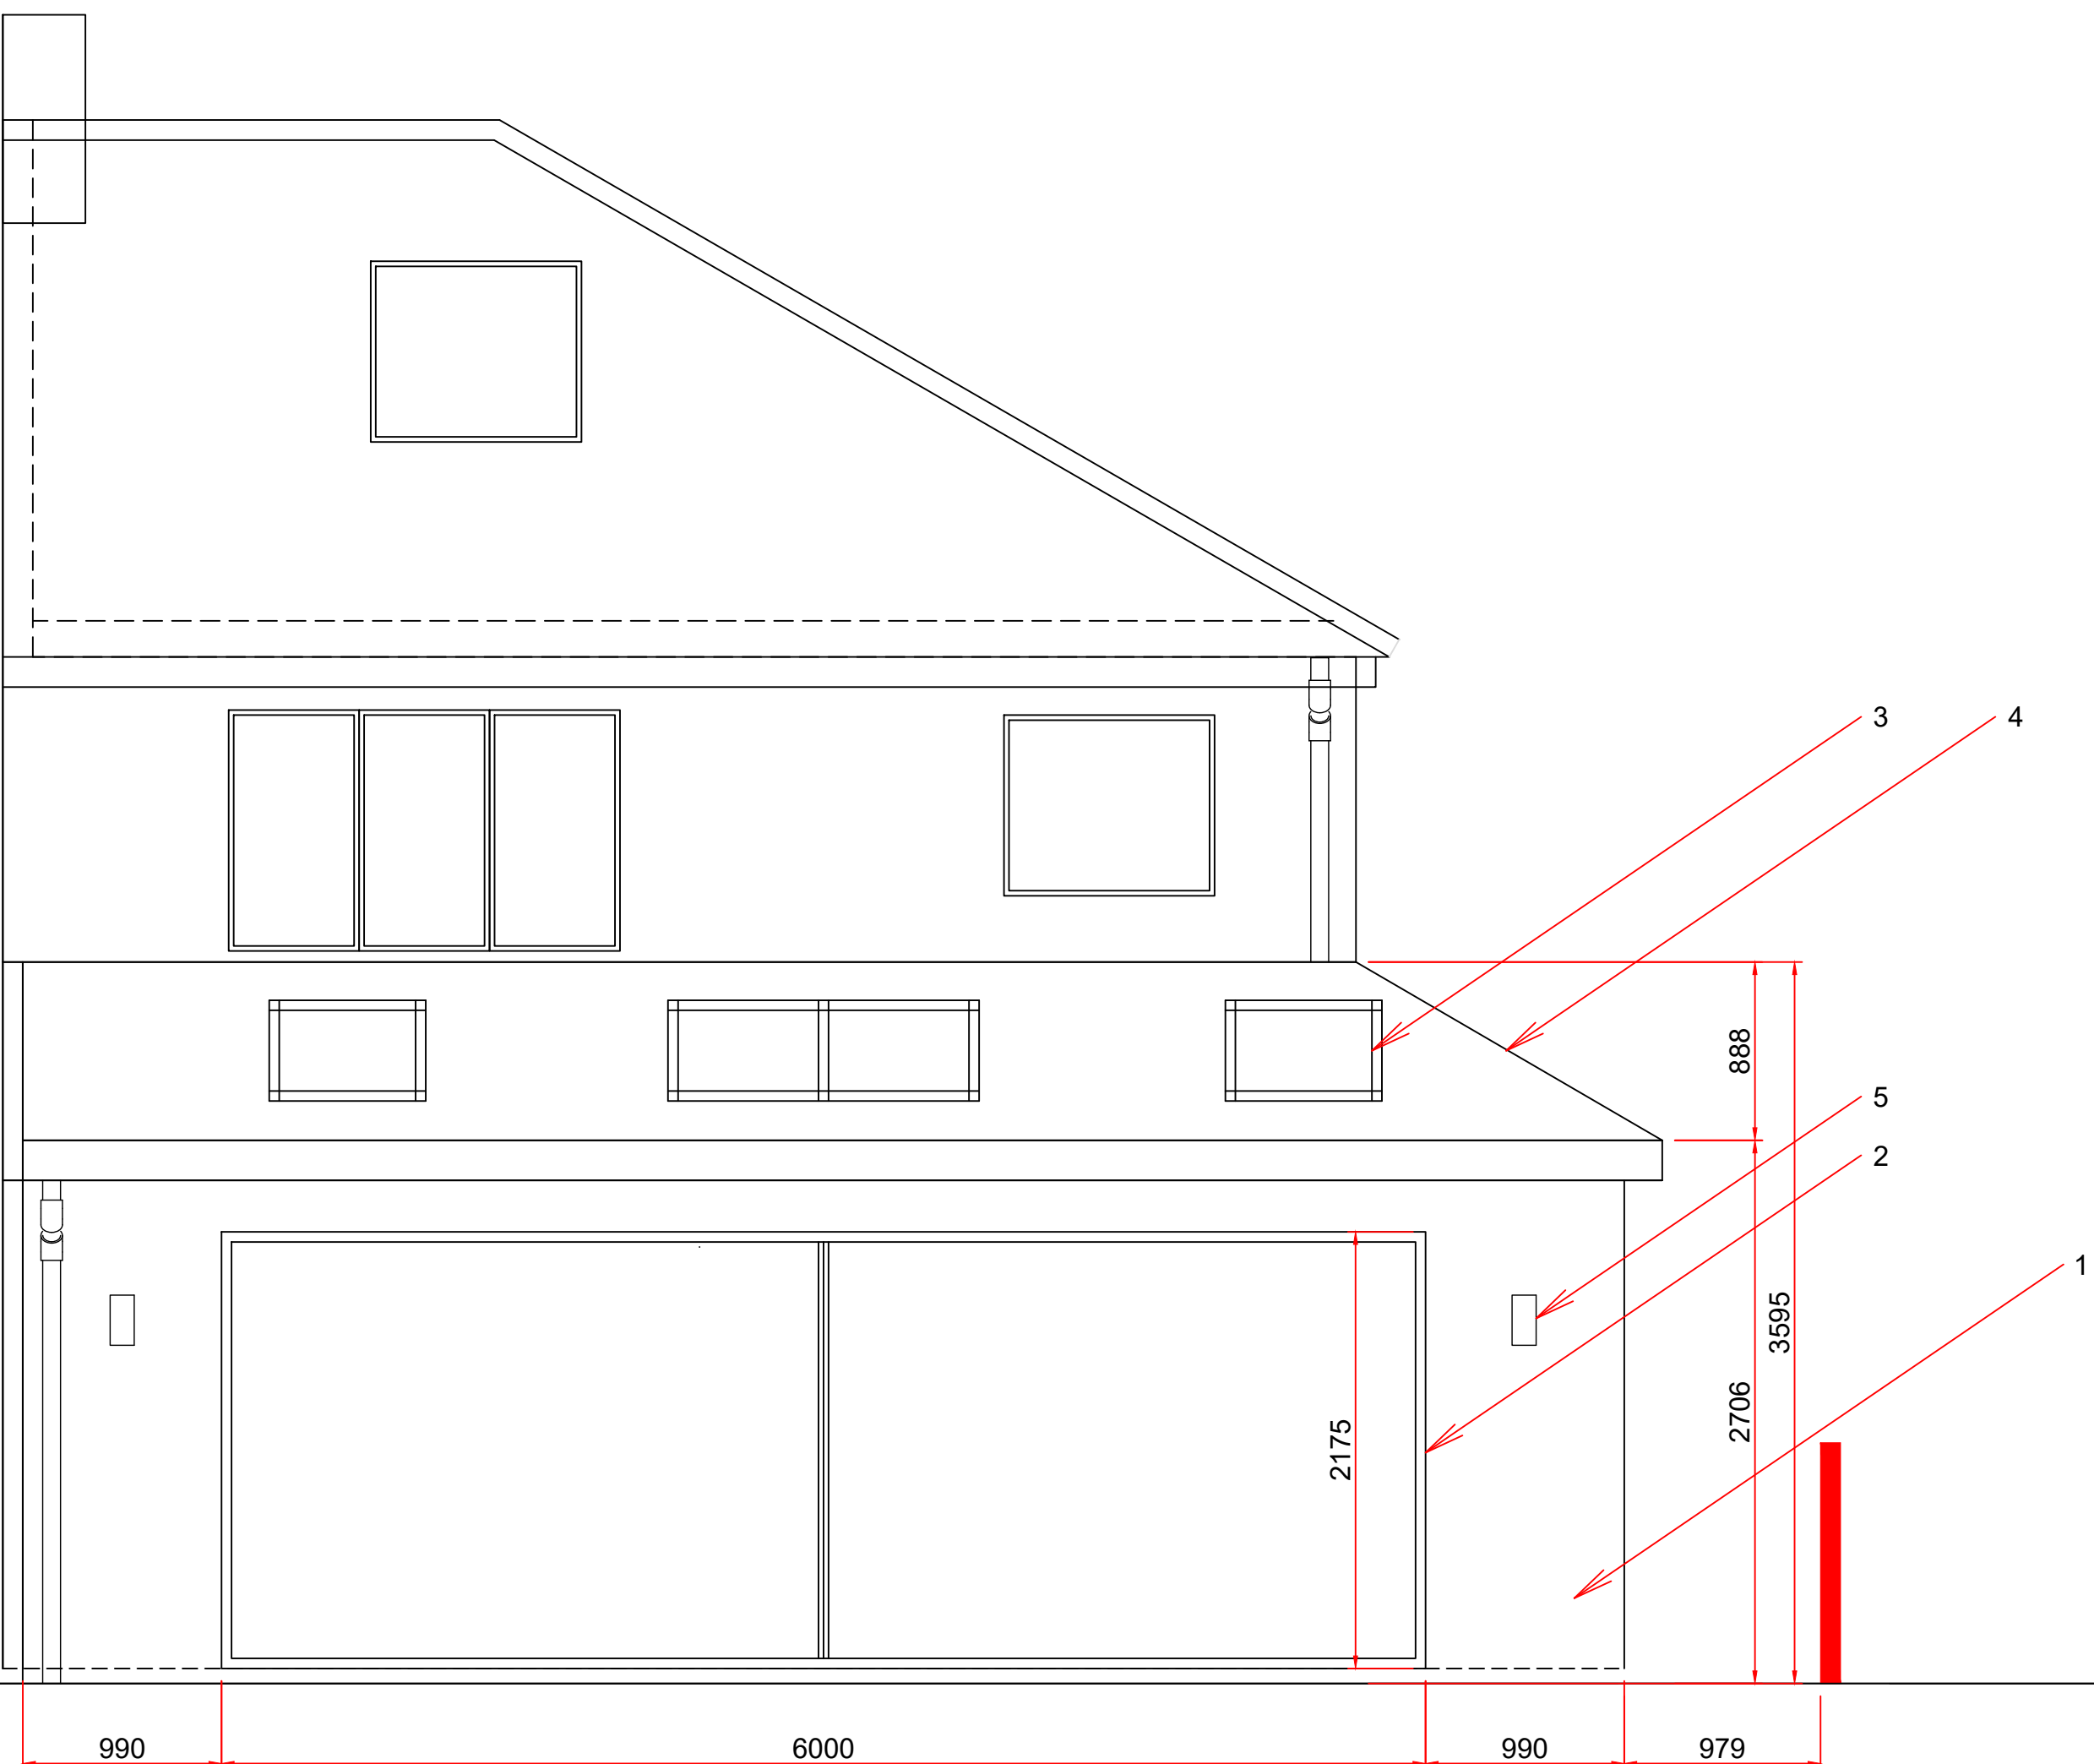

PROPOSED REAR ELEVATION
(SCALE 1:30)

Elevation Key

- To be read in conjunction with building specification**
- Proposed externally rendered wall, K-Rend or similar approved
Colour to match existing
 - 6.0m powder coated aluminium sliding door, openable from inside and outside
Colour - Anthracite Grey
 - Velux Roof Window
Colour Black
 - Roof Tiles to match existing
 - External lighting (shown indicatively)

Mark Corlett		Project/Contract		
Rear Extension				
Design Stage	Estimating	Discipline/Function		
		Construction		
Drawing Title	292 Middleton Road Proposed Front and Rear Elevations	Drawn	Checked	Approved
		---	---	---
		Date	Scale	Size
		15/10/22	-	A1
		Drawing No.		Rev.
		NMC1001-A-DR-1006		P01.1