


SECTION 05



TOUCHSTONES 547
ARCHITECTURAL EMPORIUM Ltd
EMAIL: mail@architectural-emporium.co.uk
WEB: www.architectural-emporium.co.uk
ADDRESS: 13 Hope St, Liverpool, L1 9BQ
PHONE: +44 (0)151 565 0000

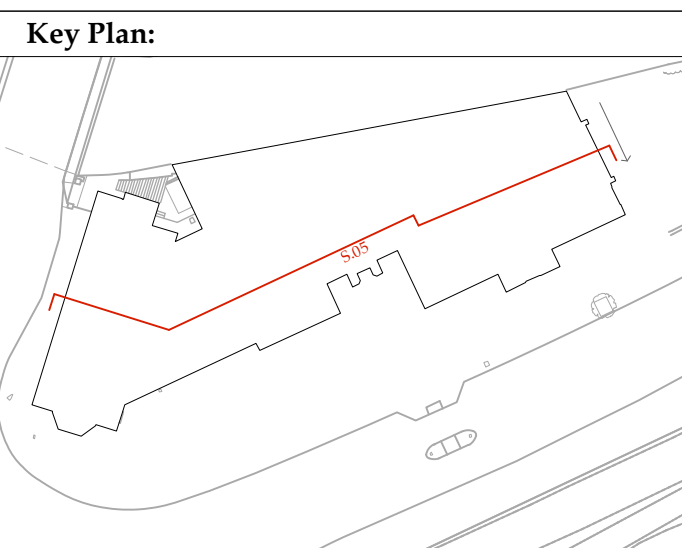

New timber lobby
doors sized to allow
wheelchair users
through single leaf

New timber door to
entrance lobby

New glazed screen
and door to studio 01
to ensure visitors can
see activity behind

New air intake and
extract at high level to
avoid alterations to
front elevation

New glazed screen/
door to smaller
studios

Rev * (First Issue): 31.05.23
Planning Issue

FOR: PLANNING
CHECKED BY: LC | DRAWN BY: SE
SCALE: 1:100
PAPER SIZE: A1
JOB: TOUCHSTONES 547

2.350_Rev*

FIRST ISSUE: 31.05.23

PROPOSED SECTION 05