





FRONT ELEVATIONS
as proposed
scale 1:50 @ A3

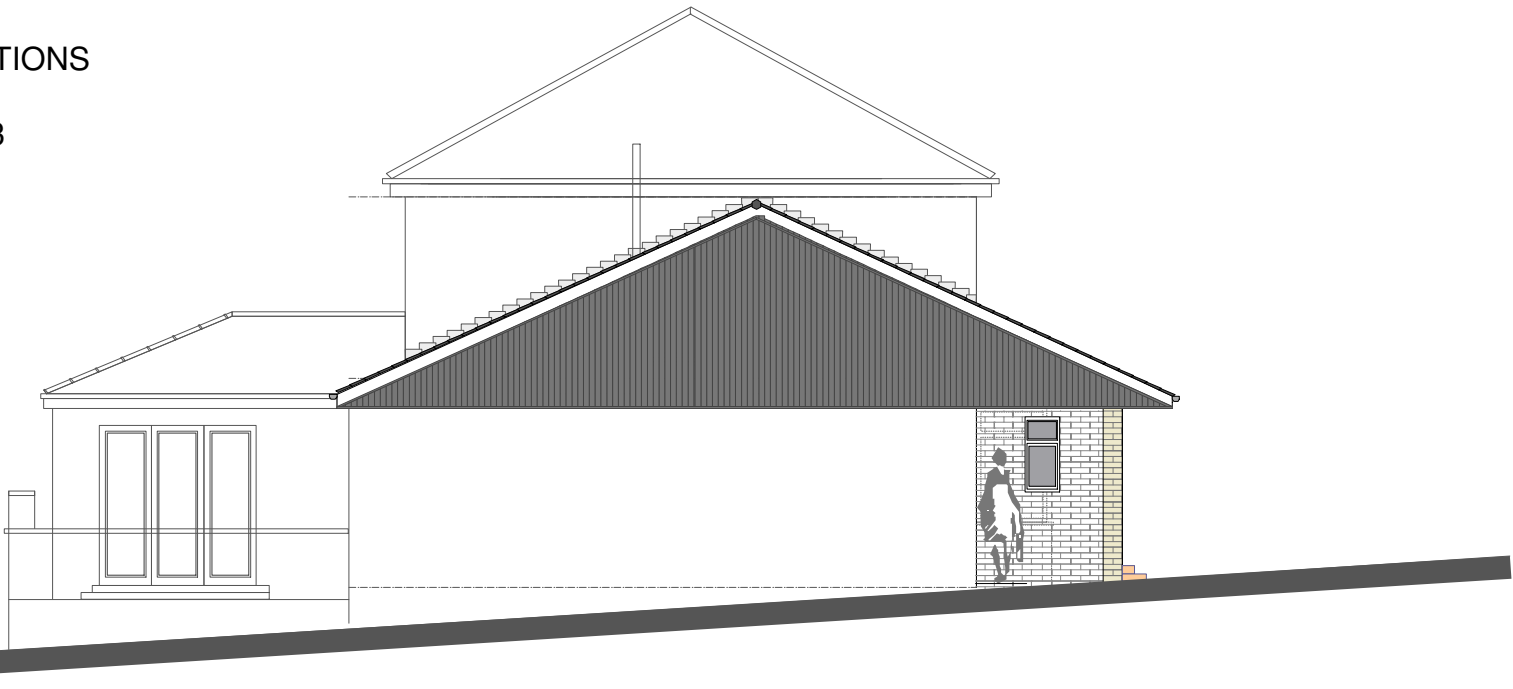

SIDE ELEVATIONS
as proposed
scale 1:100 @ A3



REAR ELEVATIONS
as proposed
scale 1:100 @ A3

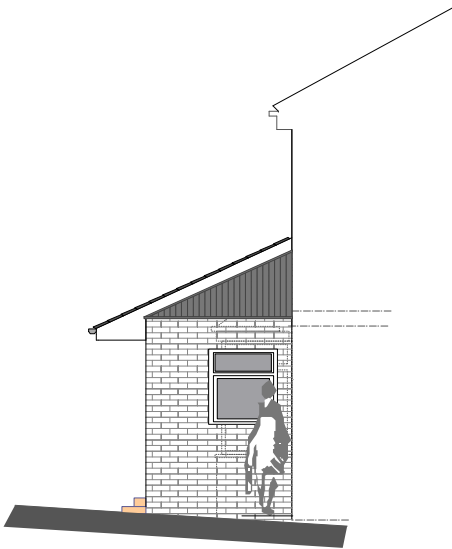

SIDE ELEVATIONS
as proposed
scale 1:100 @ A3

SUBJECT TO PLANNING AND
BUILDING REGULATION APPROVAL

Commencement on site before full
Building Regulation approval at own risk

revisions			

project
Proposed Flat Roof Conversion to
Pitched Roof with Front
Extension

at
91 Hollin Lane, Middleton,
M24 5LA.

client
Mr & Mrs P. Crux

drawing	date July.2023
ELEVATIONS as proposed	drawing
	scale as indicated @ A3

status	Planning Submission	rev.
	Provisional Copy	