




Note:
Do not scale from this drawing.
Dimensions are to be checked on site.
If in doubt please ask.

GENERAL NOTES:


For references and descriptions to work items, refer to section 4.4
Design Intent in the separate Design and Access document **Holy Trinity_Design and Access Statement**. A works item is presented in numbered form.



Proposed South Elevation

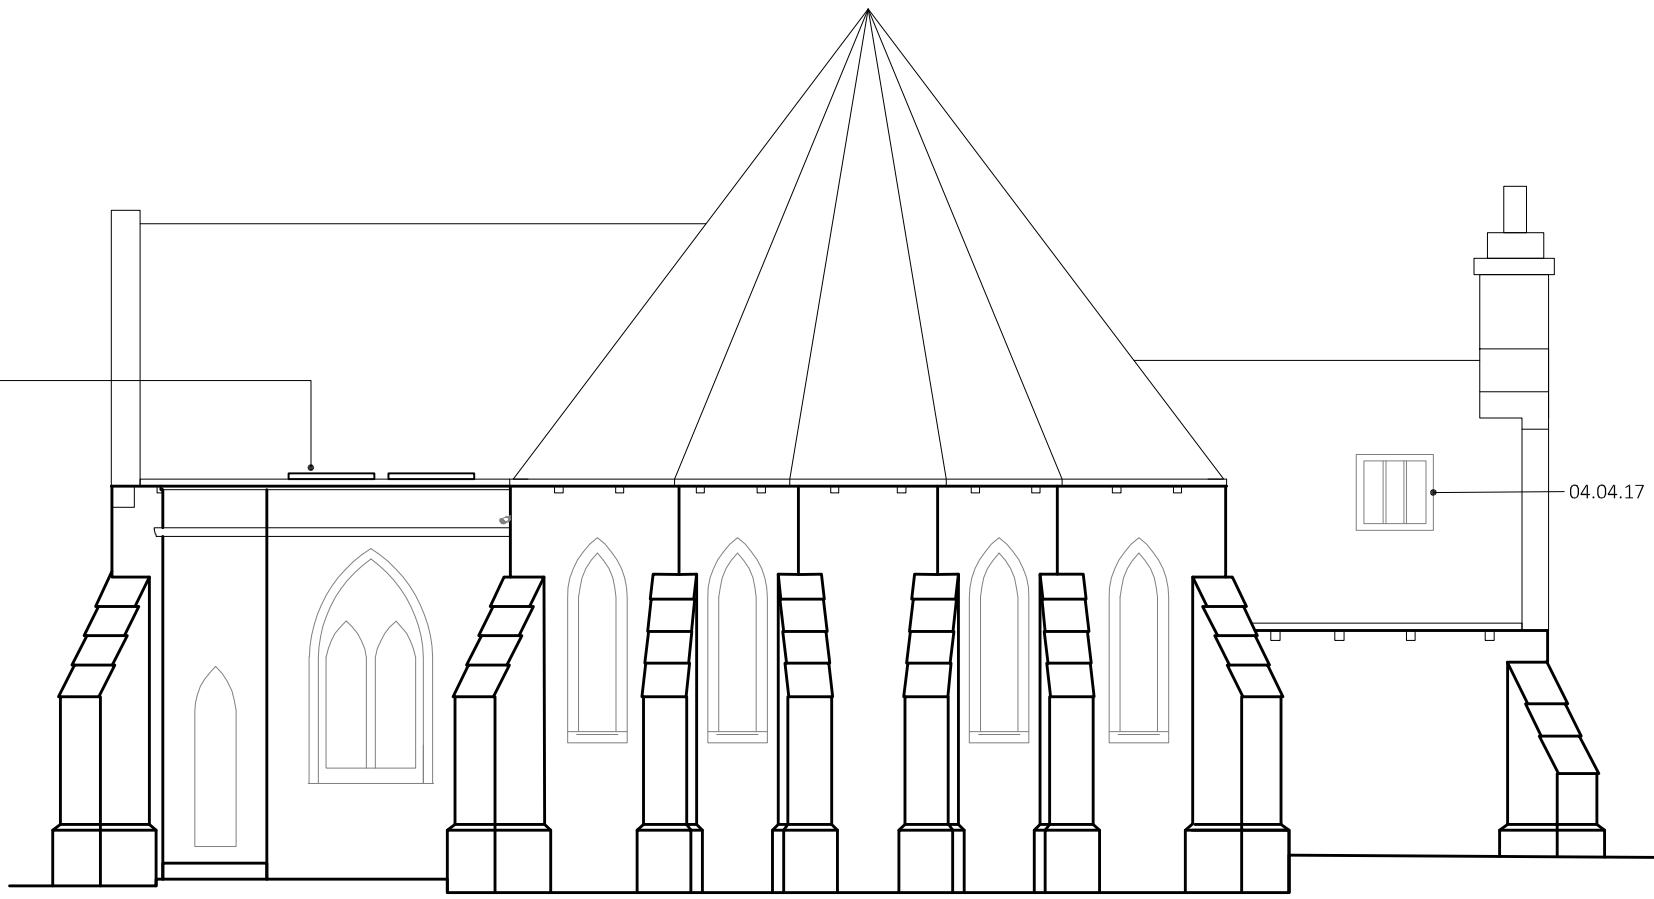

Proposed East Elevation

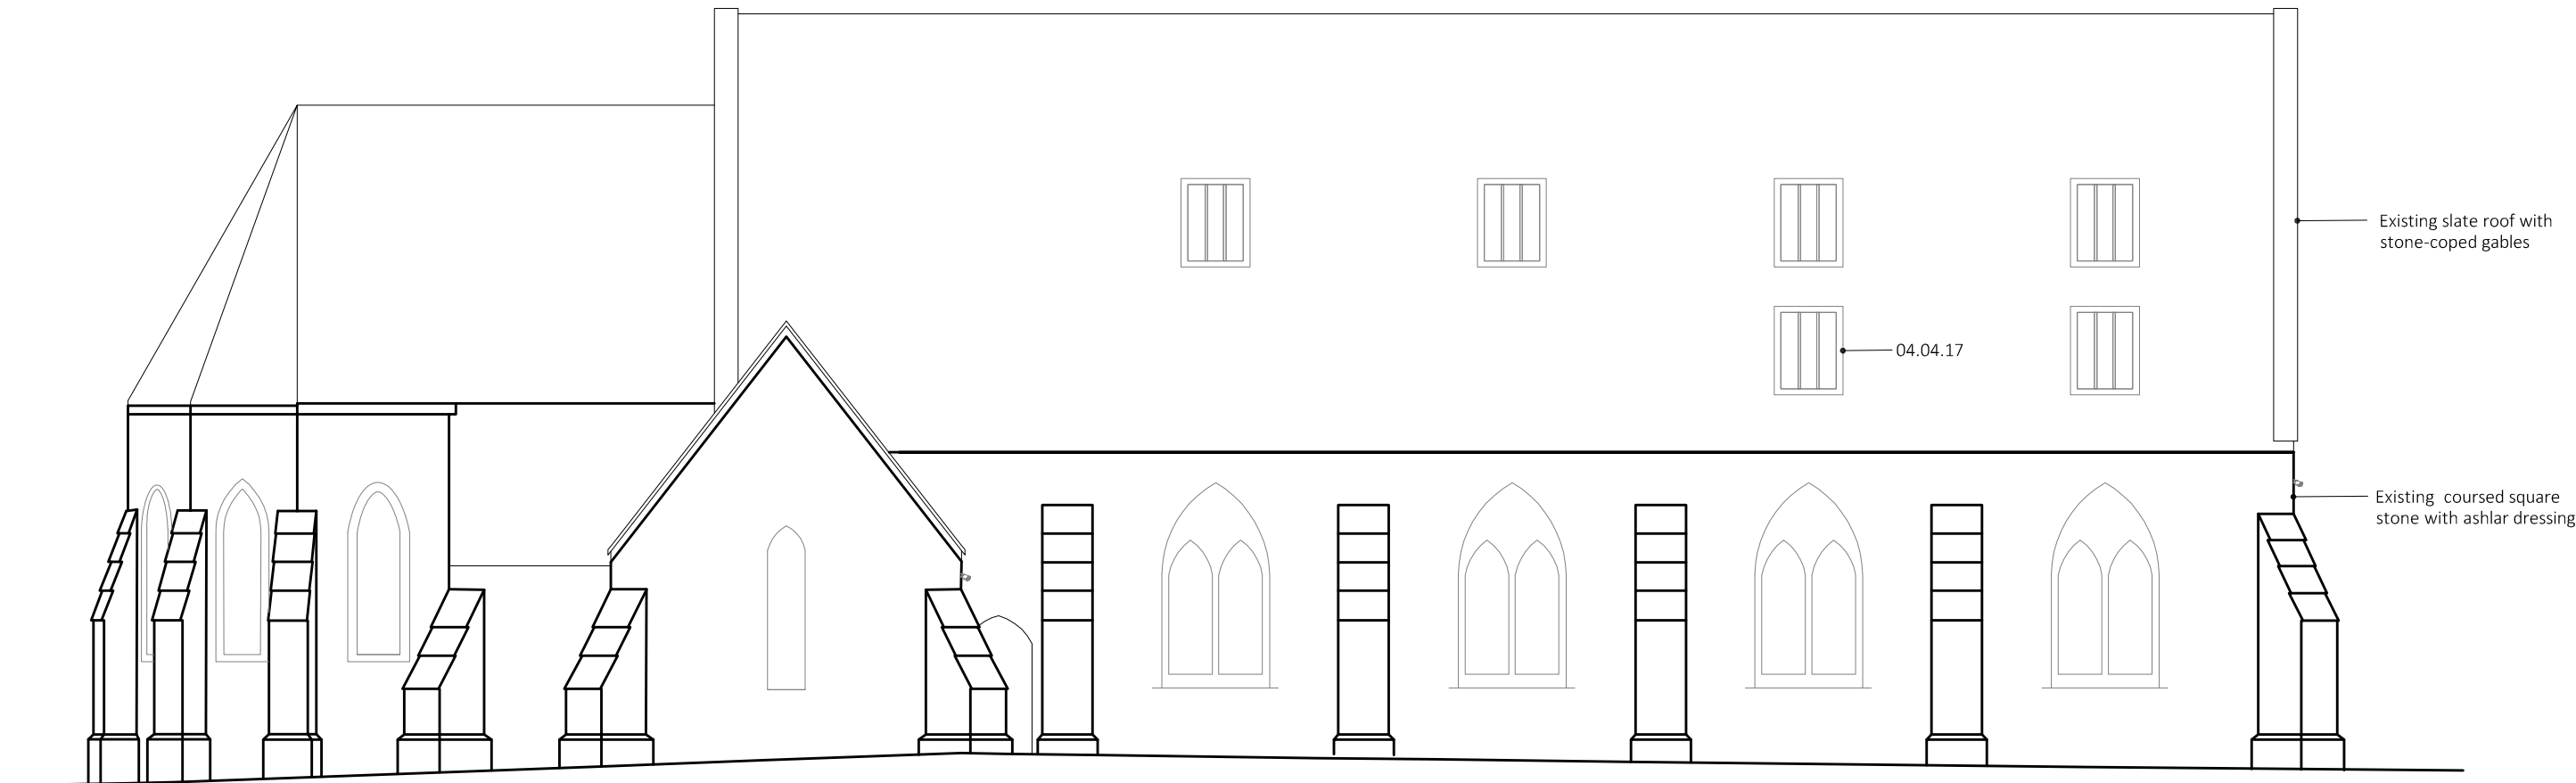

Proposed North Elevation



Proposed West Elevation

P2	11/09/2023	CCTV camera update
LG		
P1	30/05/2023	Issue for Planning and LBC
LG		
01	10/05/2023	Draft Issue
LG		

Rev Date/Intls Details

© The moral rights of the author are hereby asserted.
This drawing and design is the sole property of Buttress Ltd and must not be reproduced without permission.
Buttress Ltd is Registered in England and Wales: 5883733

Buttress

41 Bengal St
Manchester
M14 6AF

T 0161 236 3303
E contact@buttress.net
W www.buttress.net

Project Title	Holy Trinity
Client	Matthew Pilkington and Tina Pilkington
Location	Holy Trinity Church, Parkfield, Middleton, M24 4AH

Drawing Title Elevations as Proposed

Date	05/05/2022	Scale	1:100
Checked	NC	Orig Paper Size	A1

Status **PLANNING**

Project: Origin: Zone: Level: Type: Disc: Number: Rev:

9221 - BA -XTG- ZZ - DR - A -(05)001 - P2

0m 1m 2m 3m 4m 5m 10m