



PURPOSE OF ISSUE	scheme design	Planning only
- Figured dimensions to be followed in preference to scale - All dimensions shall be verified by the Contractor(s) on site prior to work commencing and relevant orders being placed - Any discrepancies to be brought to the attention of the Contract Administrator for instructions prior to proceeding - This drawing is the copyright of ADF STUDIO		

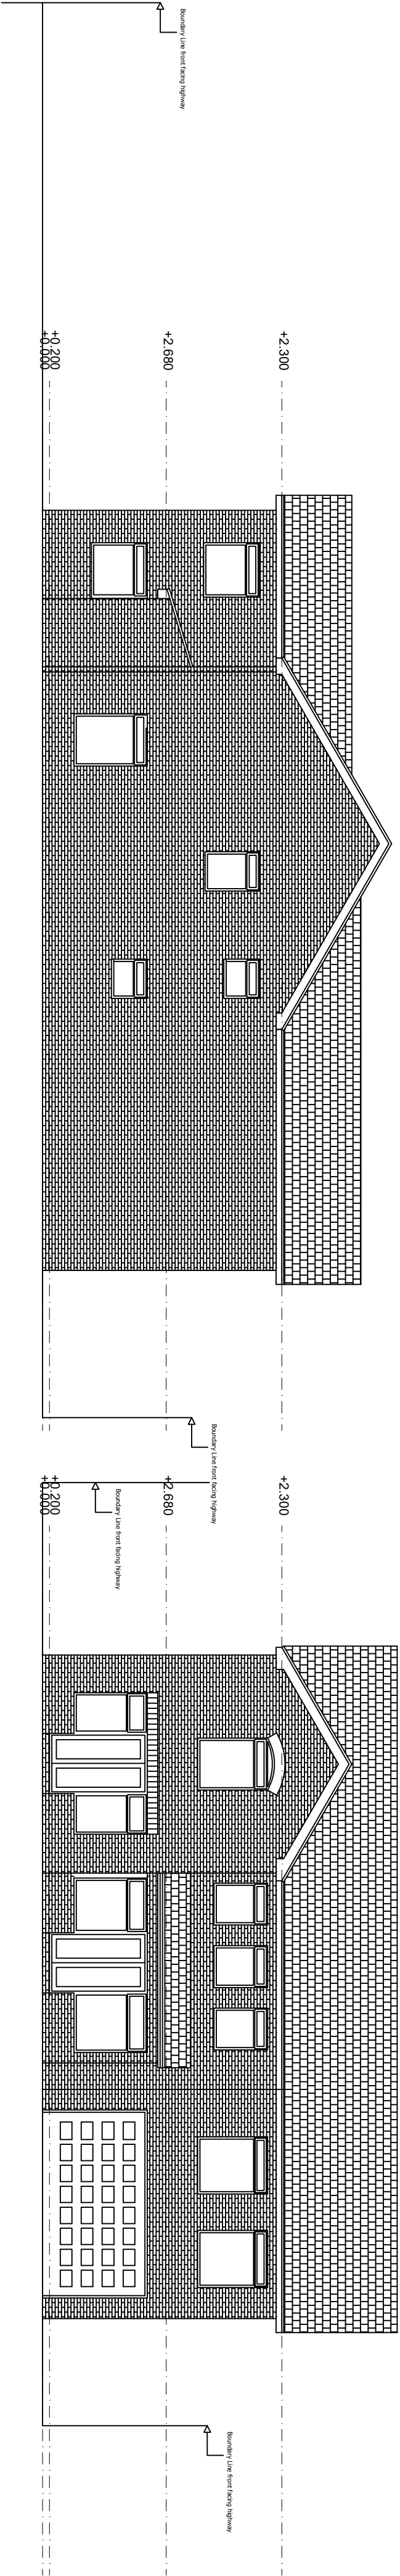

Existing Side Elevation A

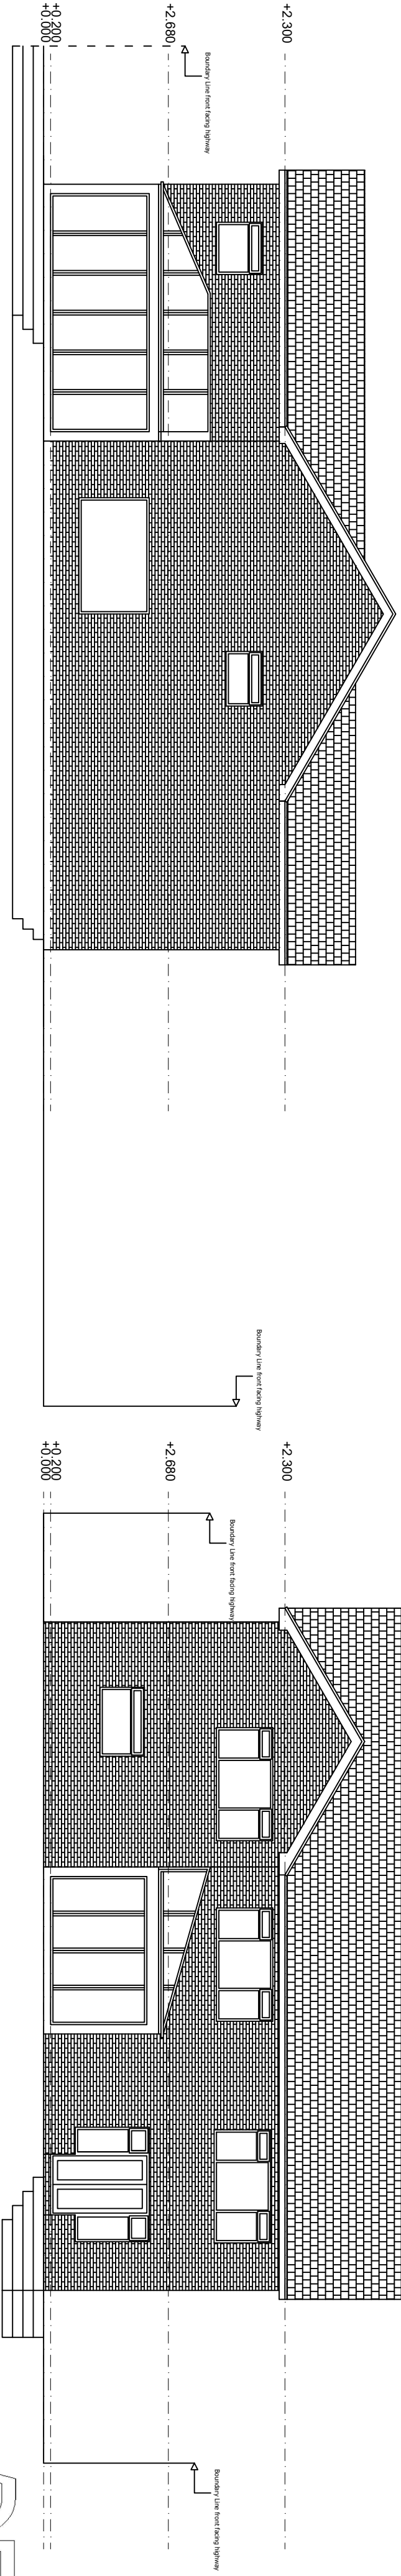

Existing Side Elevation B

Existing Rear Elevation

ADF
STUDIOS

Manchester, M1

T: +44 (0)7946639077

E: danish@adfstudios.co.uk

PROJECT:

Proposed front double storey extension, change of use
garage in to living room and a loft conversion with a
dormer. Proposed new conservatory to the rear and
replace existing.

Address:

9 Winchester Close, Bamford, OL11 5NE

DRAWING:

Existing Elevations

DATE	DRAWN BY:	CHECKED BY:
DEC_23	DA	SB
SCALE	DRAWING NO.	REV.
1:100_A2	60-06/01	REV