

SCALE 1:50

Conway Architectural Design shall have no responsibility for any use made of this document other than for that which it was prepared and issued. This drawing should not be scaled. Work to figured dimensions only. All dimensions and levels to be checked on site. No building work is to be started until all relevant approvals are in place. Any discrepancies should be reported to Conway Architectural Design. This drawing should not be reproduced without written permission from Conway Architectural Design. **Standard Building Regs Notes are to be provided by Conway Architectural Design prior to a building regs application being submitted.**

New Upvc gutter to connect into new 75mm Upvc rainwater pipe then into new back inlet gully. Drains to connect into new inspection chamber over existing drainage run. Builder to ascertain position of existing drains and agree with building inspector connection details on site.

New Catnic CG insulated steel lintel inserted over new window opening.



Drains to new shower room to connect into existing soil pipe and existing drainage run. Existing soil pipe to be relocated to suitable external position agreed on site. Existing drainage run to be confirmed on site when excavations for foundations take place.

Build up existing door and window openings in 2 leaves 100mm blockwork with plaster to both sides.

Drains to new kitchen to connect into new back inlet gully.

New Catnic CG insulated steel lintel inserted over new window opening. Structural engineer to design support steelwork over new bi-fold doors.

Broken lines indicate existing rear cavity wall to be partially removed. Structural engineer to design suitable support steelwork for existing cavity wall and structure above.

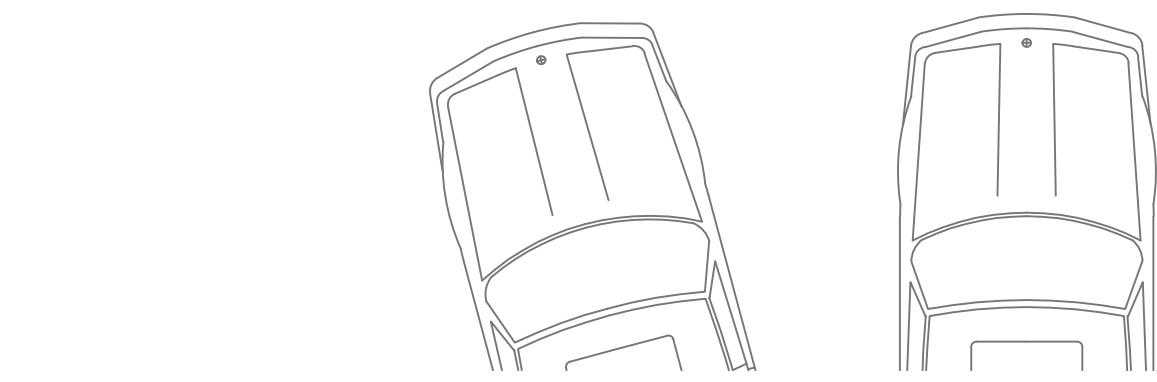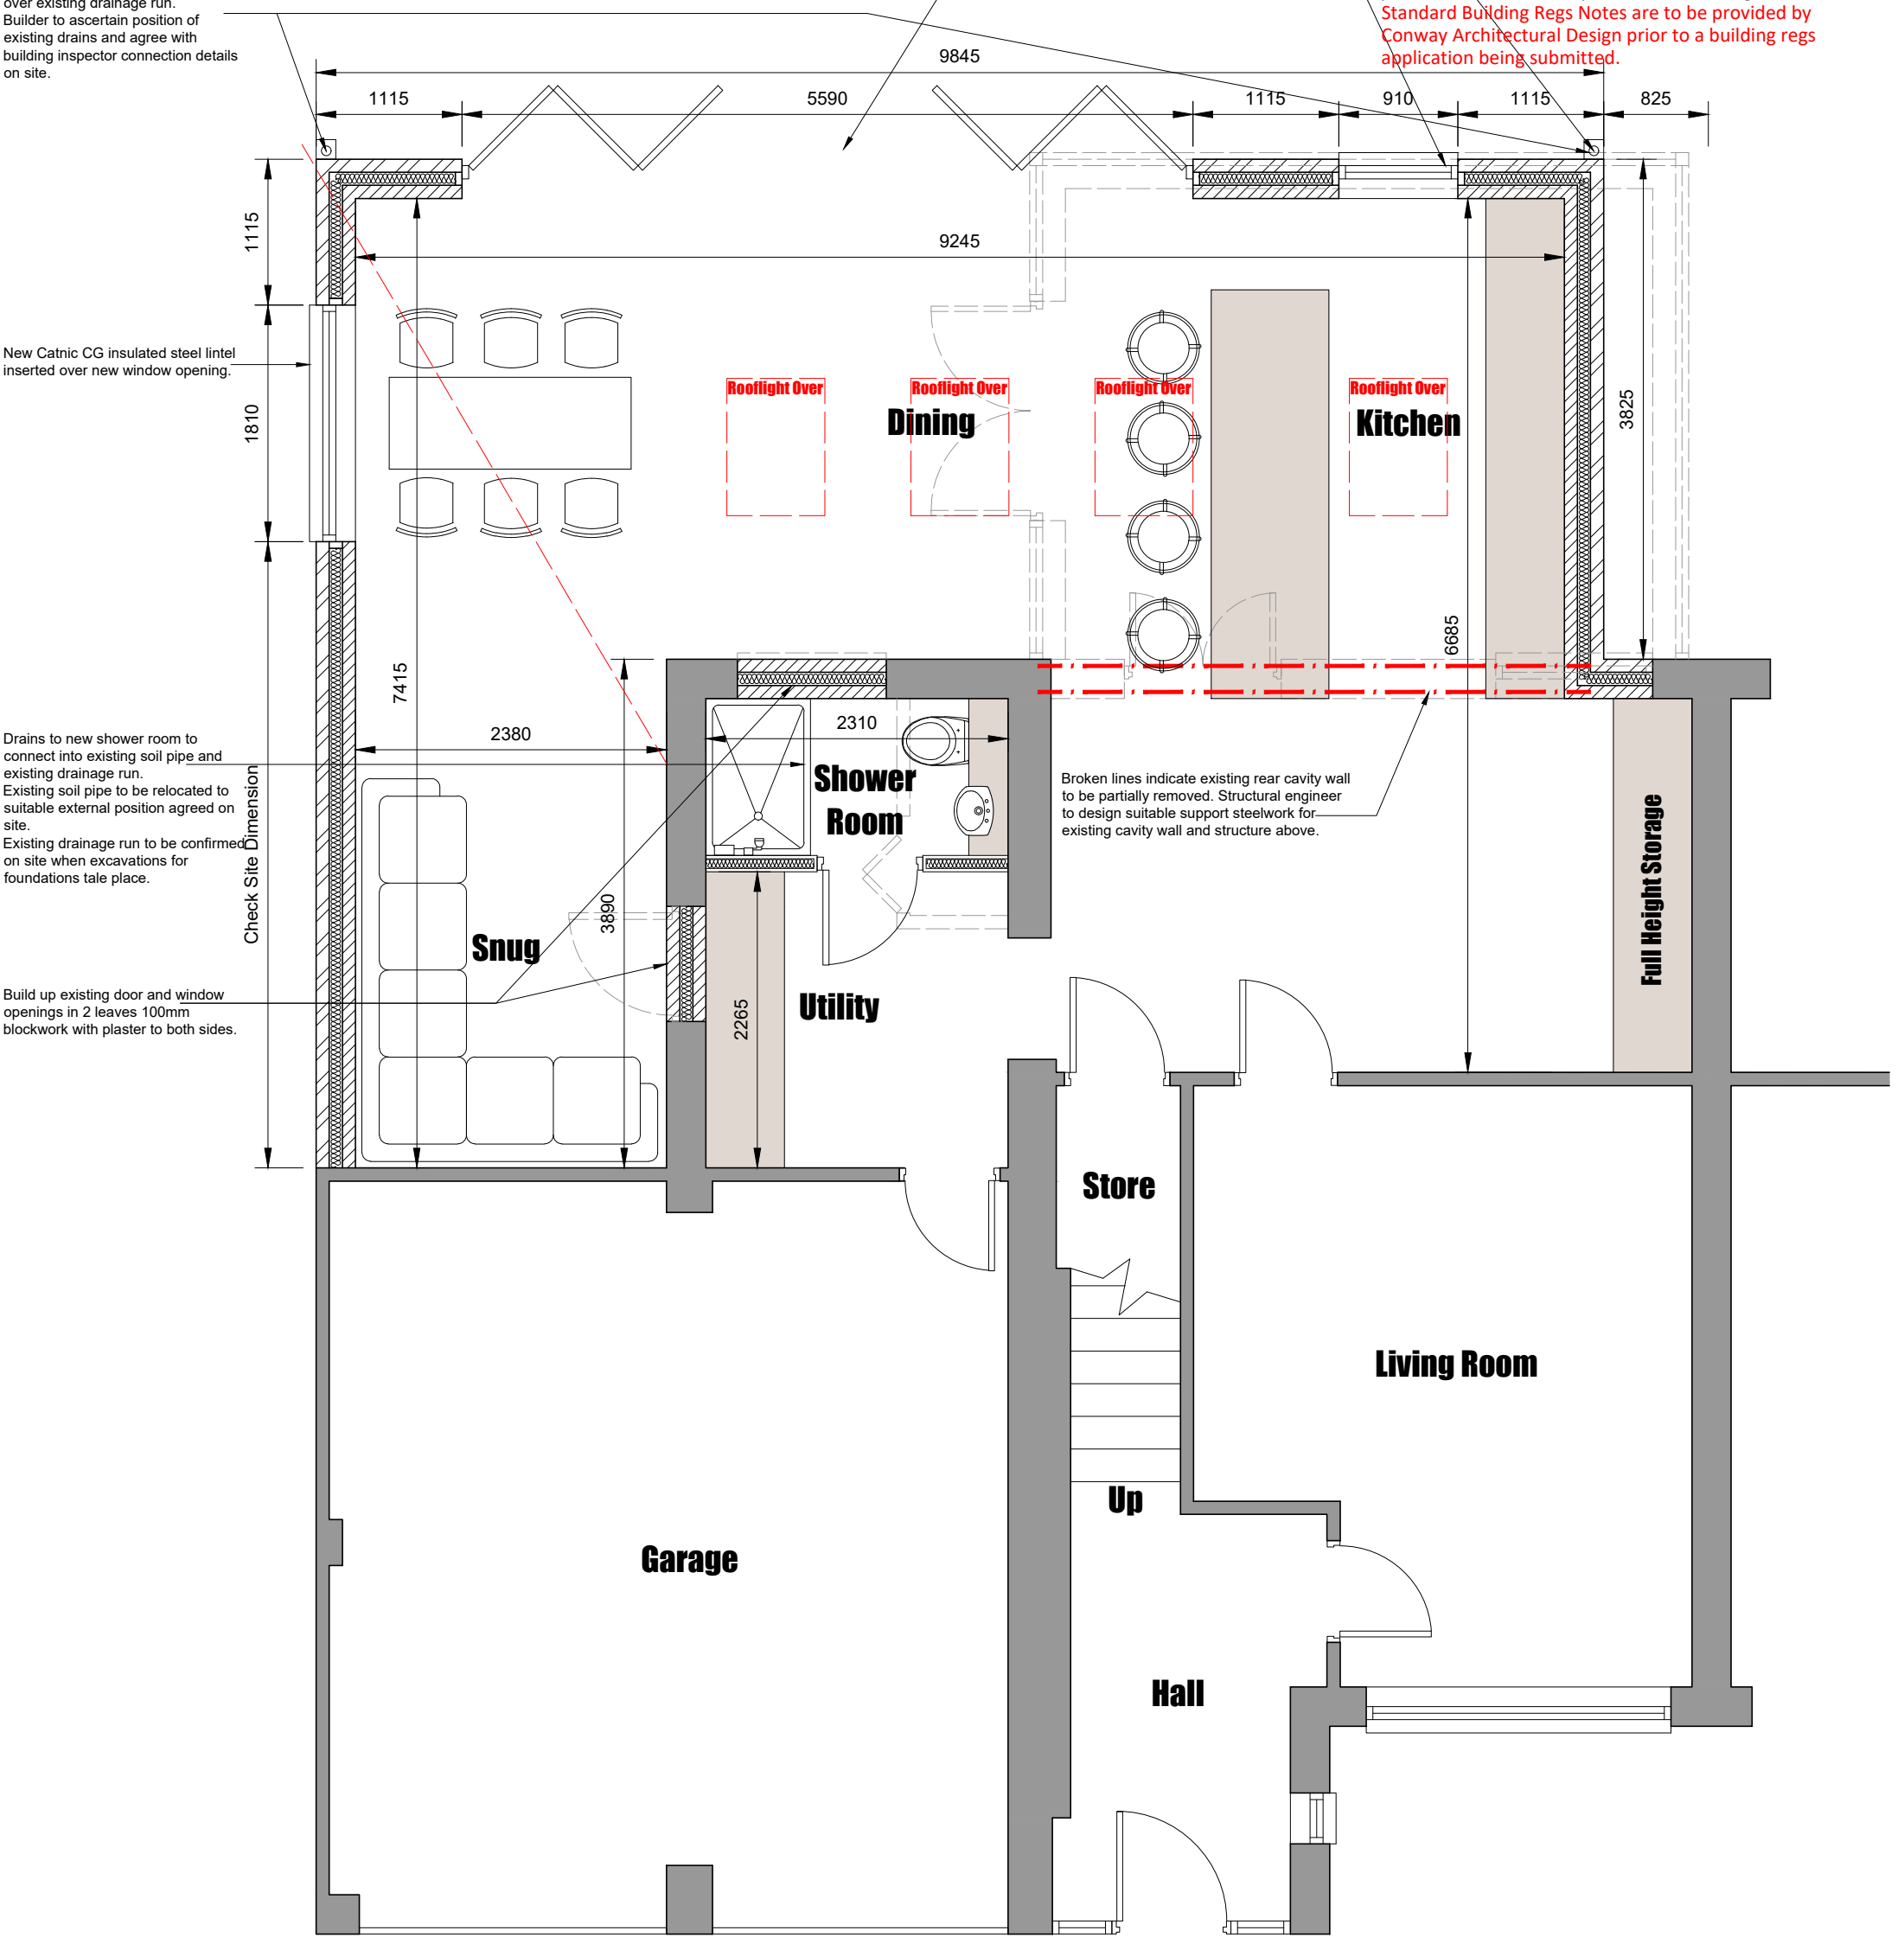

Conway Architectural Design

6 Conway Close
Alkington
Middleton
Manchester, M24 1EW
E: conway-design@outlook.com

JOB TITLE : Single Storey Side And Rear Extension
ADDRESS : 137 Starring Way, Littleborough
DRAWING TITLE : Proposed Ground Floor Plan
SCALE : 1:50 @ A3
DRAWN : xxx
DATE : 14.09.23