




PROPOSED FRONT ELEVATION
1:50 @ A1, 1:100 @ A3

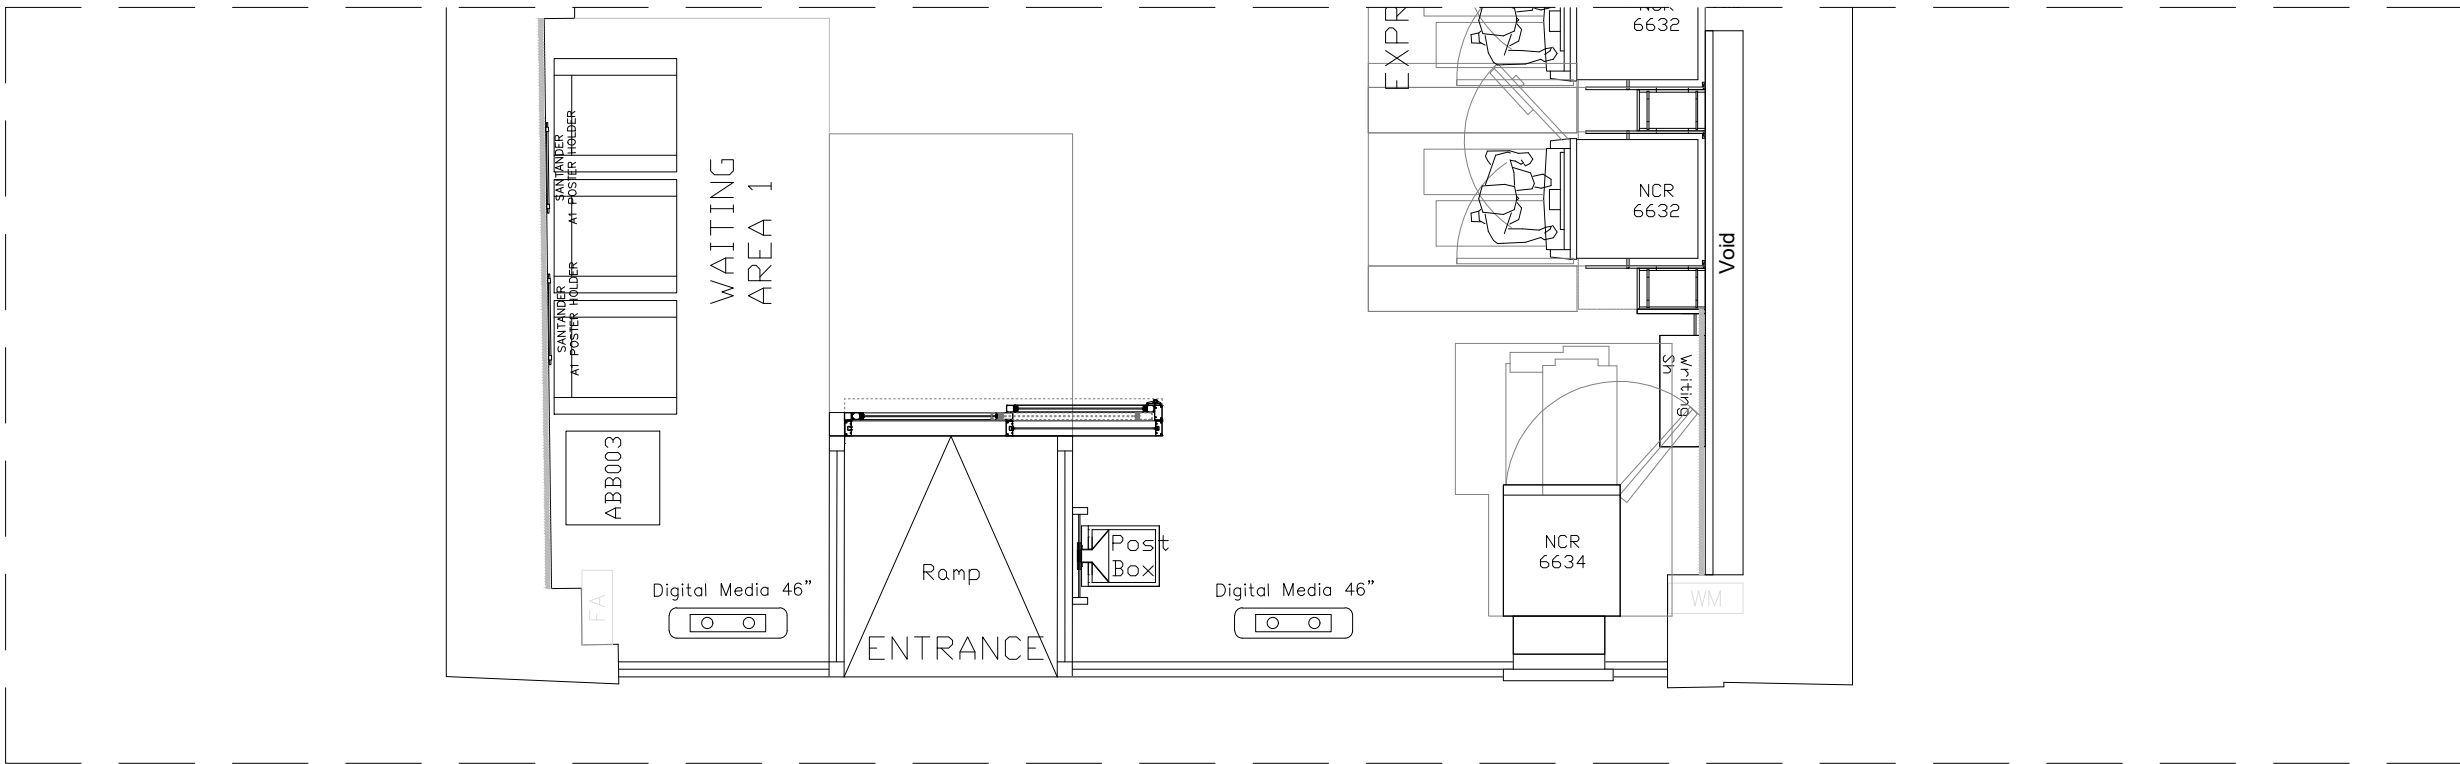

PROPOSED SHOPFRONT PLAN
1:50 @ A1, 1:100 @ A3



Notes.
This Drawing is the copyright and property of Santander UK PLC. It must not be copied or published without written consent.

Do not scale from this drawing.

Rev	Description	Date	By

PRE-SCOPE



Project Rochdale YS 63-65 Yorkshire Street, Lancashire, OL16 1BZ			
Title Proposed Front Elevation			
Scale 1:50 @ A1 & 1:100 @ A3			
Drn BG			App
Date 03/04/2024			Date
Consultants' drawing number 2201-A-1874-2100		brand 	
Client drawing number RochdaleYS-1874-FR-EL-PR			rev. -