




DO NOT SCALE EXCEPT FOR PLANNING APPLICATION PURPOSES. USE FIGURED DIMENSIONS.
ANY DISCREPANCIES ARE TO BE REPORTED TO THIS OFFICE PRIOR TO THE CONTINUANCE
OF WORKS.
THIS DRAWING IS THE COPYRIGHT OF MALCOLM B J PERCY, BUILDING DESIGN & PLANNING CONSULTANCY, &
MUST NOT BE REPRODUCED IN ANY FORMAT WITHOUT THE PRIOR WRITTEN AGREEMENT OF THIS OFFICE.

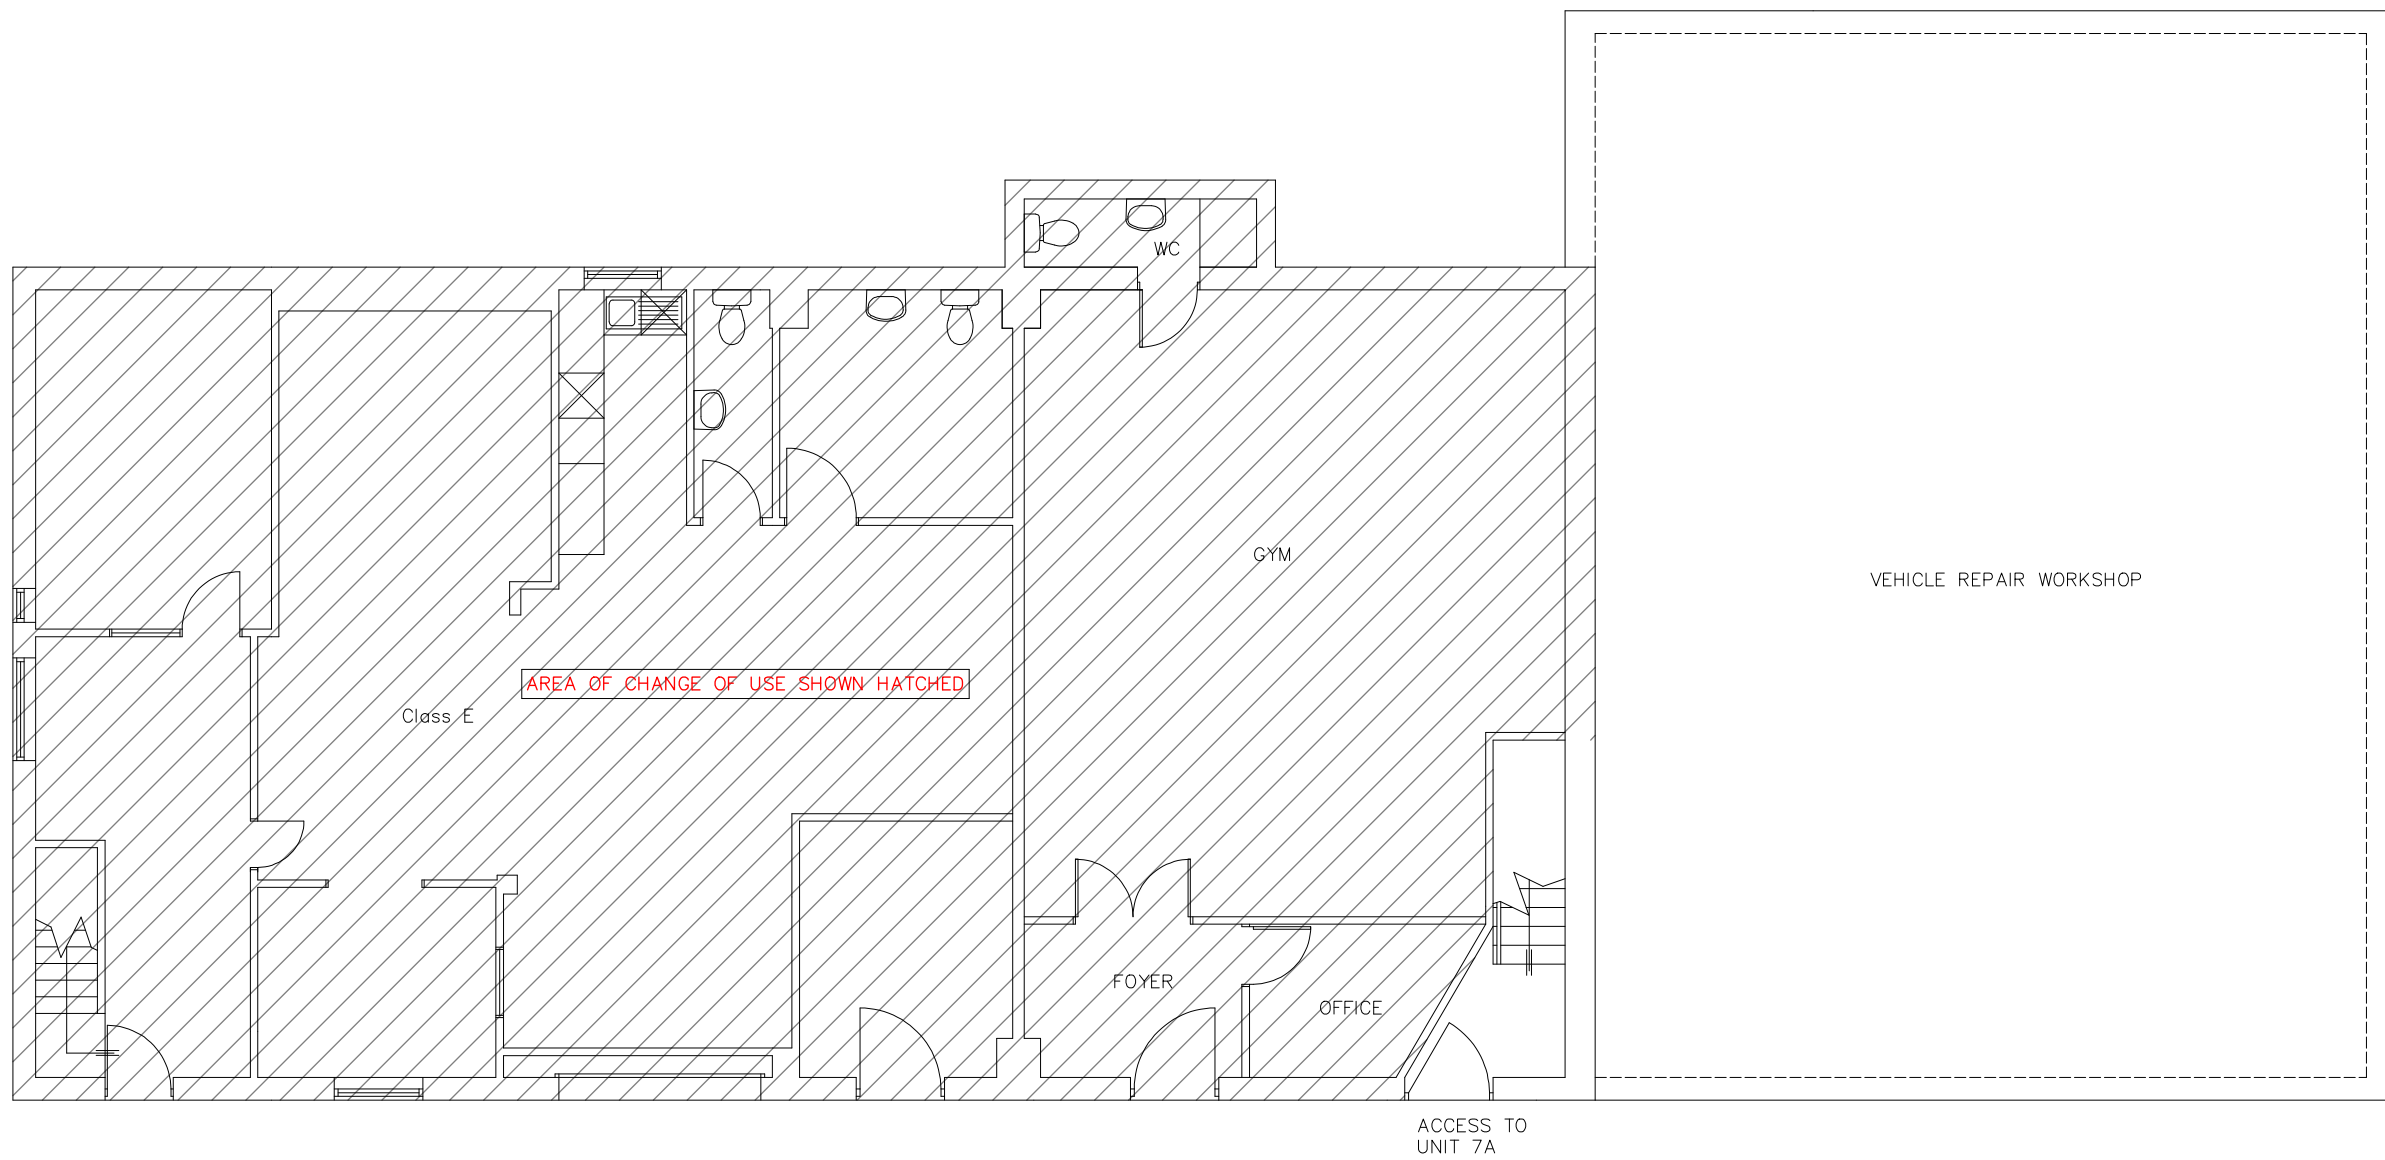


GROUND FLOOR PLAN PROPOSED

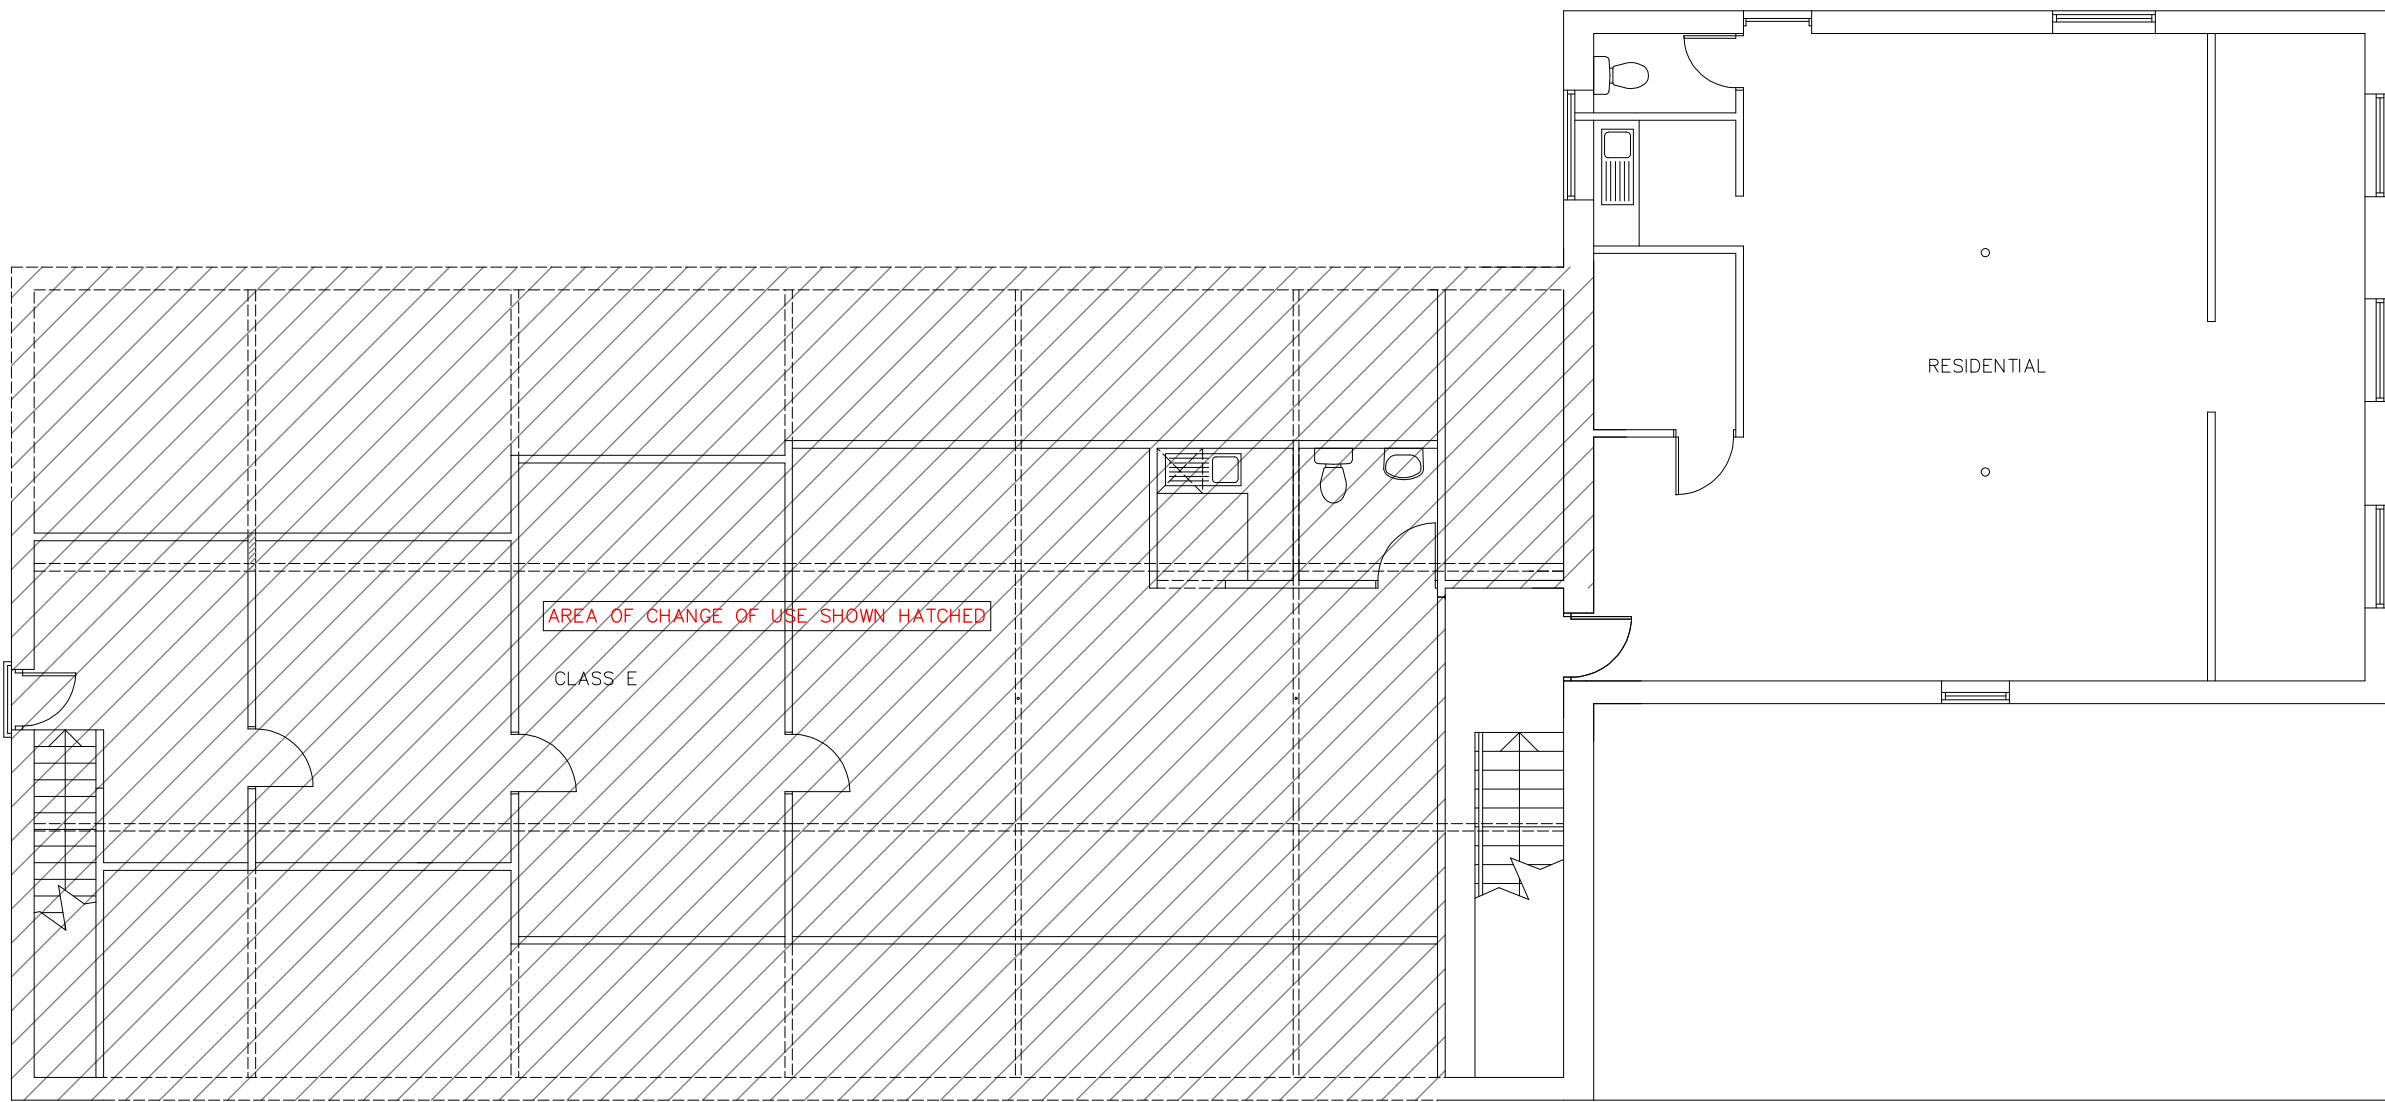


FIRST FLOOR PLAN PROPOSED

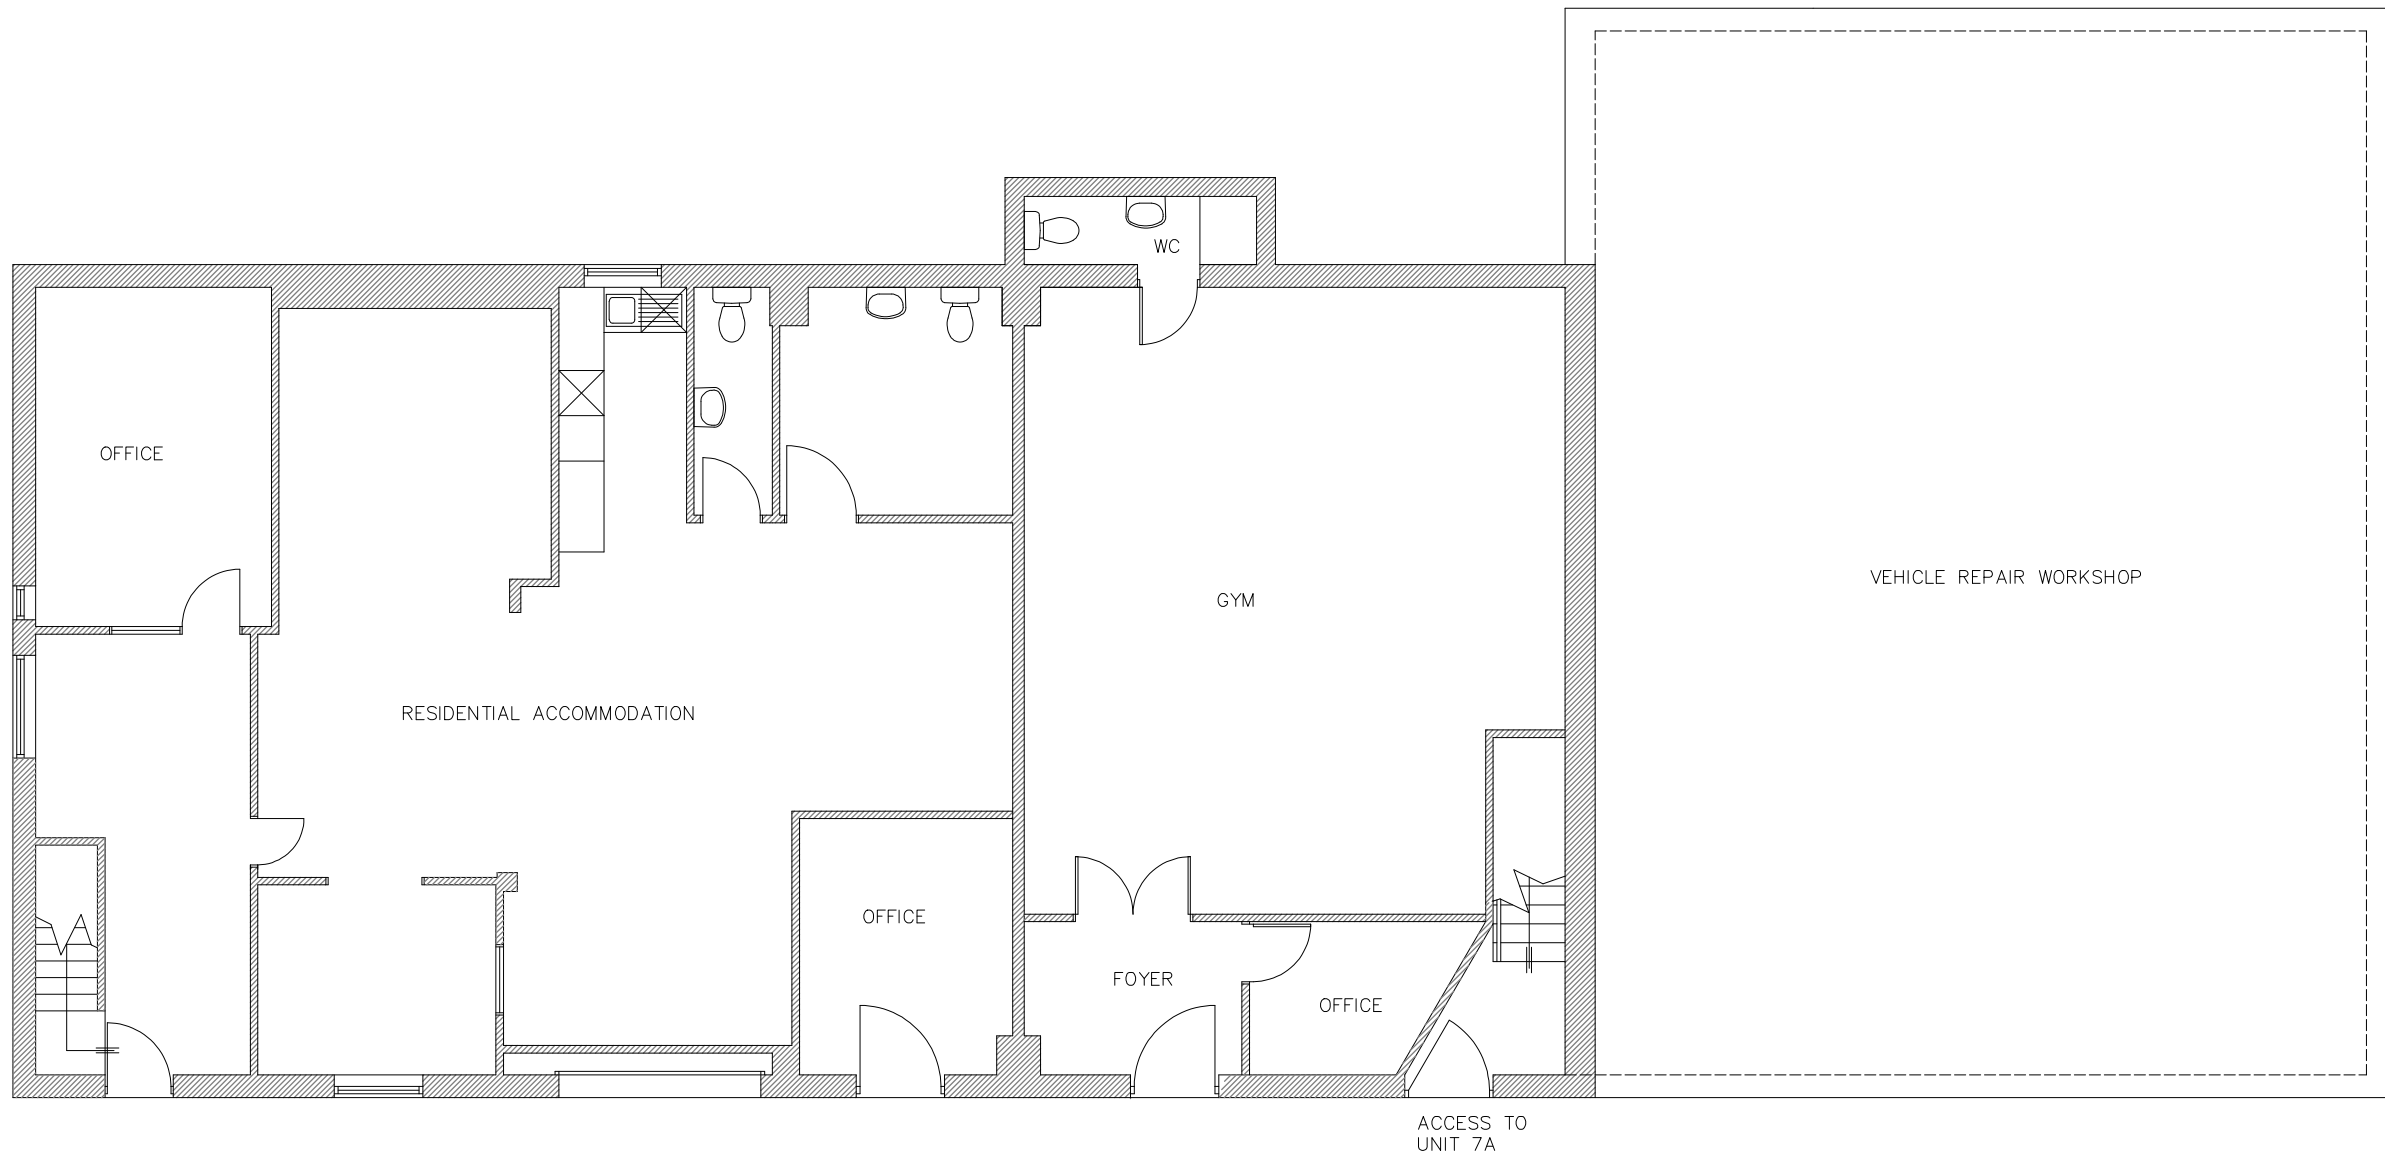

GROUND FLOOR PLAN EXISTING

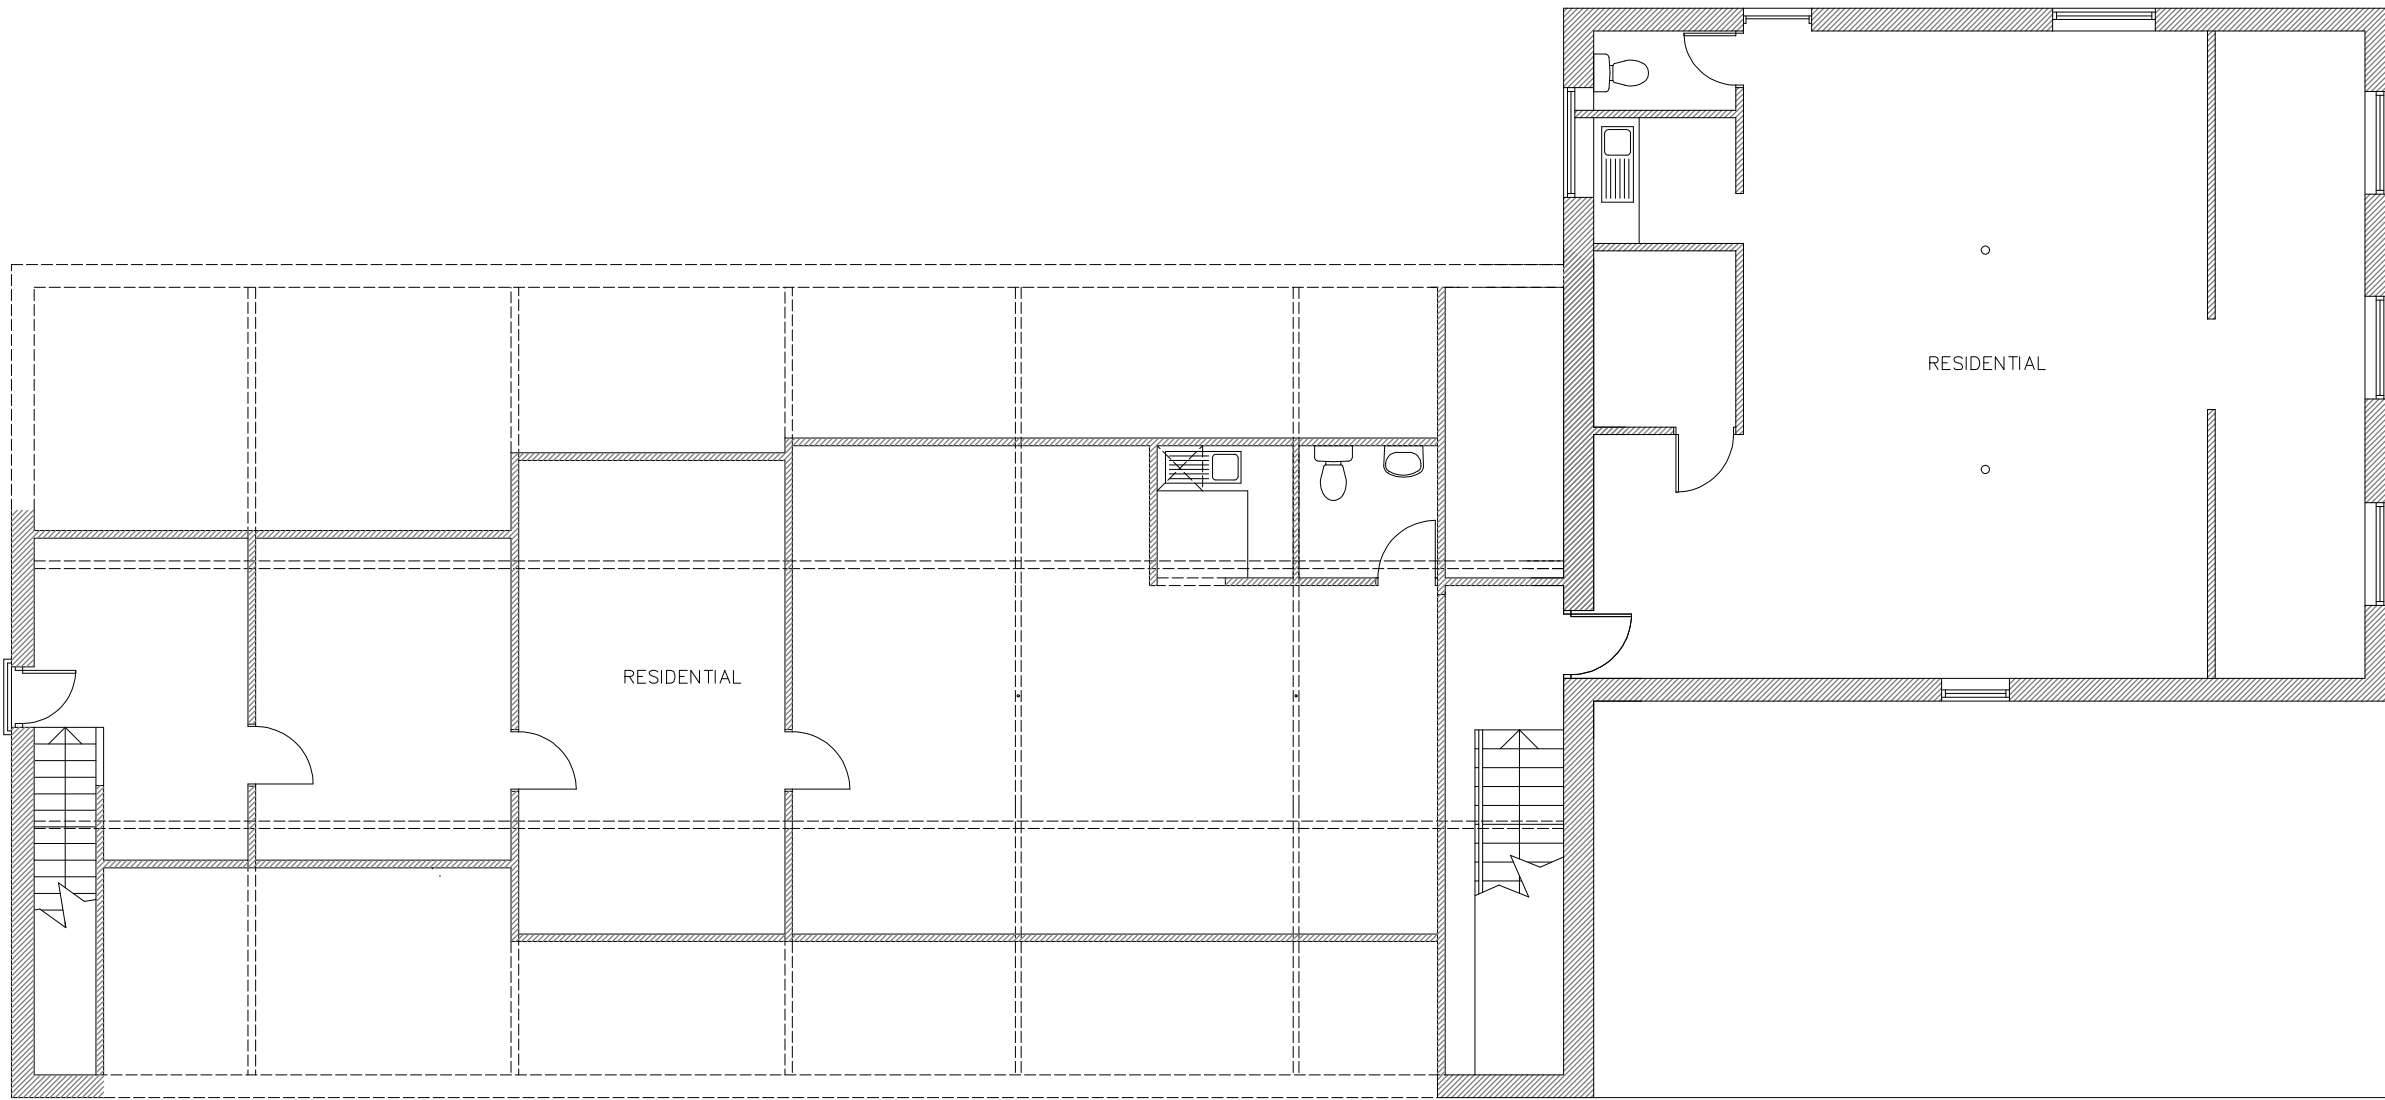

FIRST FLOOR PLAN EXISTING

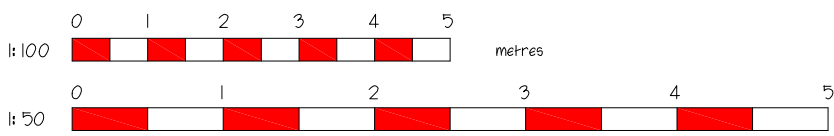

Malcolm B. J. Percy, 5, Newark Place, Henhull, Nantwich, Cheshire, CW5 6XY. E-mail : malcolmp Percy@hotmail.com Mobile : 07802 663325 BUILDING DESIGN AND PLANNING Consultancy				
PROJECT CHANGE OF USE OF PREMISES TO CLASS E, 3 - 5 SUMMER STREET, ROCHDALE, OL16 1SY.				
CLIENT EASTPLANT LTD.				
TITLE EXISTING & PROPOSED FLOOR PLANS				
DATE August 2024	SCALE 1:100 @ A1	DRAWN BY mbjp	DRAWING NO. 1558.06	REVISION A