



IF IN ANY DOUBT PLEASE ASK THE ARCHITECT FOR CLARIFICATION.

DO NOT SCALE FROM DRAWING. ALL DIMENSIONS TO BE CHECKED ON SITE


THE COPYRIGHT FOR THESE DRAWINGS REMAINS THE PROPERTY OF THE ARCHITECT,  
THEY MUST NOT BE REPRODUCED IN ANY WAY WITHOUT THE ARCHITECTS PRIOR  
WRITTEN CONSENT.

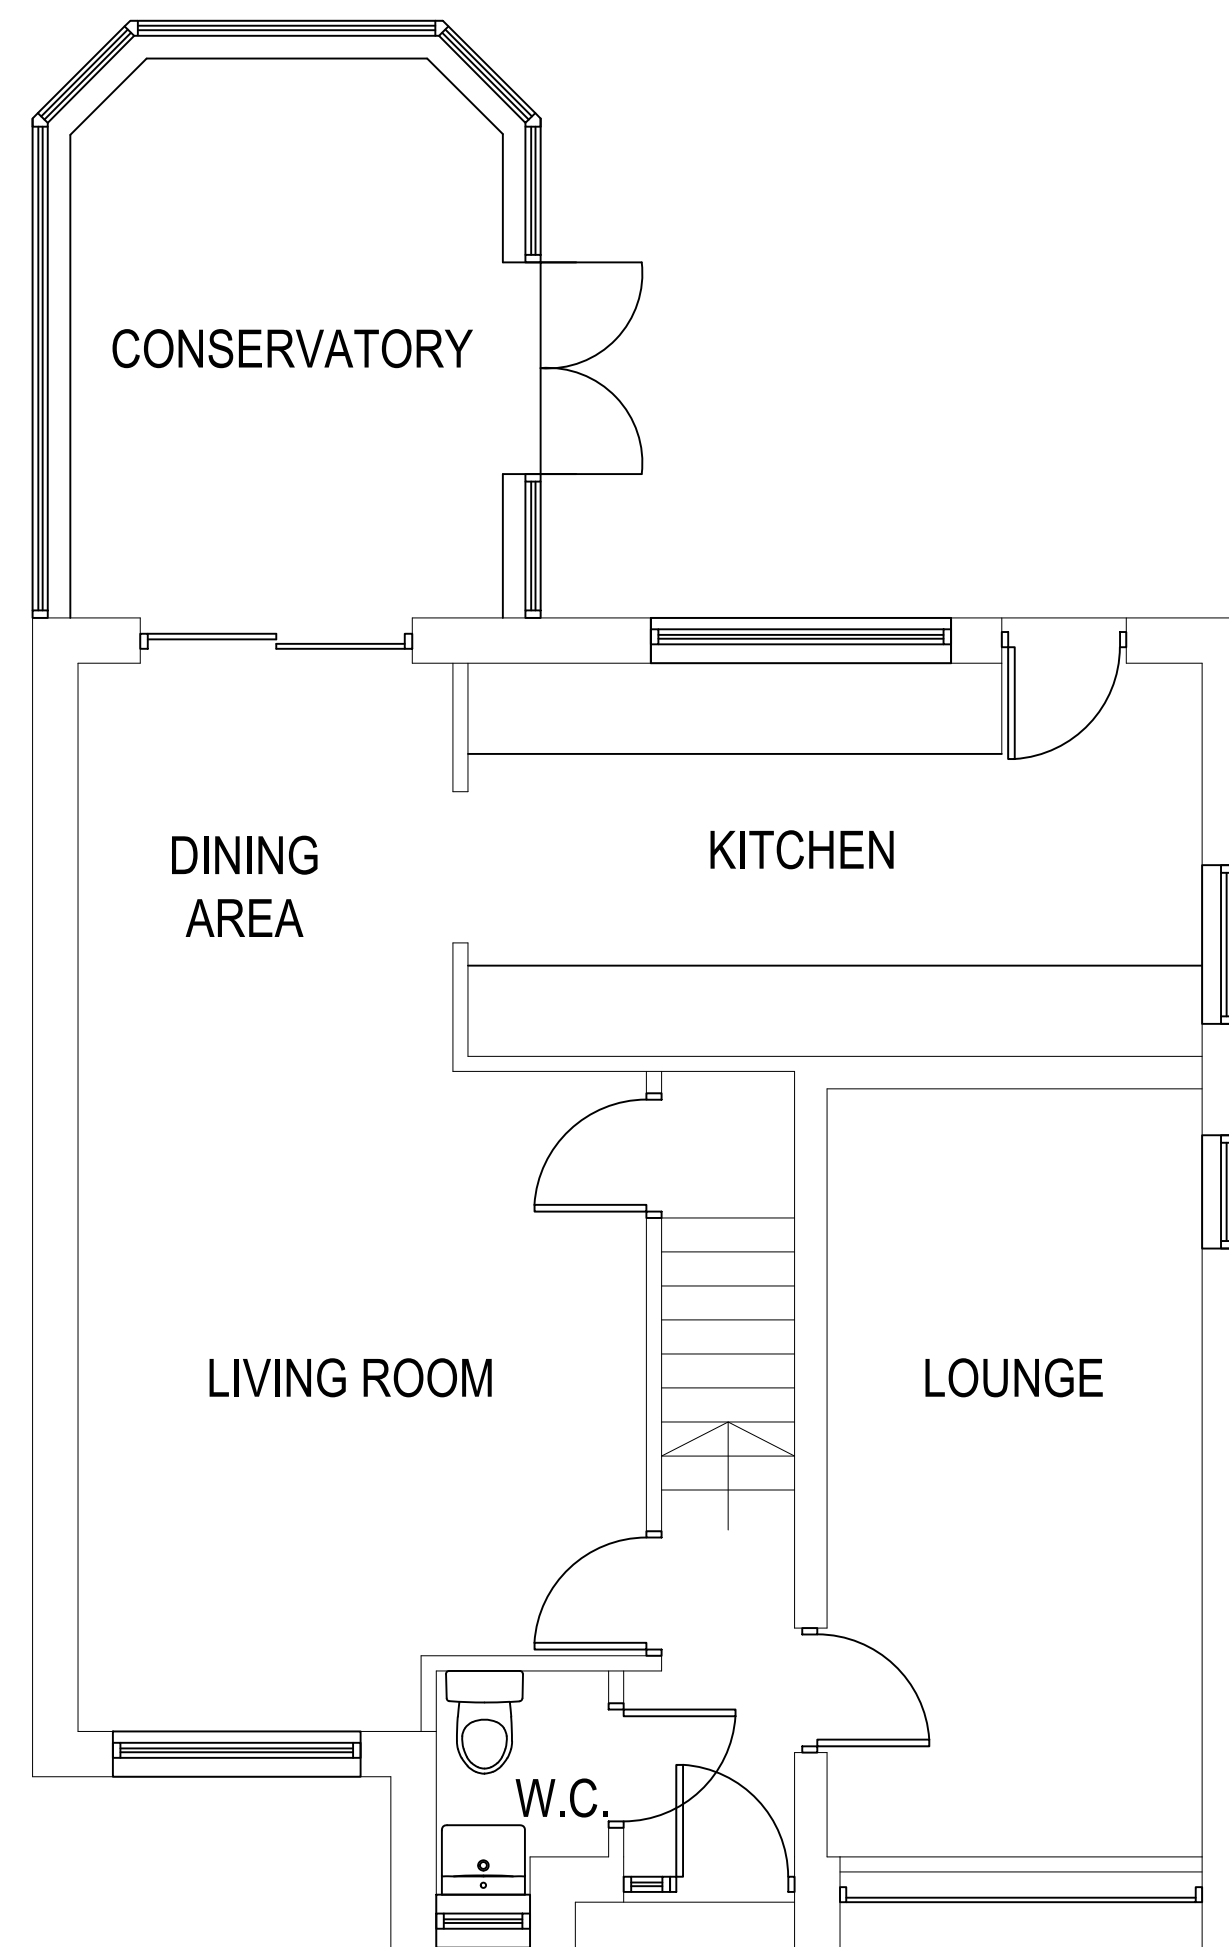

# EXISTING GROUND FLOOR PLAN

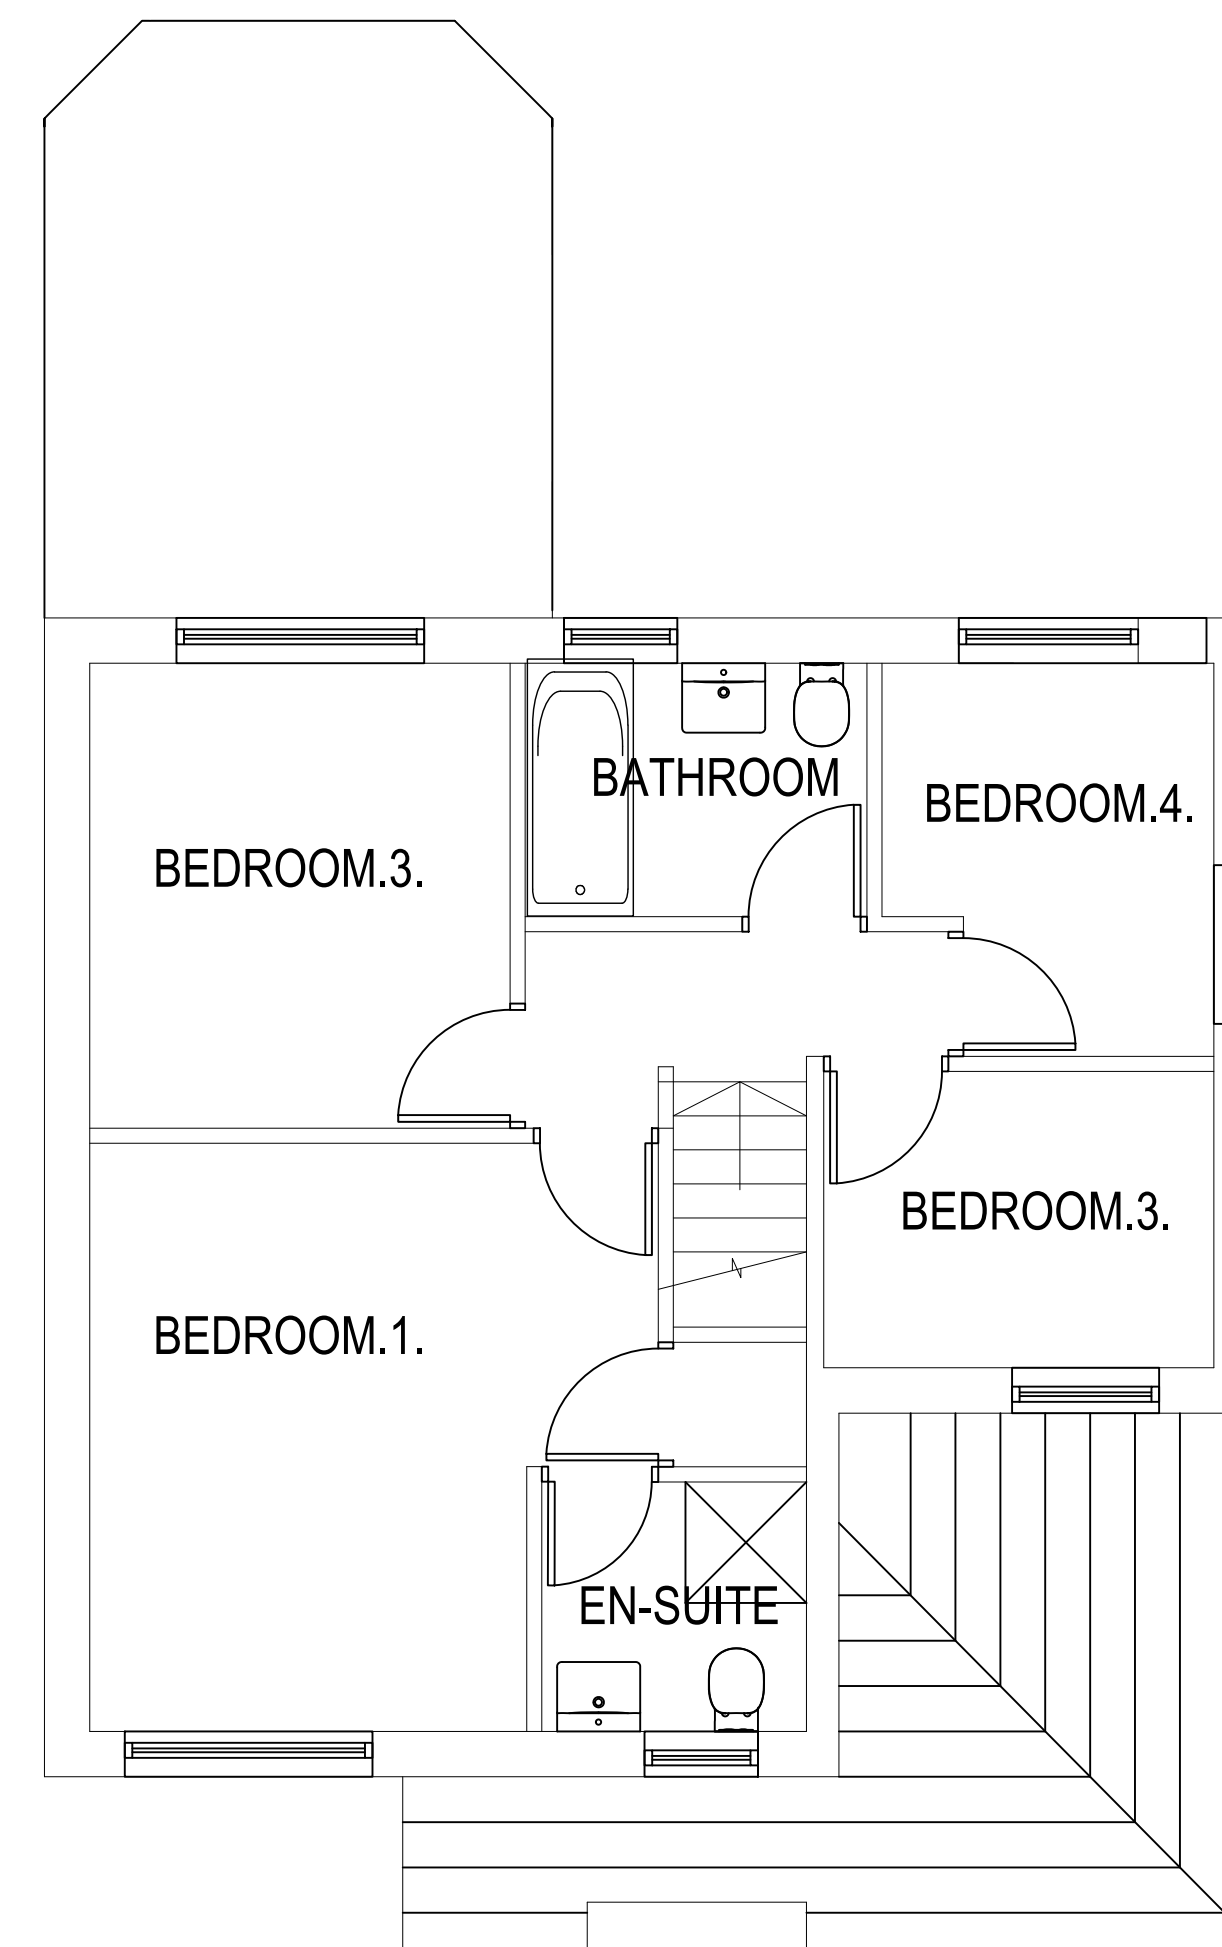

# EXISTING FIRST FLOOR PLAN

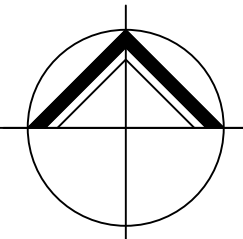

**NORTHERN  
DESIGN**

(OLDHAM)  
CHARTERED ARCHITECTS

NORTHERN DESIGN  
17 STATION LANE  
GROTON  
OLDHAM  
OL4 5QY

TELEPHONE : 07753 859616

CLIENT

MR M SOUMELIDIS

|         |  |
|---------|--|
| PROJECT |  |
|---------|--|

# PROPOSED EXTENSION AND ALTERATIONS 14 TARNSIDE CLOSE SMALLBRIDGE

DRAWING TITLE

## EXISTING FLOOR PLANS

| Rev. | Notes | Date | Drawn |
|------|-------|------|-------|
| *    | *     | *    | *     |
|      |       |      |       |
|      |       |      |       |
|      |       |      |       |
|      |       |      |       |

|       |            |       |    |
|-------|------------|-------|----|
| SCALE | 1:50 AT A1 | 06.24 | AD |
|-------|------------|-------|----|

|             |             |      |
|-------------|-------------|------|
| PROJECT No. | DRAWING No. | Rev. |
| 2431        | 01          | -    |