




Conway Architectural Design shall have no responsibility for any use made of this document other than for that which it was prepared and issued. This drawing should not be scaled. Work to figured dimensions only. All dimensions and levels to be checked on site. No building work is to be started until all relevant approvals are in place. Any discrepancies should be reported to Conway Architectural Design. This drawing should not be reproduced without written permission from Conway Architectural Design. **Standard Building Regs Notes are to be provided by Conway Architectural Design prior to a building regs application being submitted.**

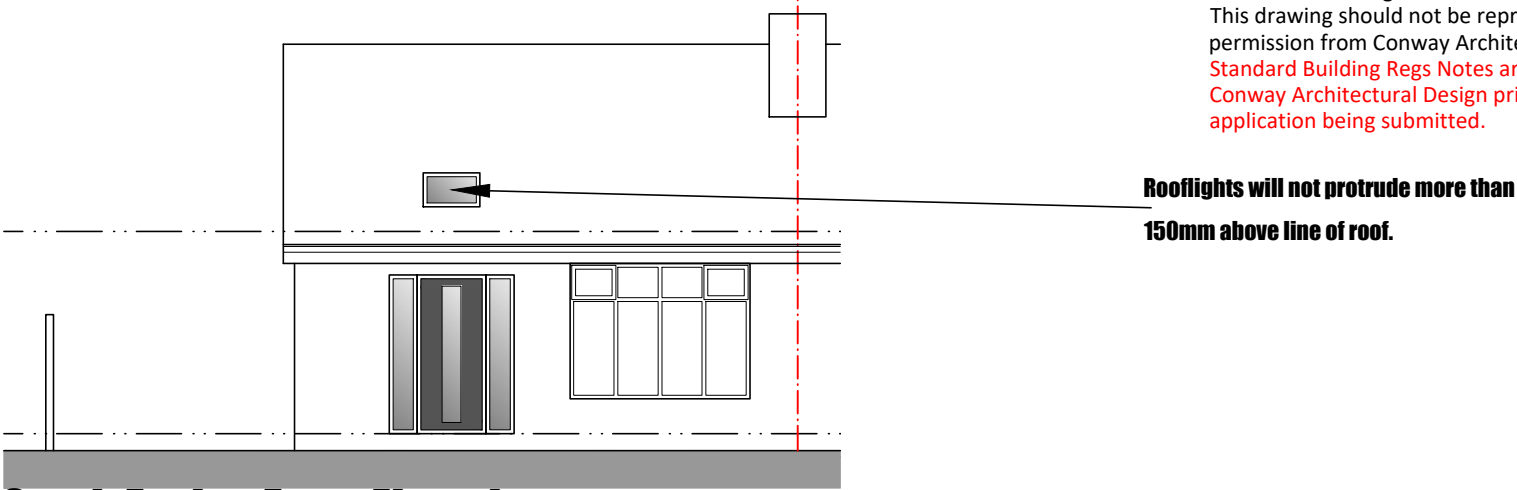


South Facing Front Elevation

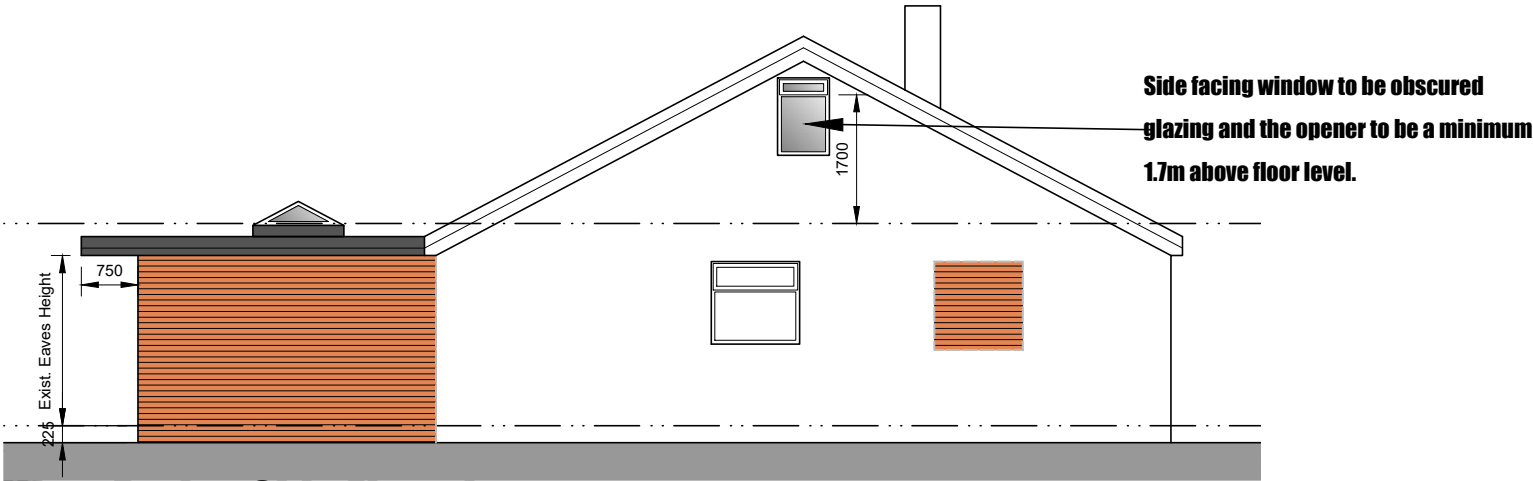

West Facing Side Elevation

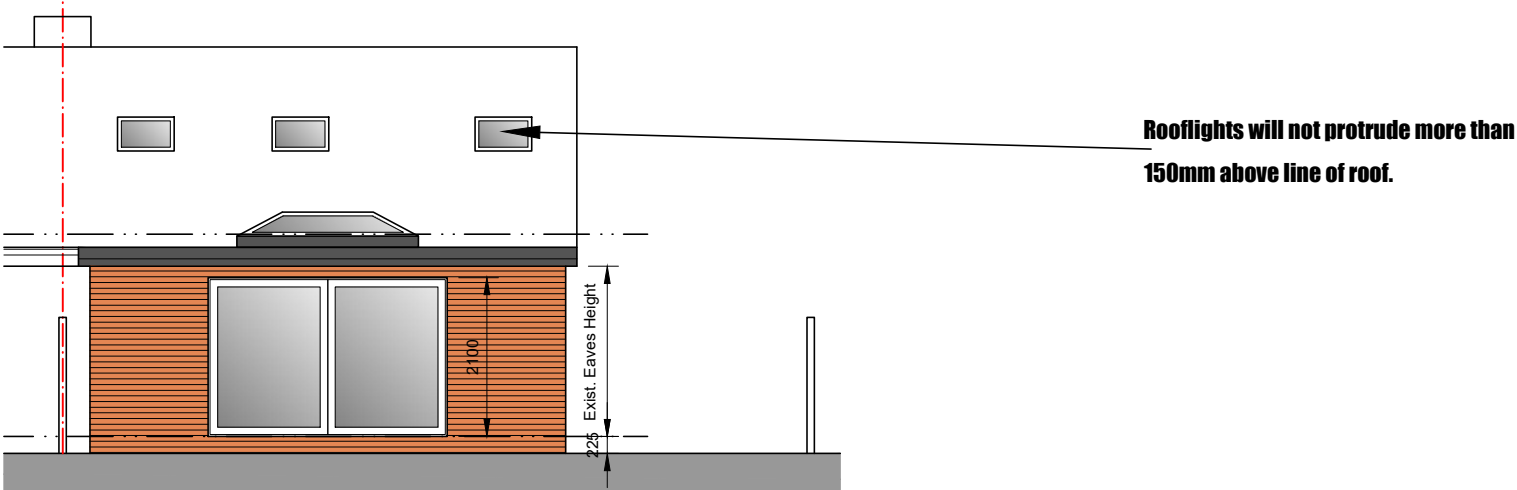

North Facing Rear Elevation

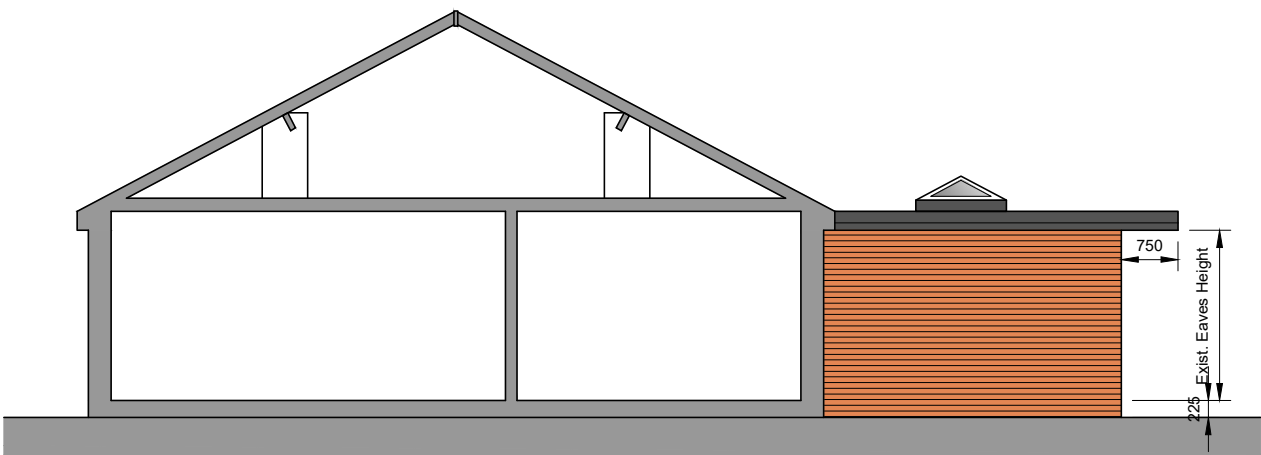

East Facing Side Elevational Section

Extension Materials

Walls	Brickwork to match existing
Roof	Flat EPDM rubber
Windows	White Upvc
Soffit + Fascia	Black Upvc
Rainwater Goods	Black Upvc

Conway Architectural Design

6 Conway Close
Alkrington
Middleton
Manchester, M24 1EW
E: conway-design@outlook.com

JOB TITLE :
ADDRESS :
DRAWING TITLE :
SCALE :
DRAWN : xxx

Rear Extension And Loft Conversion
25 Warwick Road, Alkrington
Proposed Elevations
1:100 @ A3
DATE : 19.09.24

JOB NO./
DWG NO.

889-10A