


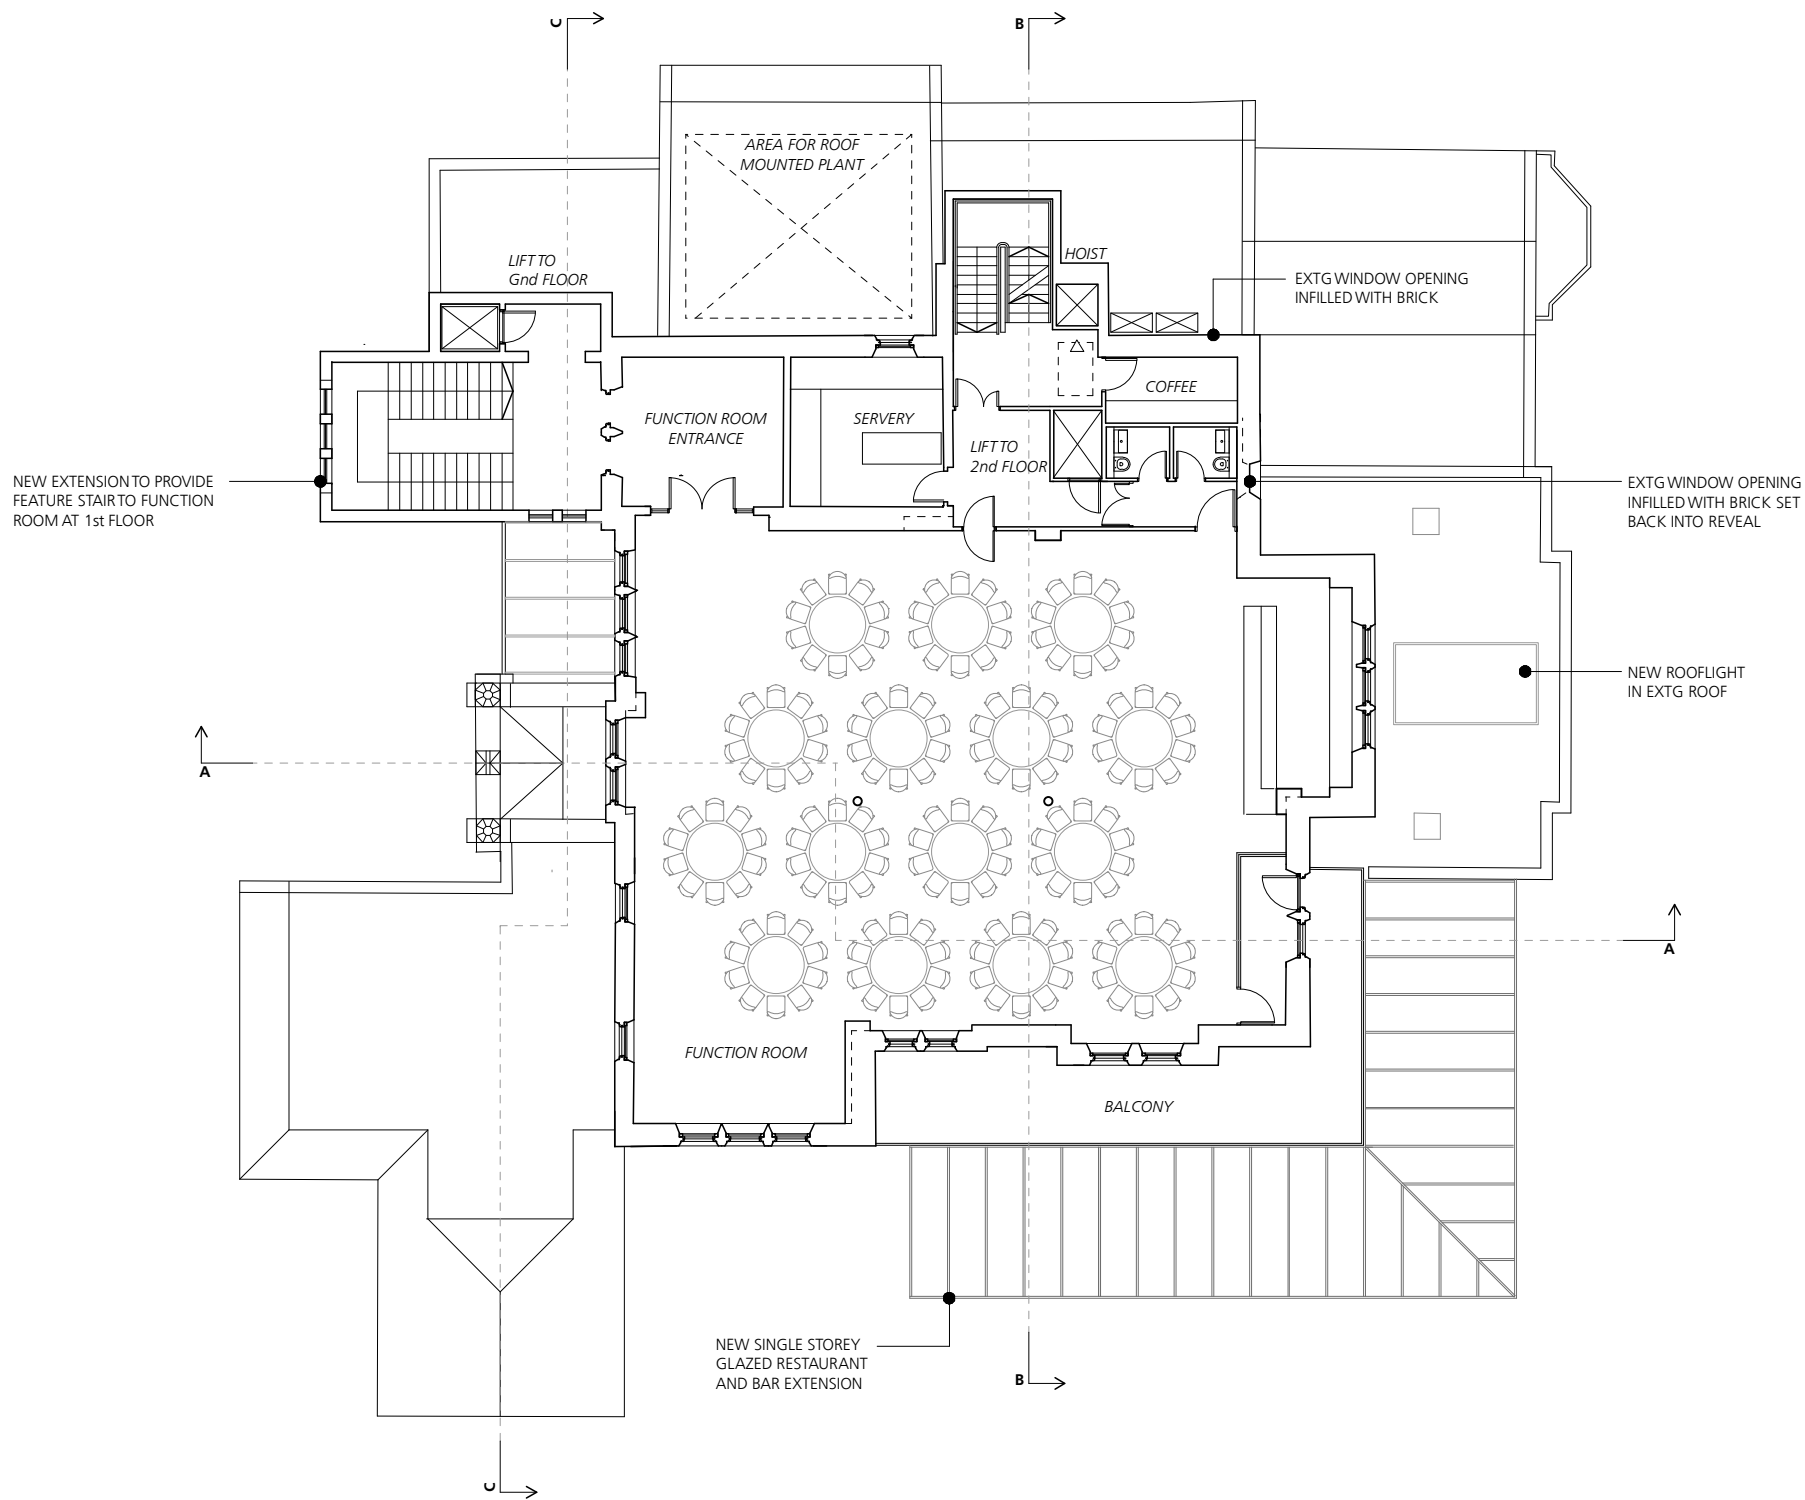

0 2 4 6 8 10
Metres

Jonathan Davidson Architects

Architecture & Industrial Design

47 Hilton Street
MANCHESTER
M1 2EF
t: 0161 711 0835
e: inbox@jddavidsonarchitects.com
w: www.jddavidsonarchitects.com

Client Elle R Leisure

Project **Proposed Albert's Restaurant
Edenfield Rd, Norden**

Scale 1:100 @ A1 / 1:200 @ A3

Date March 2024

Document **Planning Drawing
Proposed 1st Floor Plan**

Status For information

Doc Ref	366	PD	2405	P1
---------	-----	----	------	----