



BARTT
DEVELOPMENTS PLC

Planning

* Denotes double bed/single could be placed within the room, but this will not comply with NDSS requirements.

WARNING TO HOUSE PURCHASERS.

Buyers are warned that this is a working drawing and the contents of this drawing may be subject to change during the progress of the build process. The layout, form, content and dimensions specified are included for general guidance only. The finishes or features shown may alter in respect of individual properties. Whilst we make every effort to ensure our drawings are up to date there may be a time delay in updating drawings to reflect changes in regulations and/or building standards. Purchasers are advised to check with the Sales Adviser whether any alterations have been made to this drawing. The contents of this drawing do not constitute a contract, part of any contract or warranty unless specifically incorporated into the contract. They should not be relied upon for the purposes of entering into a contract to purchase any property.

Sales Name: KEW (KENLEY)

House Type Code: NKEW X0HE


Spec: AMBASSADOR Drawing No: 01 Date: JAN 23

Drawn: GDT Checked: GDT Scale: 1: 100


TOTAL FLOOR AREA : 785 Sq ft / 73.01m2




FRONT ELEVATION

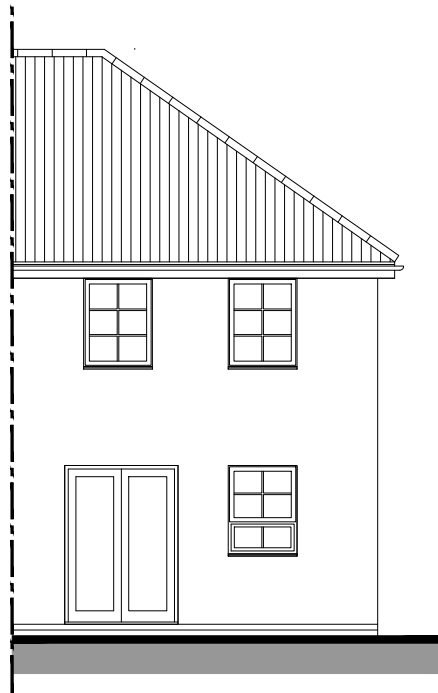


REAR ELEVATION

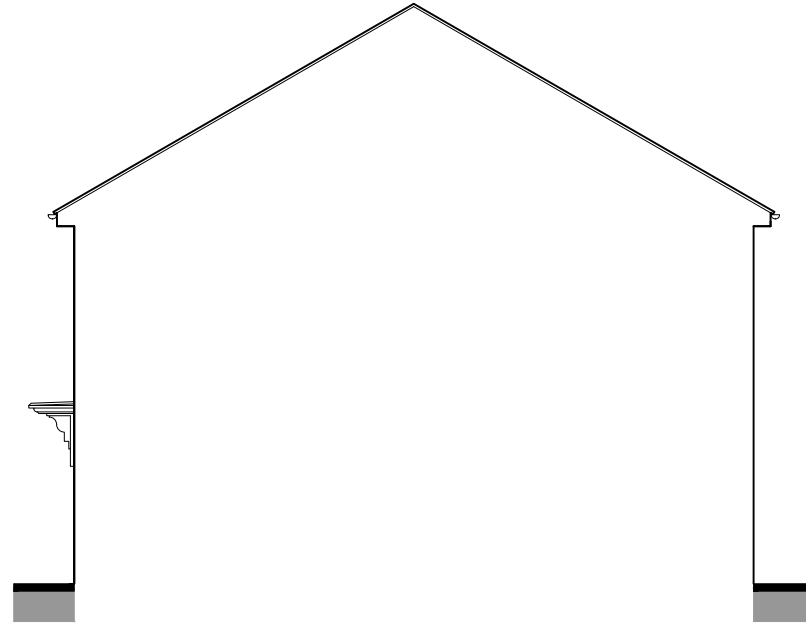


SIDE ELEVATION / SECTION

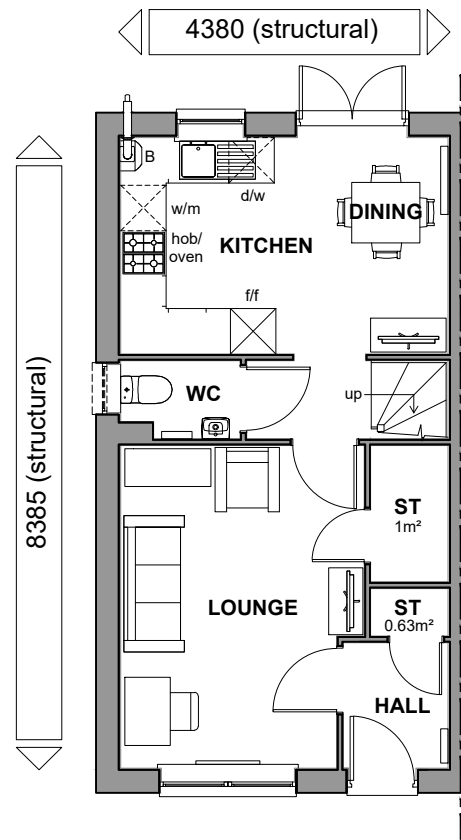

GROUND FLOOR PLAN

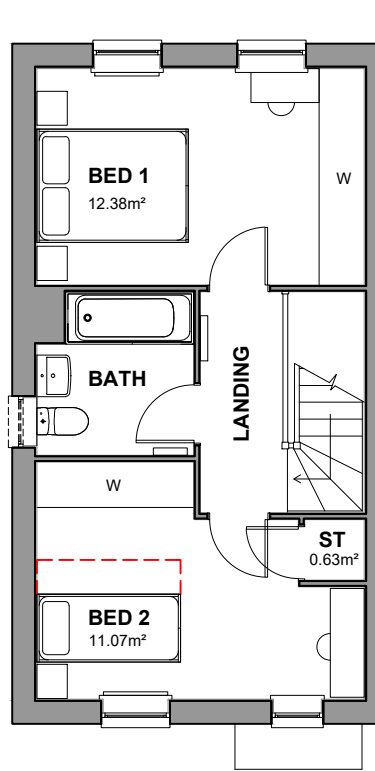

FIRST FLOOR PLAN

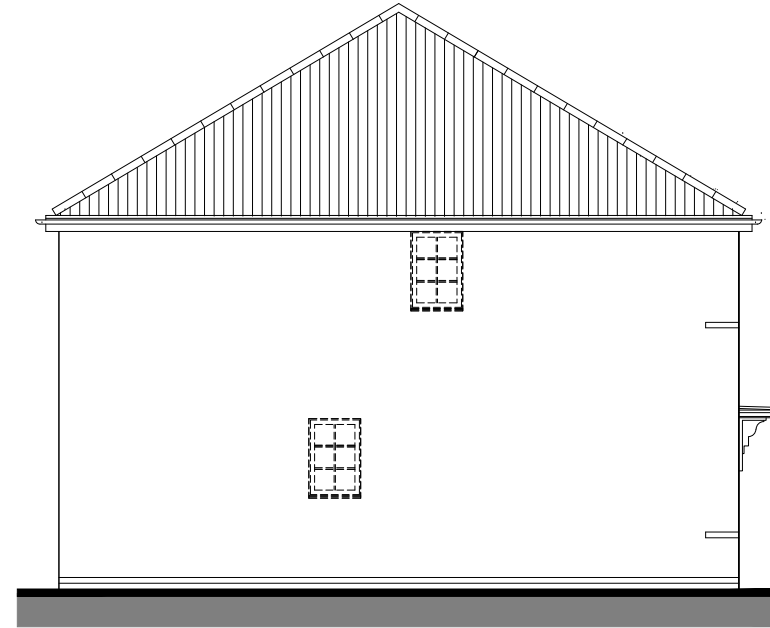

SIDE ELEVATION

NDSS AREA REQUIREMENTS

BEDS / PEOPLE	REQ,D FLOOR AREA (FINISHED)	FLOOR AREA ACHIEVED (FINISHED)	REQ,D STORAGE AREA (FINISHED)	STORAGE AREA ACHIEVED (FINISHED)
2B / 3P	70m²	72.18m²	2m²	2.26m²

CAT 1 +
NDSS