


ALL DIMENSIONS ARE FOR REFERENCE PURPOSES ONLY DISCRPENCIES ARE TO BE REPORTED TO THE DRAWINGS AUTHOR. DO NOT SCALE FROM DRAWING.

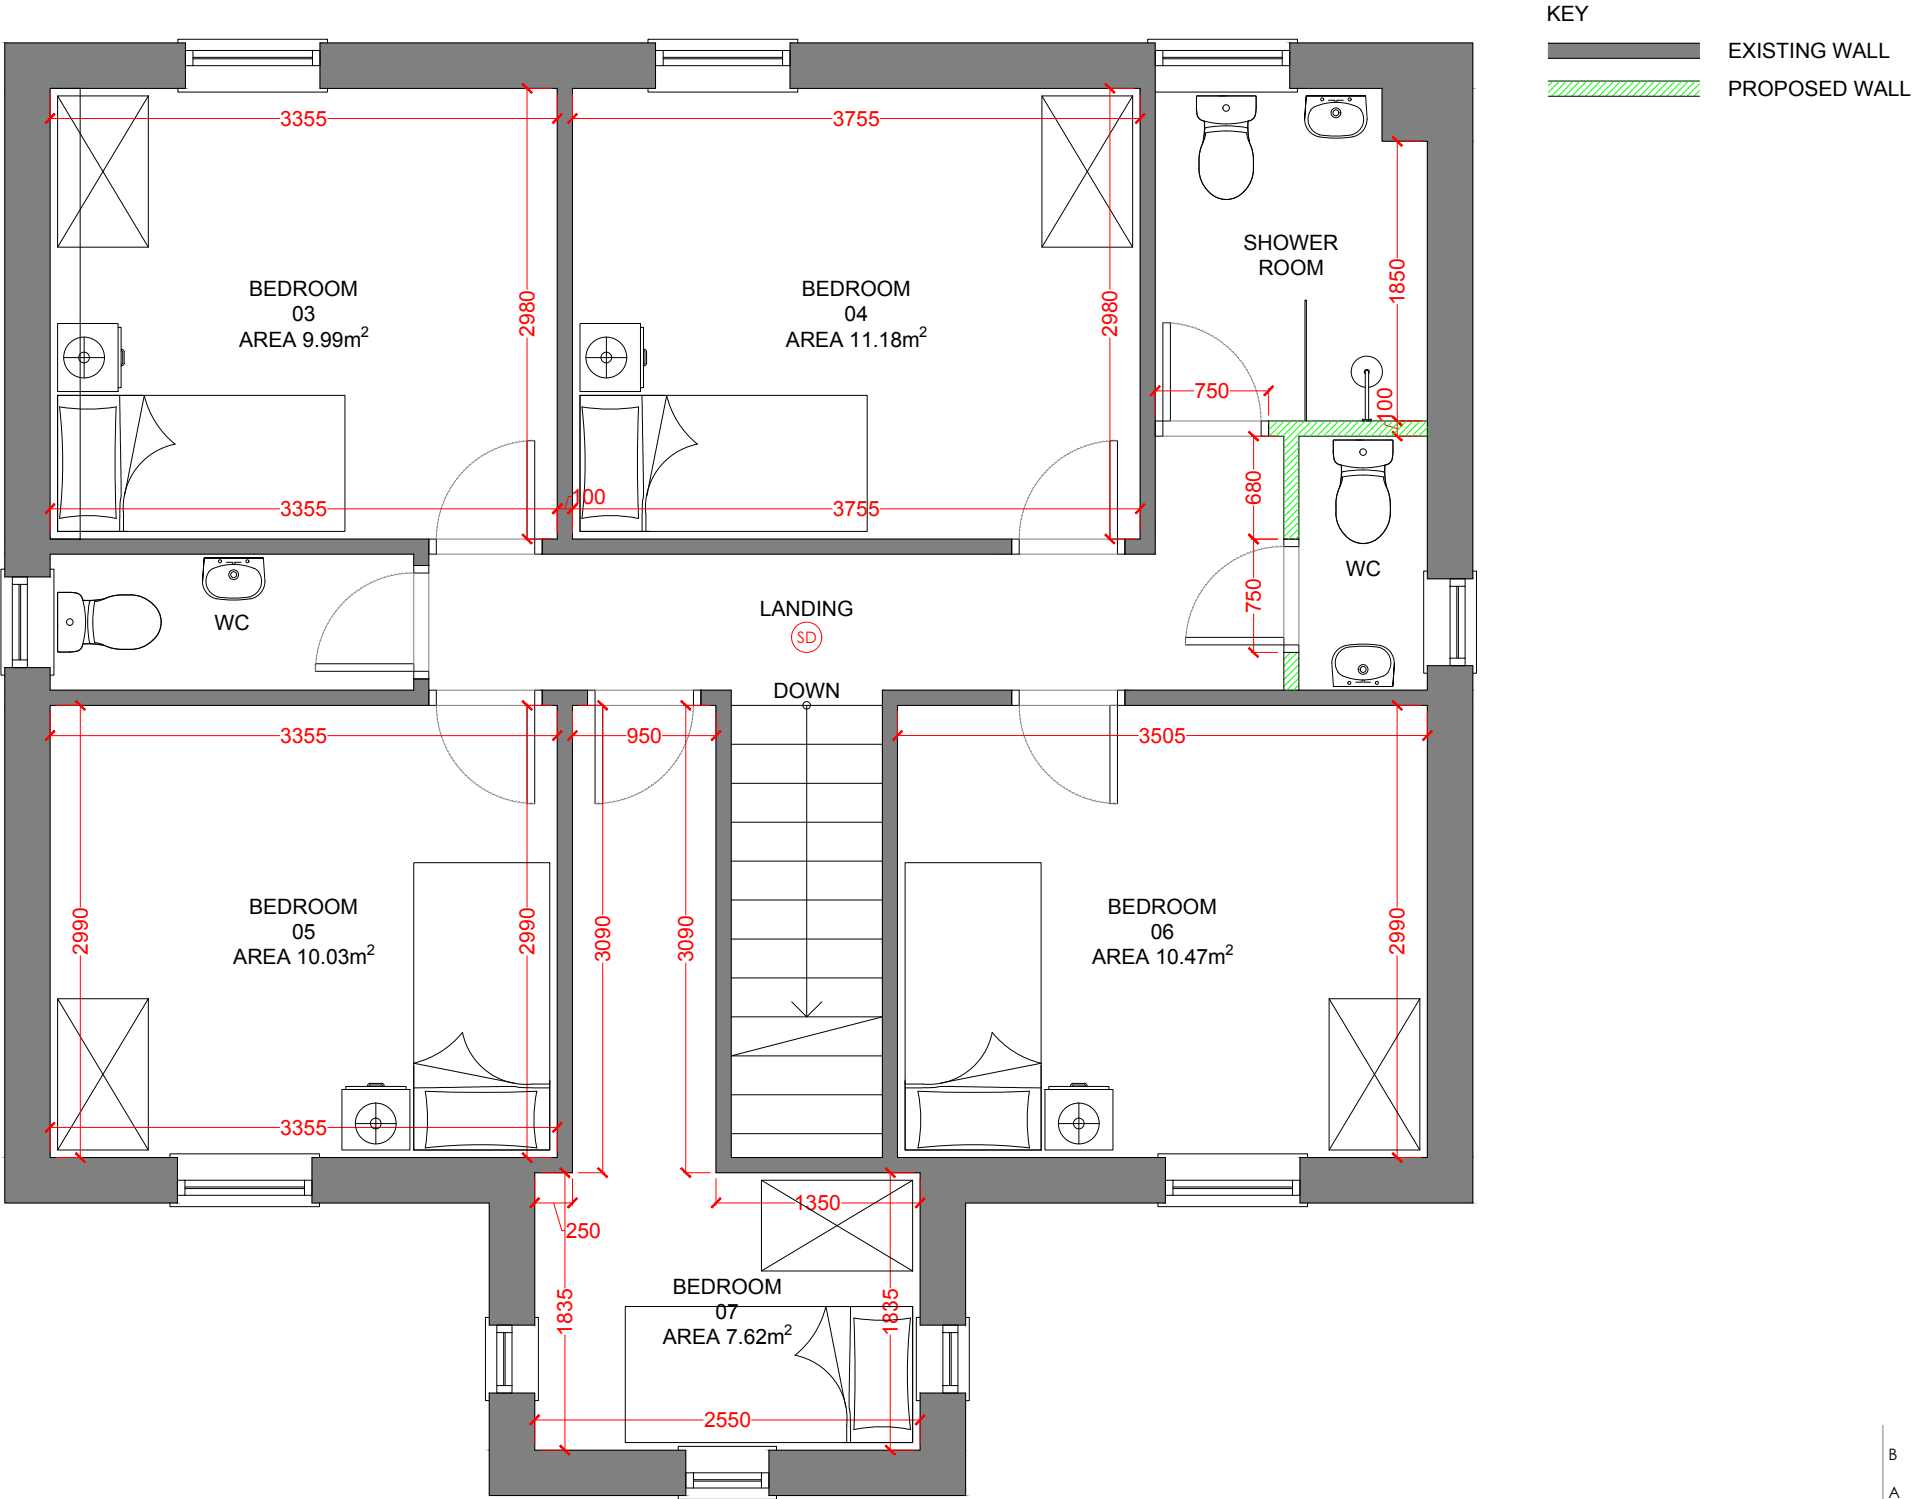

PROPOSED FIRST FLOOR PLAN

B	06-09-23	Room sizes amended.		
A	02-08-23	Dimensions added.		
Rev	Date	Description	Rev By	Chk'd By
Drawing Title				
PROPOSED FIRST FLOOR PLAN				
Job-Dwg No				
047ROC-105B				
Project Title				
INTERNAL REMODEL 44A WALTON STREET HEYWOOD				
OL10 2BD				
Client				
MR BYRNE				
Status				
PLANNING				
Scale		1:50	Drawing Size	
			A3	
Date		06/23		