
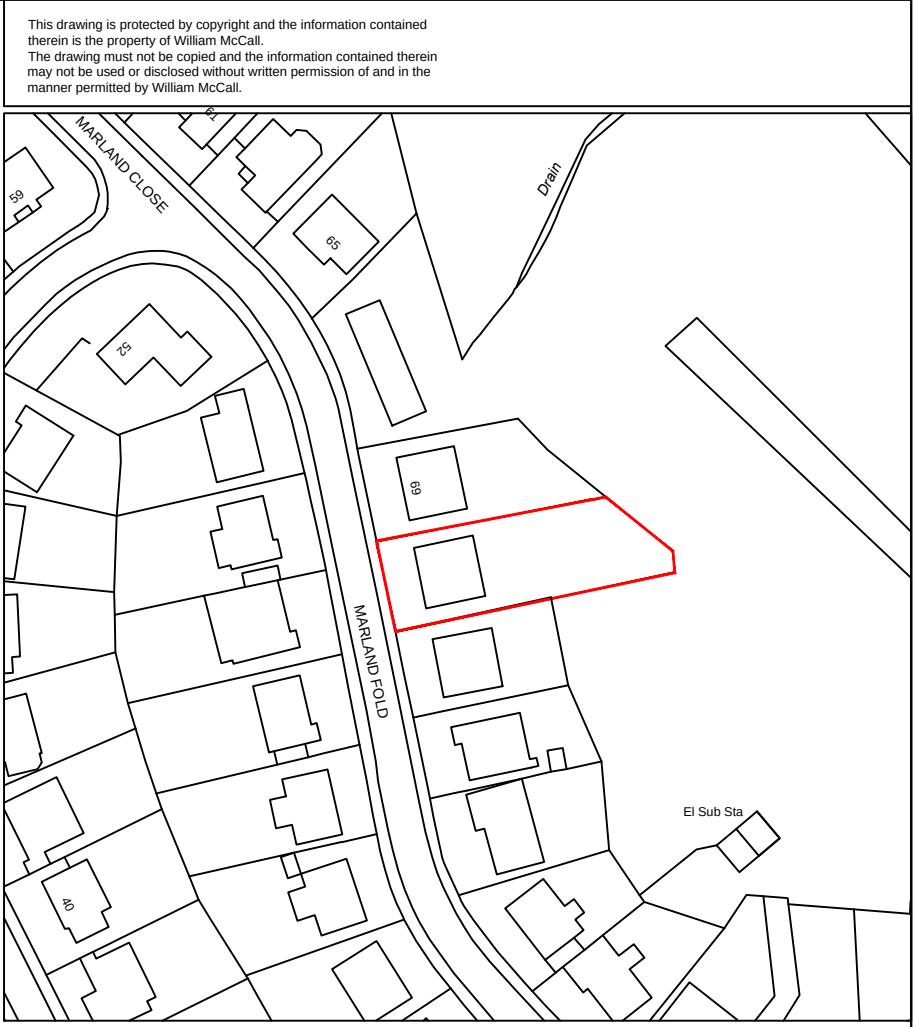


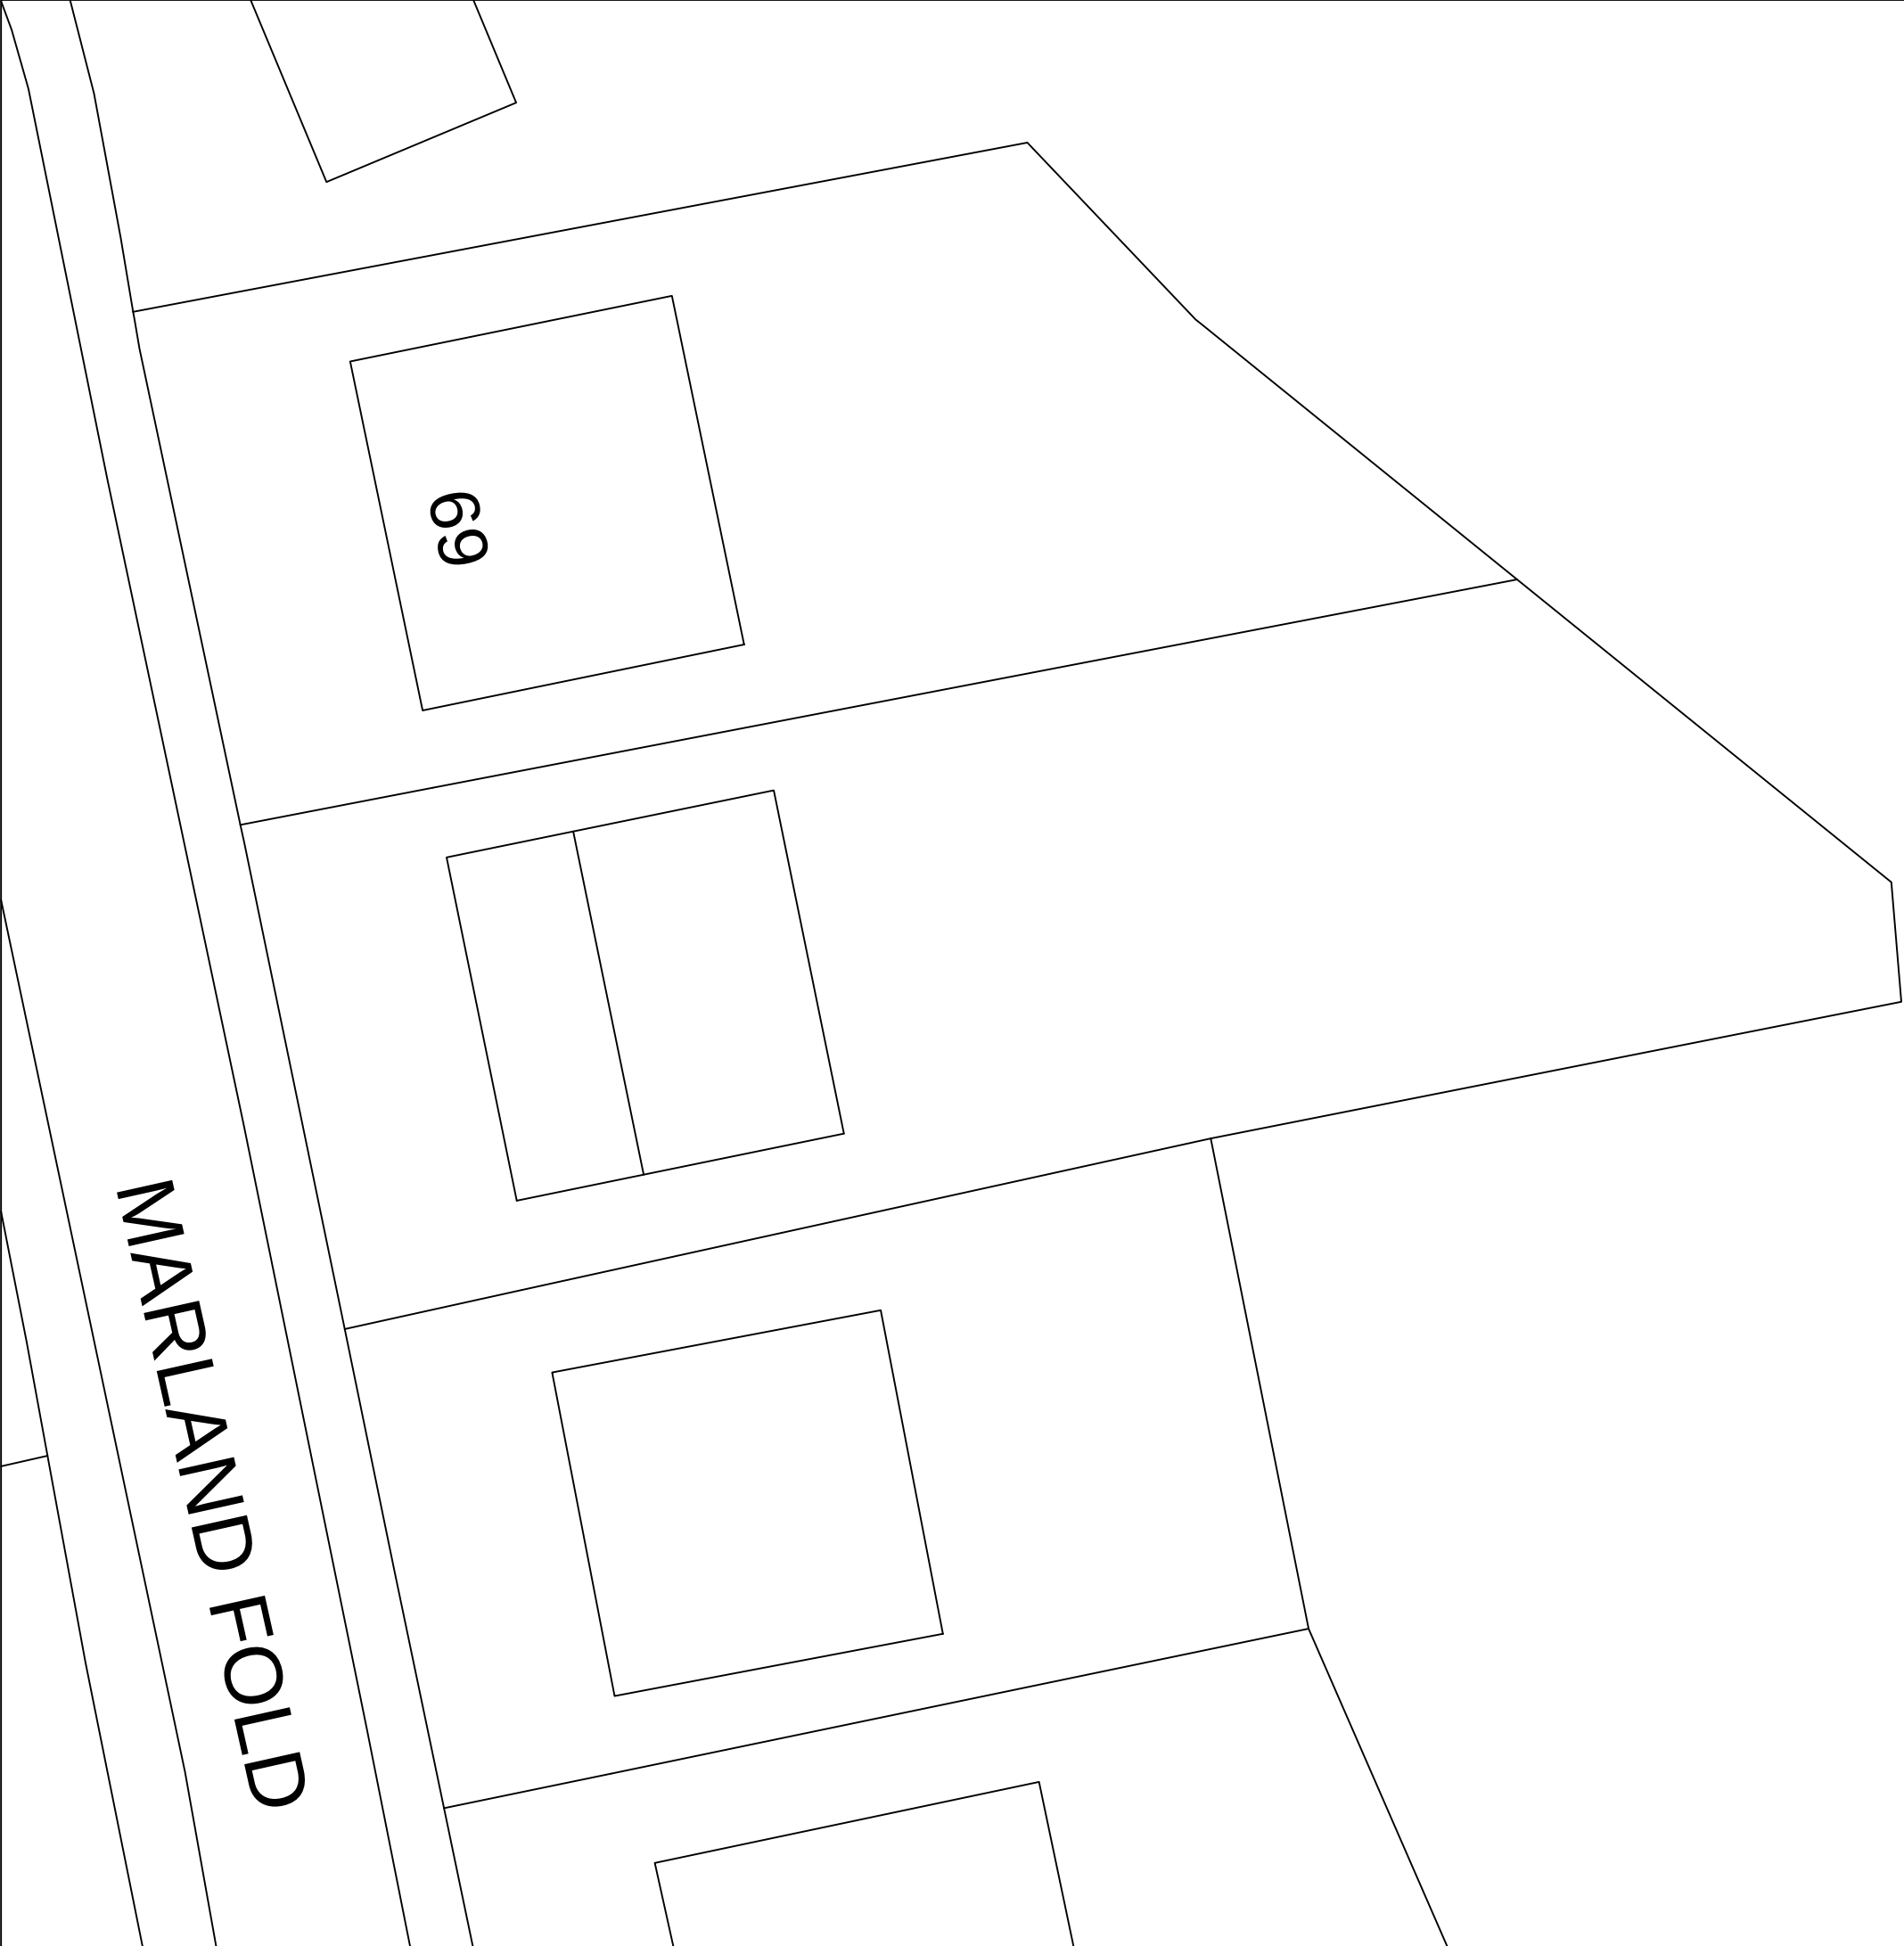

This drawing is protected by copyright and the information contained therein is the property of William McCall.
The drawing must not be copied and the information contained therein may not be used or disclosed without written permission of and in the manner permitted by William McCall.

Location Plan (1:1250)

0 1 2 3 4 5 6 7 8 9 10M

Scale 1:200 @ A3

N

Stage :- **Householder Planning**

Project Title :- Proposed Single Storey Rear Extension With Raised Patio Area And Glass Balustrades. The Addition Of A Juliet Balcony To The Rear Elevation And Alterations To The Fenestration On The Front And Side Elevations.

Drawing Title :- Existing Site & Location Plans

Client :- Mr Stanworth & Ms Patrick

Drwg No :- 03/24/28	3 of 4	Date :- March '24	Rev :- *
Scale :- 1:200 & 1:1250@A3	Drawn:- SCM	Checked :-	

Site Address :- 71 Marland Fold,
Rochdale,
OL11 4RF

The Old Post Room
34 Chew Valley Road
Greenfield
Saddleworth
OL3 7DA
Tel: 01457 871202
www.william-mccall.com | enquiries@william-mccall.com



A3