



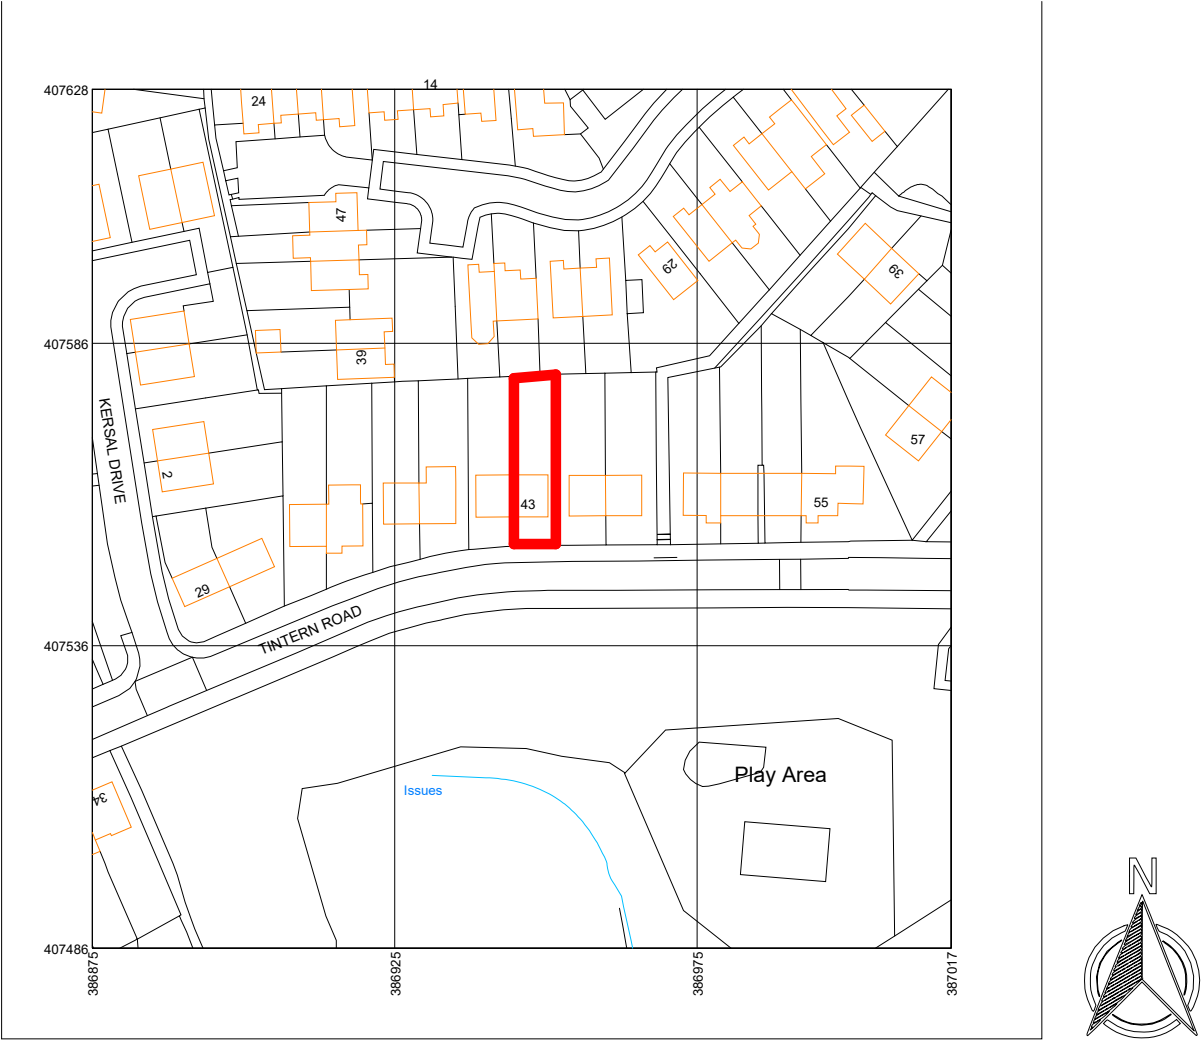

1 LOCATION PLAN 01
1 : 1250

RED LINE INDICATING SITE BOUNDARY
43 Tintern Road Middleton M24 6HT

Rev	Description	Date	Dr by	App by
original by		date created		
NK		21/01/24		NK

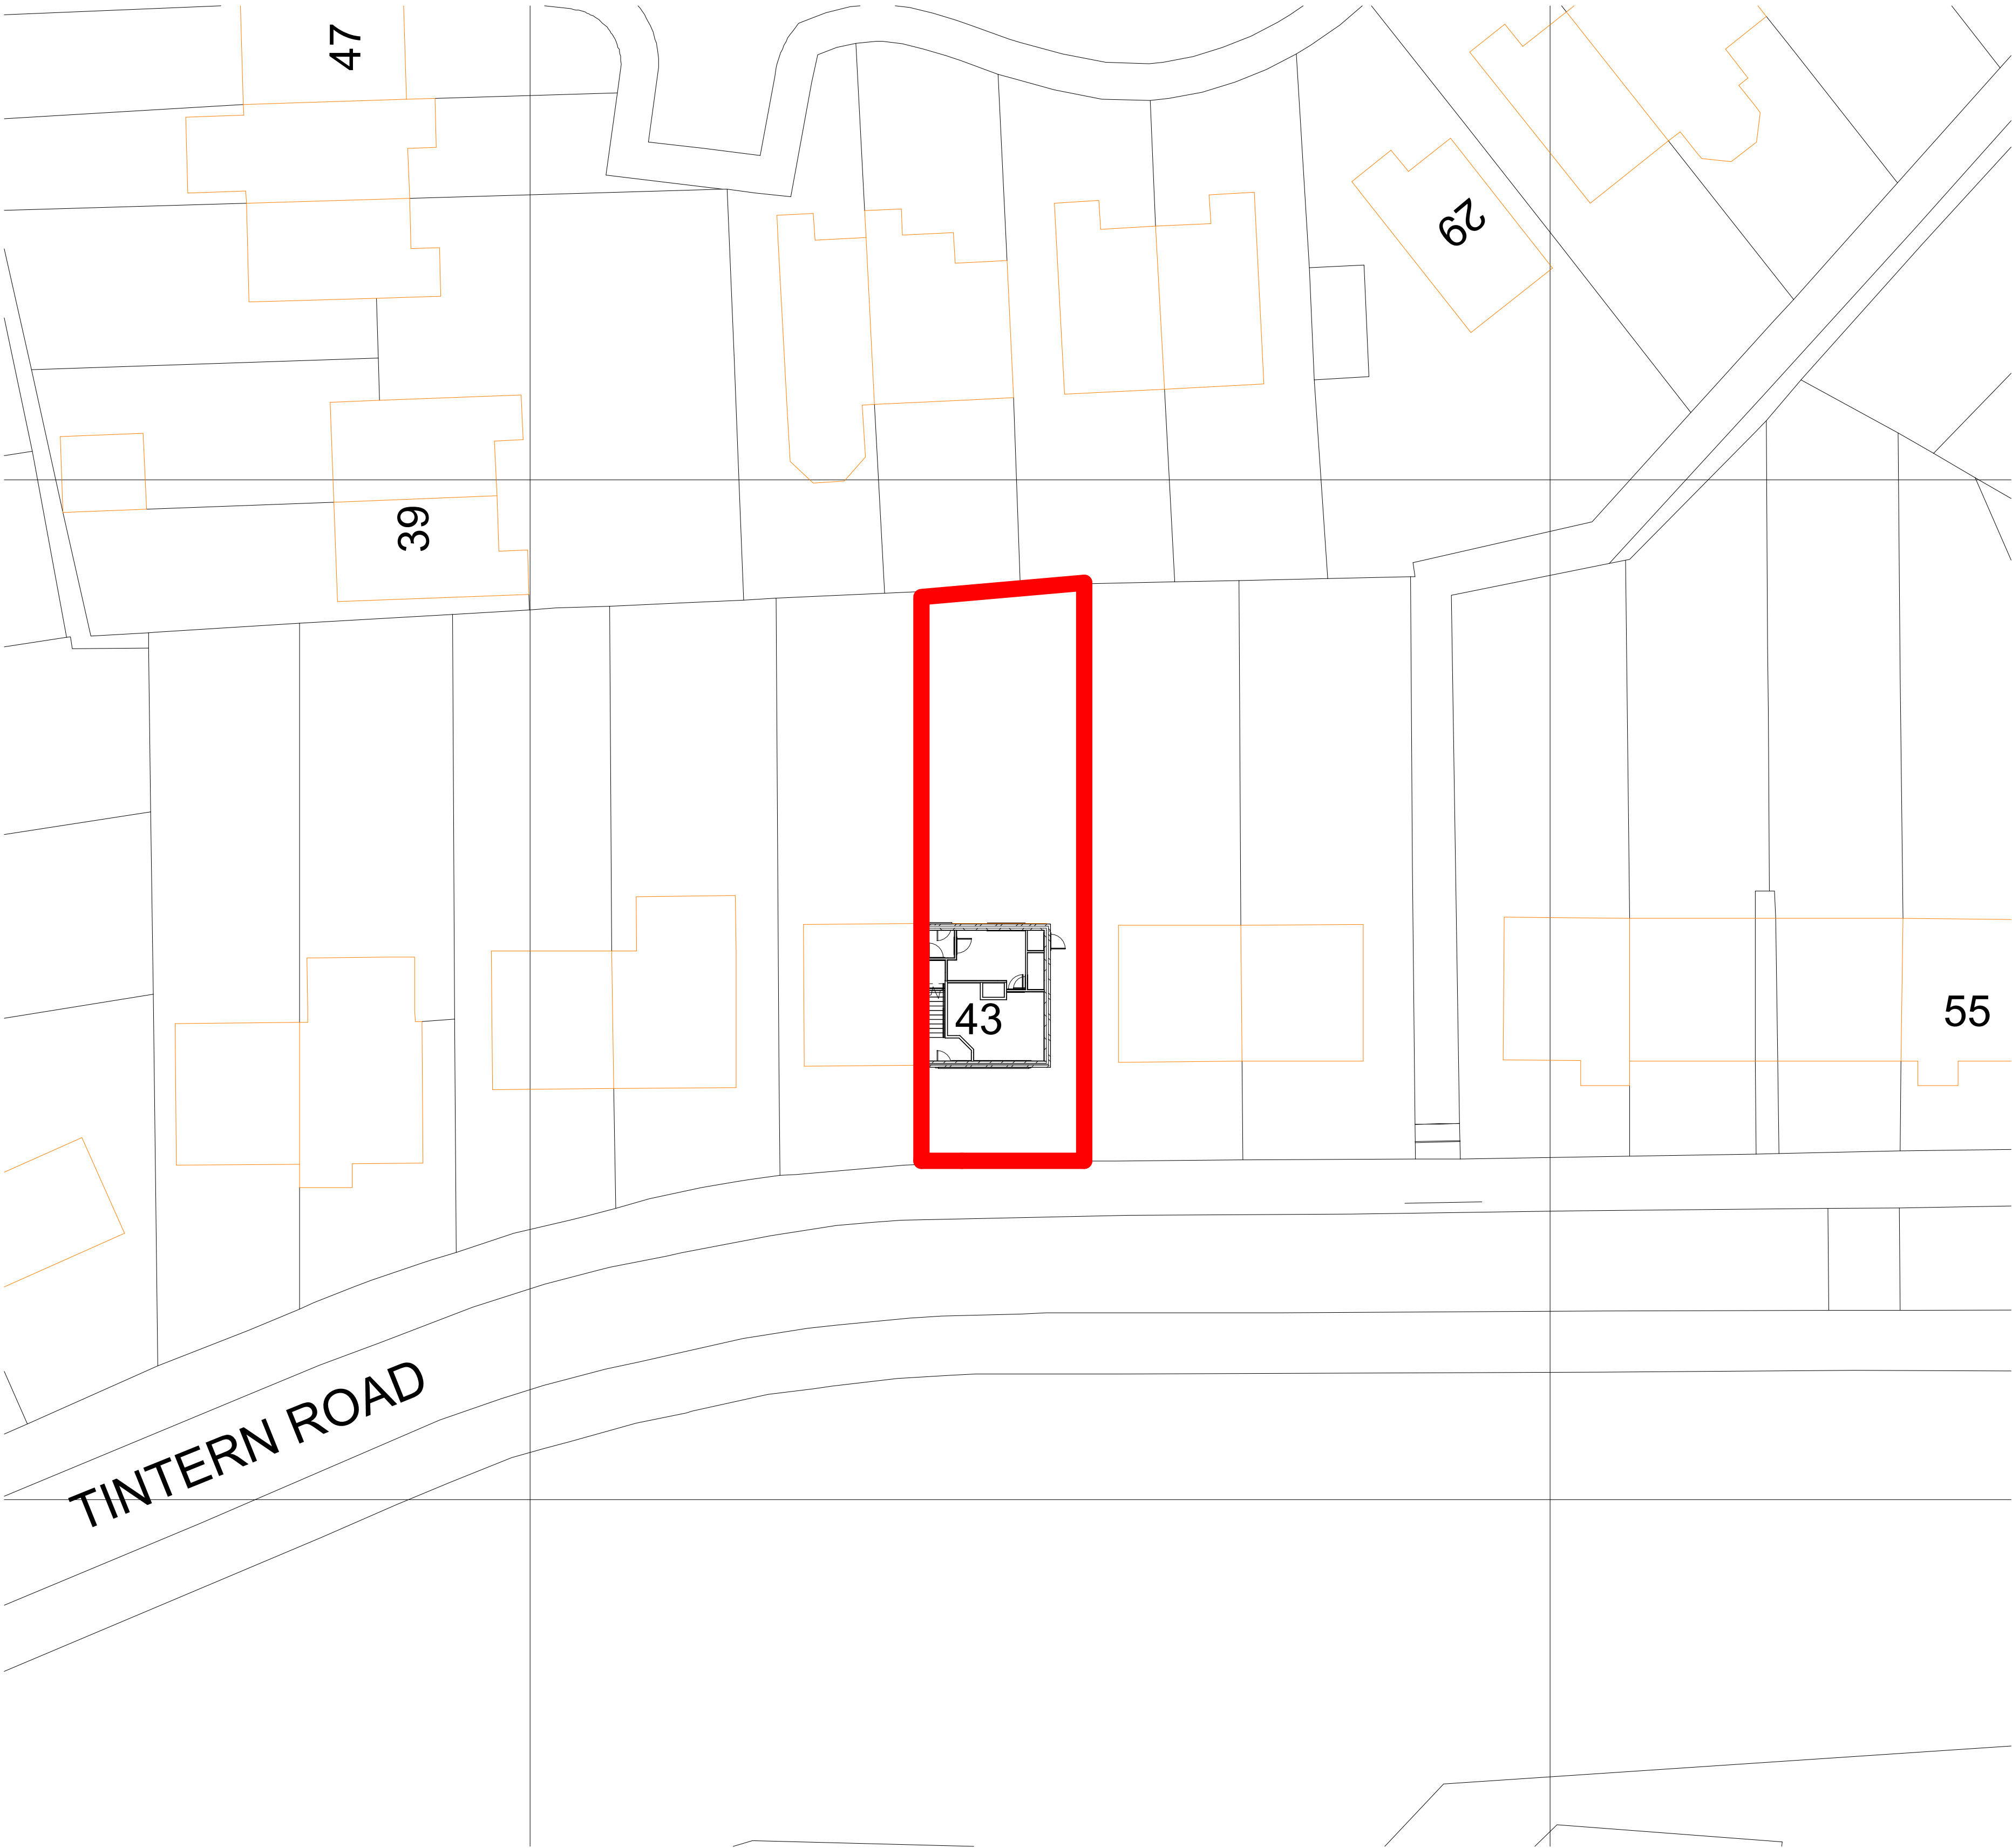

client name	MRS ANEESA
project	43 Tintern Road Middleton M24 6HTE - SIDE AND REAR SINGLE STOREY EXTENSION
drawing	EXISTING SITE AND LOCATION PLAN
computer file	C:\Users\NKARCO1\Dropbox\NKARCO43 Tintern Road Middleton M24 6HT\43 Tintern Road Middleton M24 6HT.rvt
plot date	
project number	2024.10001.6764
scale	As indicated @A1
drawing number	A115
rev	
issue status	

This drawing is to be read in conjunction with all related drawings. All dimensions must be checked and verified on site before commencing any work or producing shop drawings. The originator should be notified immediately of any discrepancy. This drawing is copyright and remains the property of NK Architectural.

2 SITE PLAN EXISTING
1 : 200