




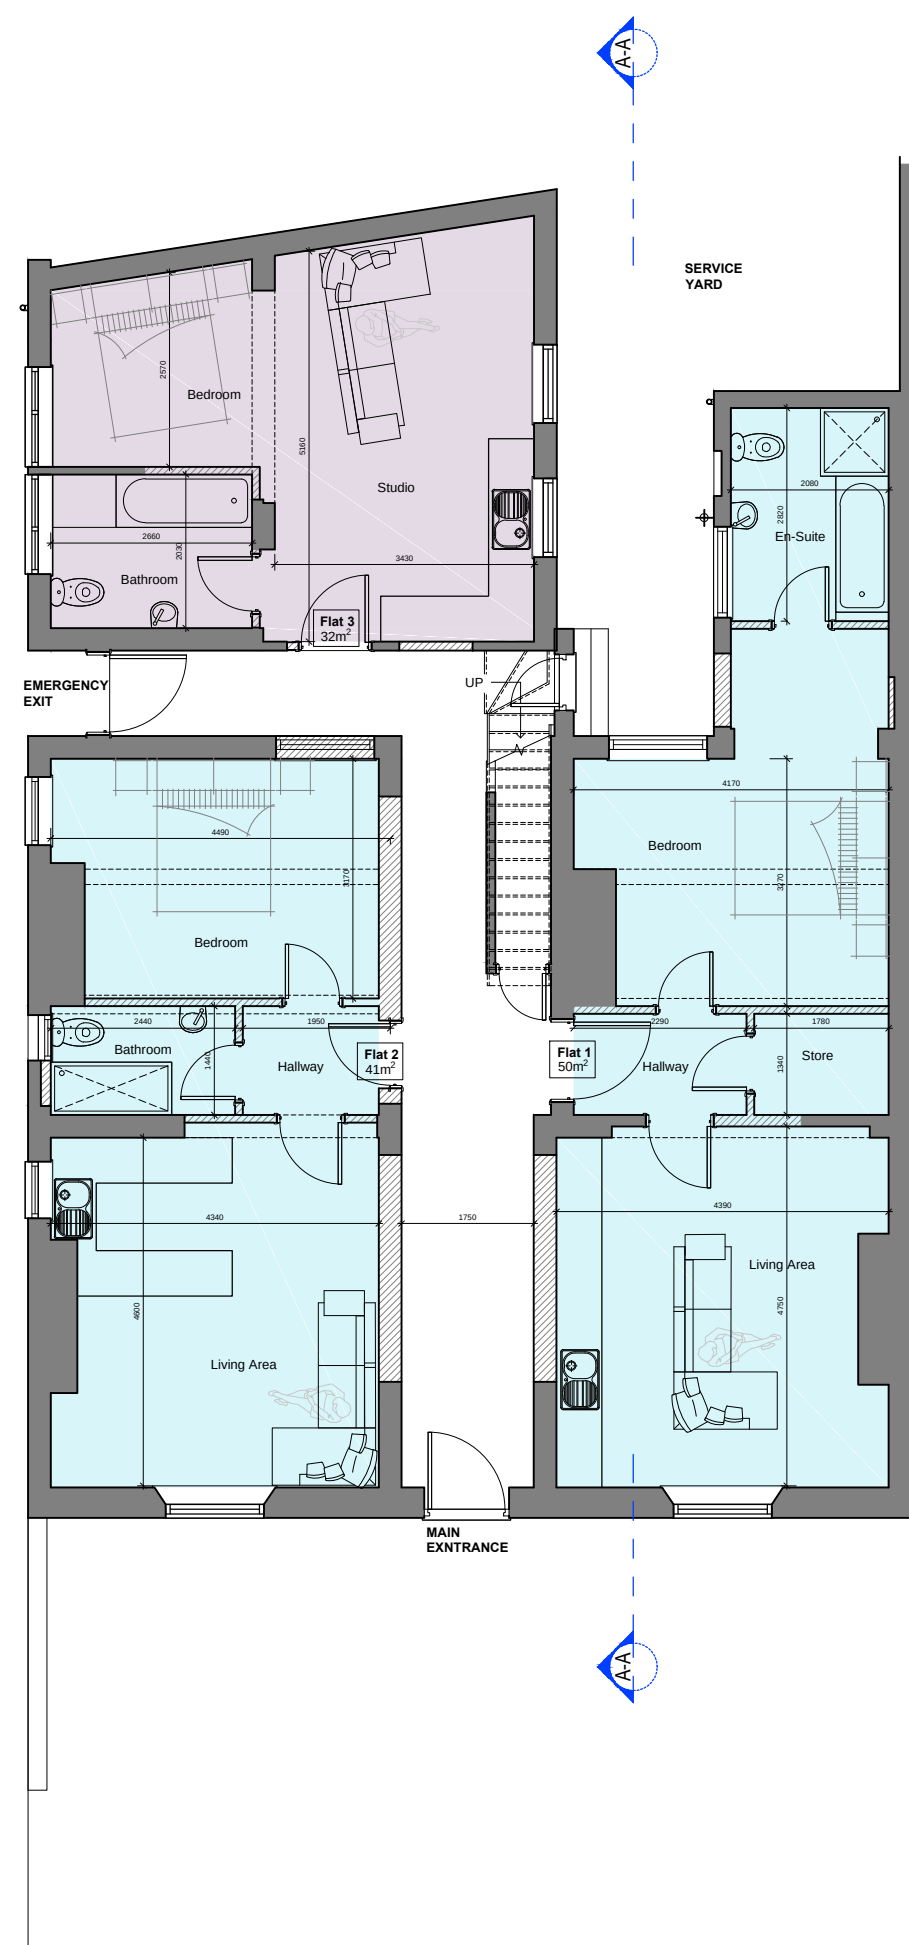

9 Proposed Ground Floor Plan
1:100 @ A1

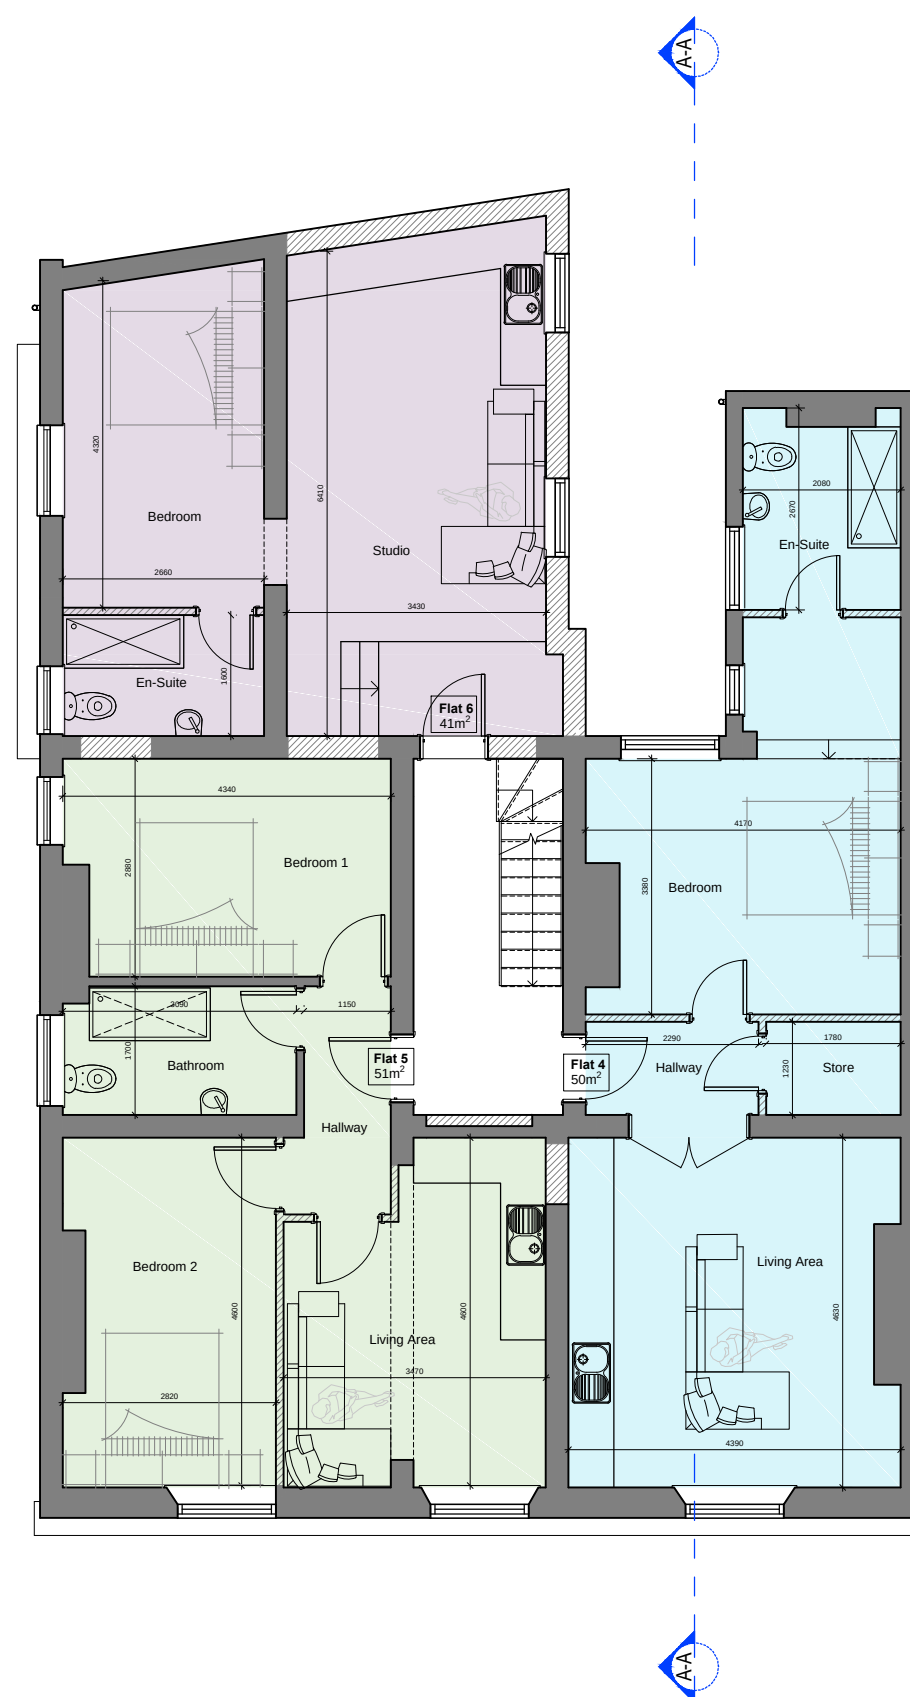

10 Proposed First Floor Plan
1:100 @ A1

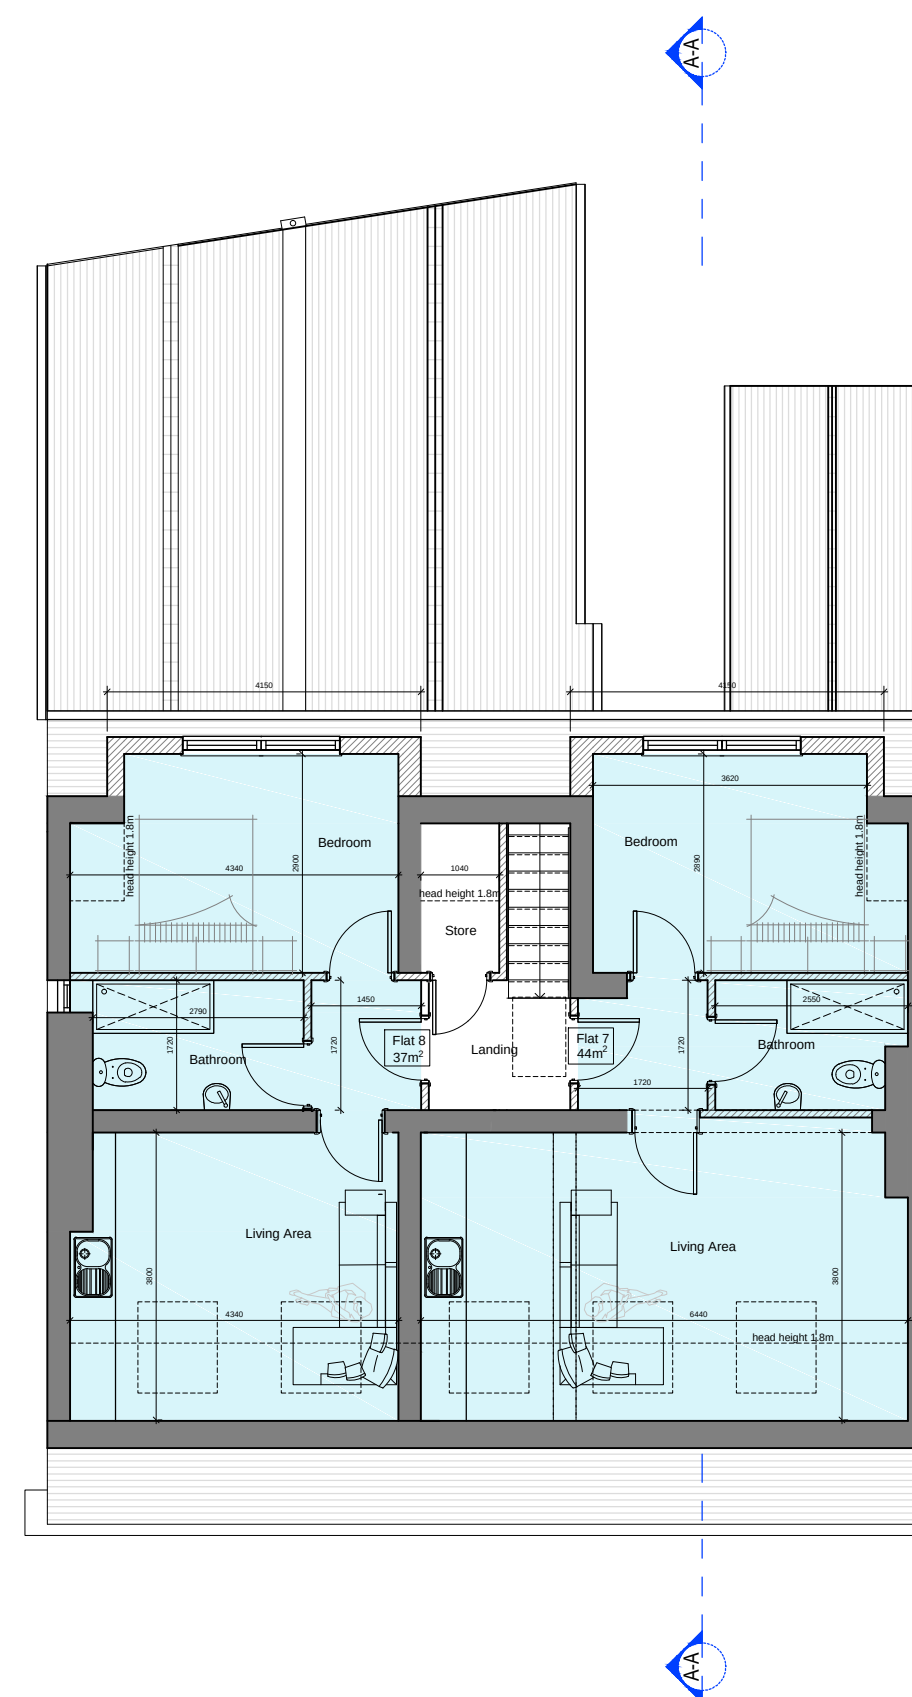

11 Proposed Loft Floor Plan
1:100 @ A1



12 Proposed front Elevation
1:100 @ A1




13 Proposed Side Elevation to Moore Street
1:100 @ A1



14 Proposed Rear Elevation
1:100 @ A1



15 Proposed Section AA
1:100 @ A1

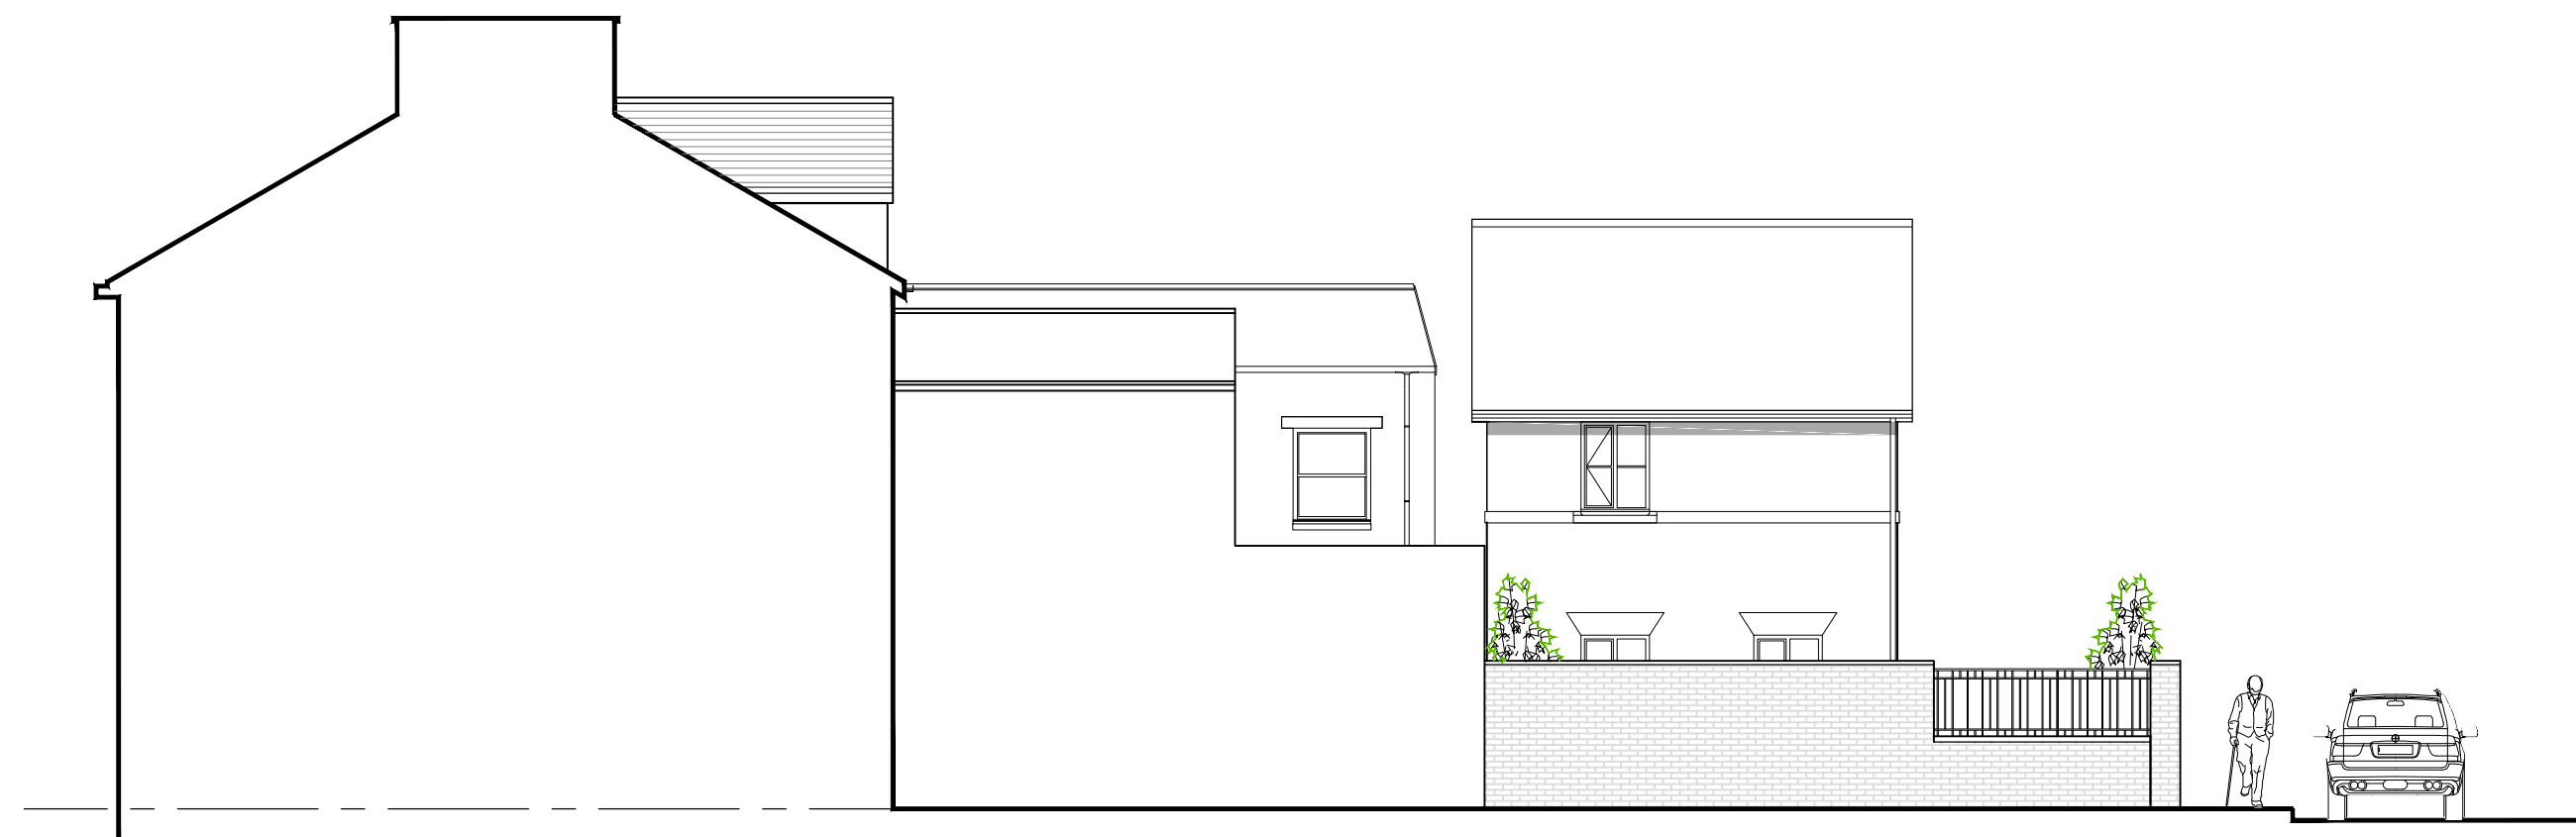

16 Proposed Side Elevation
1:100 @ A1

PROPOSED FLATS

Rev.	Date	Description
A		
B		
C		
D		
E		

archirama
Architecture & project management
Archirama Ltd
3 Park Gate Avenue, Withington, Manchester M20 3BZ
Tel: 07976 171 005 email: info@archirama.co.uk

Client Optimax

Project / Site 132 Drake St
Rochdale

Drawing Title
Proposed conversion of existing listed building into
eight flats & one new detached dwelling to rear

Drawn By FR 02/09/2021 Stage Planning
Checked by Scale 1 : 100 @ A1

Drawing No PL02 Revision -