


Notes:
Do not scale from this drawing.
All dimensions are in millimetres unless otherwise noted.
All dimensions to be checked on site before proceeding with work.
All omissions and discrepancies to be reported in writing to Project 3 Architects Ltd.
Areas indicated on this drawing are approximate and indicitive only.
© Project 3 Architects Limited Registered in England & Wales Number 08021795.

Rev:	Date:	Description:	By:
P01	24/07/22	For Planning	AS




PROJECT3
architects
westgate house
44 hale road
altrincham
WA14 2EX
0161 233 0575
mail@project3architects.com
www.project3architects.com

Project:
The Farmhouse
Littleborough
Title:
Proposed Extension Metal Grill
Detail Design Intent
Status:
PLANNING
Drawing Number:
0763-P3A-XX-XX-DR-A-05301
Scale @ ISO A3:
1:50
Revision:
P01

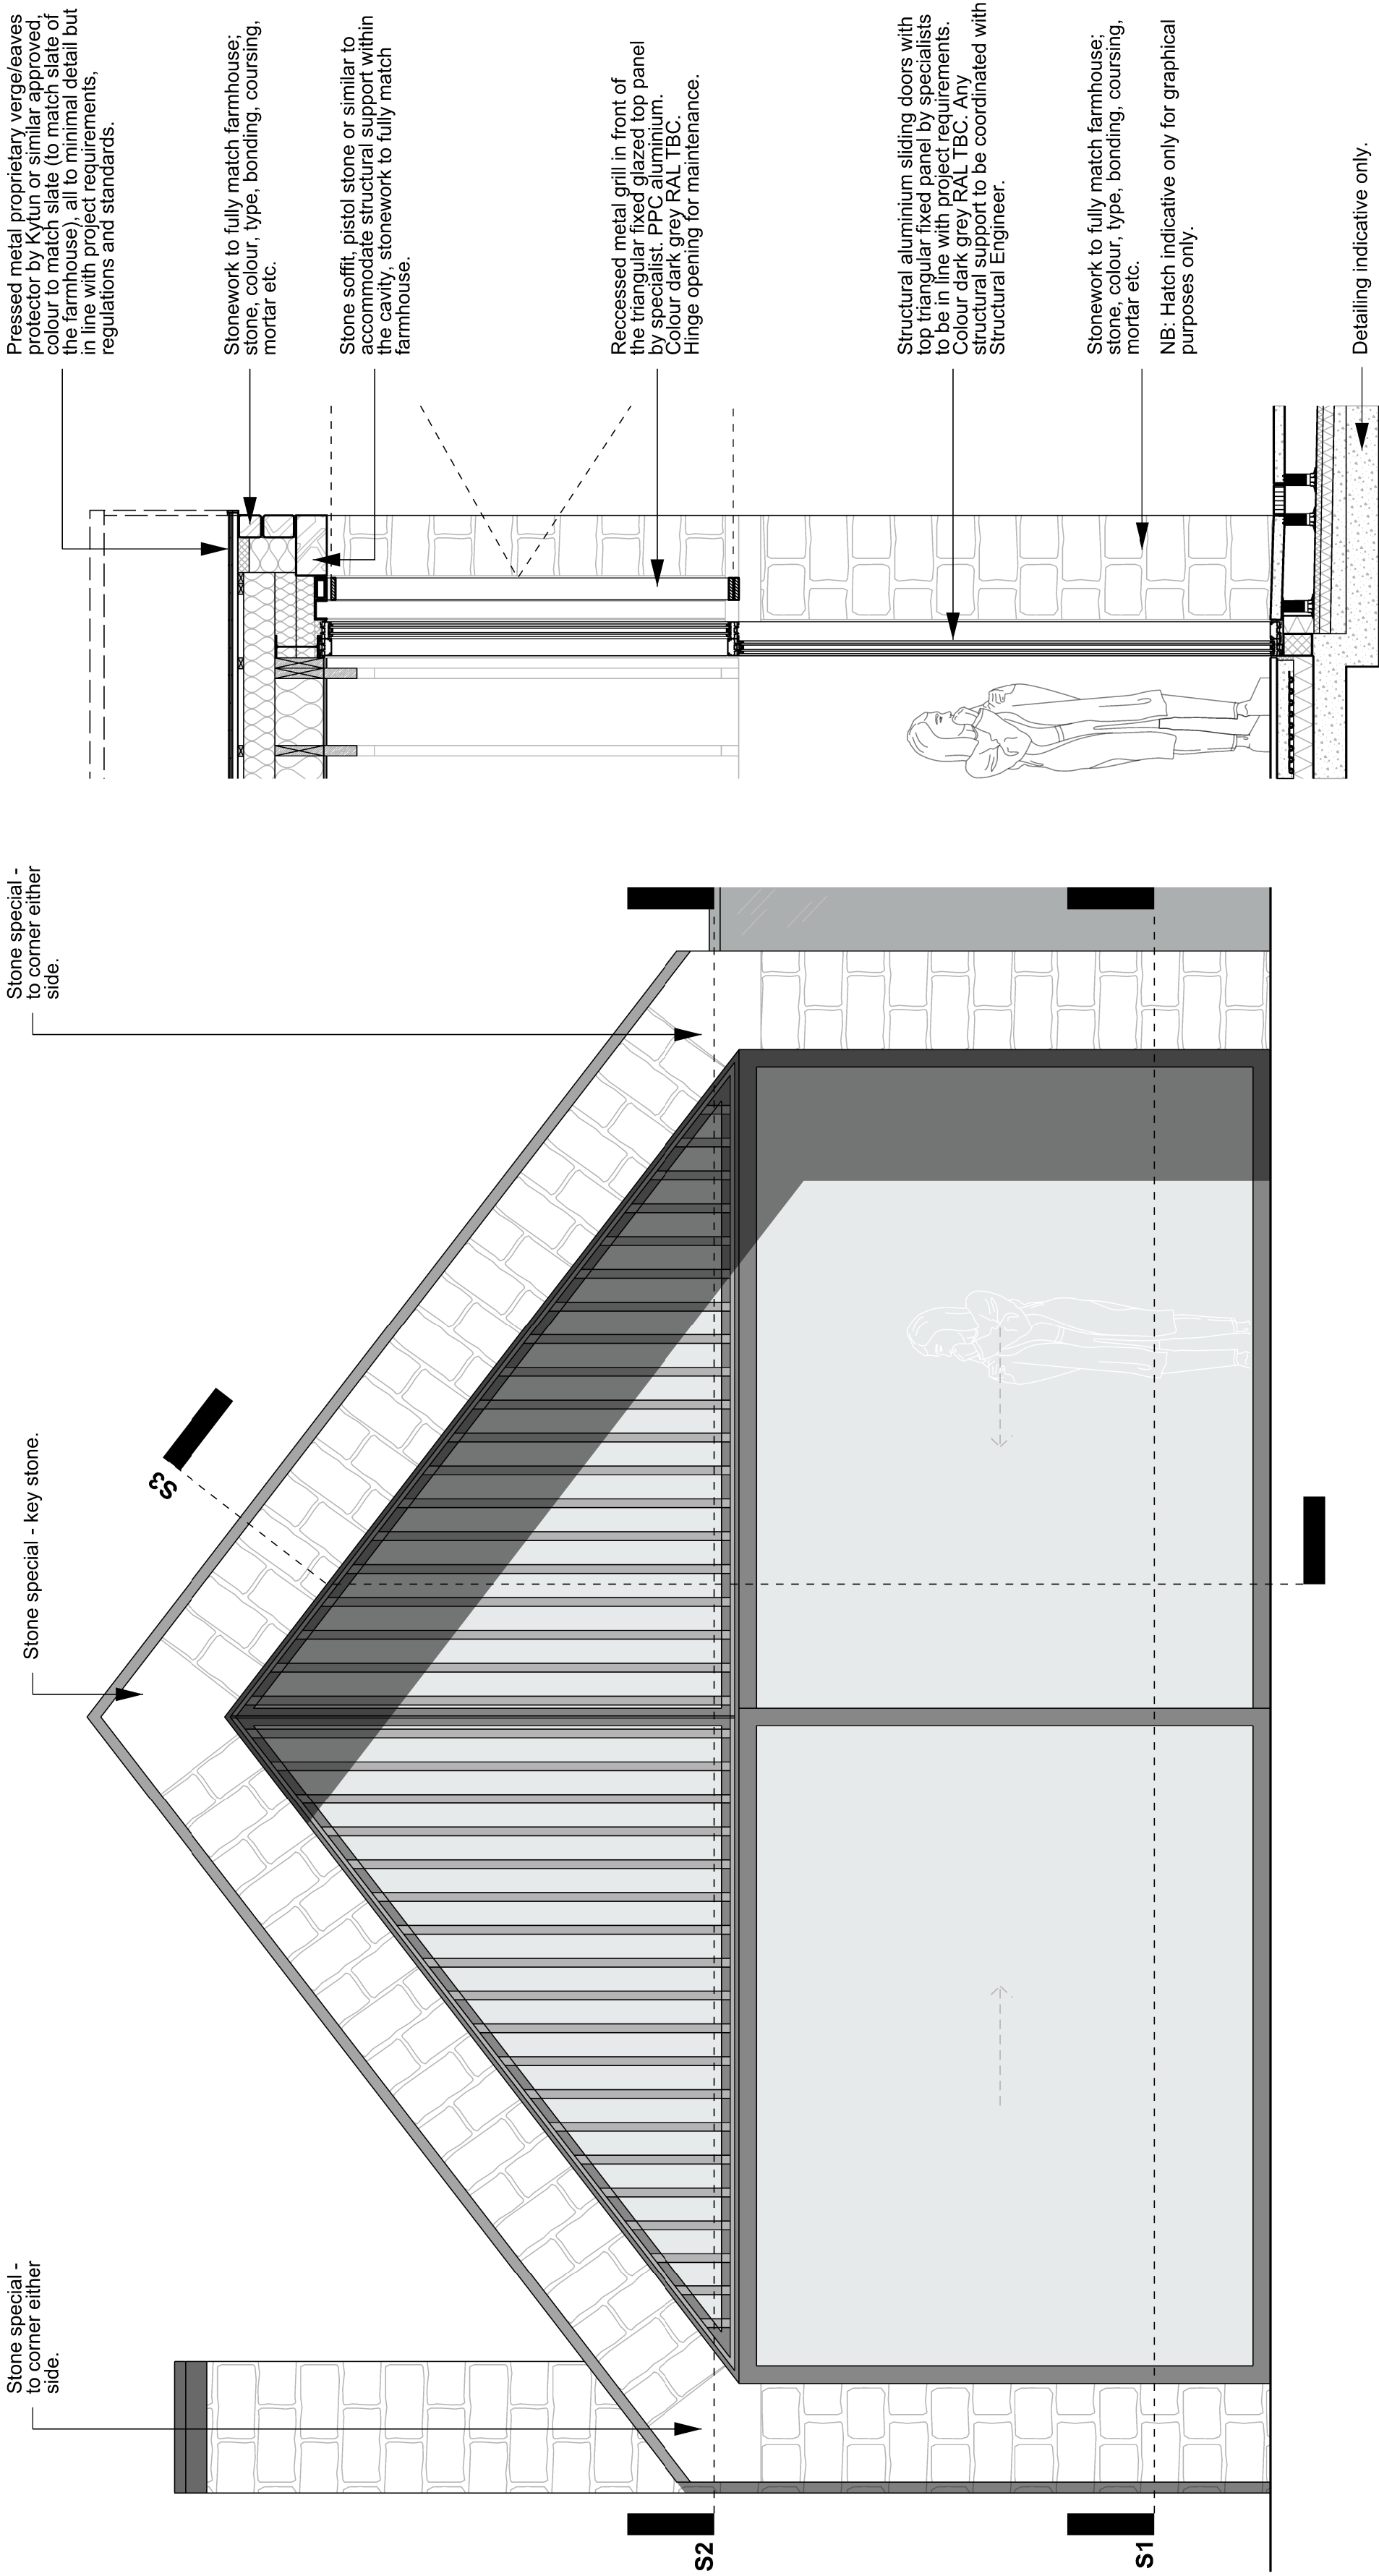


SE: SOUTH ELEVATION

S3: SECTION

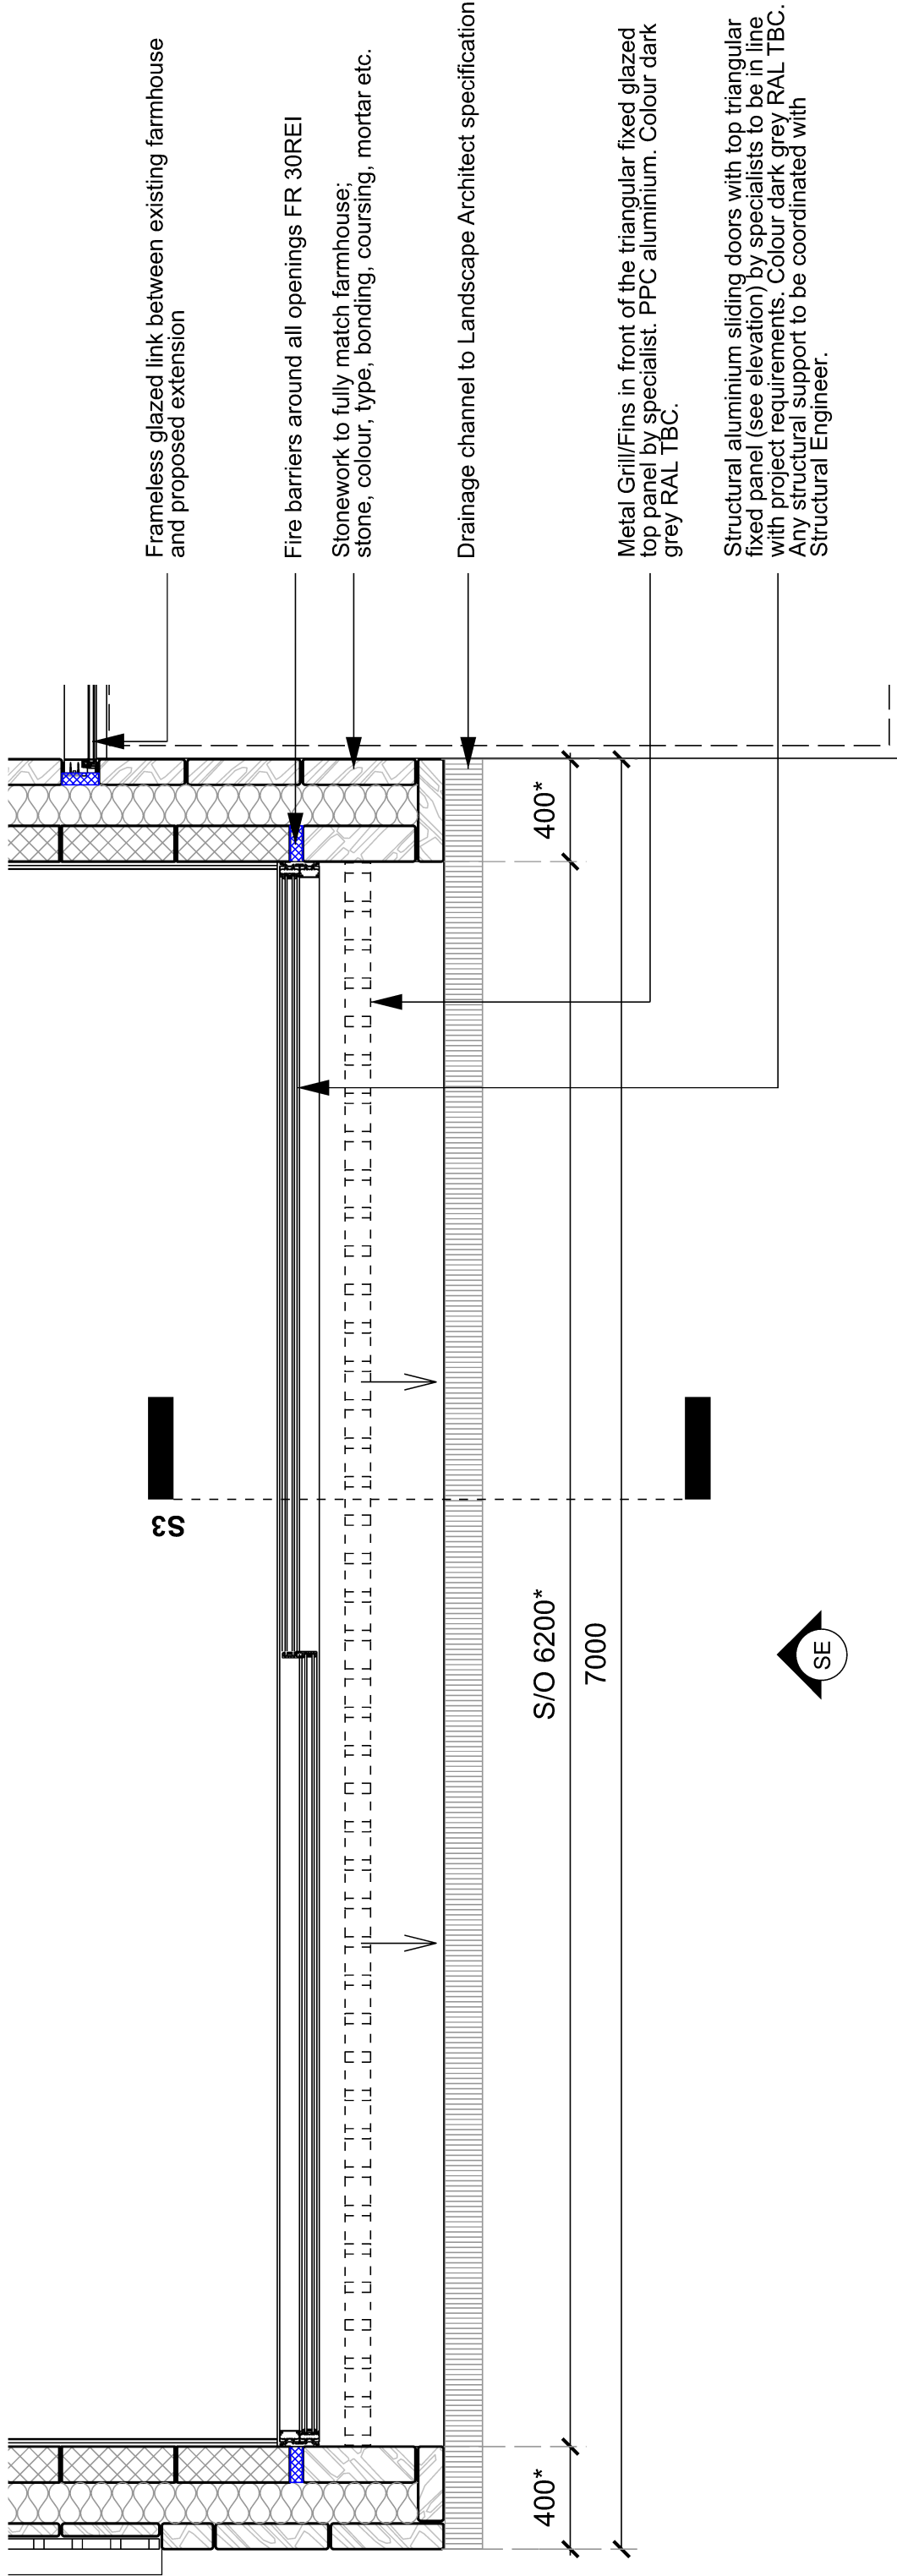

S1: LOWER PLAN

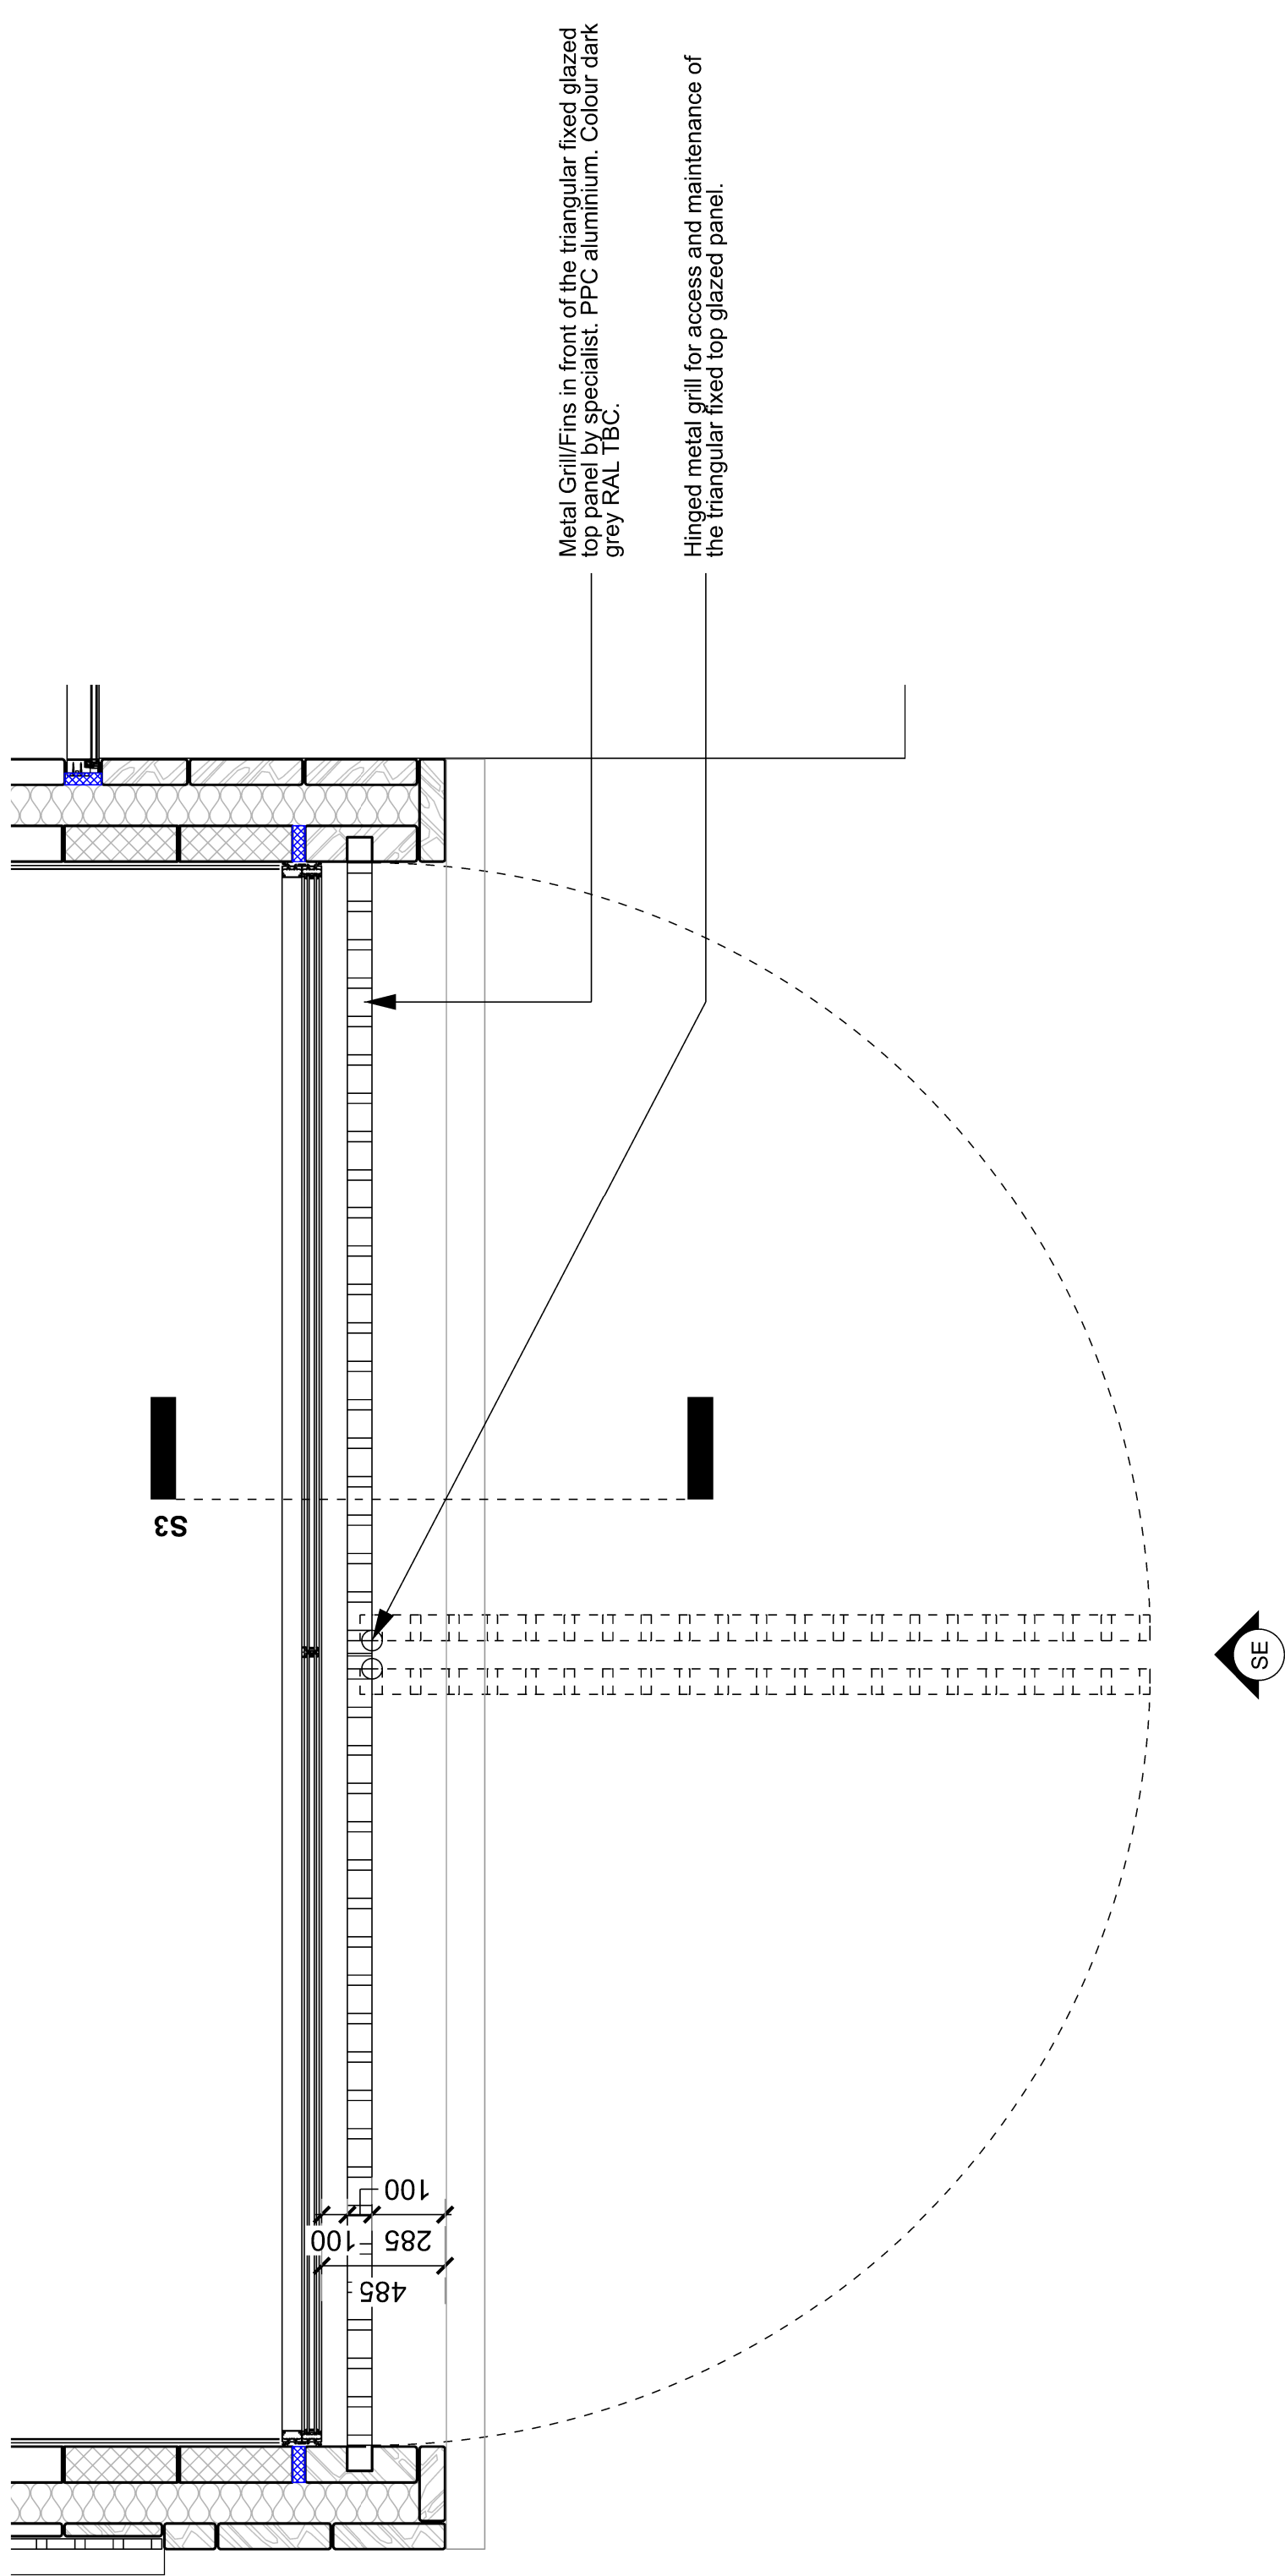

S2: PLAN