


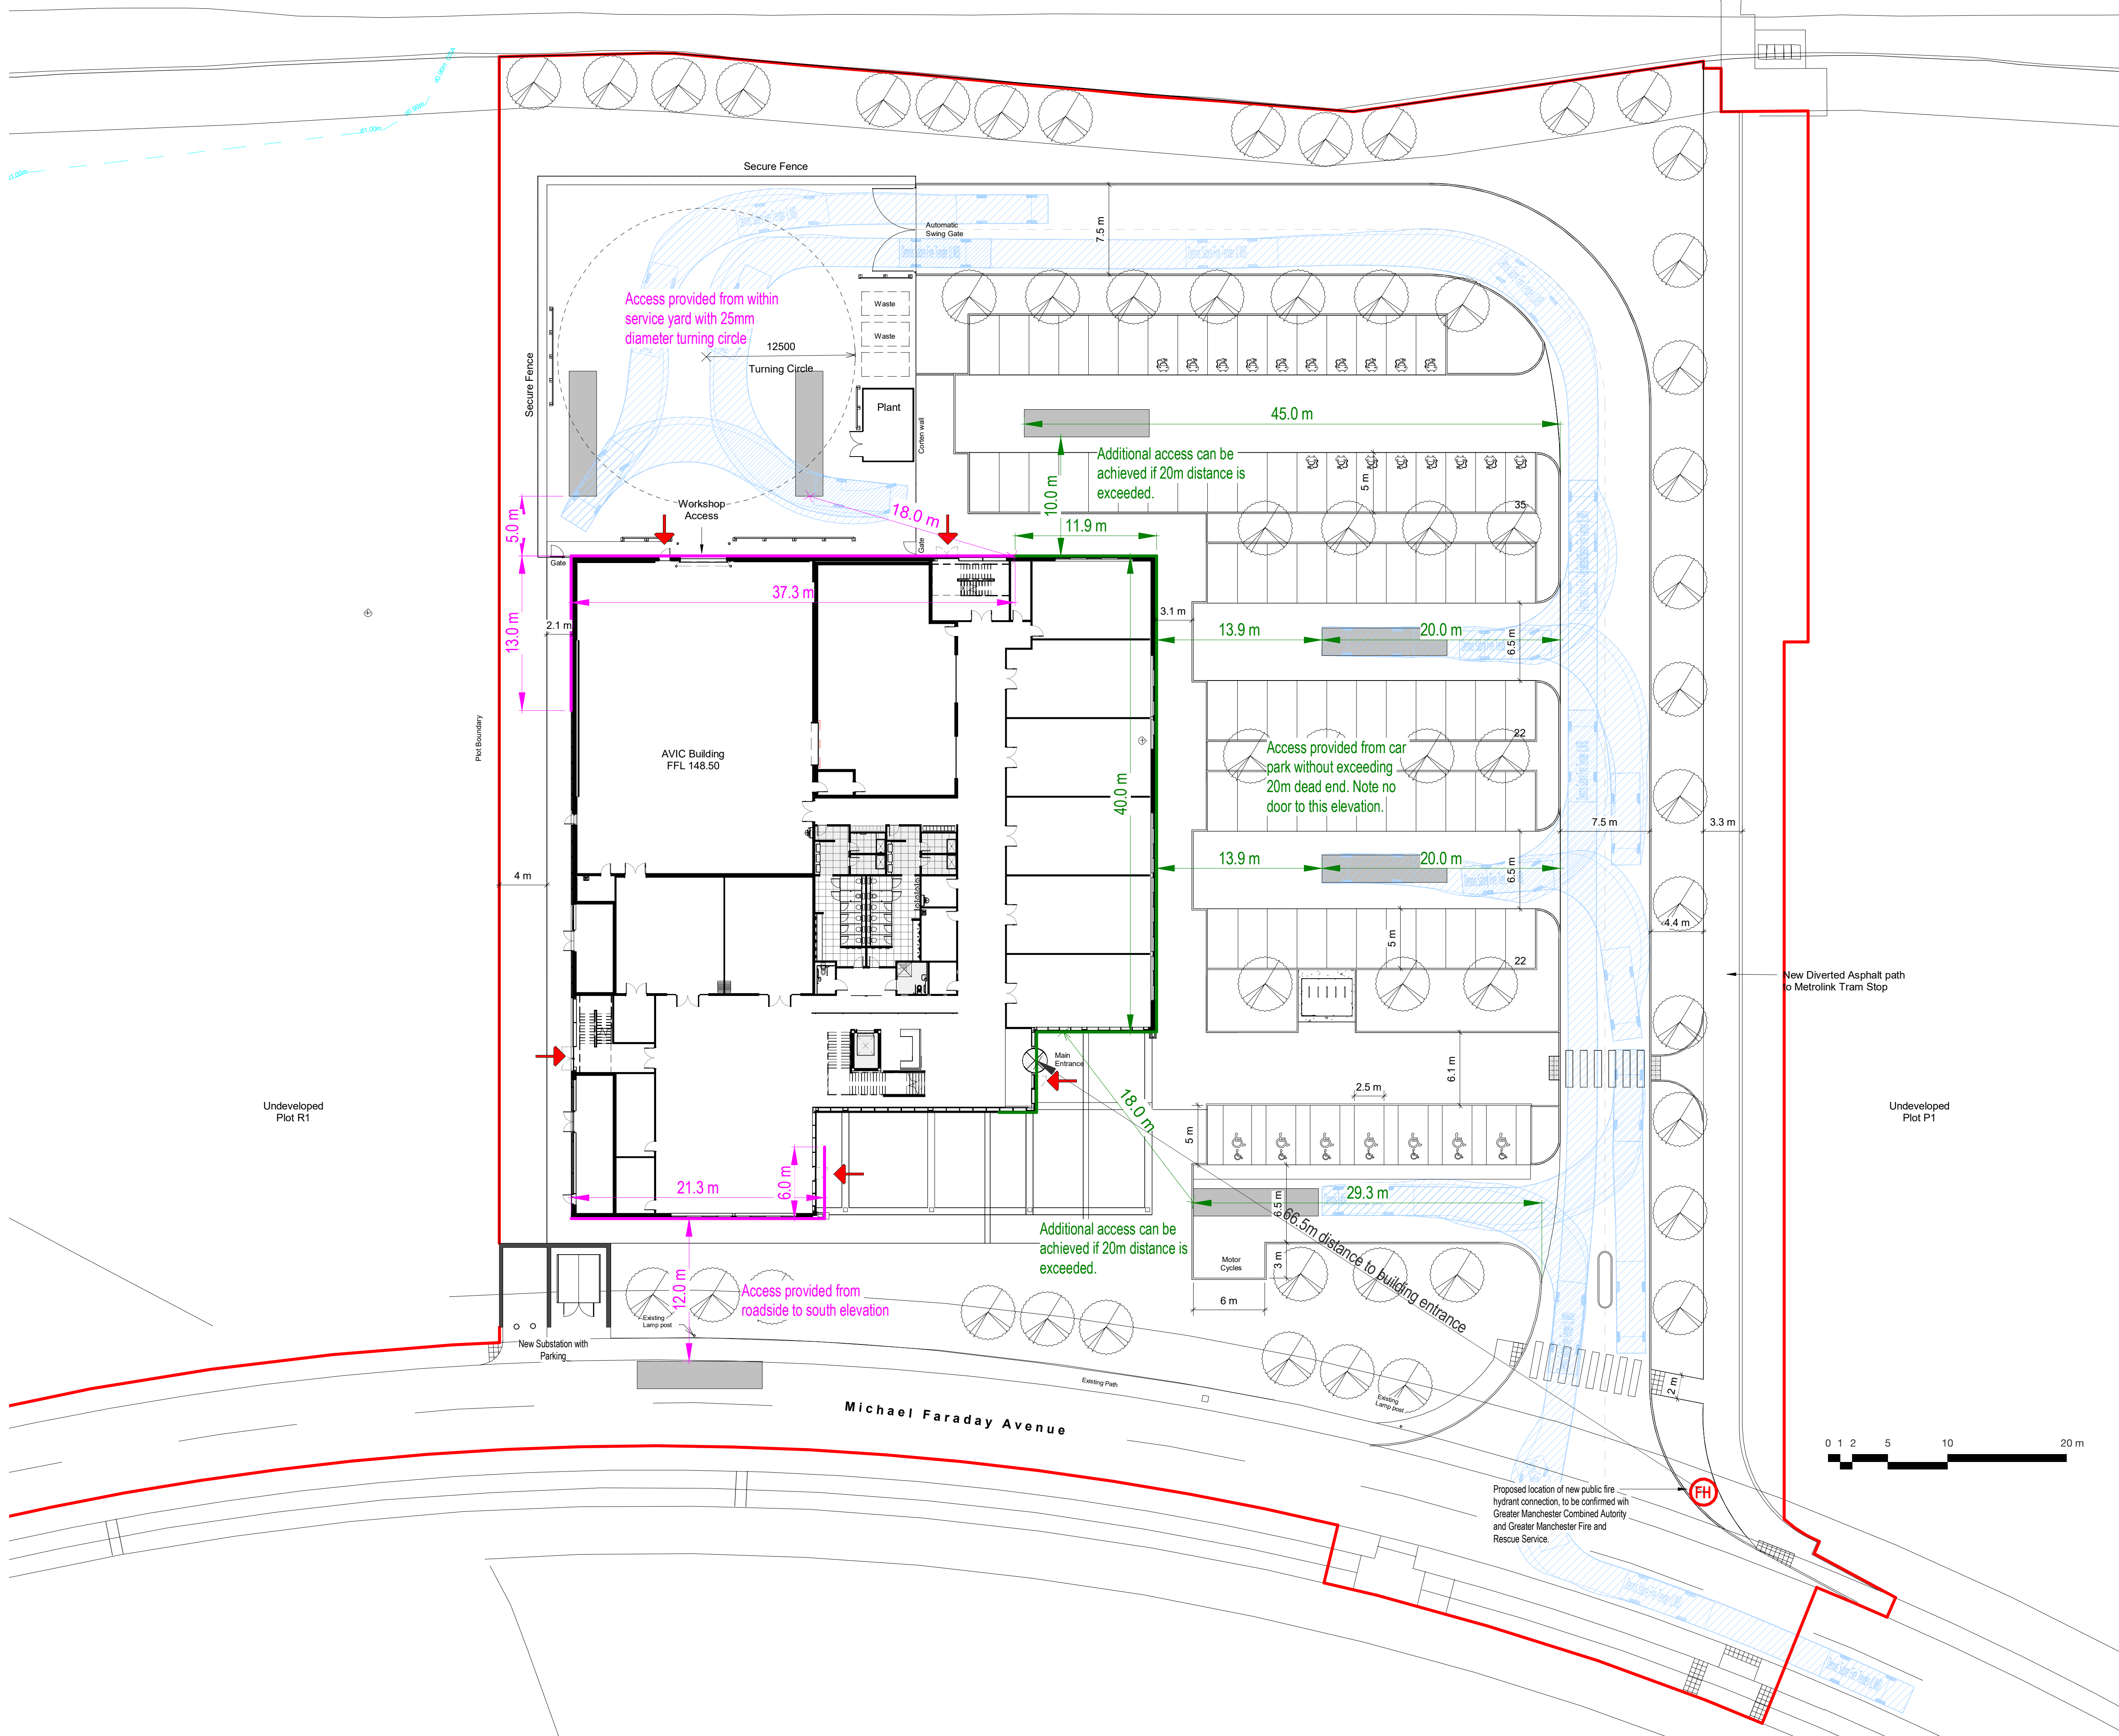

INFORMATION CONTAINED IN THIS DRAWING IS THE
SOLE COPYRIGHT OF DLA ARCHITECTURE LTD AND IS
NOT TO BE REPRODUCED WITHOUT PERMISSION

DO NOT SCALE, REFER TO FIGURED DIMENSIONS ONLY

REVISIONS		
P01	First Issue	22/08/24 DTP BLG

Target Access Areas
Total building perimeter - 207m
15% access minimum - 31m

Access Achieved

Compliant access - 77.6m
(Broken down as below)

North Elevation - Approx 50.3m within 18m of access point within service yard.
Further 11.9m outside of 18m.

South Elevation - Approx 27.3m accessible from roadside.

East Elevation - Additional 40m access to elevation if vehicle travel distance is extended. No door access on this elevation



PROJECT
KINGSWAY BUSINESS PARK
PLOT R2 - AVIC

TITLE
FIRE SERVICE ACCESS

SCALE 1 : 250 @ A1	DATE 22/08/24
DLA REF 2022-040	DRAWN DTP
	REVIEWED BLG
DOCUMENT NUMBER AVIC-DLA-XX-XX-DR-A- 67010	
DOCUMENT PURPOSE PLANNING	REVISION P01