



PROPOSED GROUND FLOOR PLAN

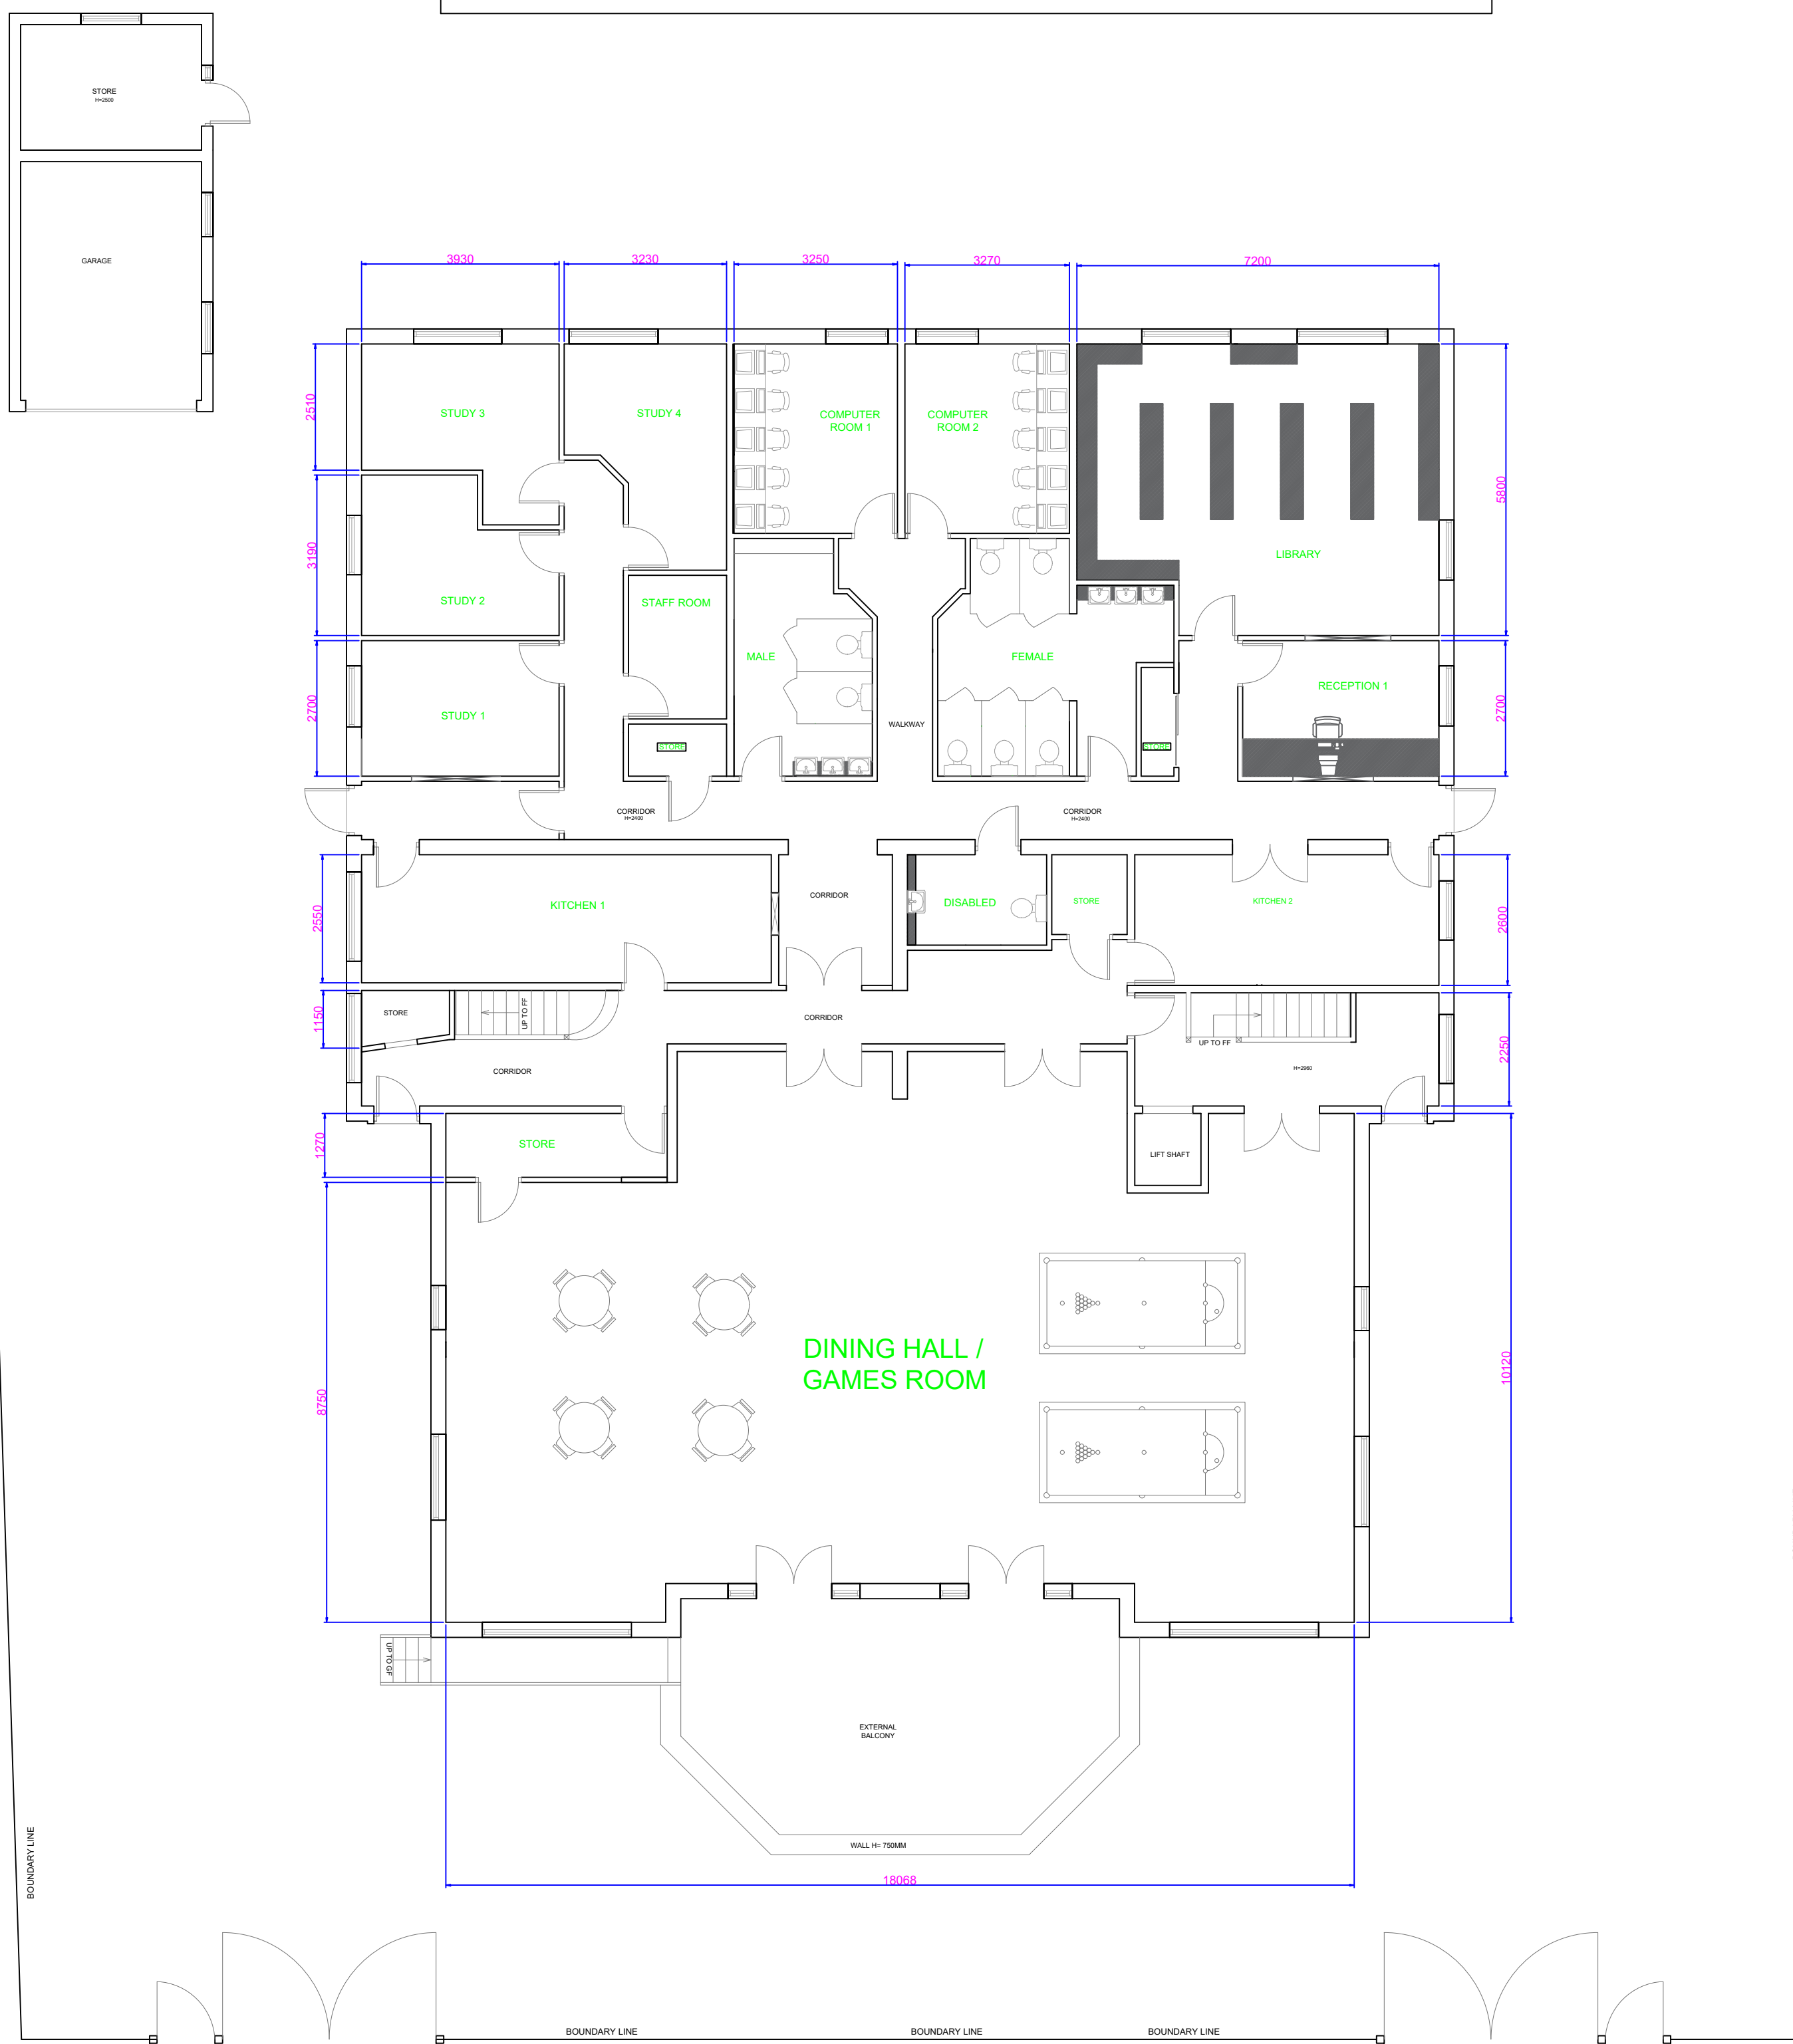

PROPOSED FIRST FLOOR PLAN

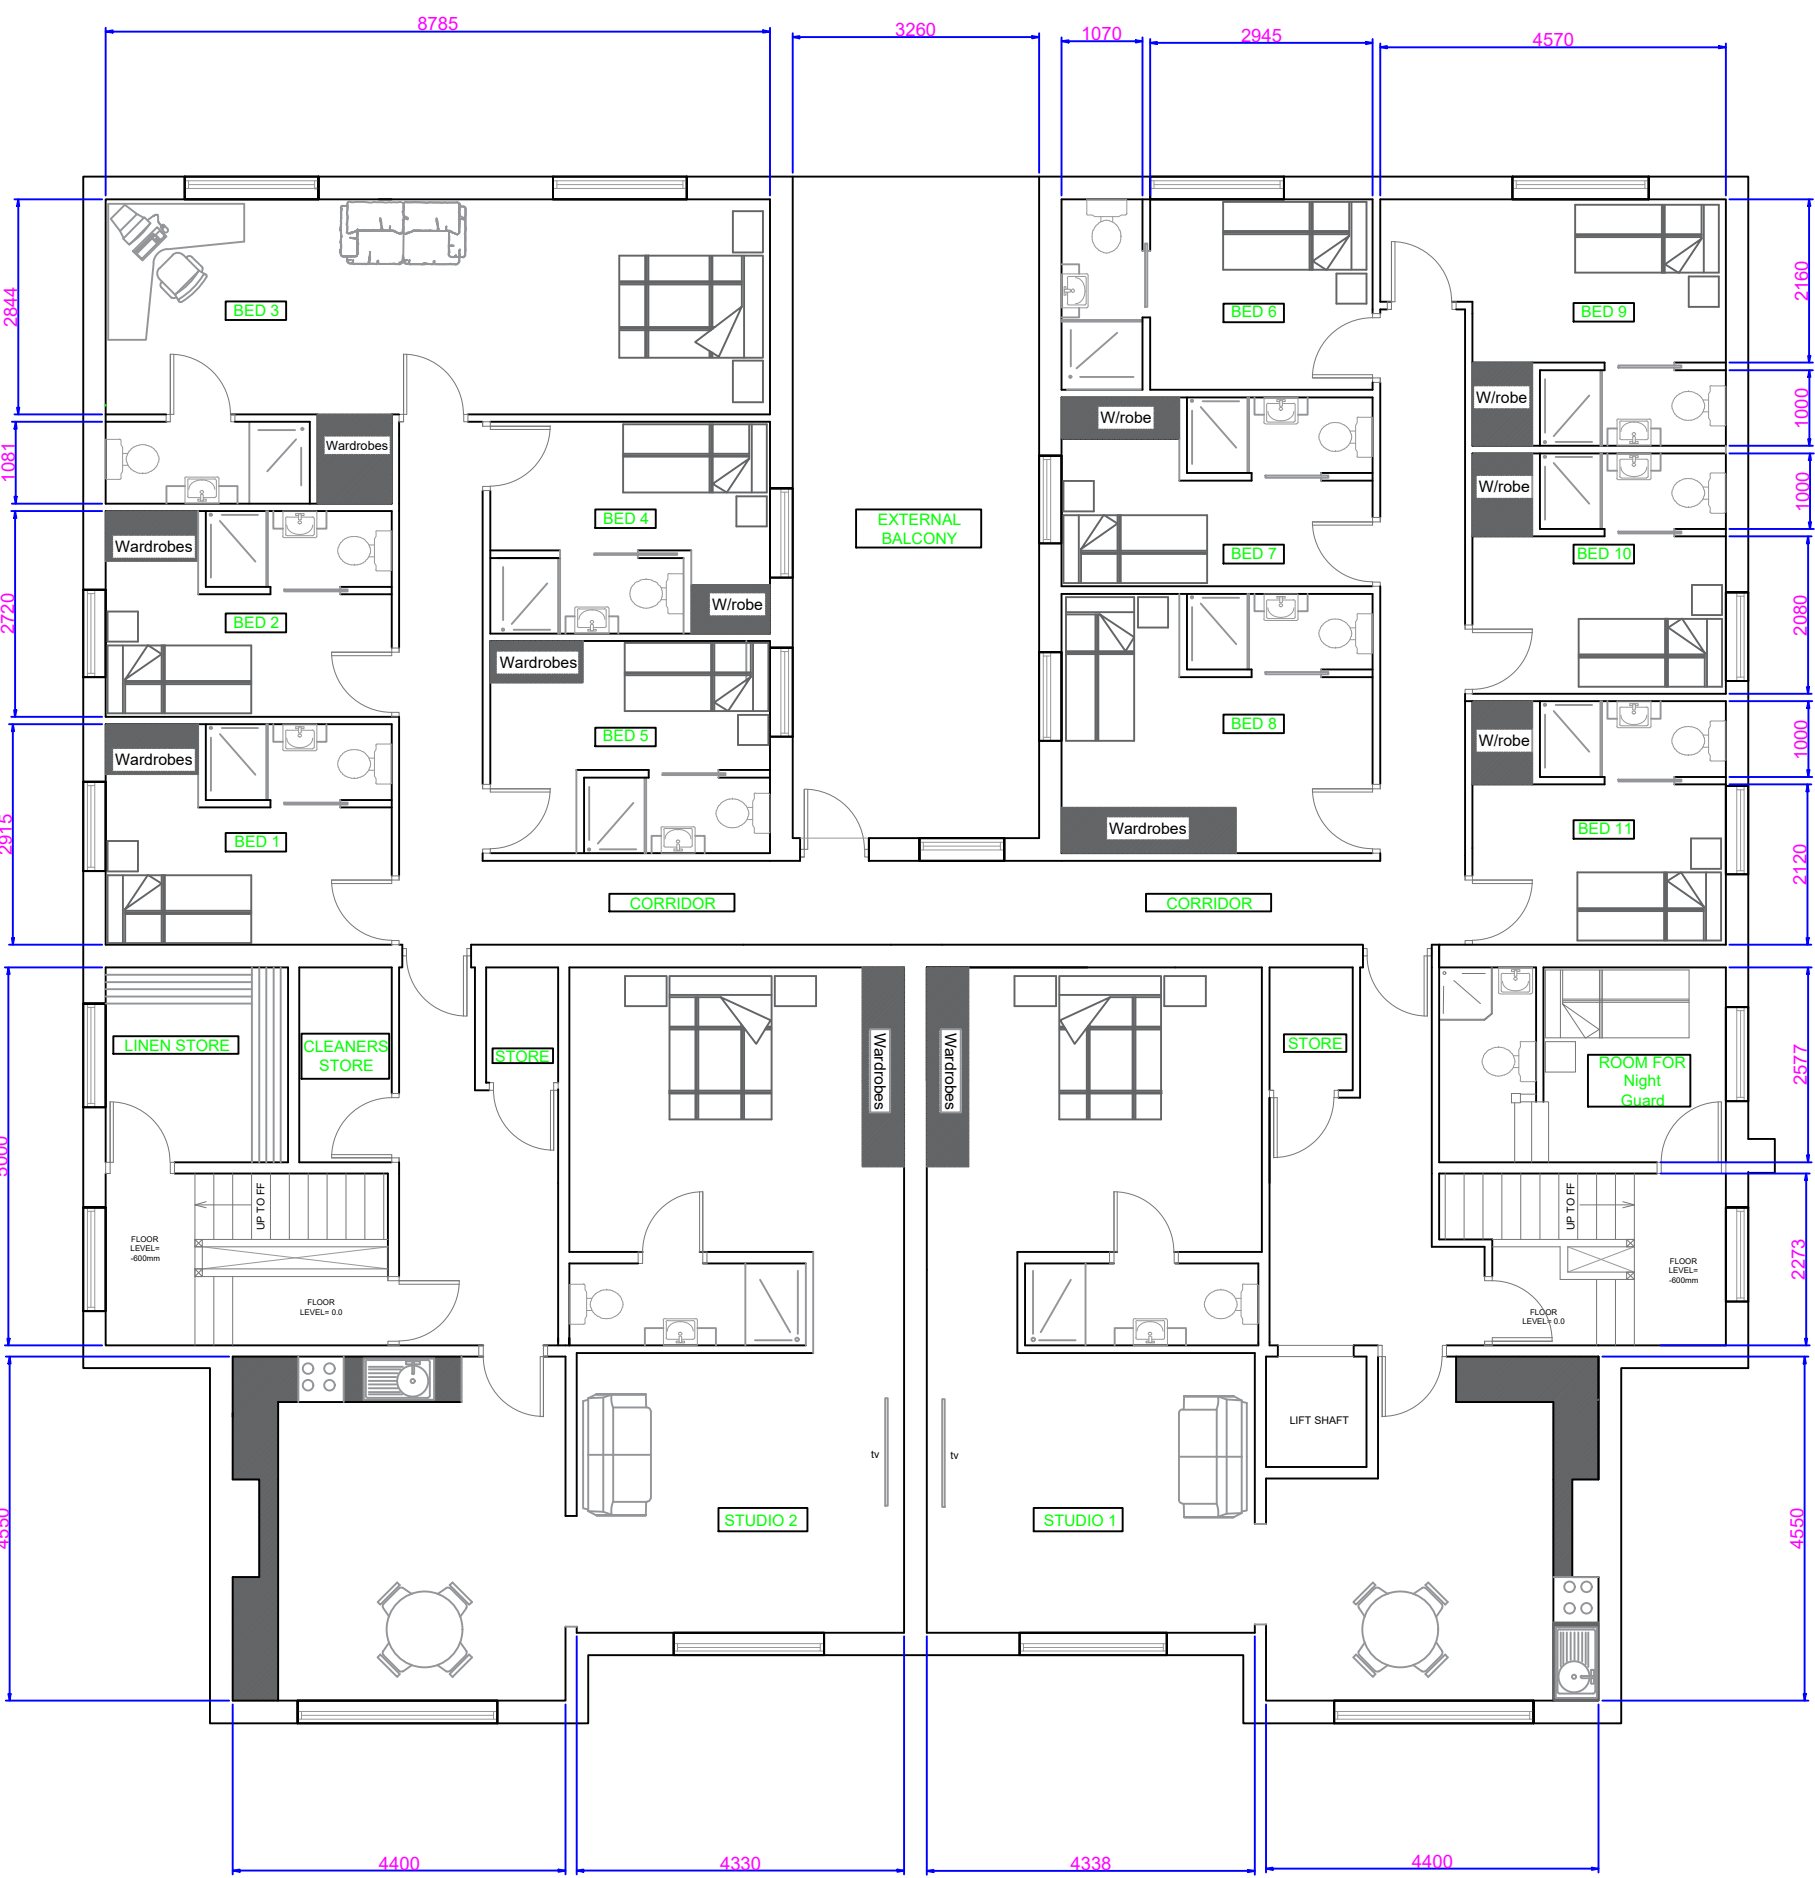

PRELIMINARY ONLY
NOT FOR USE ON SITE



PROPOSED REAR ELEVATION



PROPOSED SIDE ELEVATION- SOUTH VIEW



PROPOSED FRONT ELEVATION



PROPOSED SIDE ELEVATION- NORTH VIEW

NOTES

REVISIONS

PROJECT: 426 - 428 ROCHADALE RD
MANCHESTER . CHANGE OF USE TO
STUDENT ACCOMMODATION

CLIENT: ADEEL

SCALE: 1:100 ON A0 PAPER

REFERENCE NO: 1344 PROPOSALS
REV 2

**BARRY CULLEN
ARCHITECTURE LTD**
email: barrycullenarchitecture@gmail.com
mob: 07851262695