


PROPOSED FIRST FLOOR PLAN (FFL - 3.600)
1:100@A1

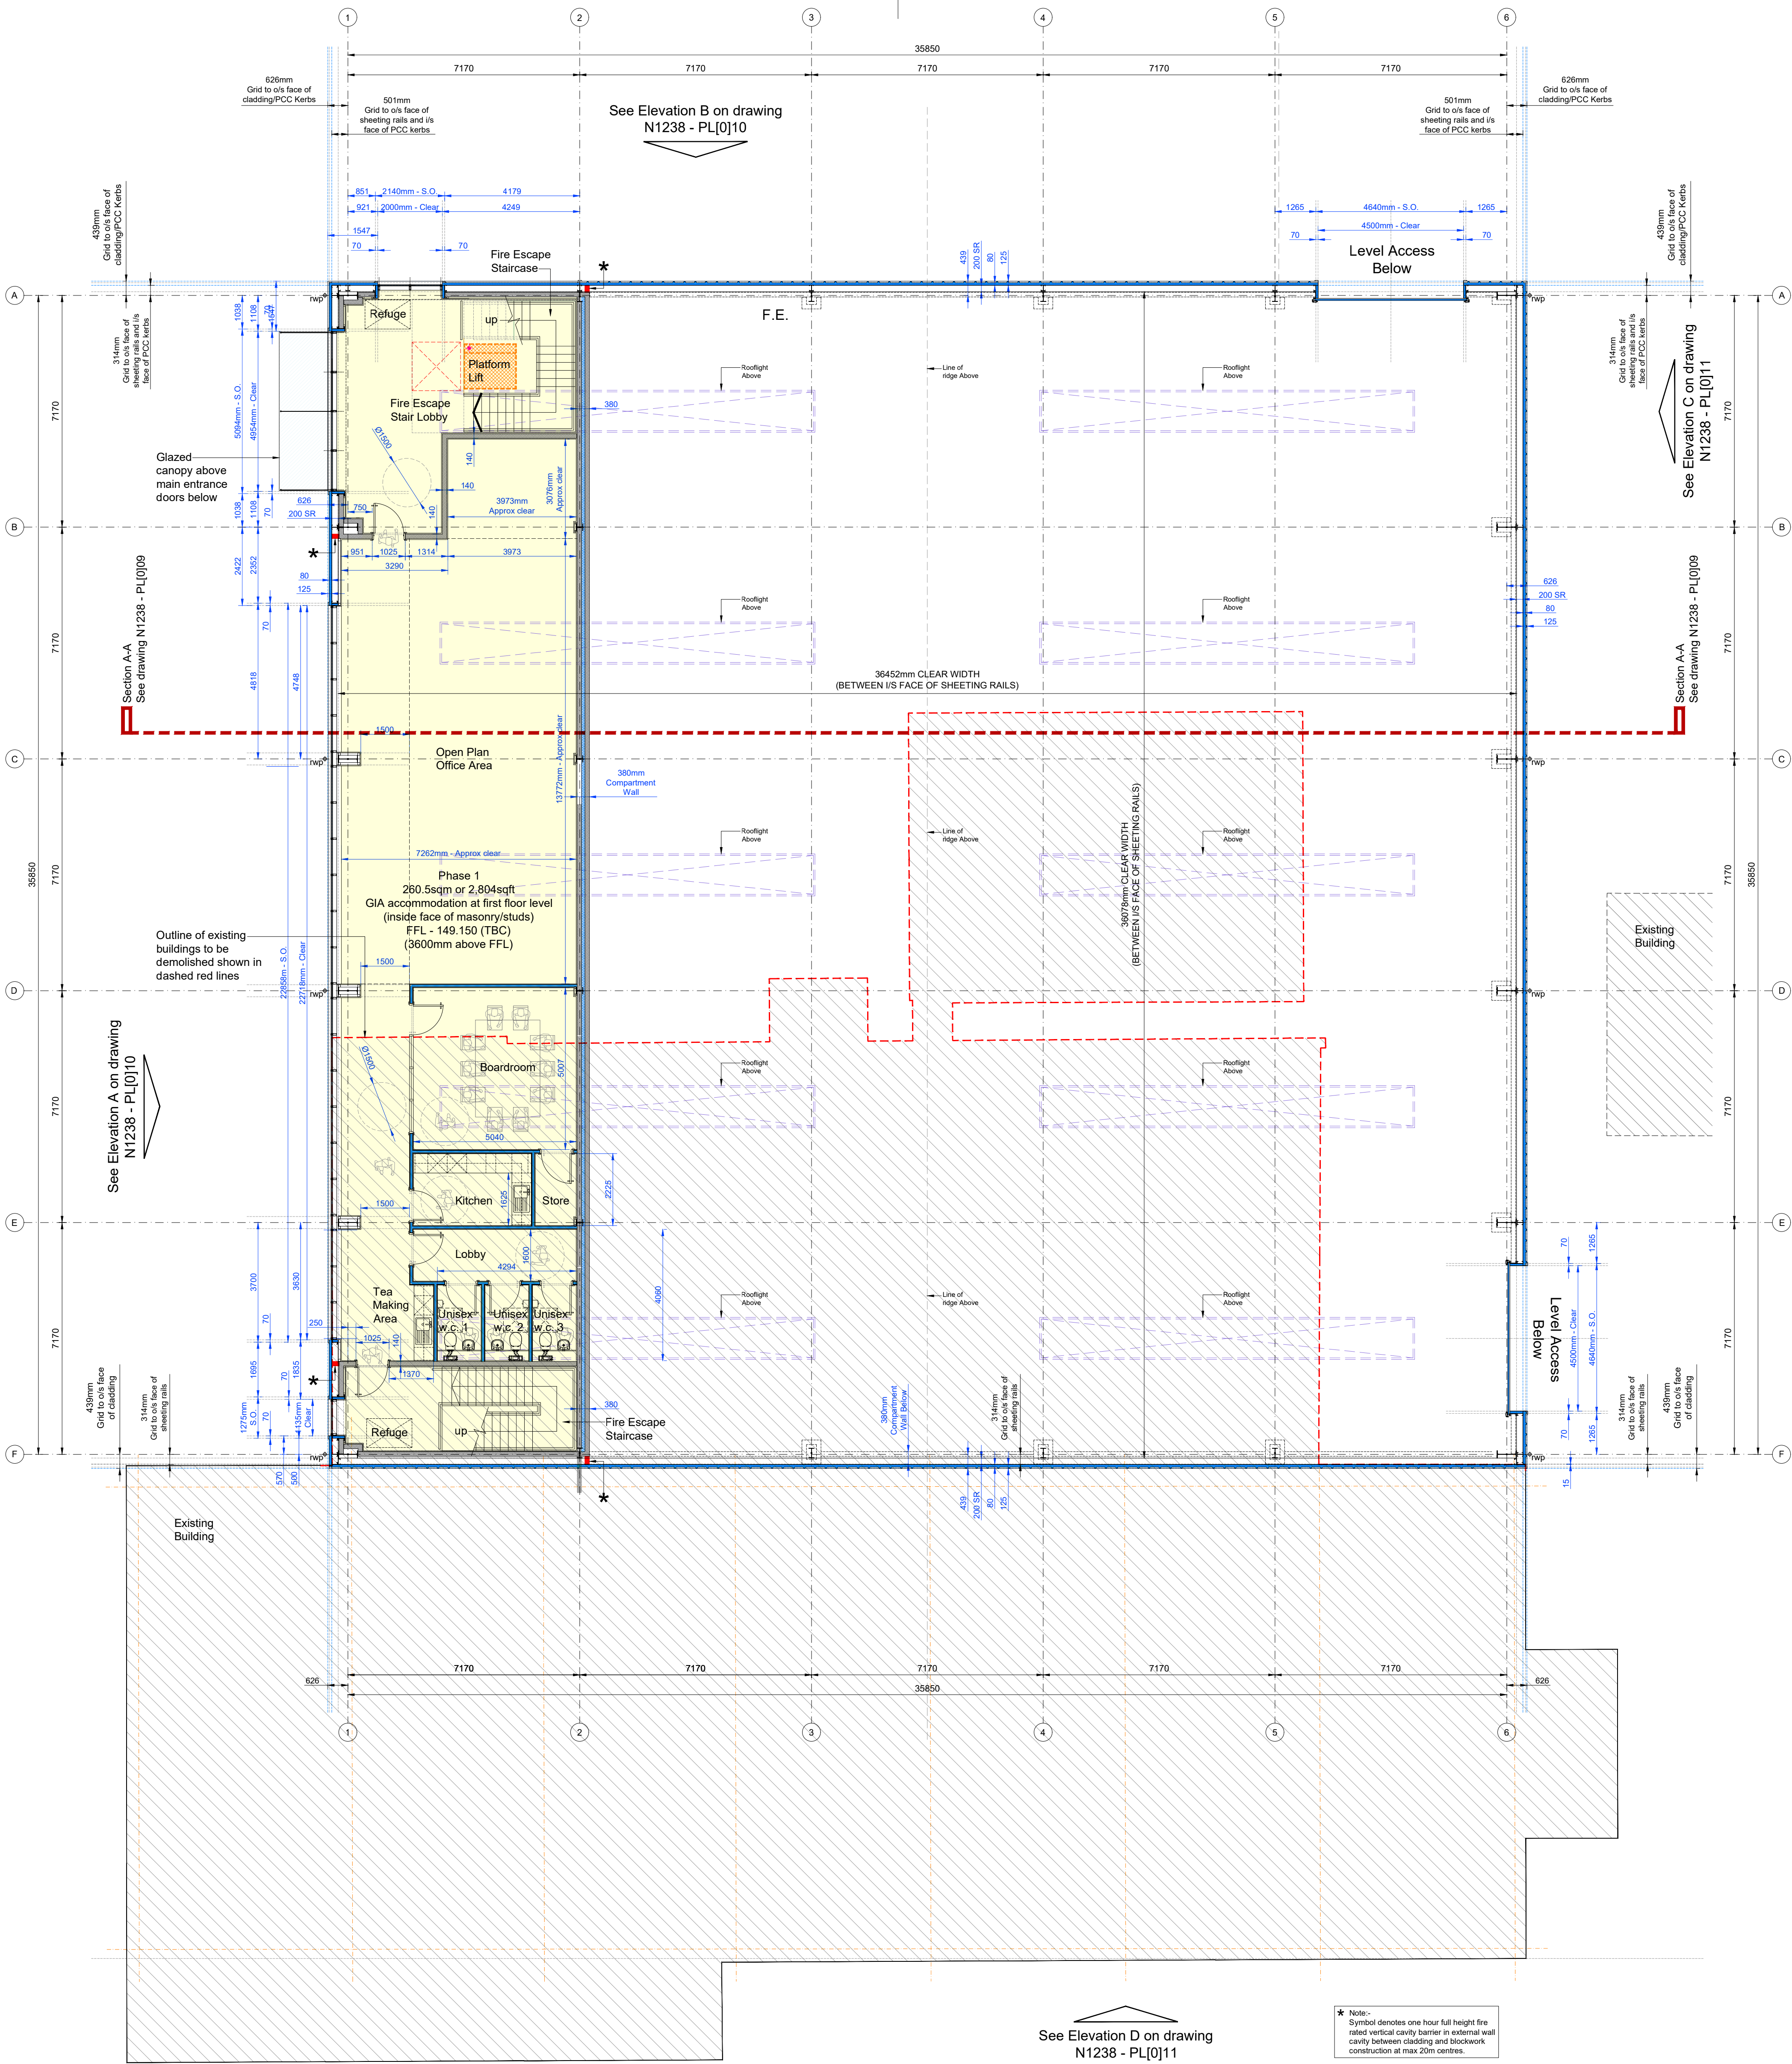

PLANNING

Project No. N1238 - PL[0]08
Drawing No.
Rev

Title
Proposed First Floor Plan
Manufacturing Unit Extension

Scale
PLANNING
AUG 2024

Date
Scale @A1 1:100

Drawn
N/JH

Checked
D/V

Client
CRP Limited

Tel: 01782 821949
Email: info@hulmeupright.co.uk

STIS 11P

Staffordshire

Queens Gardens Business Centre

5, 7, 9,39