



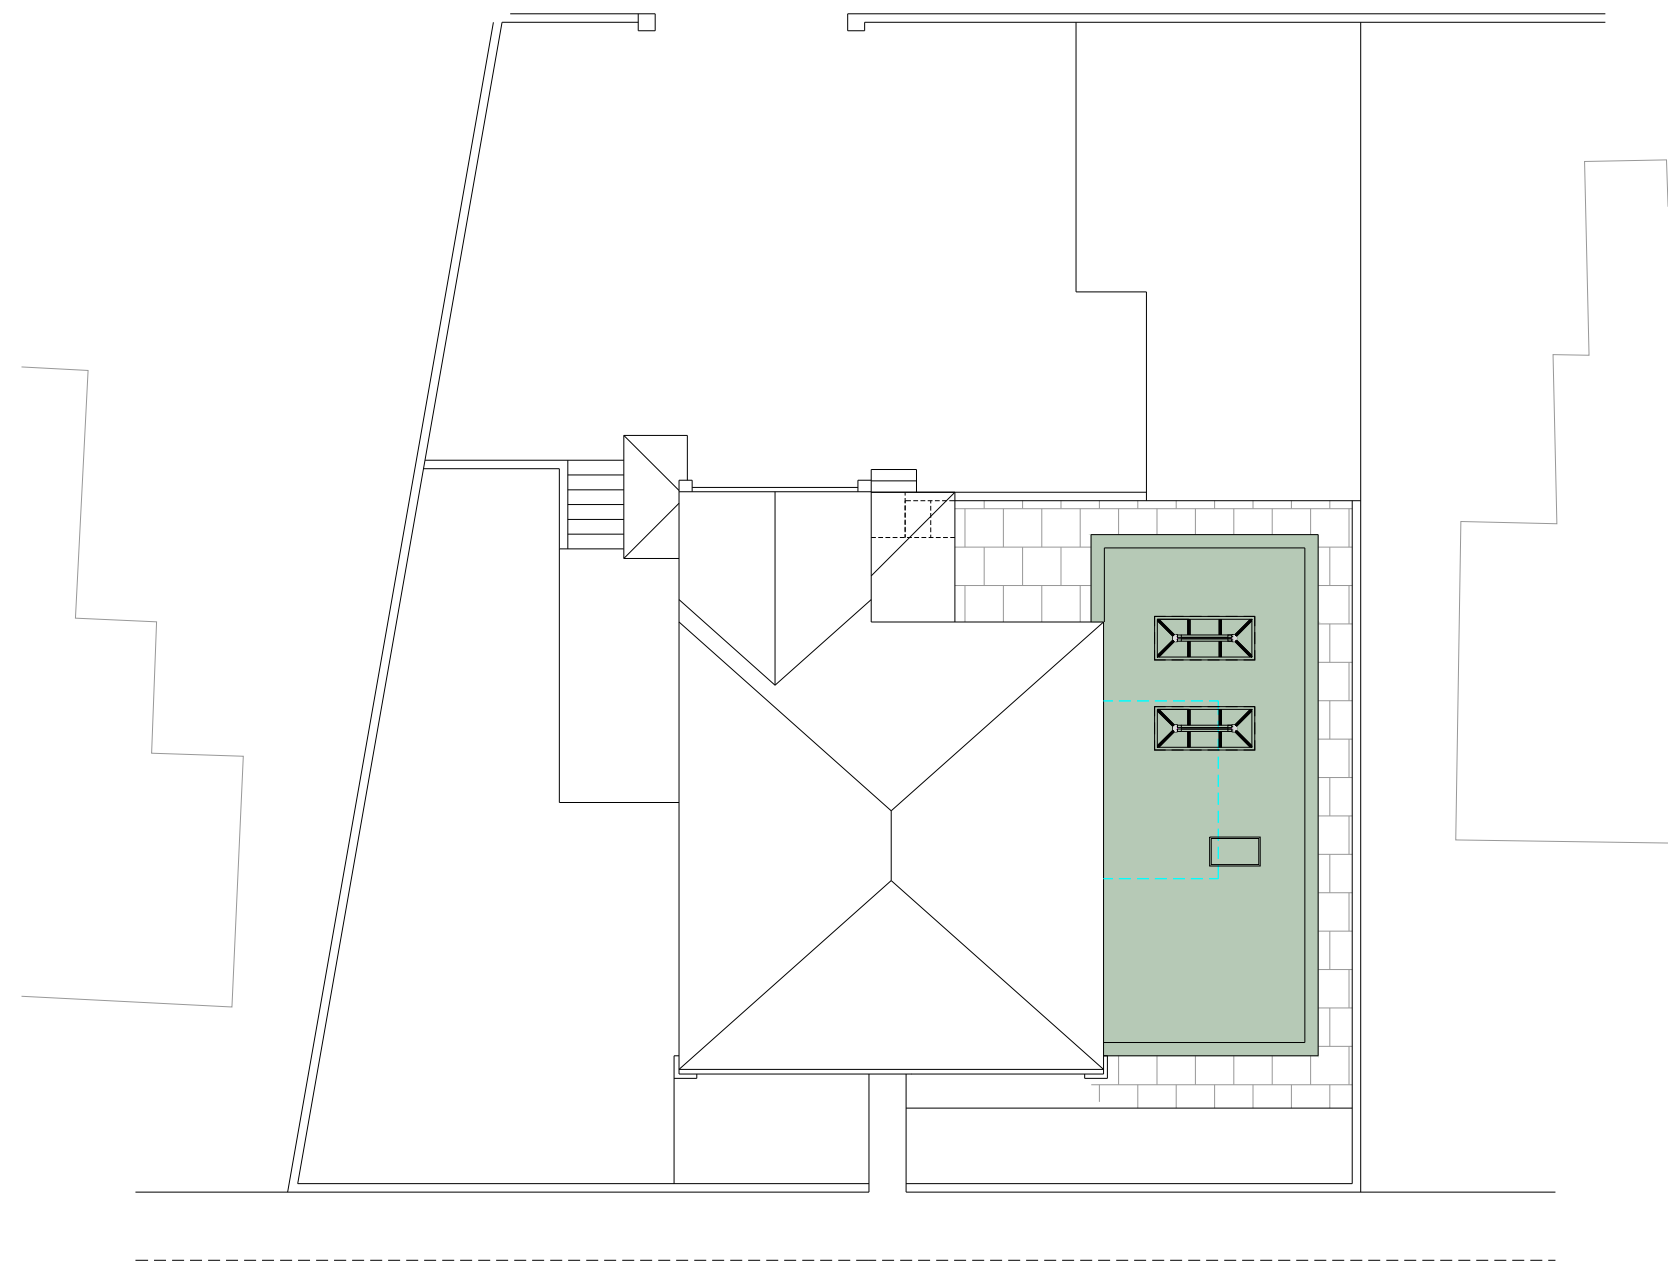

- General Notes;**
- Facing brickwork to outer walls to match existing brickwork to L.A. approval.
 - Single ply flat roofing membrane.
 - UPVC double glazed windows finished to match existing.
 - Insulated composite door with double glazed panels to kitchen.
 - Natural stone string course to top of parapet walls to match string course on existing property.
 - Natural stone sills to windows to match existing.
 - Brick soldier course detailing above windows to match existing.
 - Natural stone mullion to window to front elevation to match existing.
 - Extend existing natural stone paving flags around proposed extension.
 - Pressed aluminum capping trim with black finish to top of parapet wall.
 - Aluminum framed double glazed rooflights where shown.

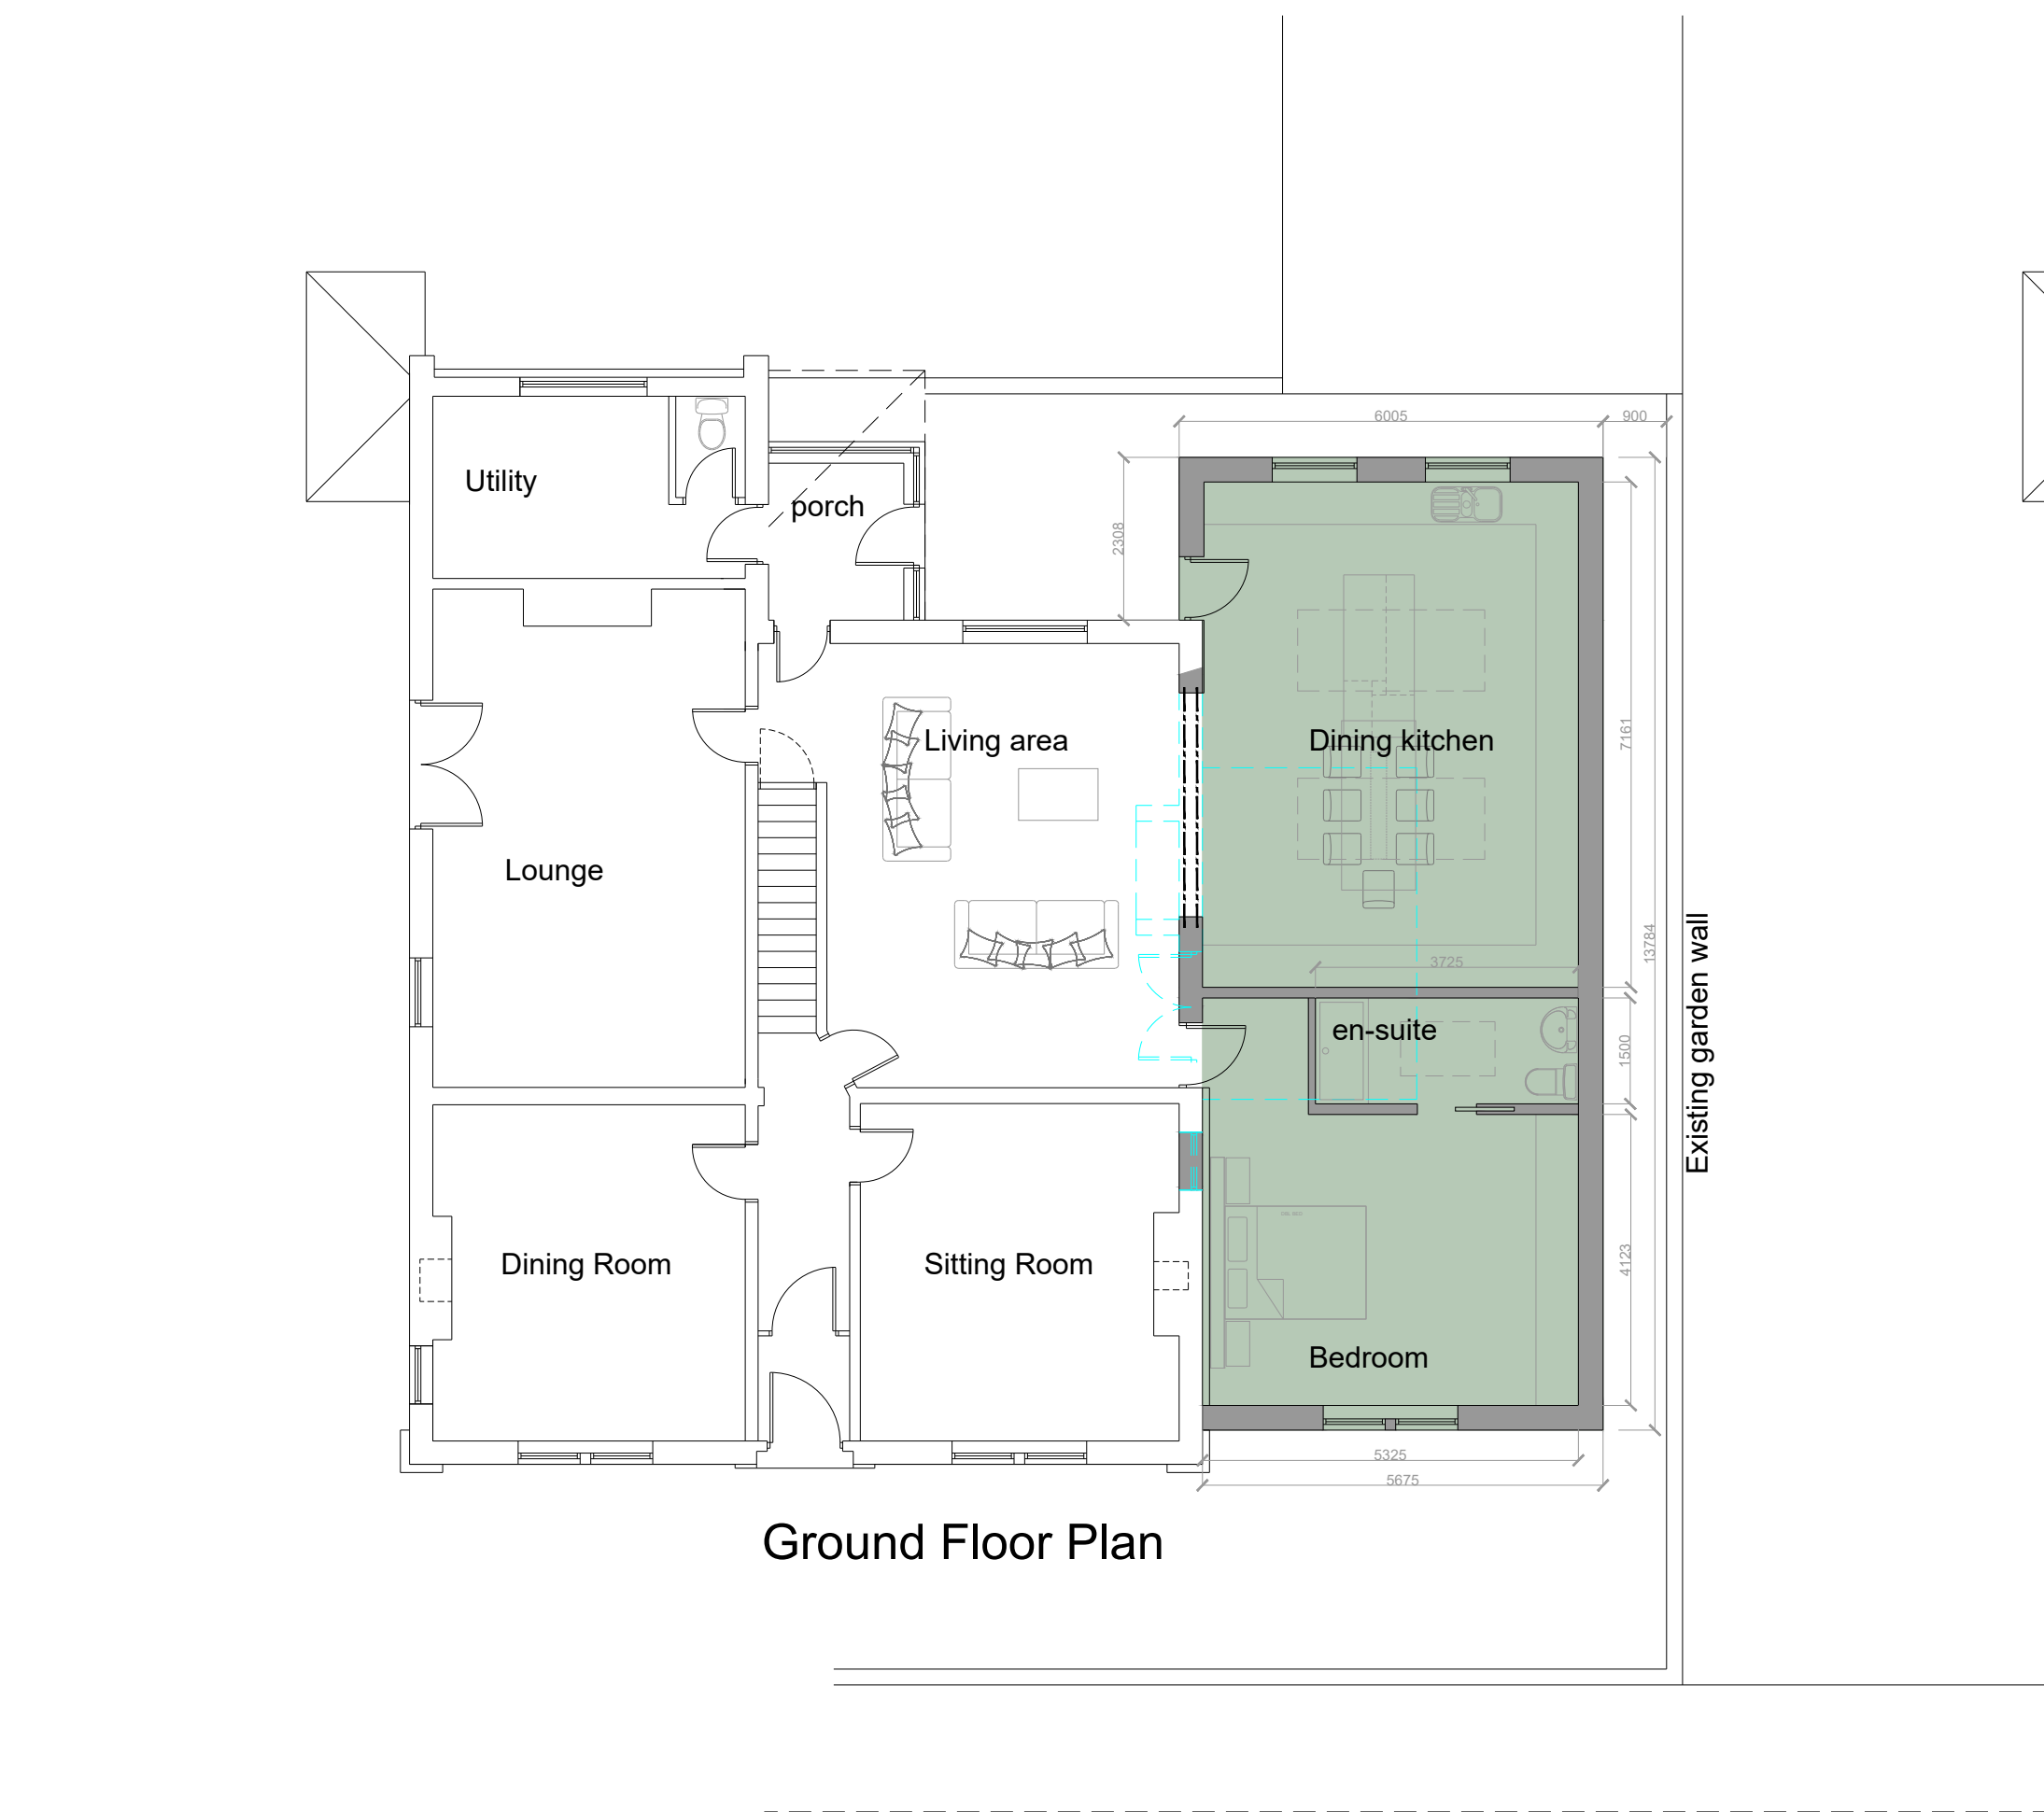

COPYRIGHT RESERVED.
This drawing is the property of A.J.Cocker Associates Ltd. and must not be copied or used in whole or in part without their consent.
CDM:
Clients and contractors must fulfil their duties under the CDM regulations 2015. The client is required to notify the HSE of any projects lasting more than 30 days or involving more than 500 person days.

rev:	date:	description
 AJ COCKER ASSOCIATES CHARTERED BUILDING SURVEYORS		
New Century House 176 Drake Street Rochdale OL16 1UP Tel: 01706 764880 Fax: 01706 764881 www.ajcockerassociates.co.uk mail@ajcockerassociates.co.uk		
 RICS the mark of property professionalism worldwide		

Project:
137 Rochdale Road East
Heywood
Proposals

Client: Mrs. S.Nigar

scale: 1:100
date: July 2023
drawn: NL
Dwg. Nr. N171-02