


FIRST FLOOR PLAN
as proposed
Scale 1:50 @ A3

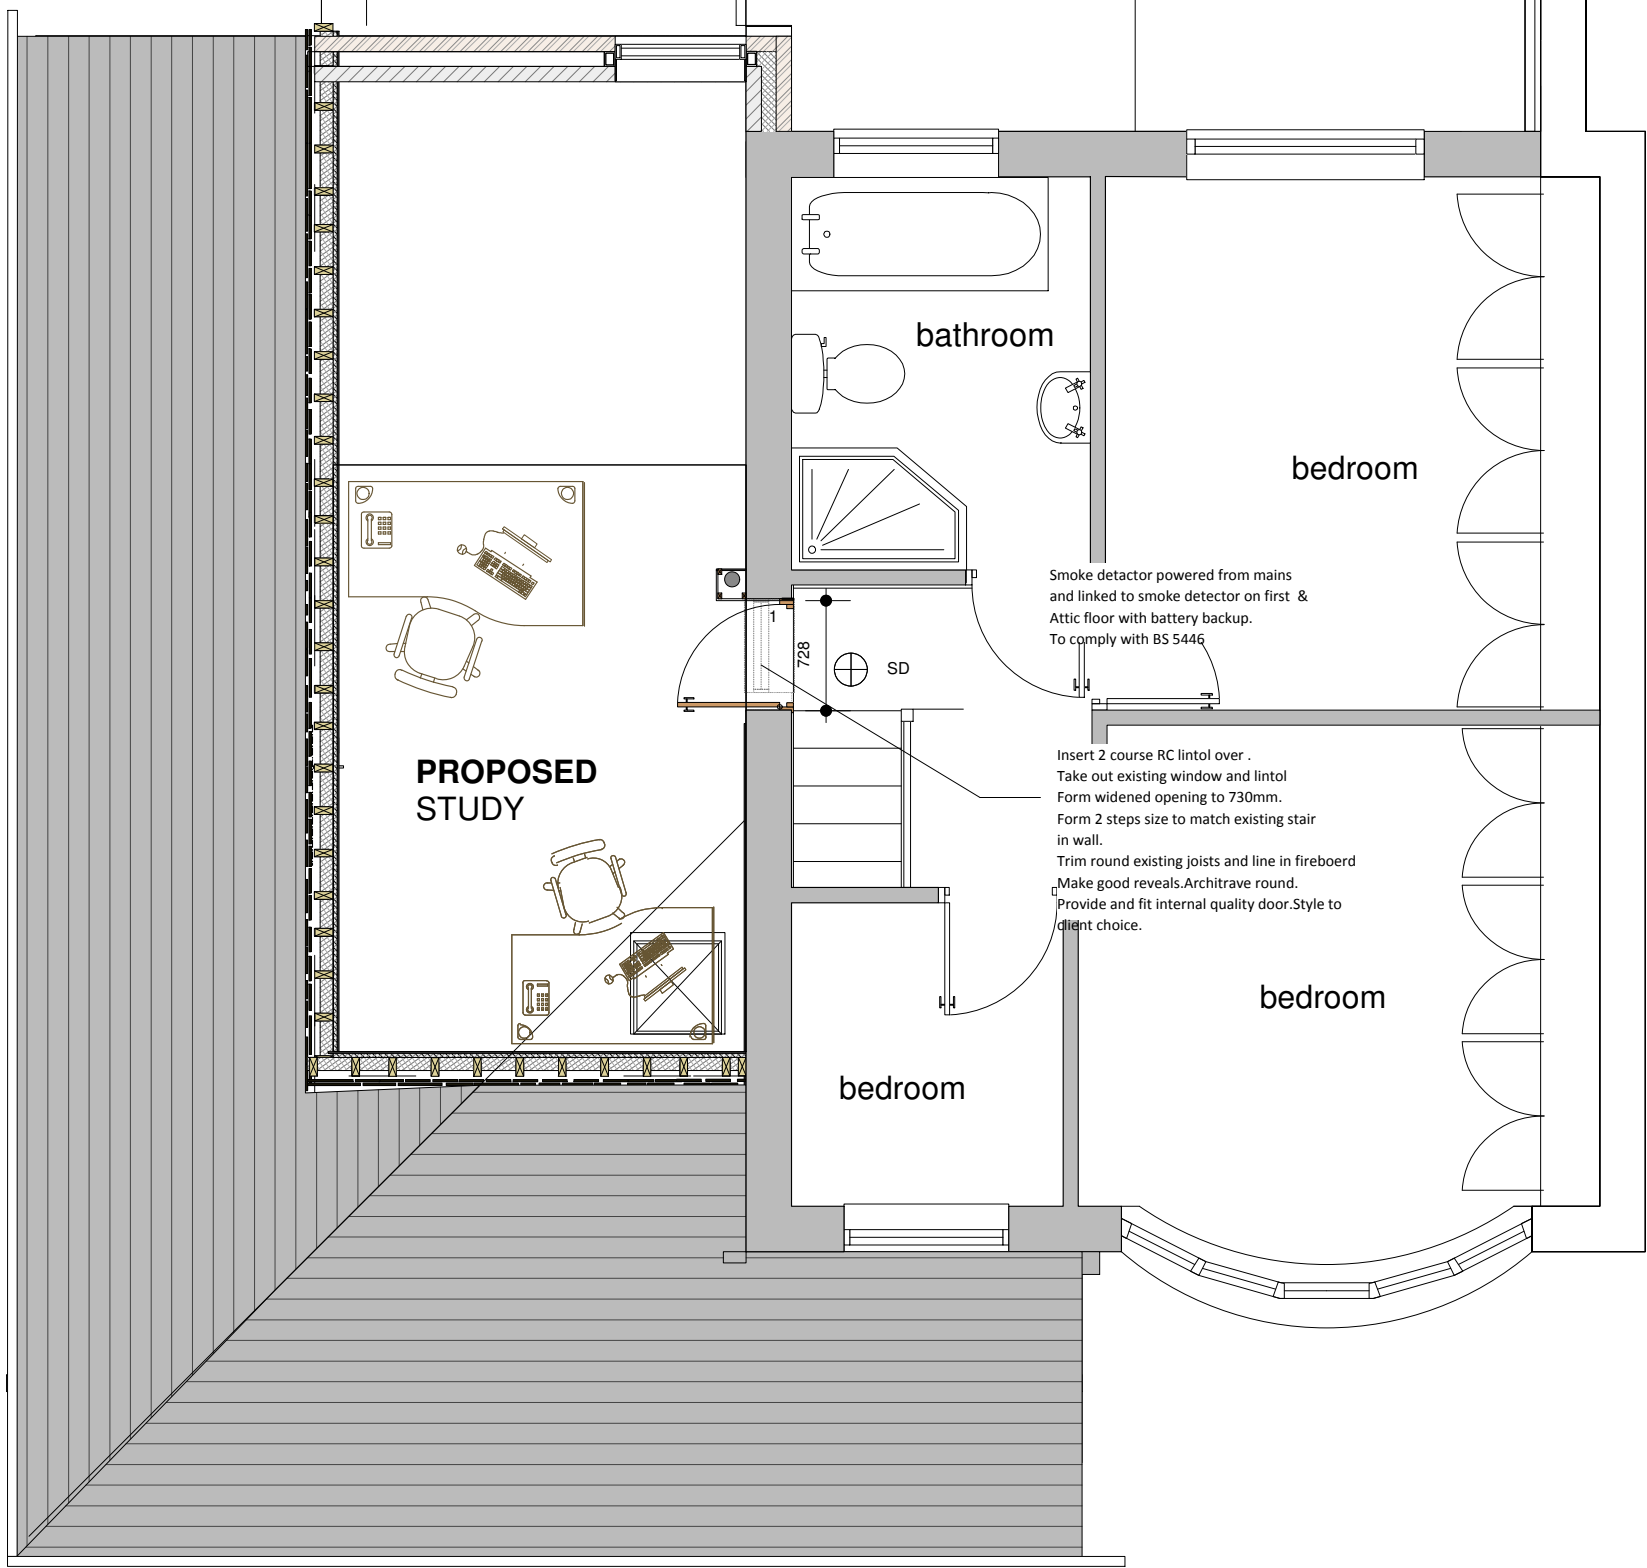

SUBJECT TO PLANNING AND
BUILDING REGULATION APPROVAL

Commencement on site before full
Building Regulation approval at own risk

revisions			

project
**Proposed Flat Roof Conversion
to Pitched Roof with Front
Extension**
at
**91 Hollin Lane, Middleton,
M24 5LA.**

client	Mr & Mrs P. Crux		
drawing	FIRST FLOOR PLAN as proposed		date July.2023
status	Planning Submission		drawing
Provisional Copy		scale as indicated @ A3	rev.
		A	