


COPYRIGHT OF THIS DRAWING IS VESTED IN BM ARCHITECTURAL AND IT MUST NOT BE COPIED OR REPRODUCED WITHOUT WRITTEN CONSENT. DIMENSIONS ONLY ARE TO BE TAKEN FROM THE DRAWING. DO NOT SCALE OFF THIS DRAWING. ALL CONSTRUCTION MUST VISIT THE SITE AND BE RESPONSIBLE FOR TAKING AND CHECKING ALL DIMENSIONS RELATIVE TO THIS WORK. THE ARCHITECTURAL AND TO BE ADVISED OF ANY VARIATION BETWEEN DRAWINGS AND SET CONDITIONS. DIMENSIONS TO BE TAKEN FROM THE DRAWING. ALL DIMENSIONS AND LEVELS SHOULD BE READ ONLY FROM THESE VALUES STATED IN TEXT, ON THE DRAWINGS.


YORKSHIRE
STREET

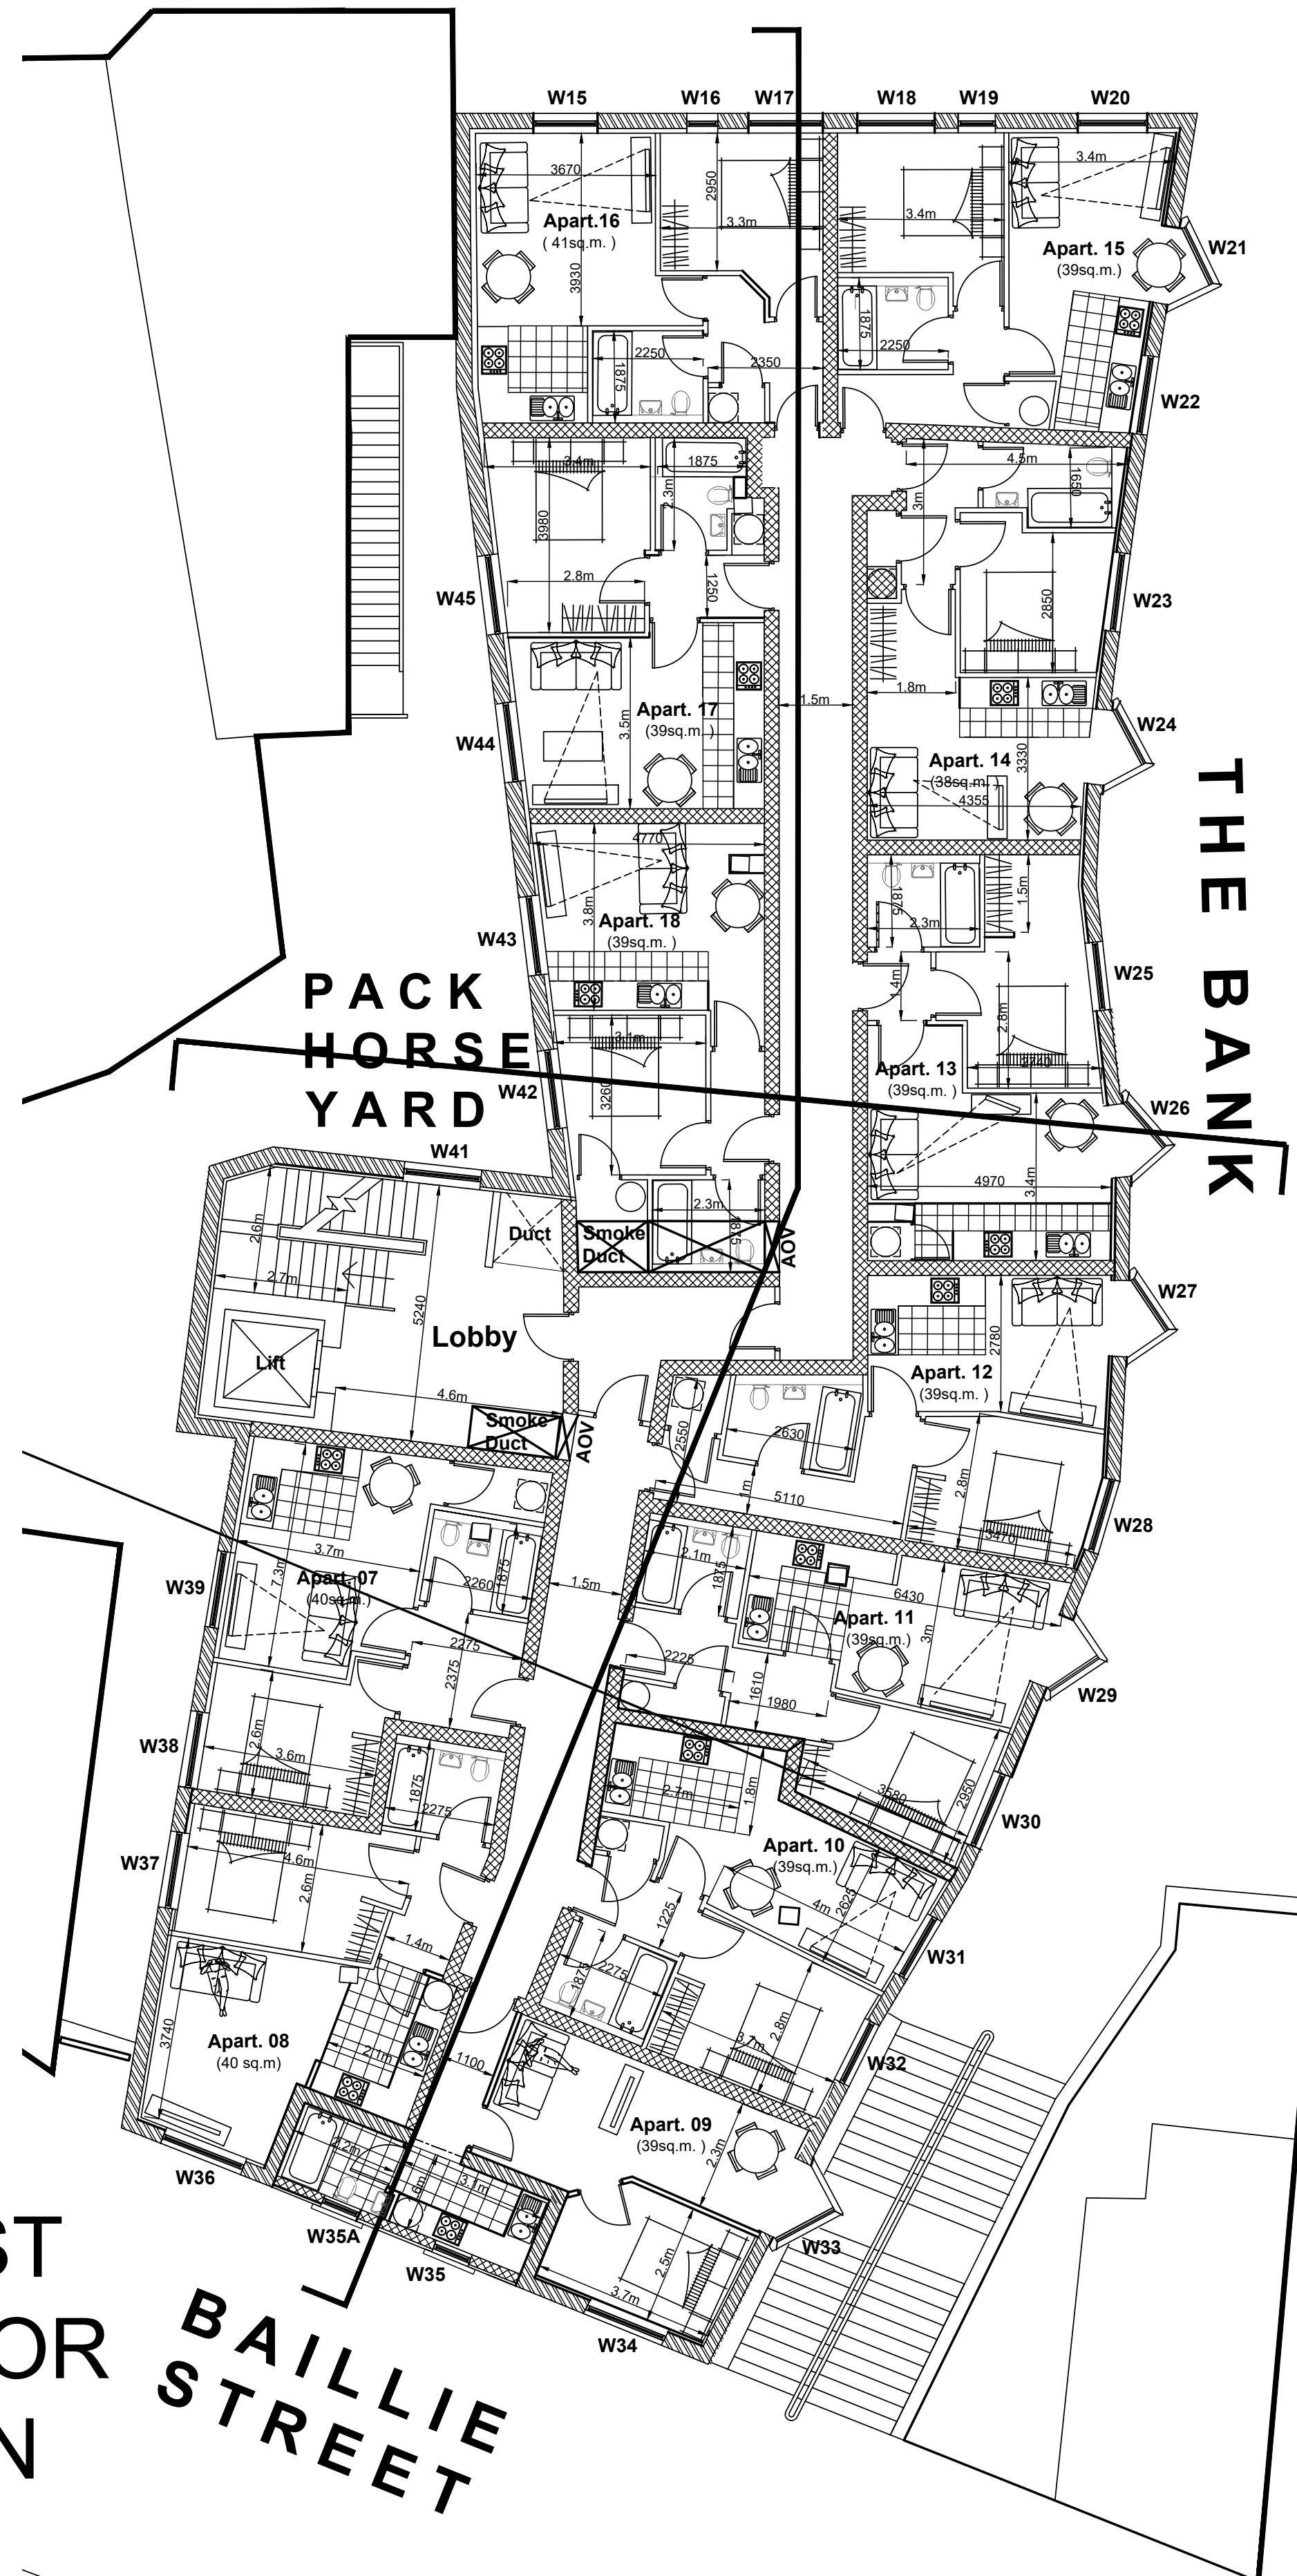

FIRST
FLOOR
PLAN

BAILLIE
STREET

YORKSHIRE
STREET

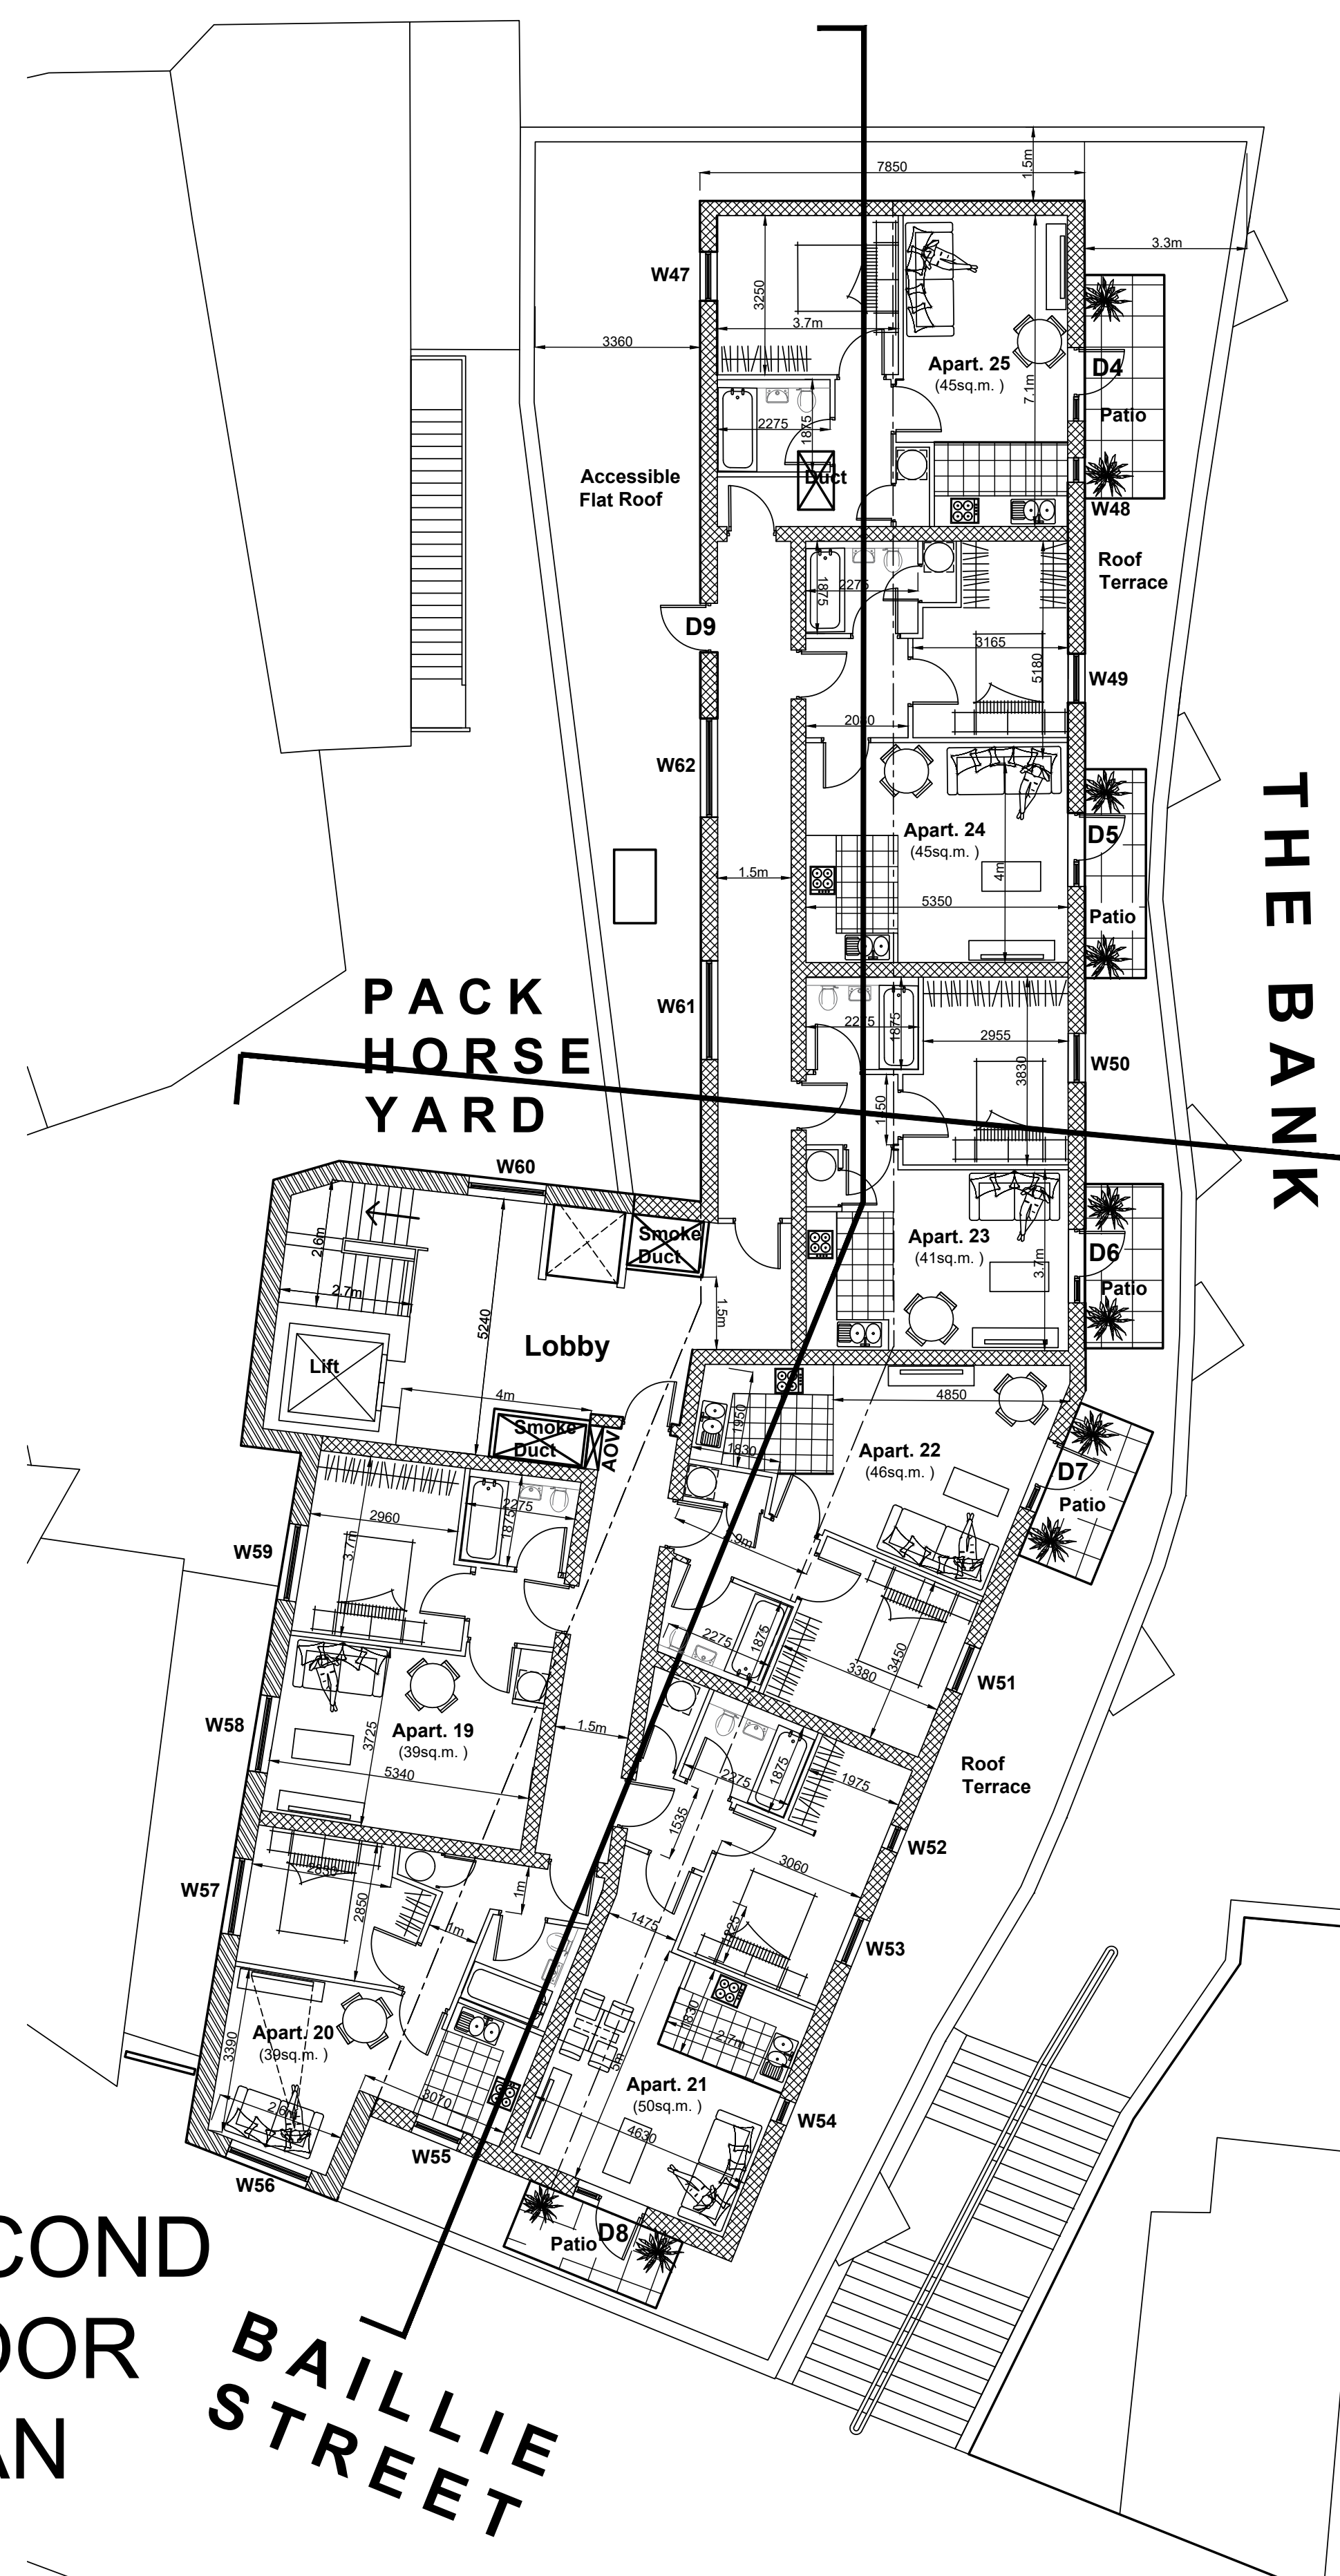

SECOND
FLOOR
PLAN

BAILLIE
STREET



REV: DATE: DETAILS:

BM ARCHITECTURAL DESIGNS
APARTMENT 8
224 GREAT CLOWES STREET
MANCHESTER M7 2ZS
TEL: 07415 493002

PROJECT: FORMER POUND WORLD,
44-46 YORKSHIRE STREET,
BAILLIE STREET AND THE BANK,
ROCHDALE OL16 1JW

CLIENT: CASSEL AND FLETCHER PROPERTY
MANAGEMENT LTD.

TITLE: PROPOSED FLOOR PLANS 2

SCALE: 1:100@A1 DATE: 06/ 2023 DRAWN: BM

STATUS: BUILDING REGULATIONS

DRAWING NO: BM/0623/BAILLIE/ BR4 REV: