


EXTERNAL ELEVATION MATERIAL
BRICK
Weinerberger Woodland Mixture
REF. Materials Plan.

general notes:
do not scale the drawing.
all dimensions to be checked on site prior to commencement of work and any discrepancy shall be immediately reported and resolved prior to work commencing. this drawing is to be read in conjunction with all relevant drawings and specifications relating to the job whether or not indicated on the drawing. Copyright reserved to mck associates ltd. and this drawing may not be used or reproduced without prior written consent.

REFER TO DETAIL 9.4-04 / 9.4-05 FOR **METER CUPBOARD** DETAILS

FOR WINDOW AND DOOR HEAD/ CILL DETAILS, REF. STAND DETAILS 7.3-26 TO 7.4-09, FROM STANDARD DETAILS INDEX LISTS 01 & 02 FOR THE APPROPRIATE DRAWING.

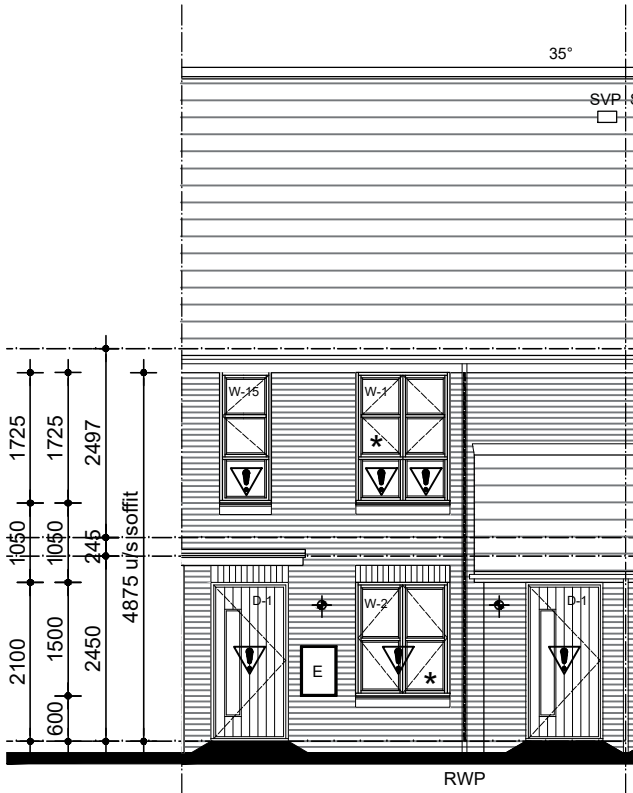

FRONT ELEVATION

U/S of SOFFIT - 63 CRS
60 CRS
50 CRS
40 CRS
30 CRS
WIN HEAD - 28 CRS
20 CRS
10 CRS
DPC - 0 CRS


REFER TO SITE MATERIAL SCHEDULE FOR BRICK & ROOF TILE TYPES.

PVCU FASCIAS SOFFITS AND BARGE BOARDS

RECONSTITUTED STONE CILLS BELOW WINDOWS WHERE SHOWN WINDOWS TO HAVE STUB CILLS.

- OB OB DENOTES WINDOWS TO HAVE OBSCURED GLAZING
- * DENOTES WINDOWS TO BE SUPPLIED AS FIRE ESCAPE.
- ▽ DENOTES WINDOW / DOOR TO HAVE TOUGHENED SAFETY GLASS.

U/S of SOFFIT - 63 CRS
60 CRS
50 CRS
40 CRS
30 CRS
WIN HEAD - 28 CRS
20 CRS
10 CRS
DPC - 0 CRS

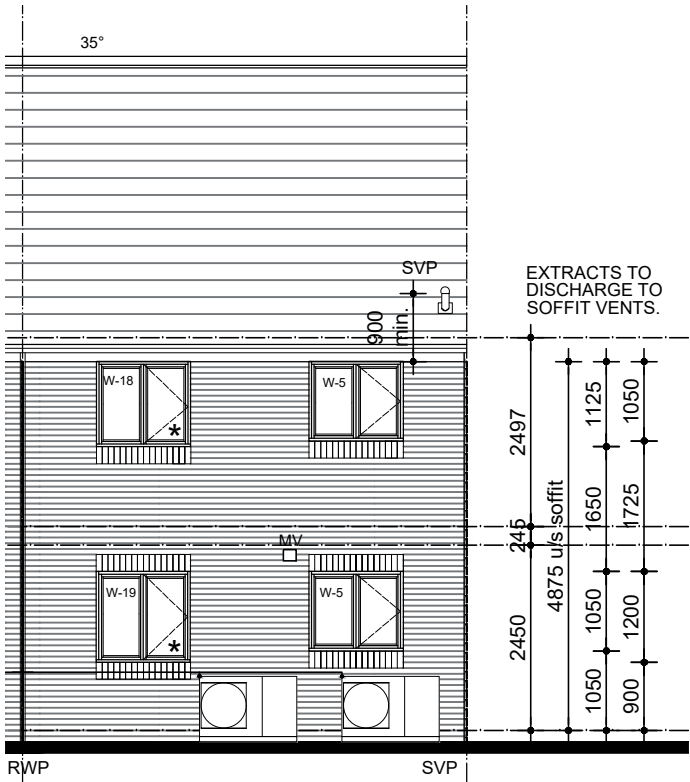


REAR ELEVATION

EV NOTE
REFER TO EVCP SITE PLAN LAYOUT FOR REQUIREMENT/POSITION OF ELECTRIC VEHICLE CHARGING POINT UNITS ON SPECIFIC PLOTS.

EVCP UNIT OR COVER PLATE INSTALLED TO HEIGHT AS SPECIFIED IN BUILDING REGULATIONS.

Trickle vents to windows within Bathrooms, Ensuites or WC's are not to be fitted in accordance with A.D Part F

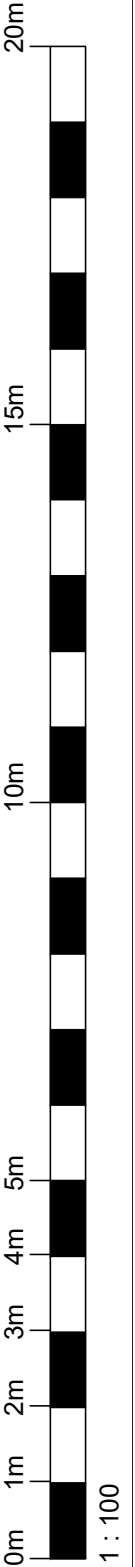

01 30-09-24 SK SVP's MOVED INTERNALLY, EXTERNAL SVP's OMITTED.

REV DATE BY DESCRIPTION

Client:



Project:

BRUNSWICK STREET
BURGHLEY
614ft² & 545ft². -

Drawing Title:

WORKING DRAWING
MID / BRICK
ELEVATIONS AS

'AS' PLOT NO'S: 47, 48, 51, 52, 55, 56, 59, 60- AR

Job No:

-1016

Drawing No:

071

Rev:

01

Drawn:
BL

Checked:
SK

Scale @ A3:
1:100

Date:
Jan '24



associates limited

architecture | building surveying | urban design

burnaby villa ■ 48 watling street road ■ fulwood ■ preston ■ pr2 8bp
tel: 01772 774510 fax: 01772 774511 email mck@mckassociates.co.uk