

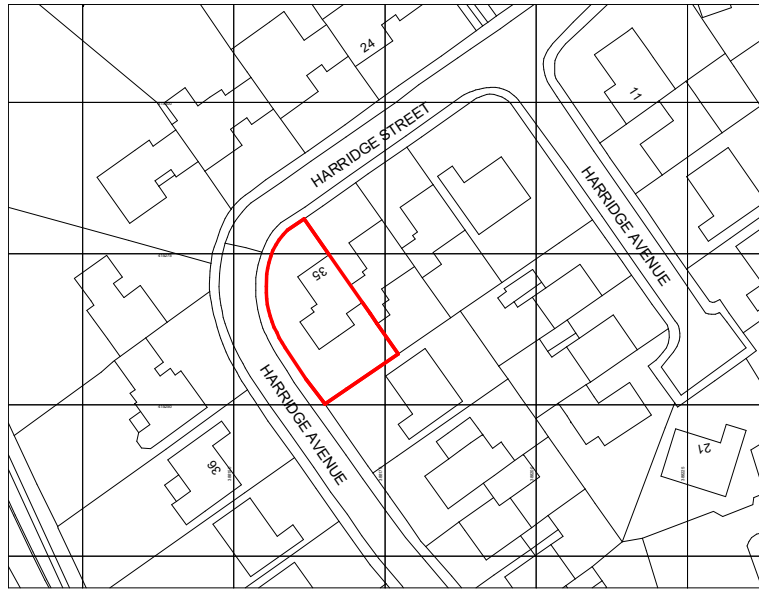


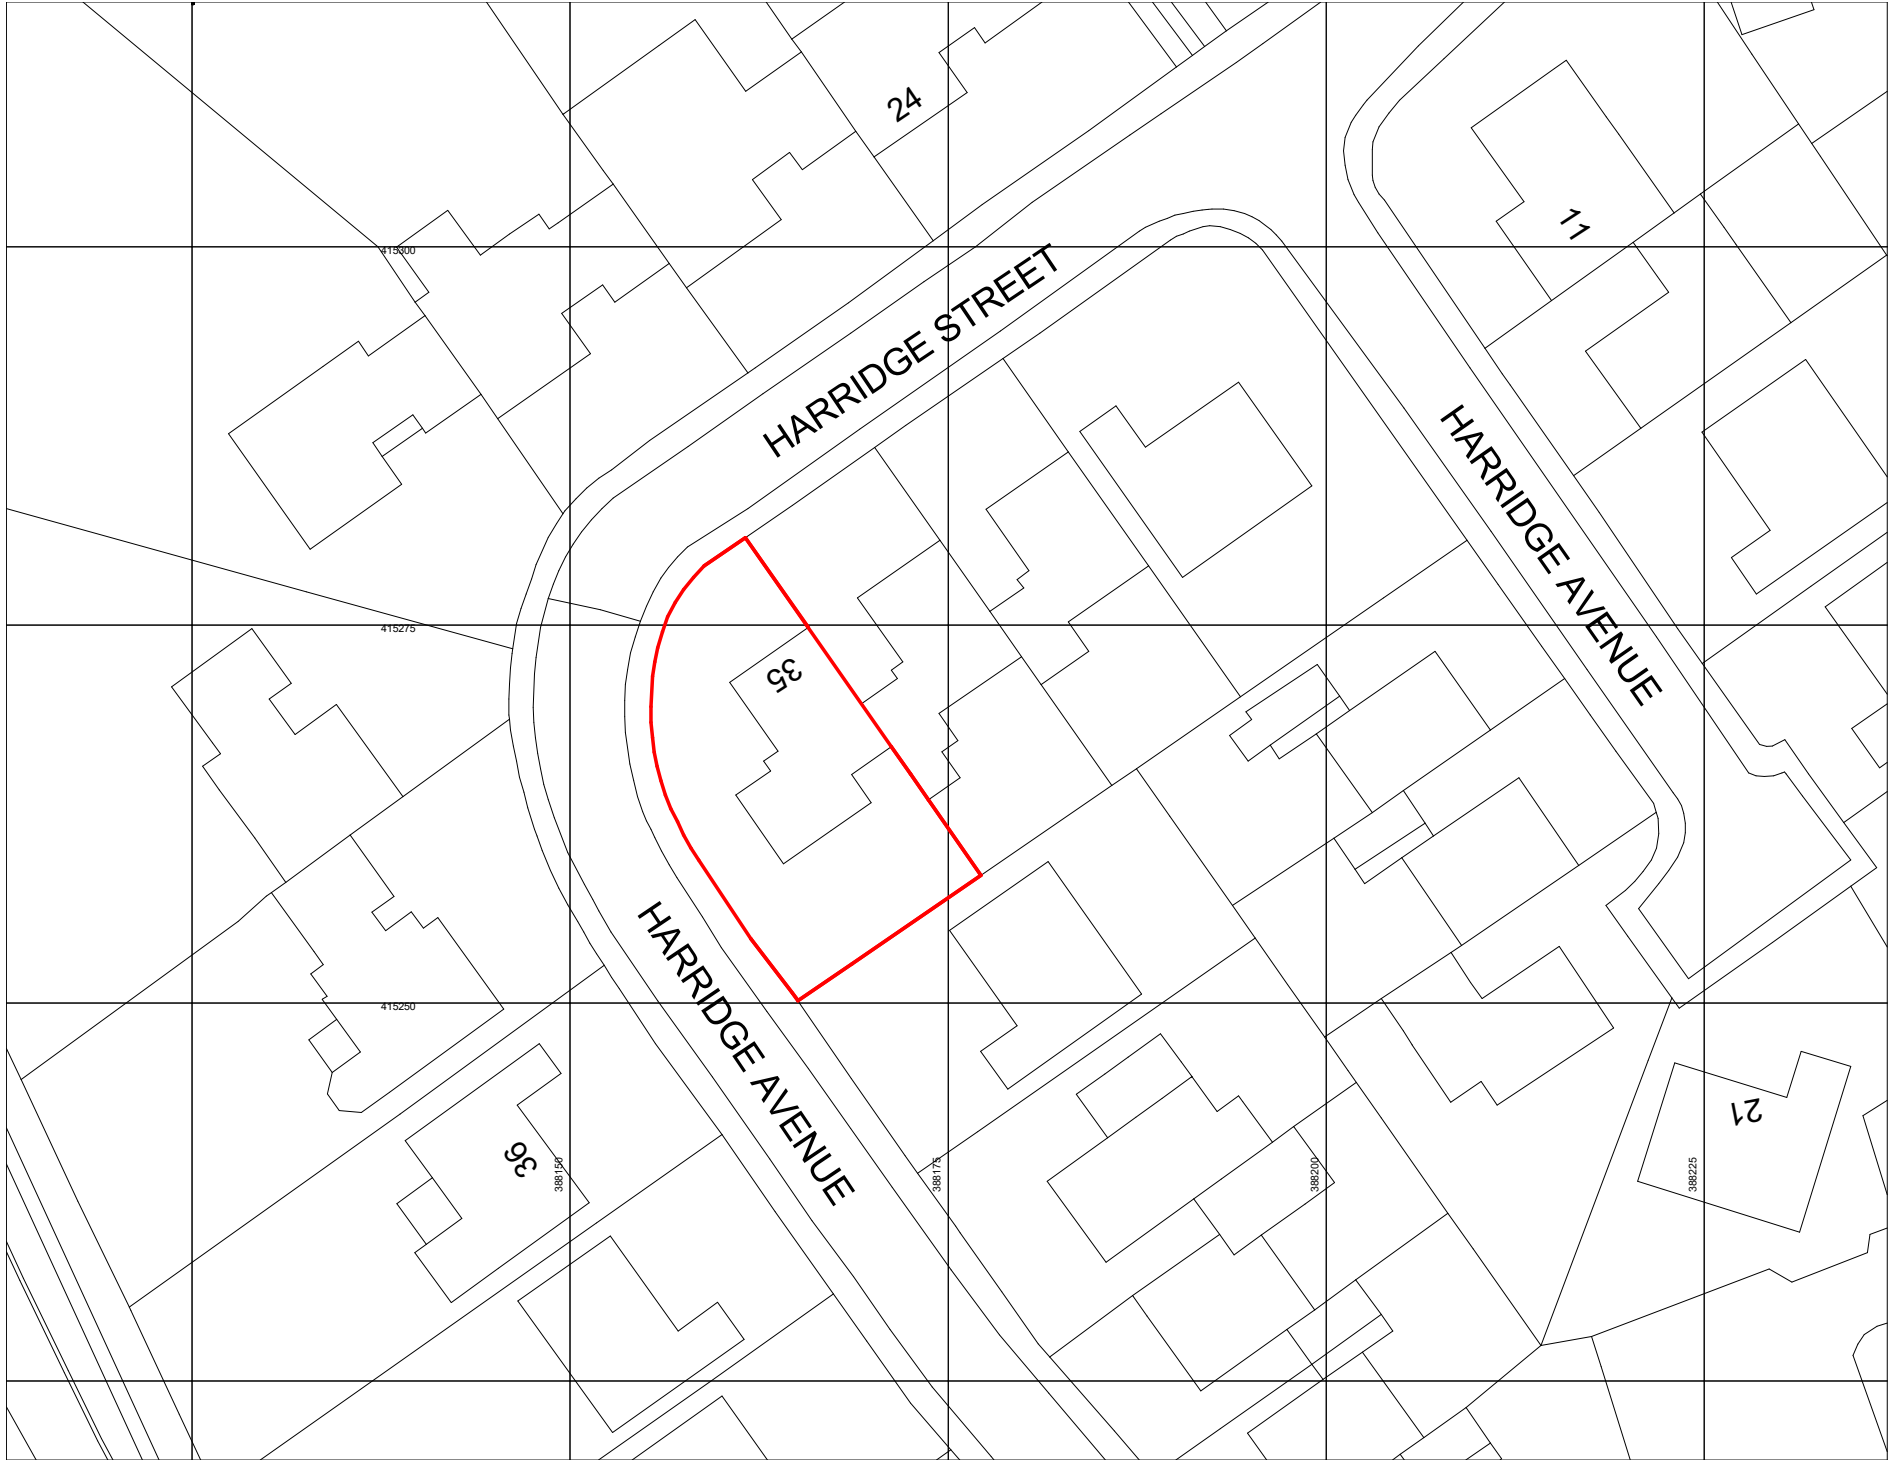



Site Location Plan
1 : 1250

0m 25m 50m 75m 100m
VISUAL SCALE 1:1250 @ A1

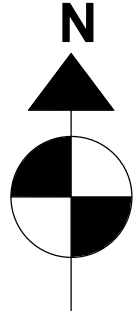


Existing Site Plan
1 : 500

0m 10m 20m 30m 40m
VISUAL SCALE 1:500 @ A1

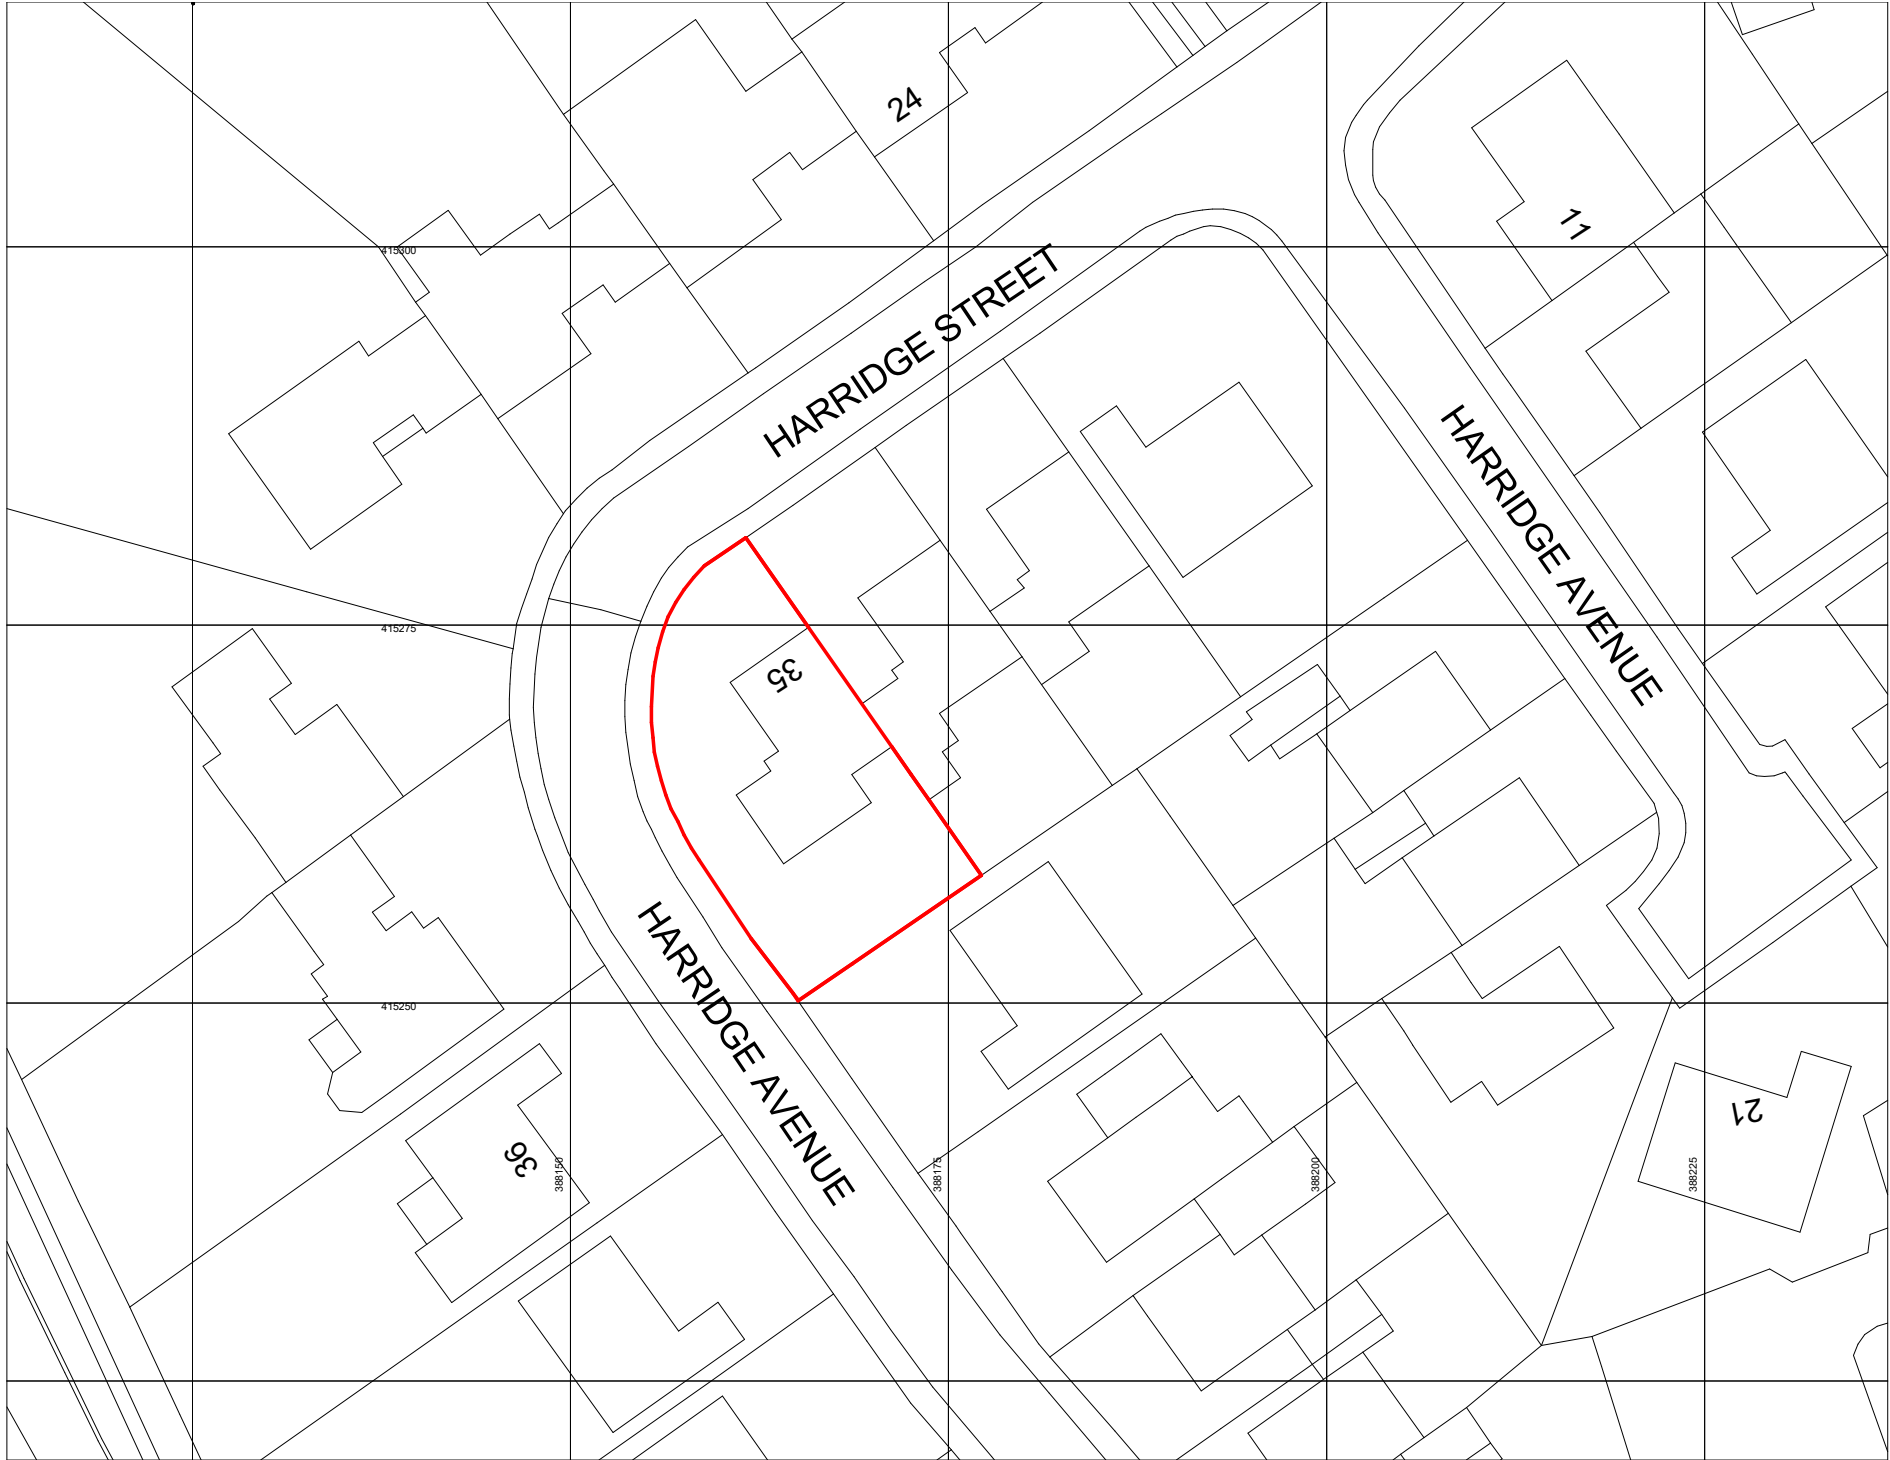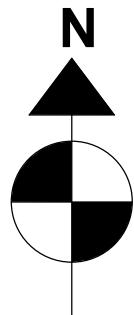

Proposed Site Plan
1 : 500

0m 10m 20m 30m 40m
VISUAL SCALE 1:500 @ A1

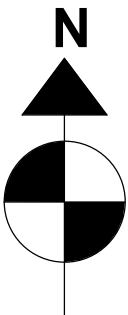

The copyright of this drawing is vested with Studio FRI and must not be copied or reproduced without the consent of the company.

Rev.	Description	Date	Drw.	Chk.
------	-------------	------	------	------

Client:
MR ARFAN RAZAQ

Project:
35 HARRIDGE AVENUE,
ROCHDALE OL12 7HN

Drawing Title:
SITE LOCATION / EXISTING SITE /
PROPOSED SITE PLANS
Drawing Status:
PLANNING

STUDIO FRI
ARCHITECTURE & PLANNING | SURVEYING | INTERIOR DESIGN | 3D VISUALISATION | BIM SERVICES
07794580995 info@studiofri.co.uk www.studiofri.co.uk North West

Drawing No. 24-004.1				Revision
Drawn	Checked	Paper Size	Scale	Date
II	II	A1	As indicated	07.01.23