


GARDEN NO 51
BALMORAL DRIVE

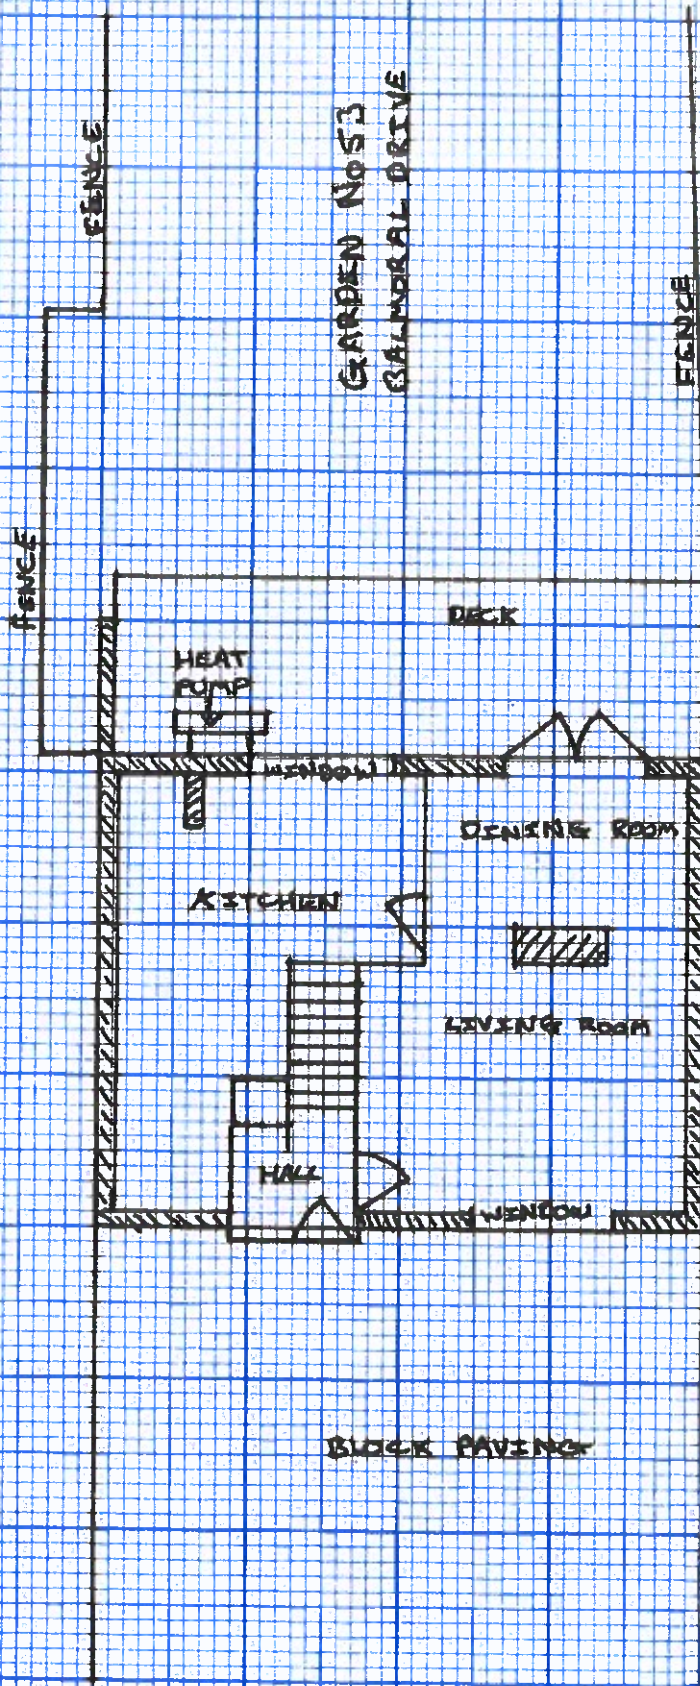

GARDEN NO 53
BALMORAL DRIVE

GARDEN NO 55
BALMORAL DRIVE

PLANNING APPLICATION
REF: PP-12872706
SCALE 1:100 @ A1
KEVIN SUTTON
FLOOR PLAN
PROPOSED

1m

NORTH