




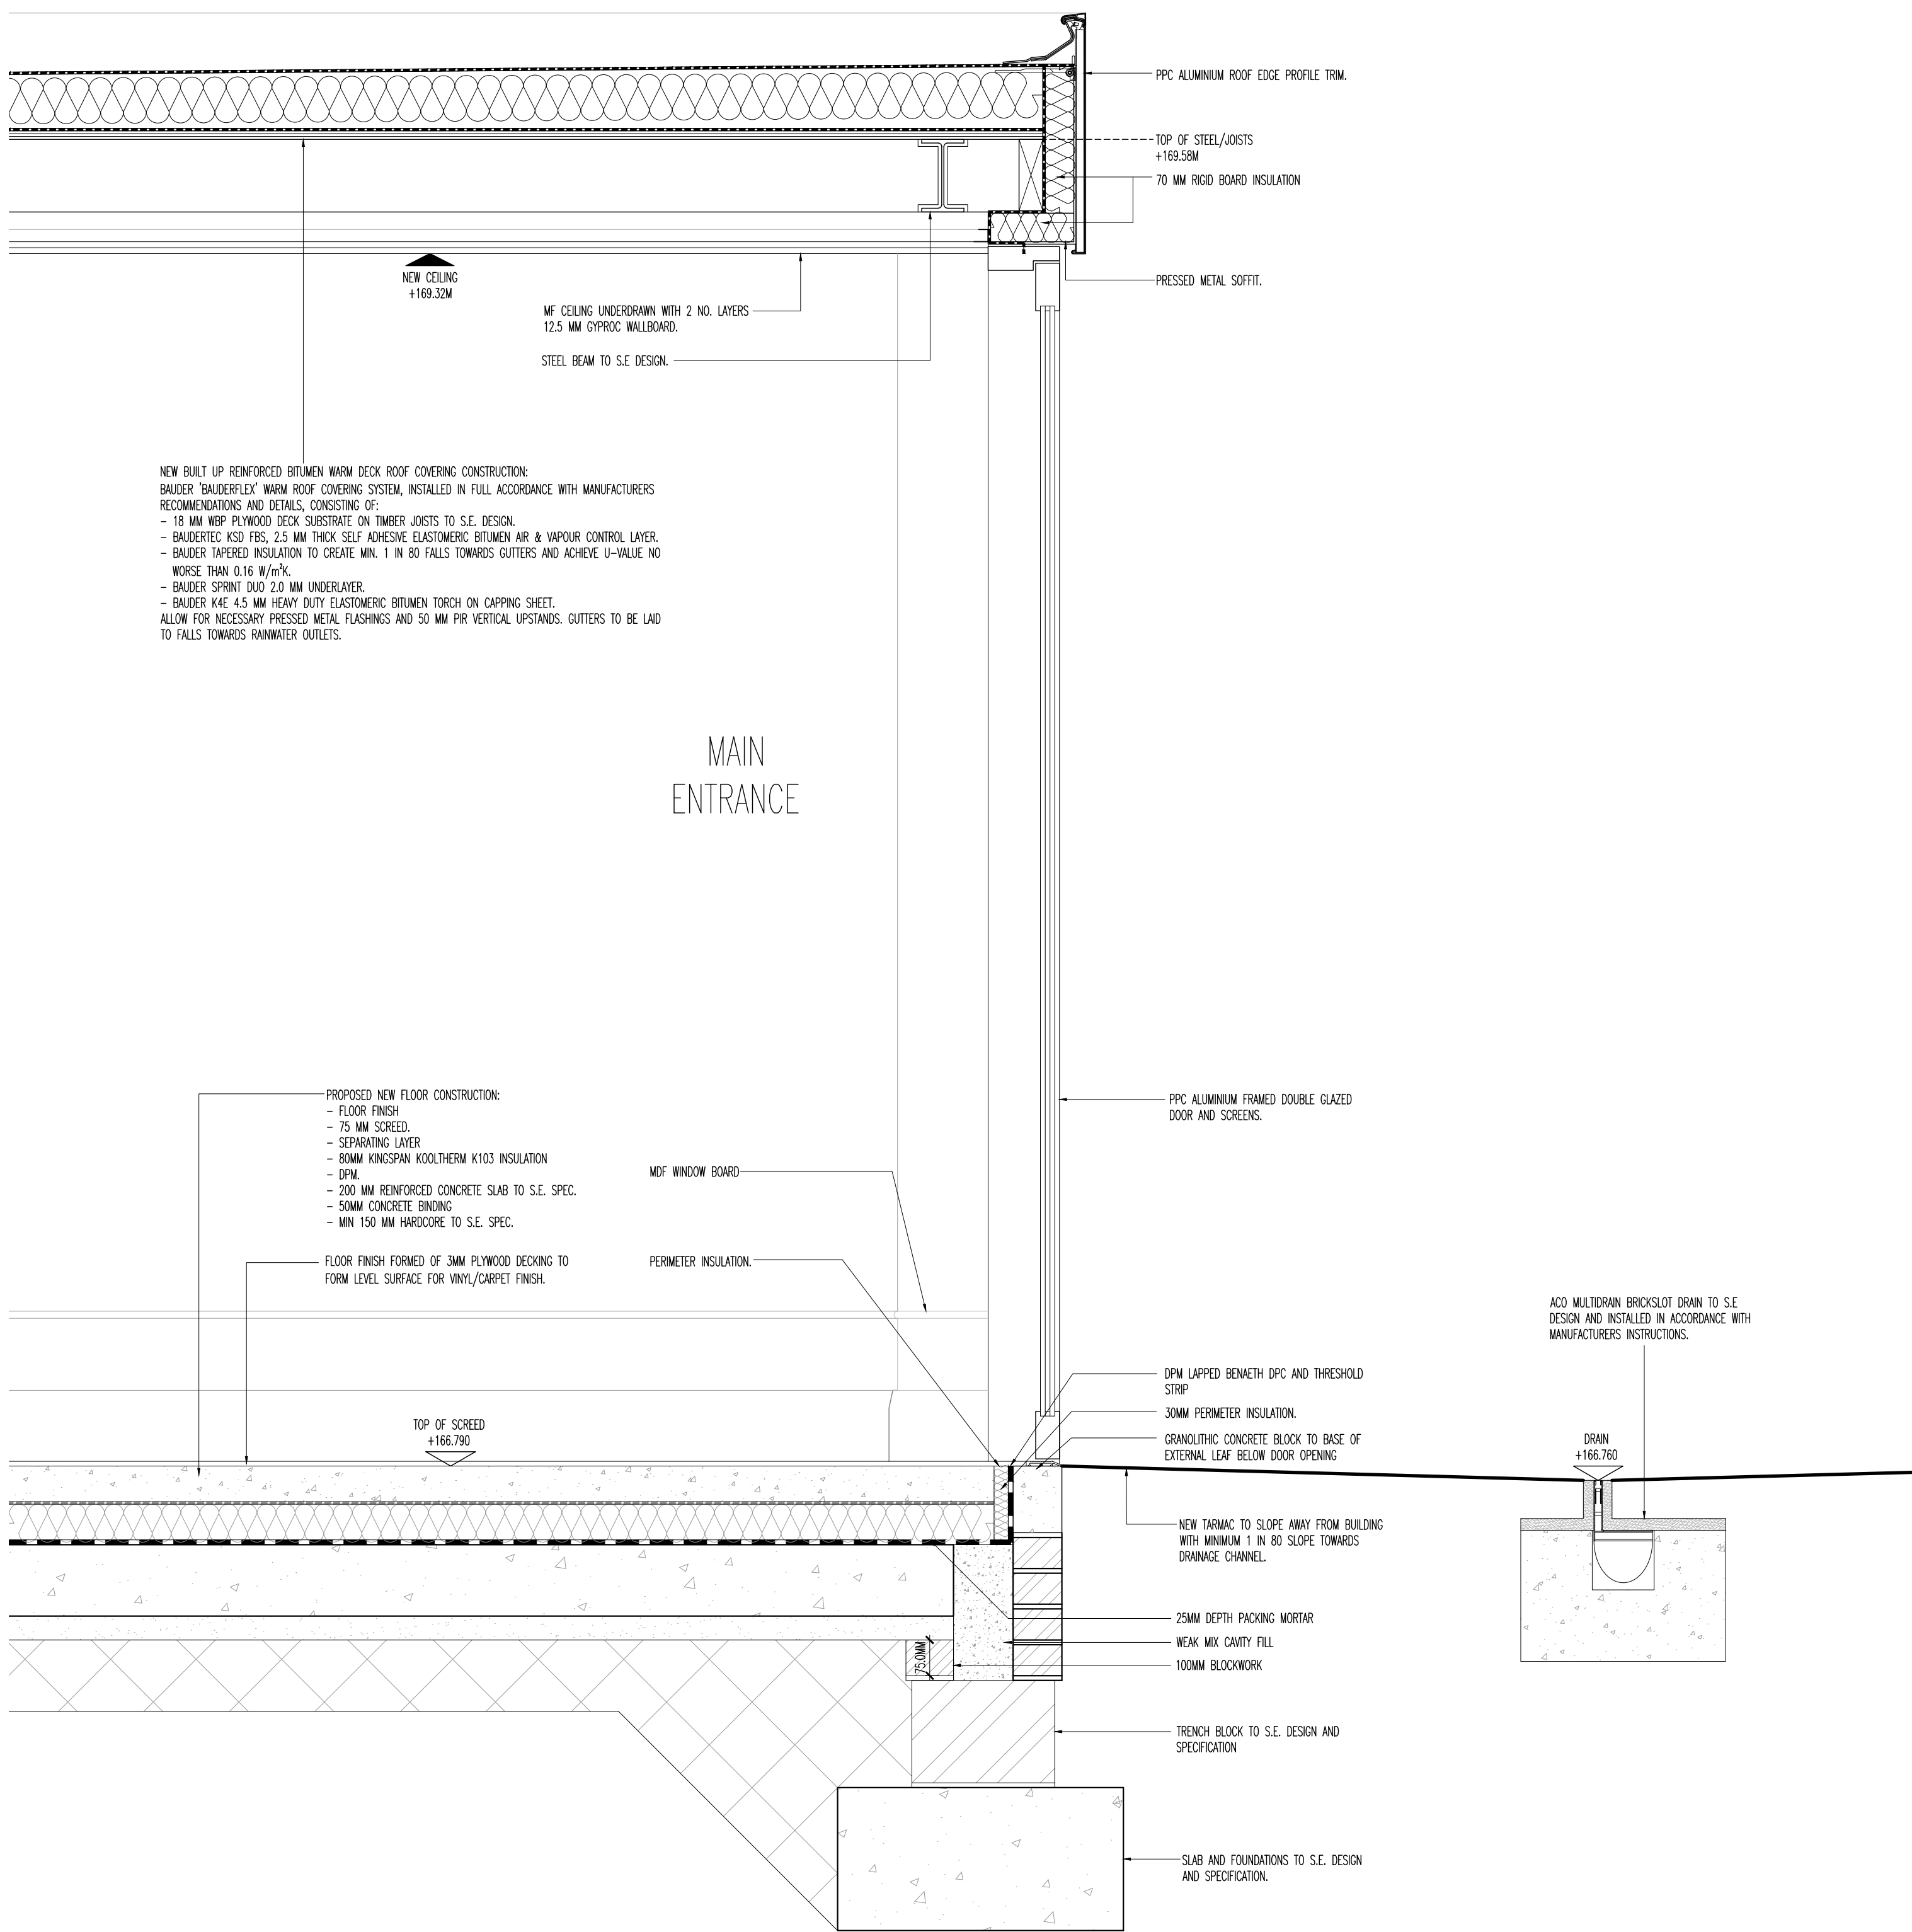

01 Perimeter Wall Section 6
Scale 1:10 @ A0

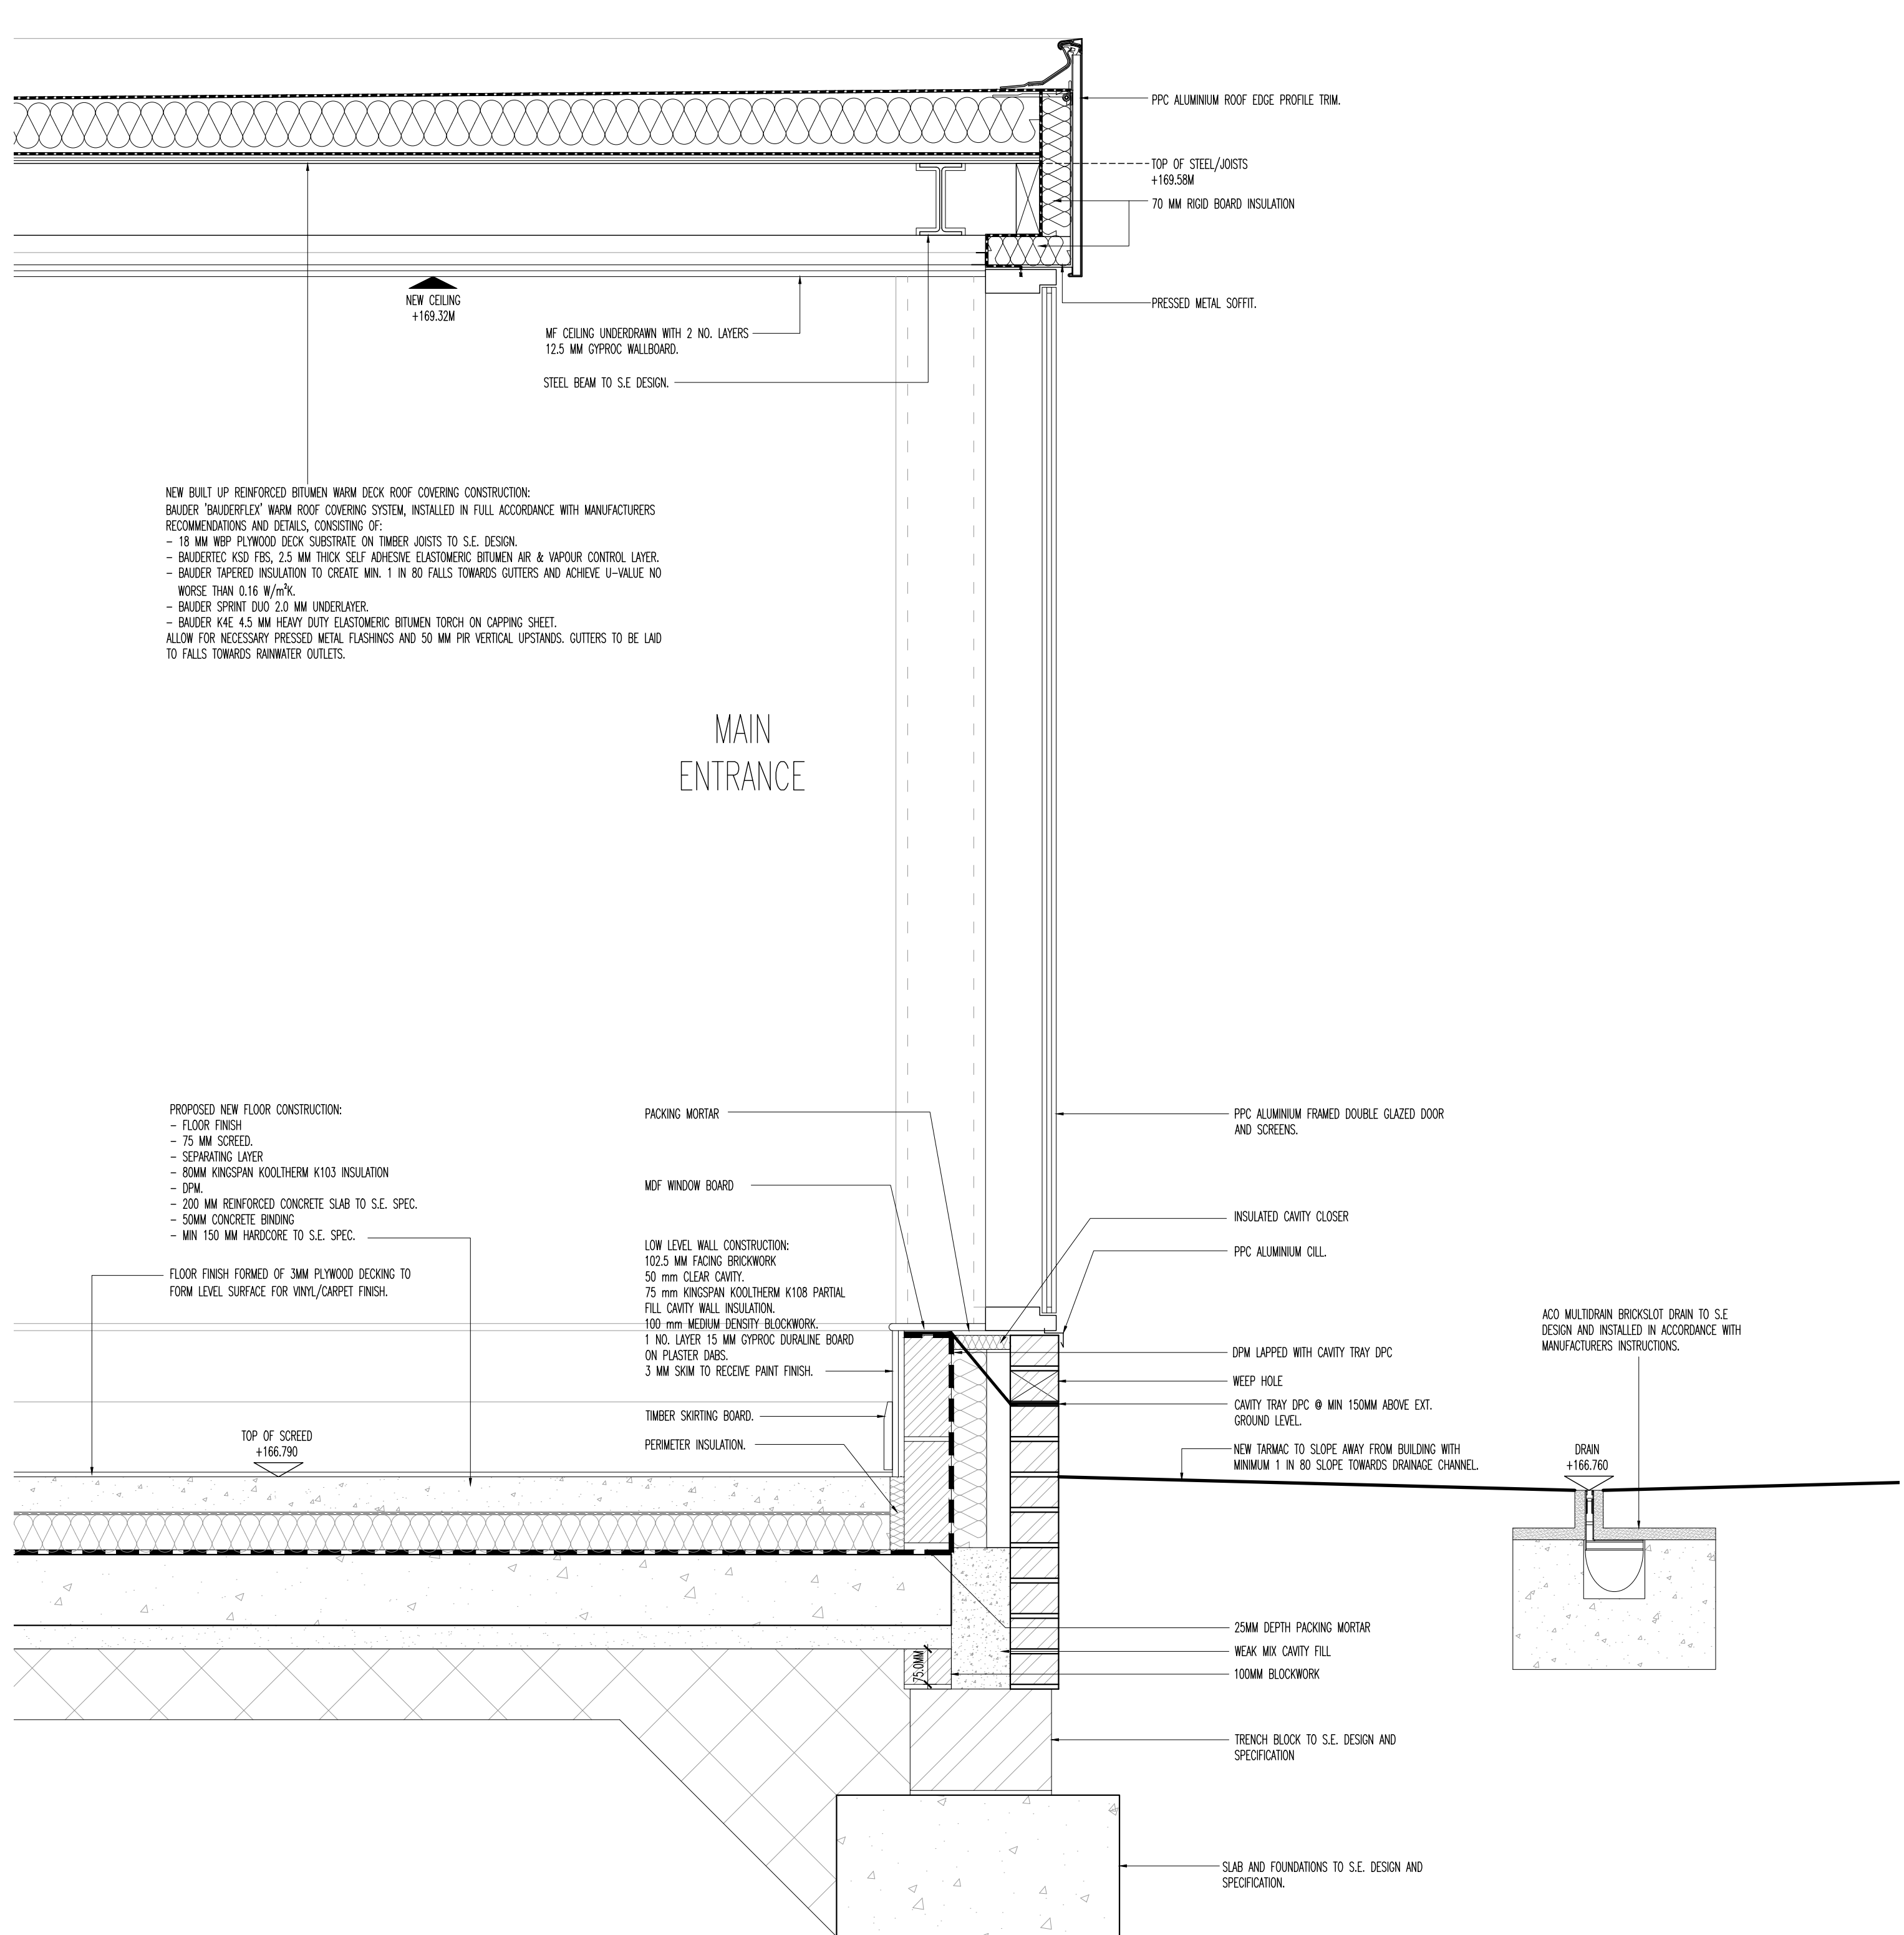

02 Perimeter Wall Section 7
Scale 1:10 @ A0

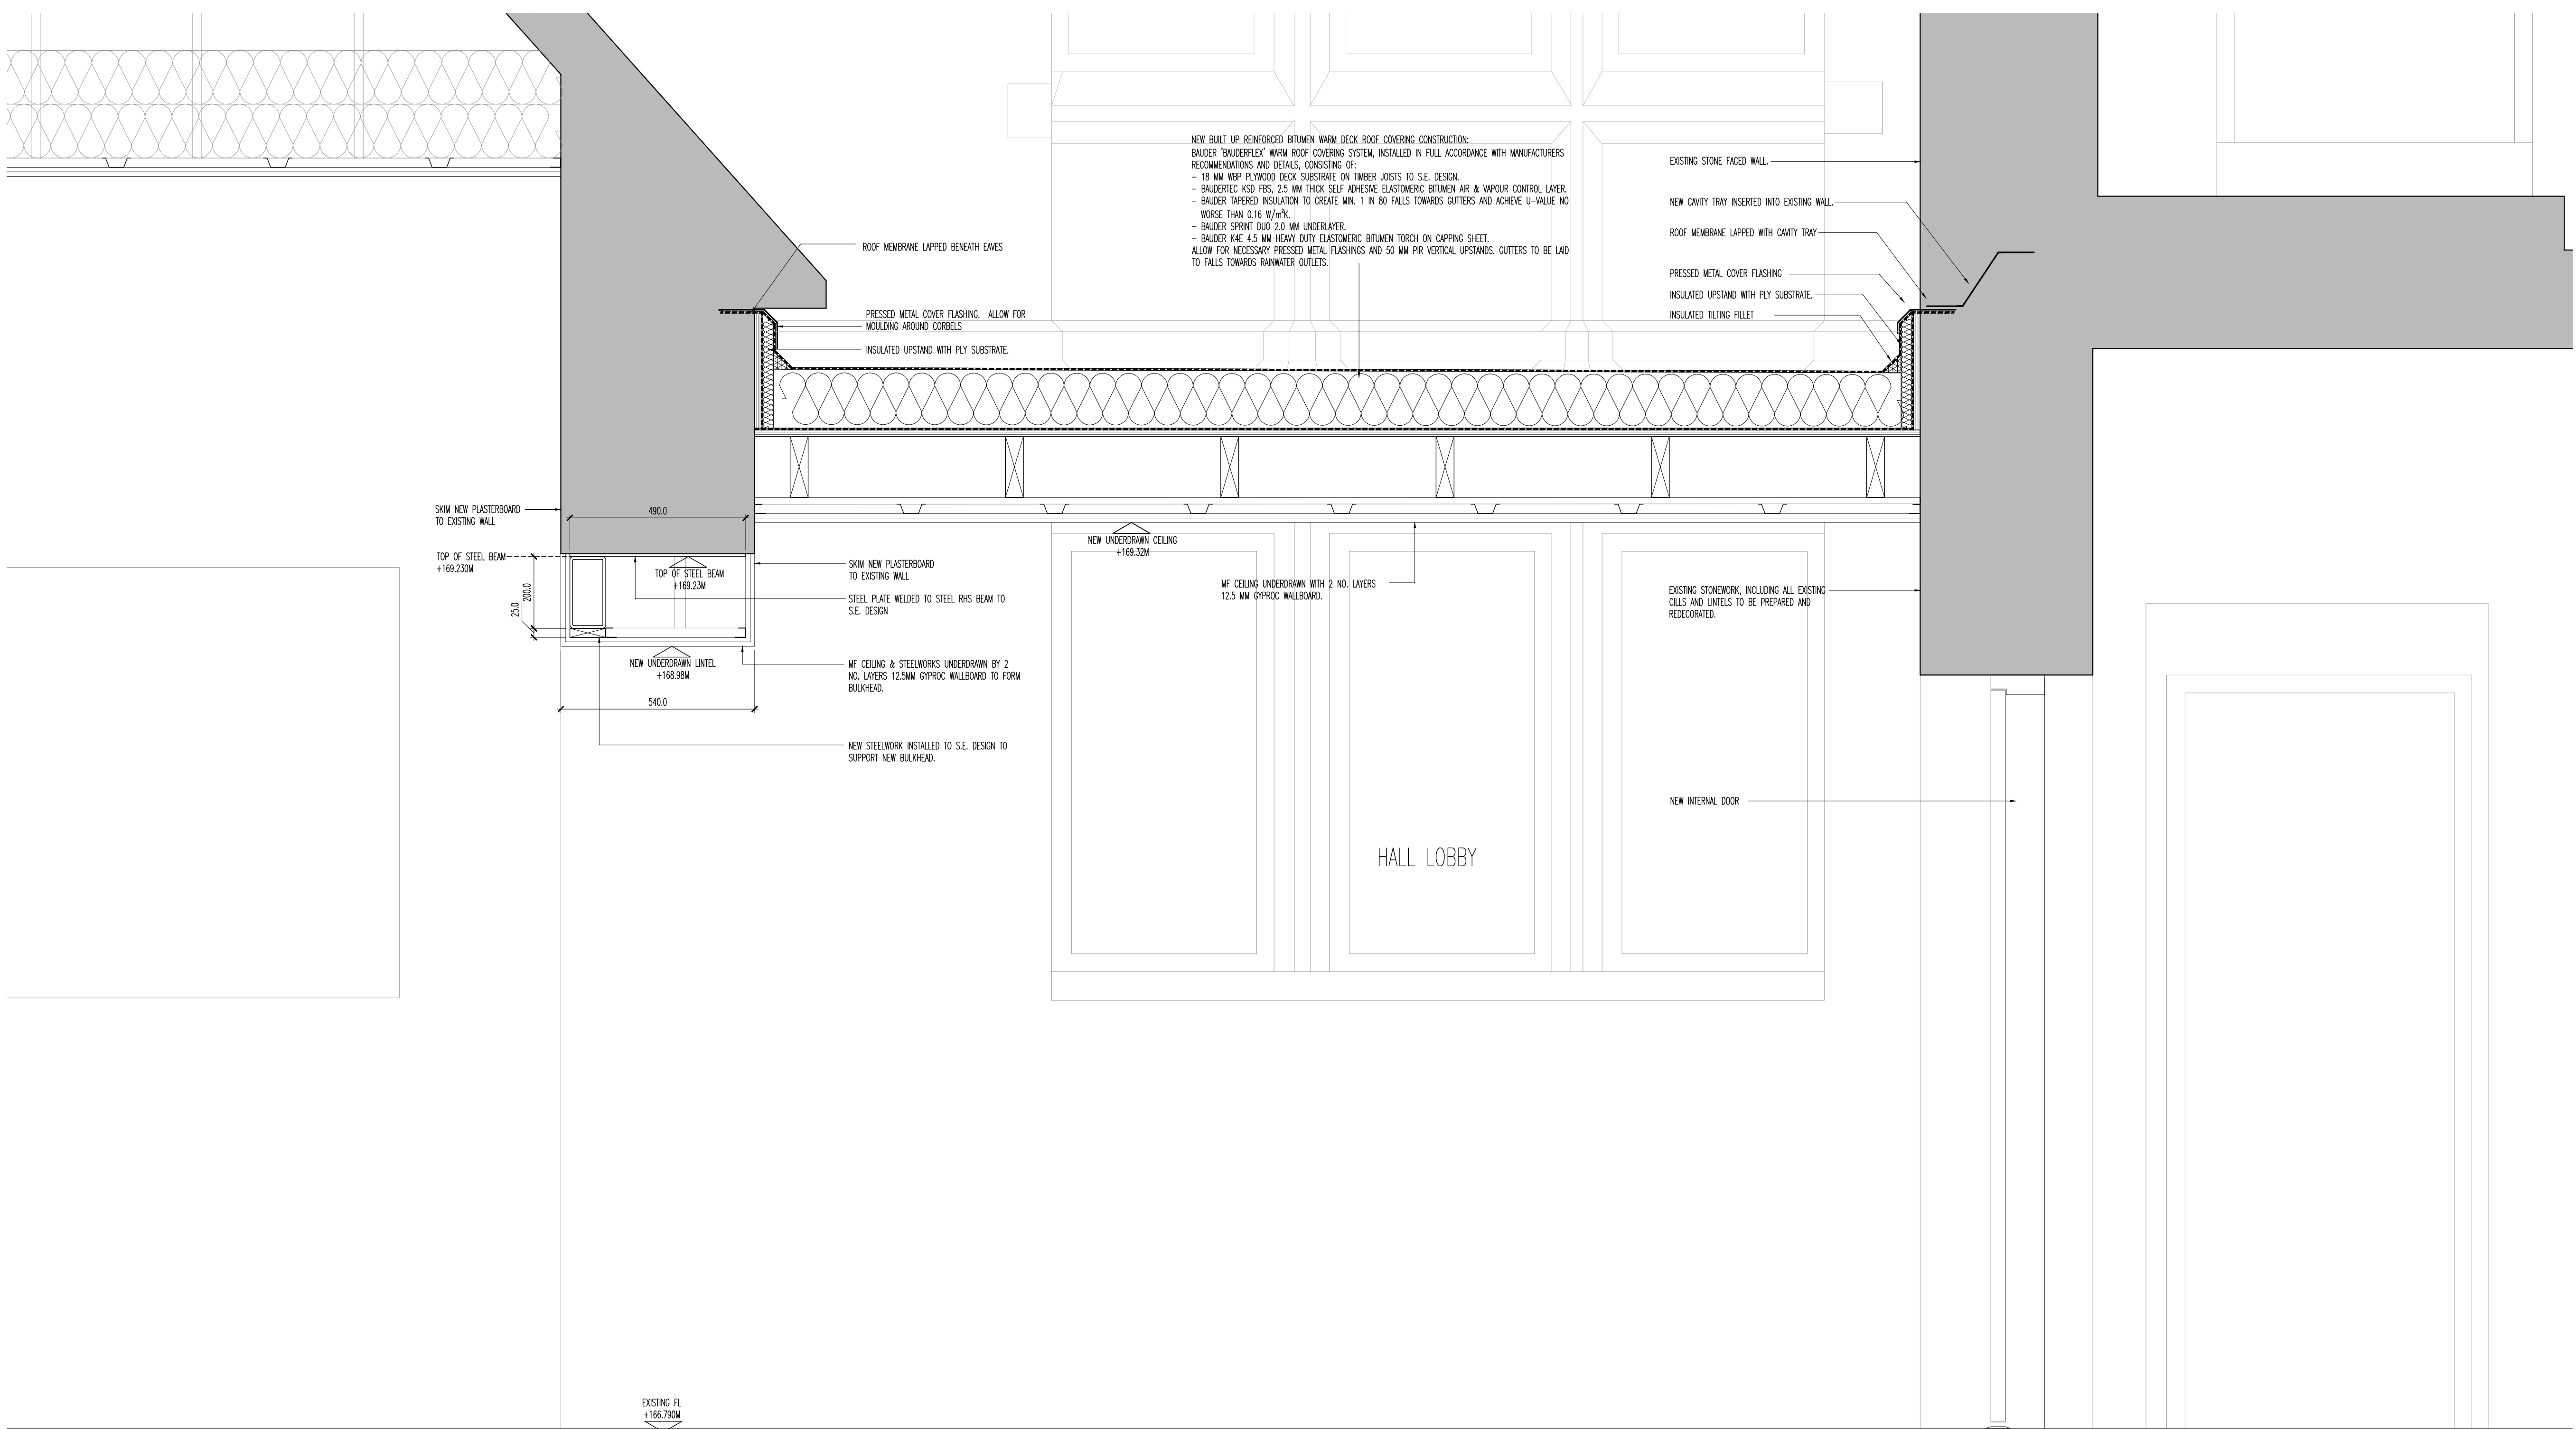

03 Section D-D - Perimeter Wall Section 8
Scale 1:10 @ A0

D	UNITED MAIN ENTRANCE ROOF FLASHING DETAIL & UPDATED TO MATCH S.E. DRAWINGS.	05.06.24	RB	MT
C	UPDATED SCOPE OF WORKS AND SHEET LAYOUT.	14.05.24	RB	MT
B	DETAILS & NOTES UPDATED FOR NEW UNITS.	22.12.23	RB	MT
A	UPDATED STEELWORK & NEW ROOF FALLS. ROOF DRAIN DETAIL ADDED.	24.11.23	RB	MT
Rev	Description	Date	By	Chk

Status
Planning ☐ Tender ☒ **TENDER**
Construction ☐ As Built

Client
**THE GOVERNORS OF ST. THOMAS' C OF E
PRIMARY SCHOOL**

Contract
PROPOSED NEW ENTRANCE, ADMIN BLOCK
STAFF AREAS AND TOILETS

Drawing
PERIMETER WALL SECTIONS
WORK AREA 3 - HALL LOBBY

bateandtaylor
architects
macintosh house
cambridge street
manchester m1 5gg
tel: 0161 236 0999
fax: 0161 236 0404
mail@bate-taylor.co.uk
www.bate-taylor.co.uk

Drawing No. MH1993-120 Revision D
Scales 1:10 @ A0 Date SEP '23
Drawn MDM Checked MT

This drawing is the copyright of the Architect and may not
be reproduced without licence.
DO NOT scale from this drawing.