



IMPORTANT

- © This drawing is copyright and remains the property of this practice
- Do not scale this drawing
- All dimensions to be checked on site
- Positions of existing services to be confirmed prior to proceeding



REVISION STATUS

S Information issued for feasibility or scheme design
T Information issued for tender purposes only
C Information issued for Construction
NB: Only those drawings containing a C revision to be used for construction


NOTES

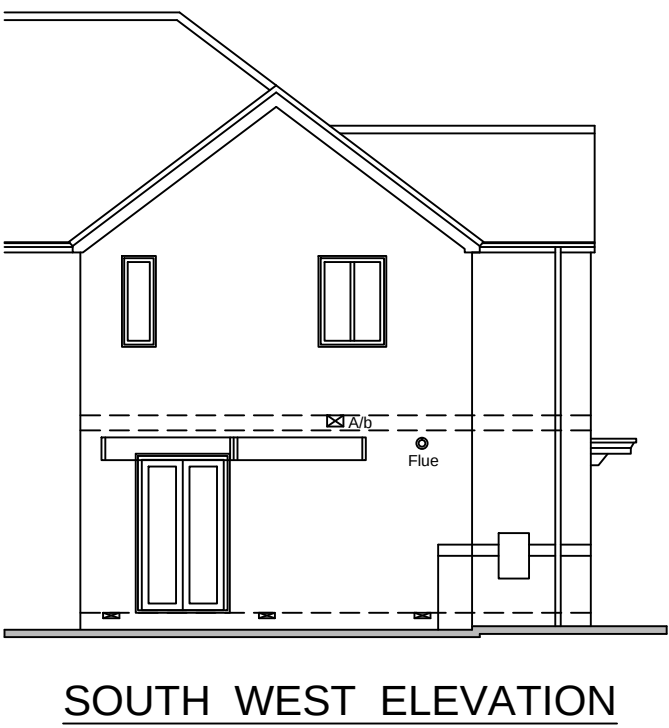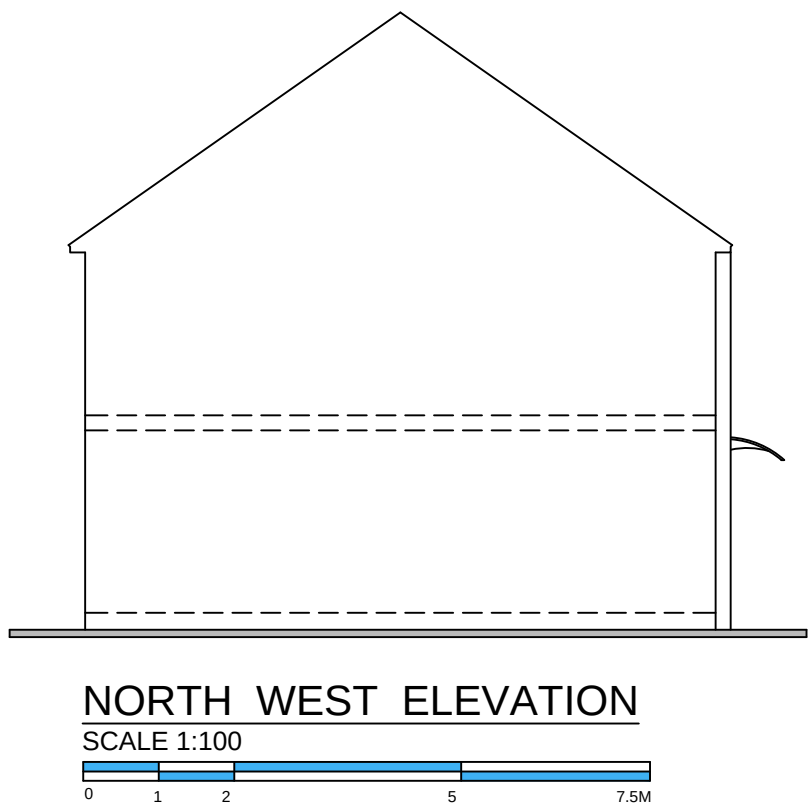

LOCATION PLAN
SCALE 1:1250

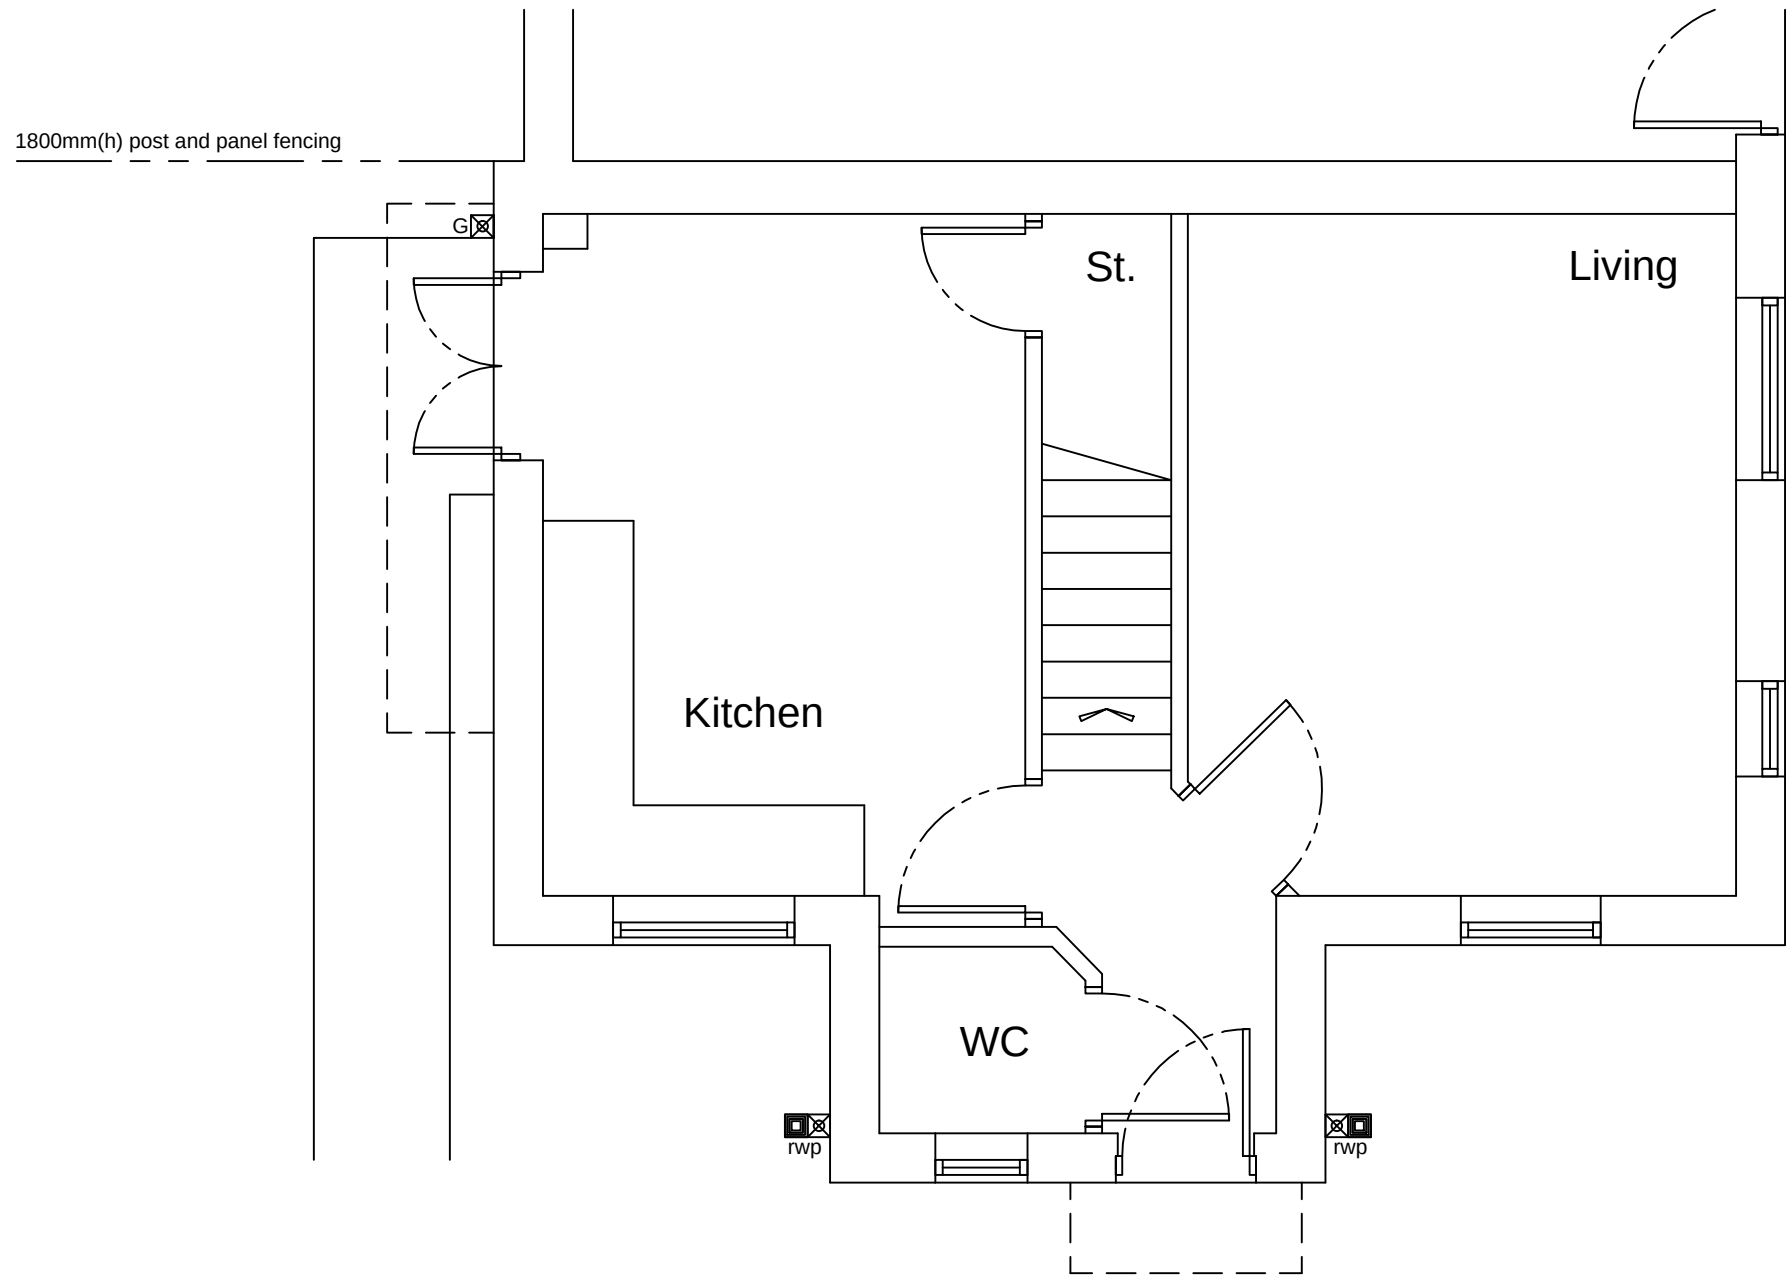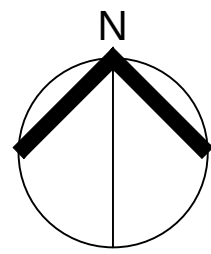

GROUND FLOOR PLAN
SCALE 1:50

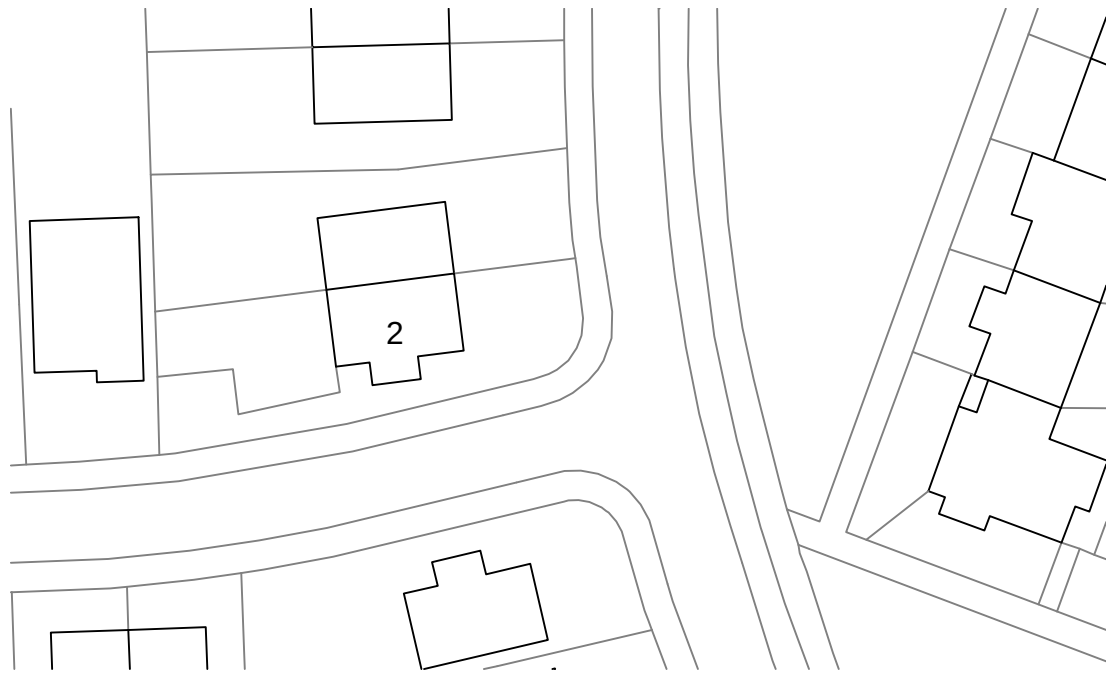

SITE PLAN
SCALE 1:500

P1	Feb'24	Site Plan added
REVISION	DATE	DESCRIPTION



CLIENT
Mr & Mrs Altatabiee

PROJECT
2 Greengables Close,
Middleton, Rochdale, M24 5TG

DRAWING TITLE
Floor Plan & Elevations
as EXISTING

SCALE	DATE	DRAWN	CHECKED
Shown@A1	Nov/23	DT	

DRG NO.	REVISION
10866.01	P1