





Location Plan 1:1250@A1



Existing Site Plan 1:250@A1

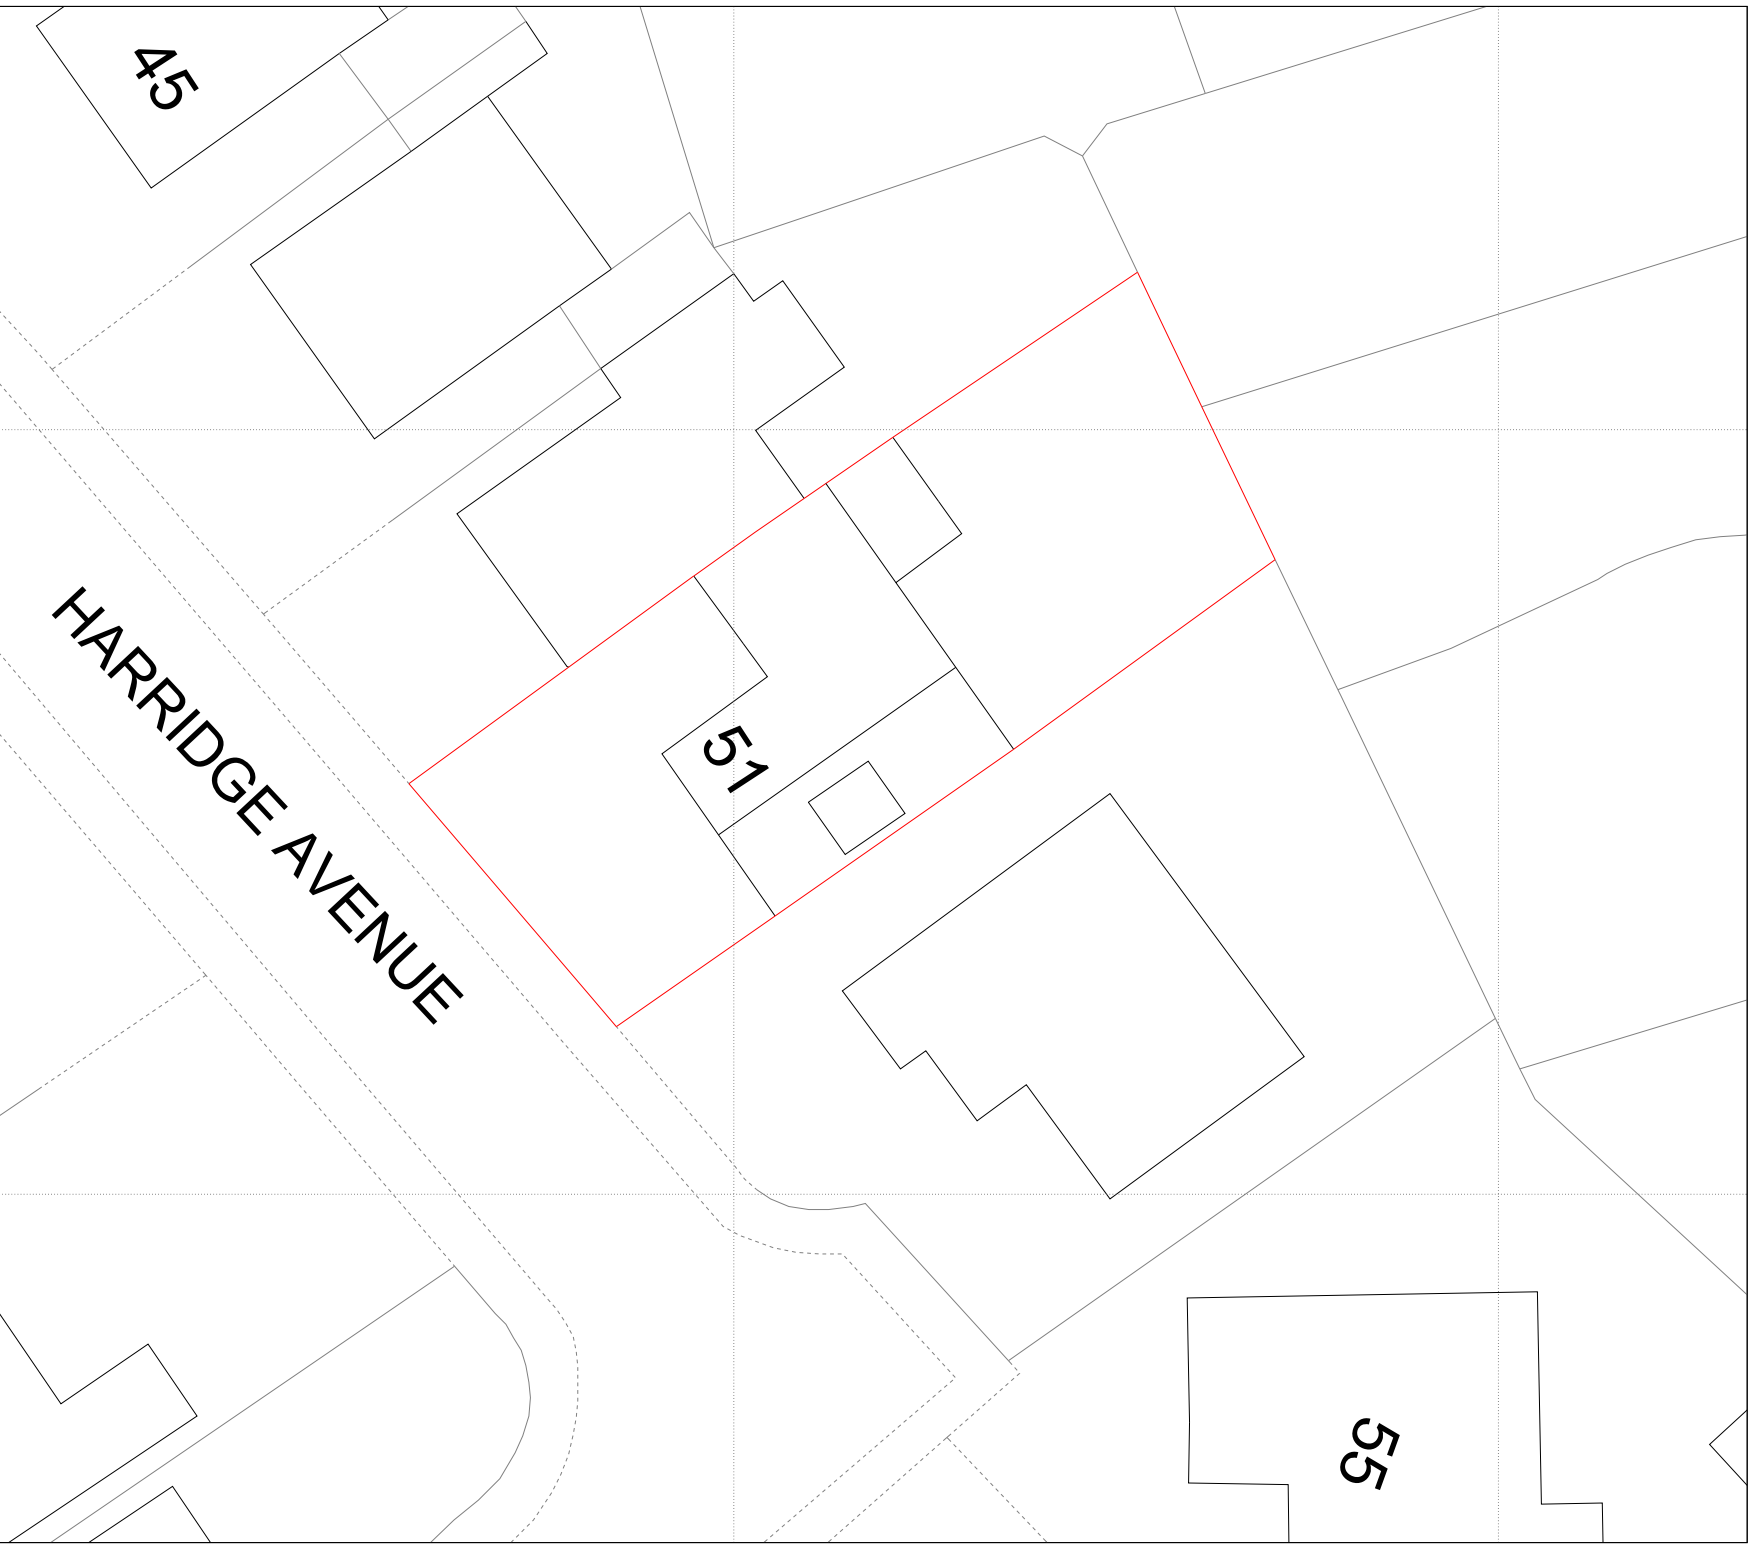

Location Plan 1:500@A1

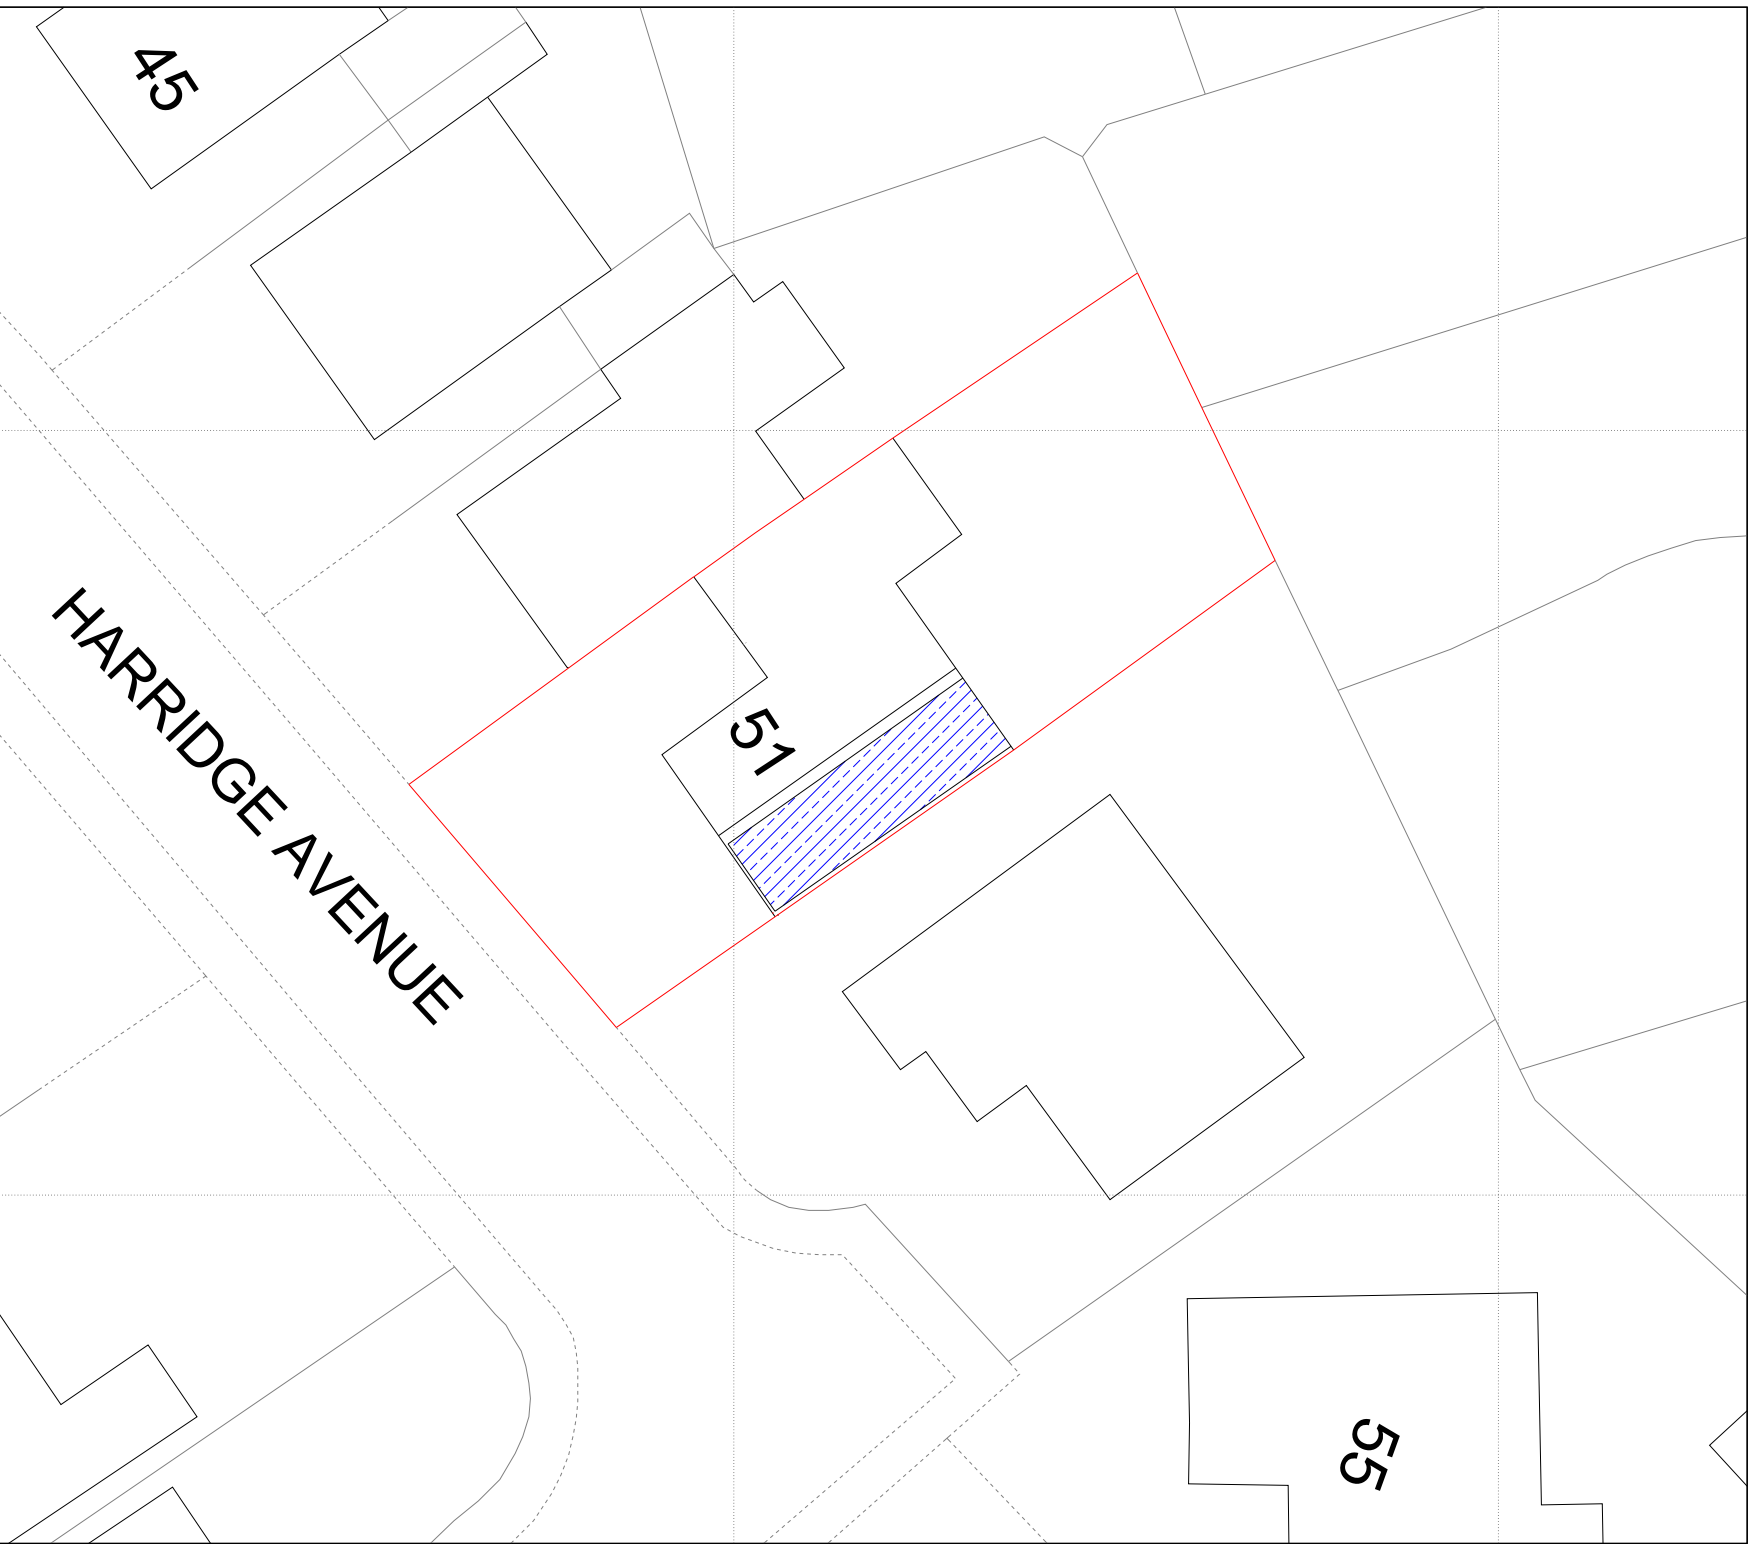

Proposed Site Plan 1:250@A1

Legend

- Property Boundary
- Proposed New Structure



Rev. No.	Revision note.		Date.
Title:	Location Plan, Existing and Proposed Site Plans		
Project:	51 Harridge Avenue Shawclough OL12 7HN		
Client:	Zoe & Barry Saville 51 Harridge Avenue Shawclough OL12 7HN		
Scale:	Designed:	Drawn:	Date:
Indicated	AW	AW	14.05.2024
Drawing No. JCBD-24-385 - 5. Rev00			
 J C Building Design Ltd Tel: 01706 599352 / 07824 871086 enquiries@jcbuildingdesign.co.uk			