
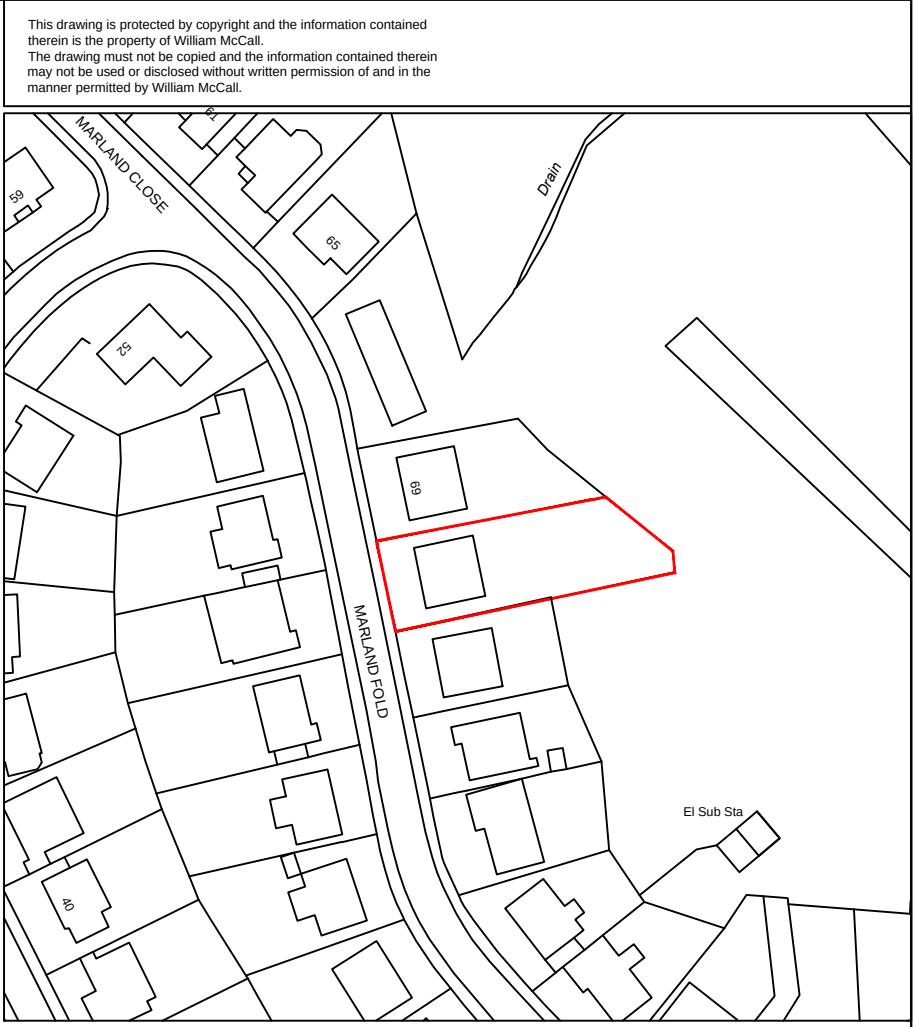


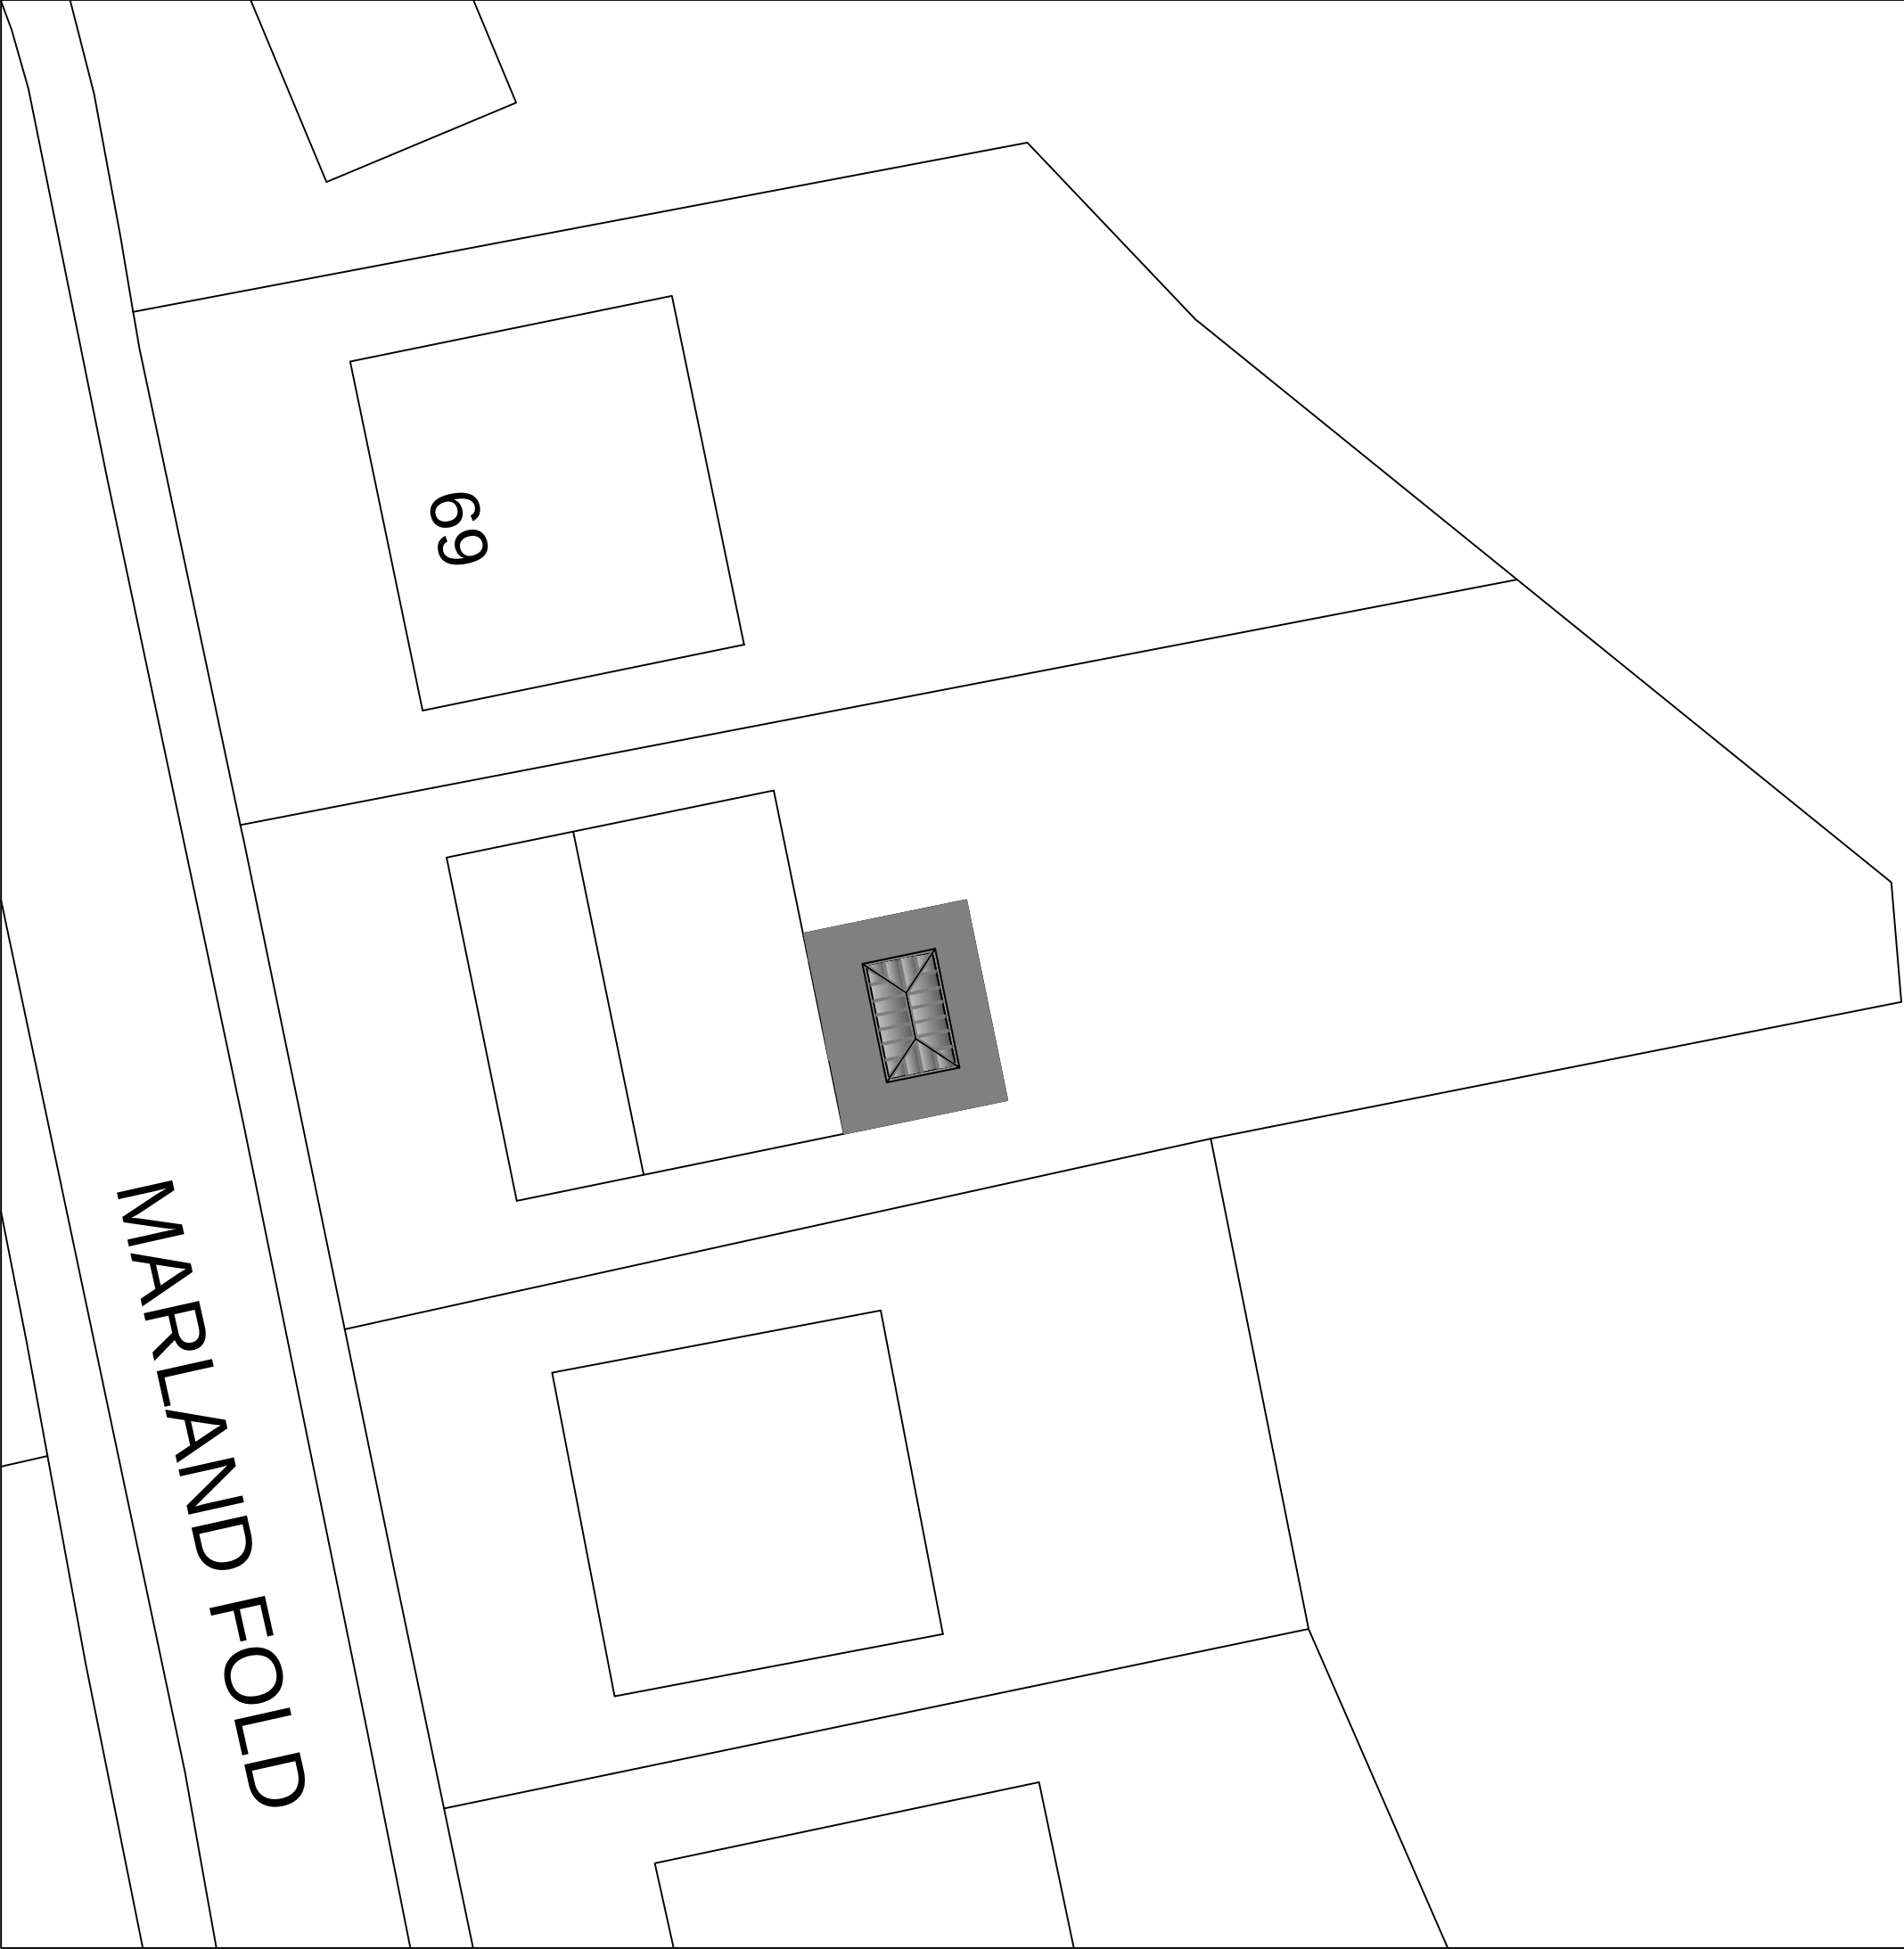

Location Plan (1:1250)

0 1 2 3 4 5 6 7 8 9 10M
Scale 1:200@ A3

N

Stage :- **Householder Planning**

Project Title :- Proposed Single Storey Rear Extension With Raised Patio Area And Glass Balustrades. The Addition Of A Juliet Balcony To The Rear Elevation And Alterations To The Fenestration On The Front And Side Elevations.

Drawing Title :- Proposed Site & Location Plans

Client :- Mr Stanworth & Ms Patrick

Drwg No :- 03/24/28	4 of 4	Date :- March '24	Rev :- *
Scale :- 1:200 & 1:1250@A3	Drawn:- SCM	Checked :-	

Site Address :- 71 Marland Fold,
Rochdale,
OL11 4RF