




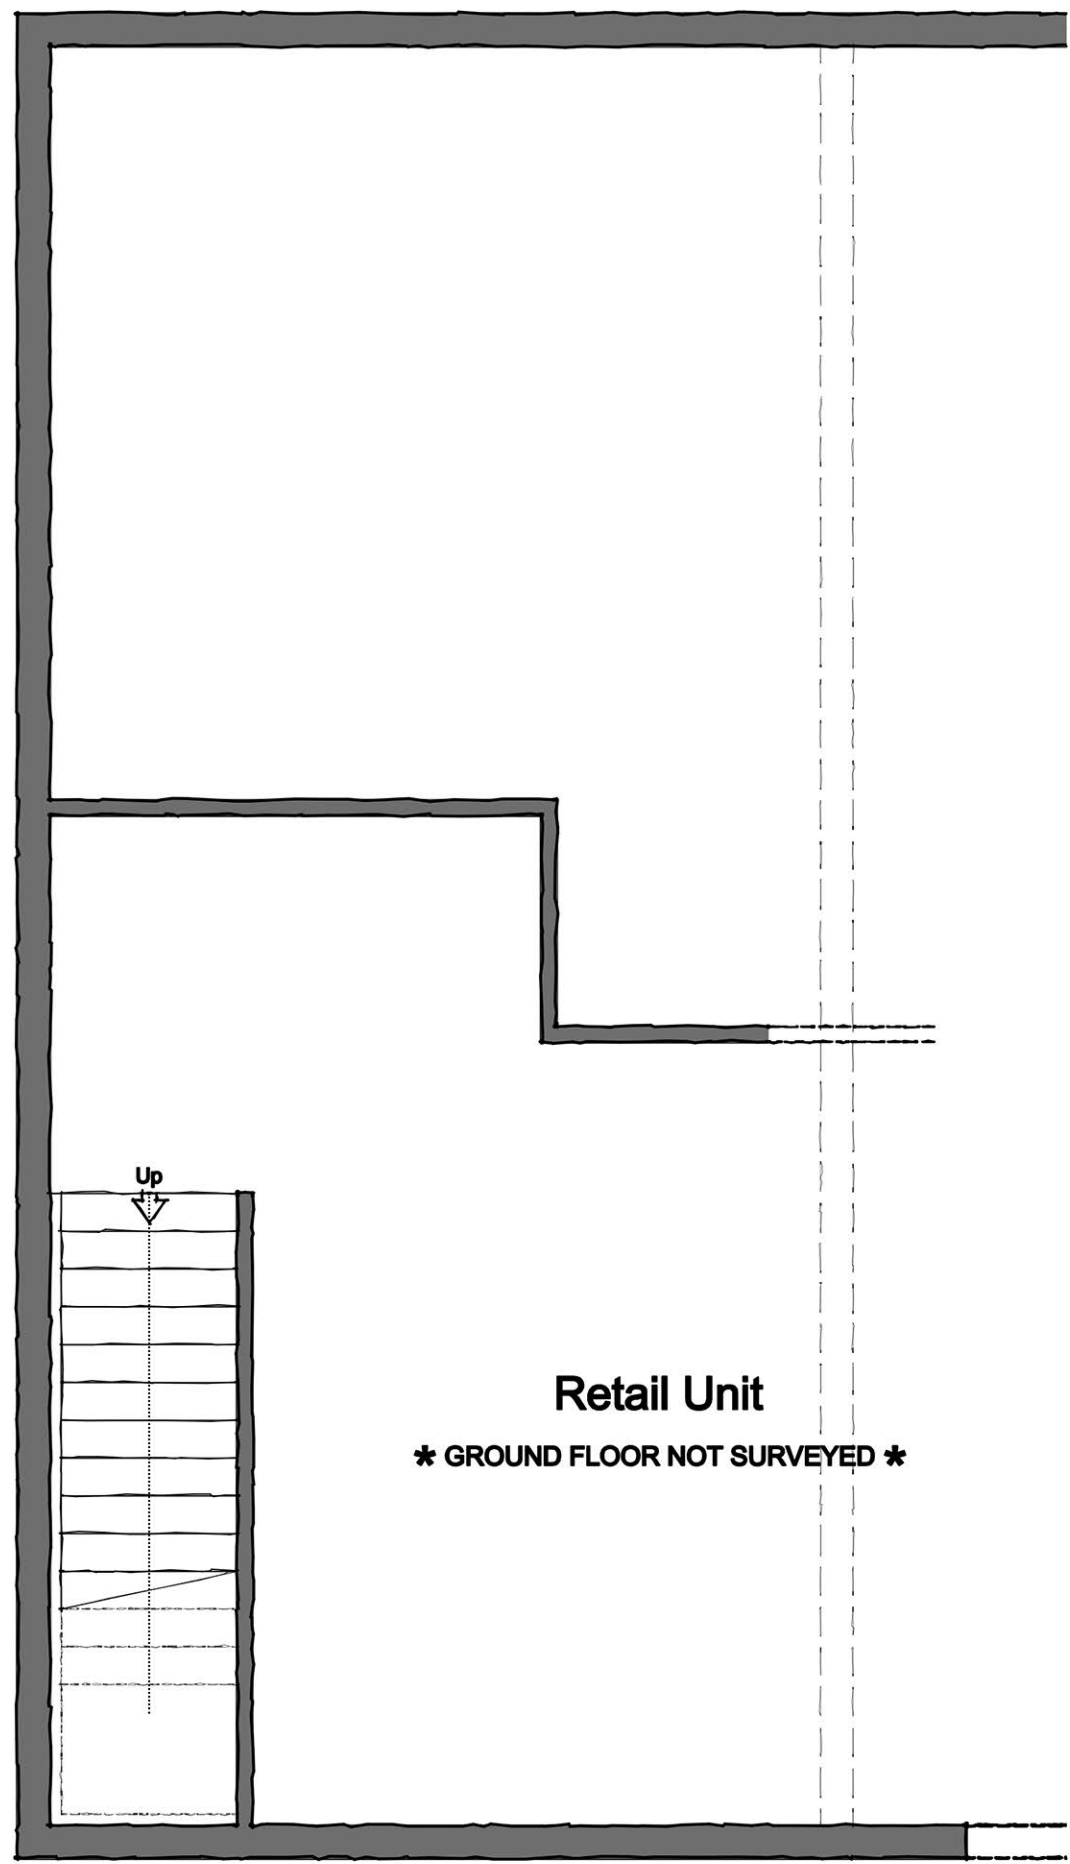


Existing Ground Floor Plan
Scale 1:50

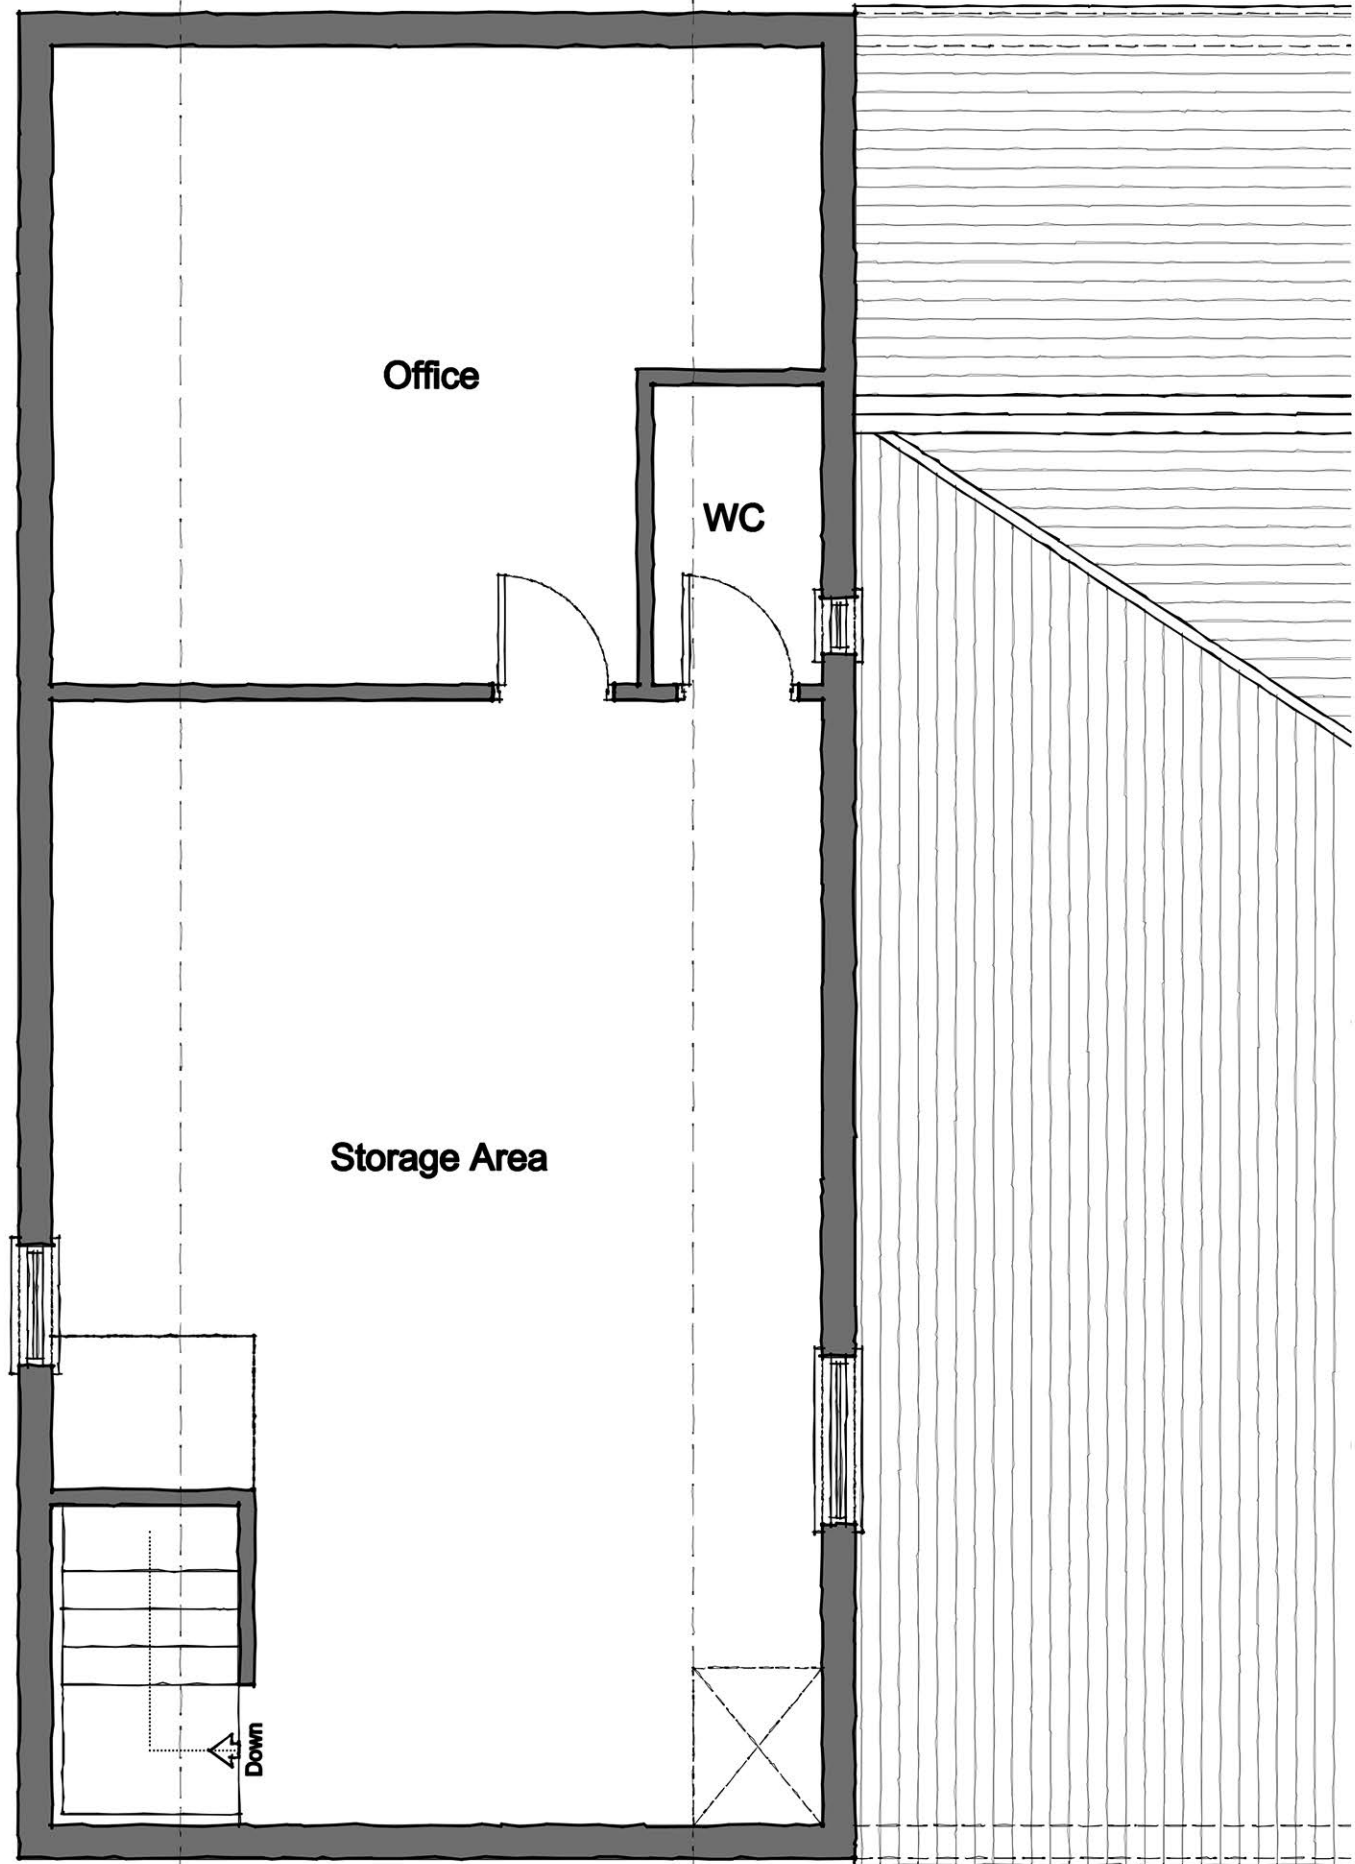


Existing First Floor Plan
Scale 1:50

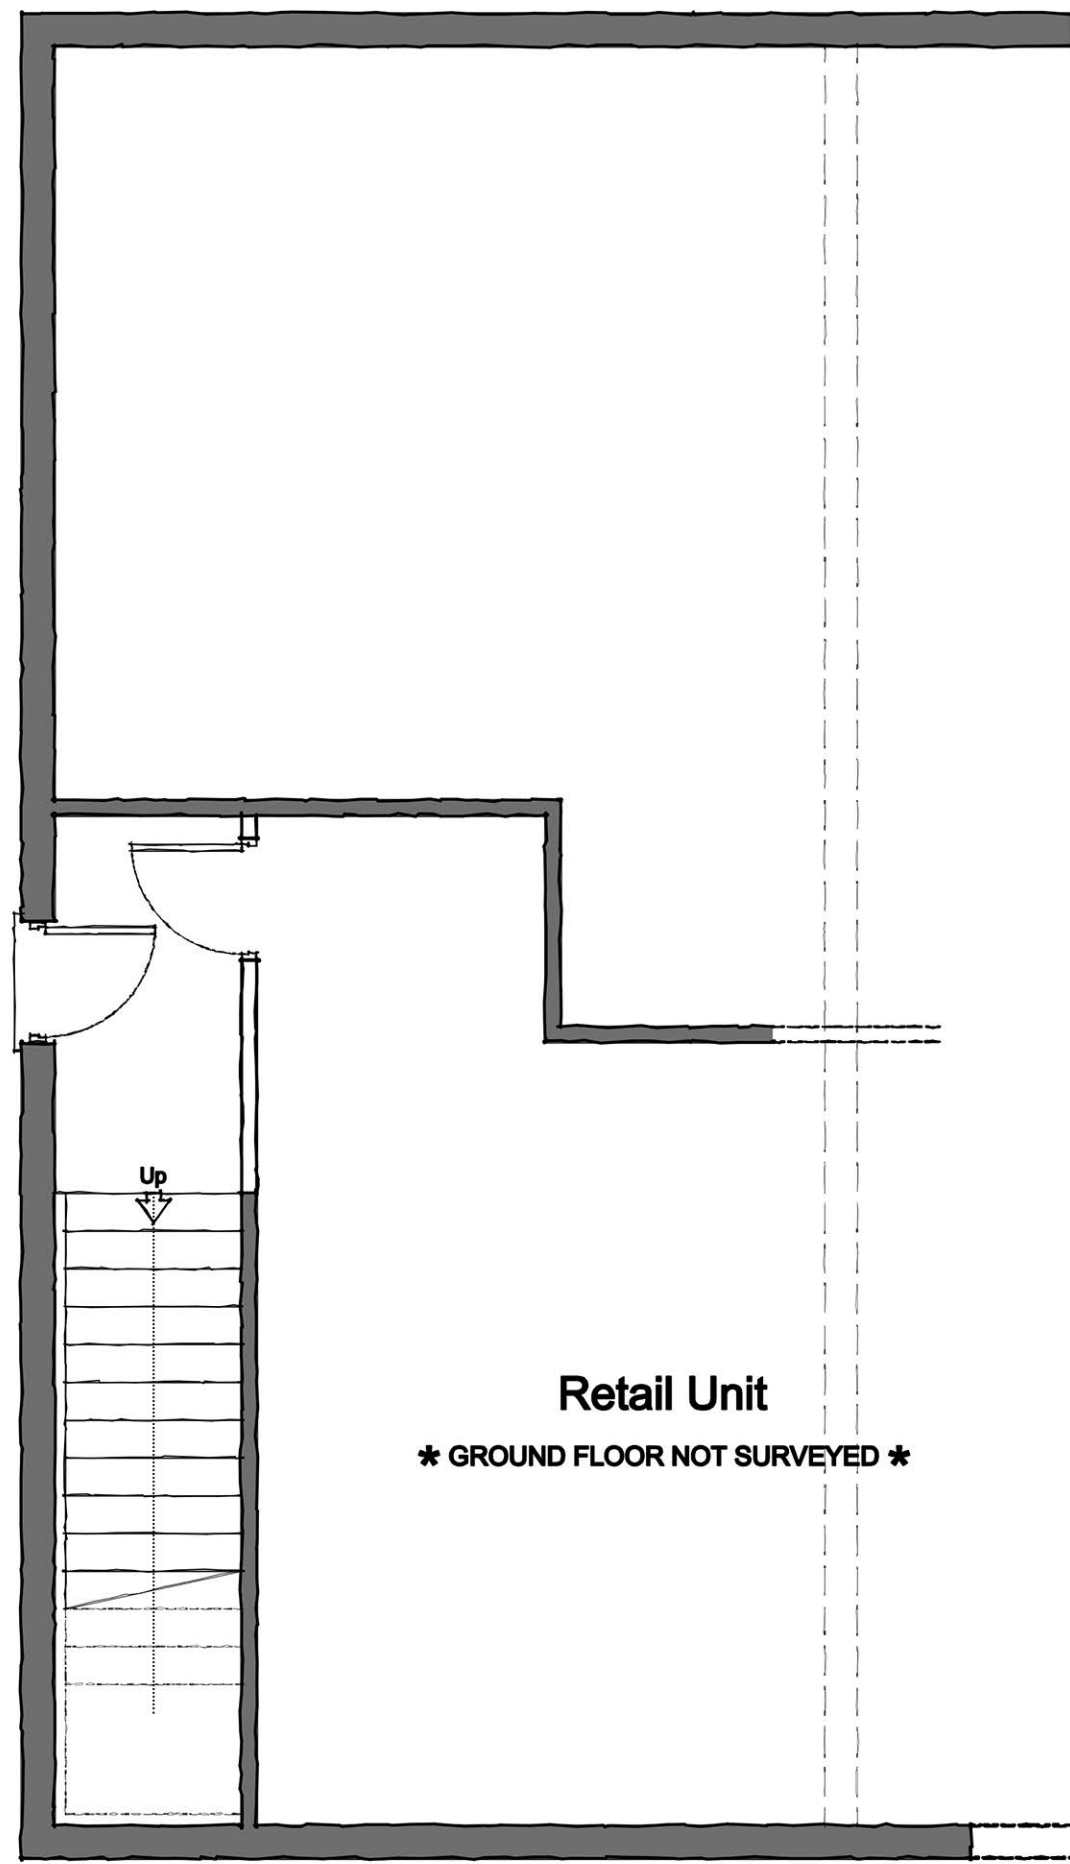


Proposed Ground Floor Plan
Scale 1:50

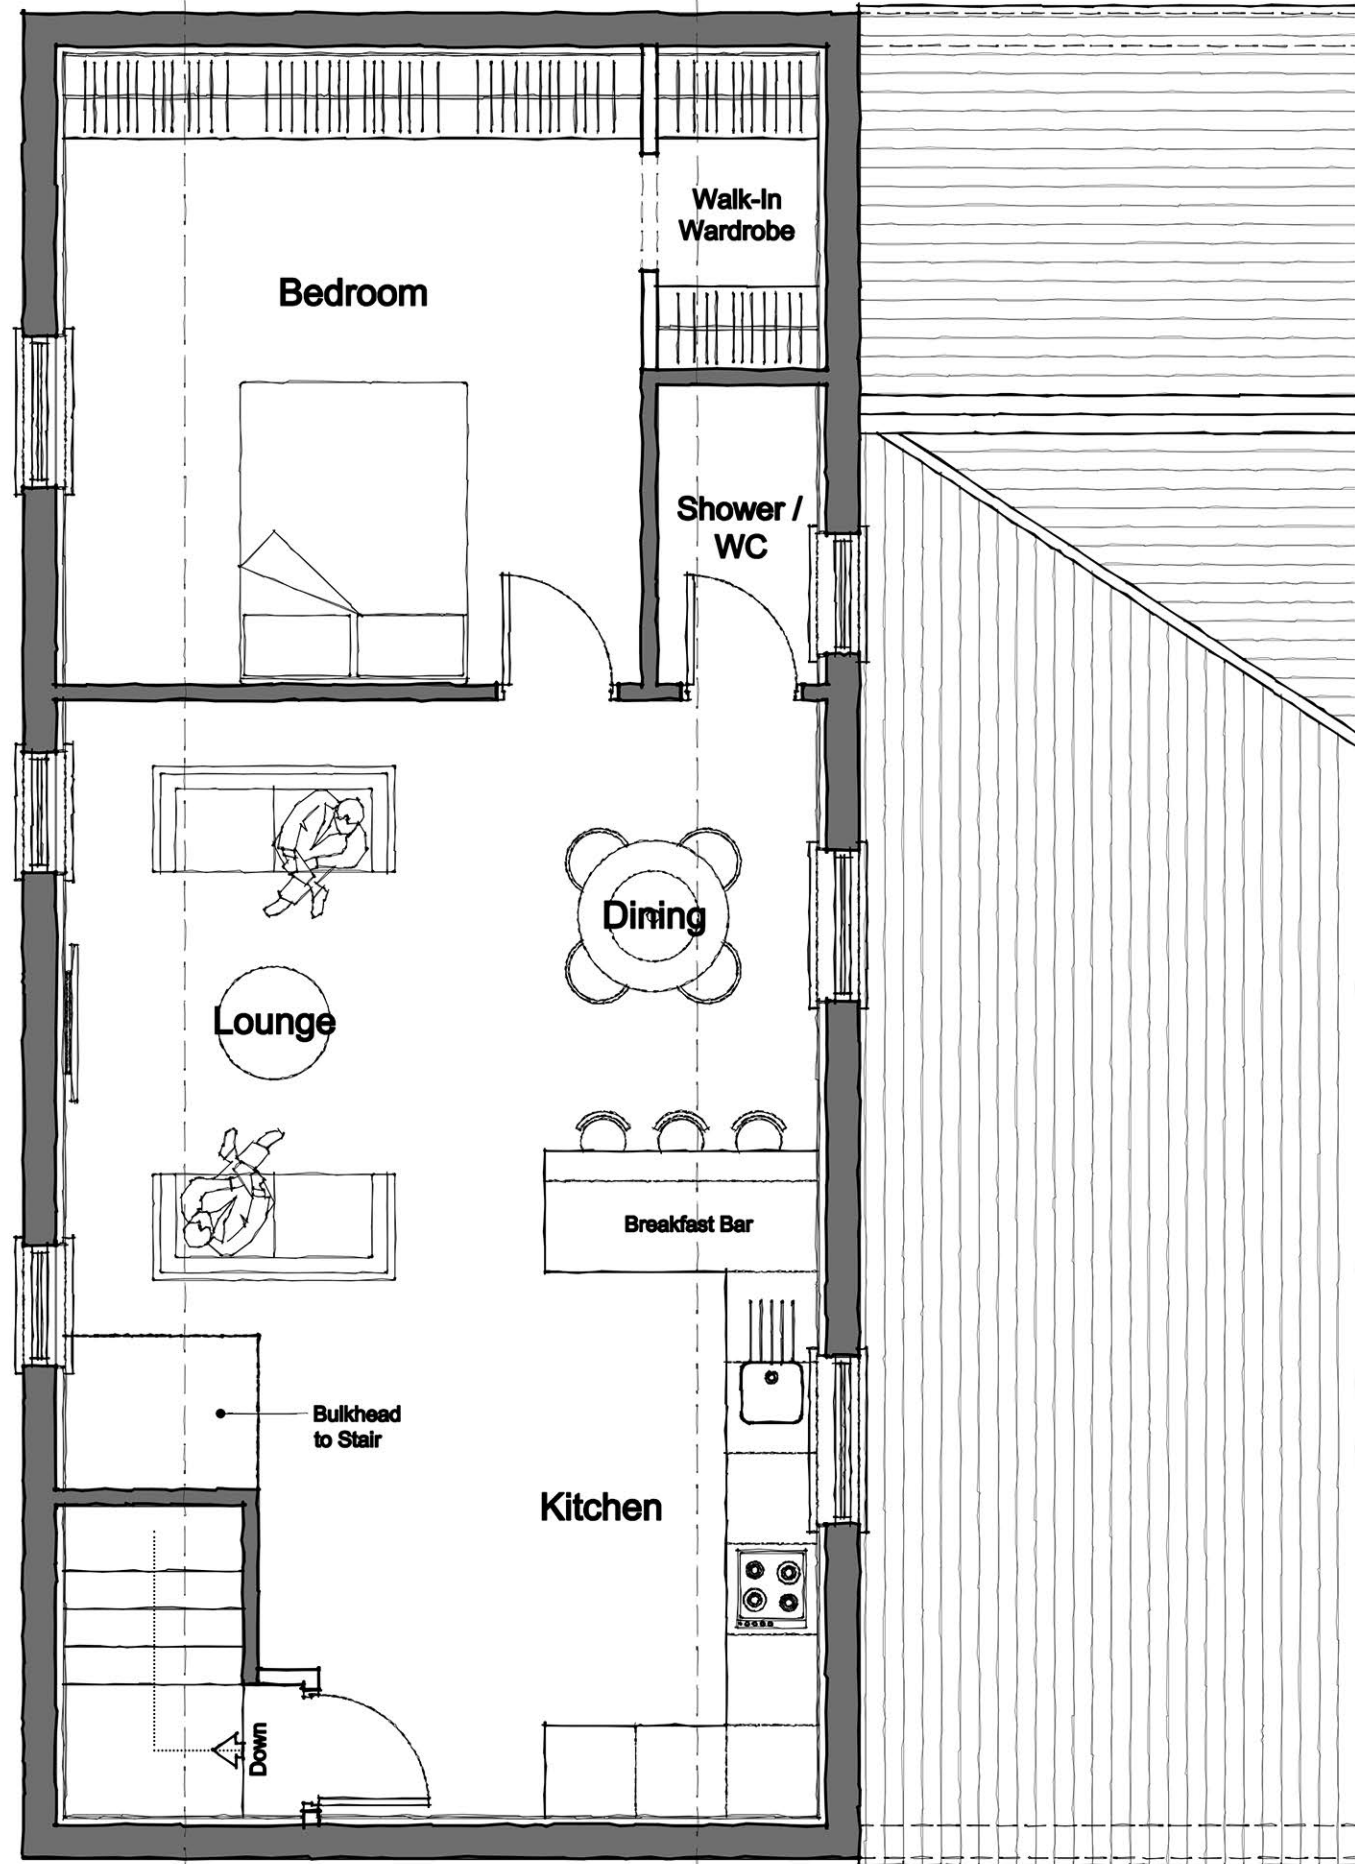


Proposed First Floor Plan
Scale 1:50

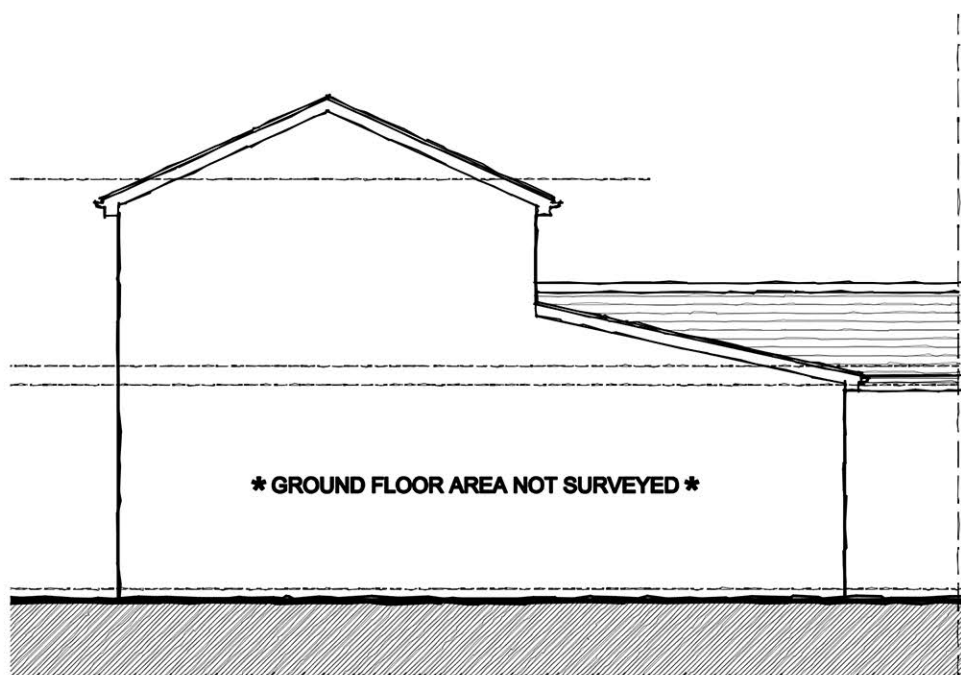


Existing Front Elevation (Rochdale Road)
Scale 1:100

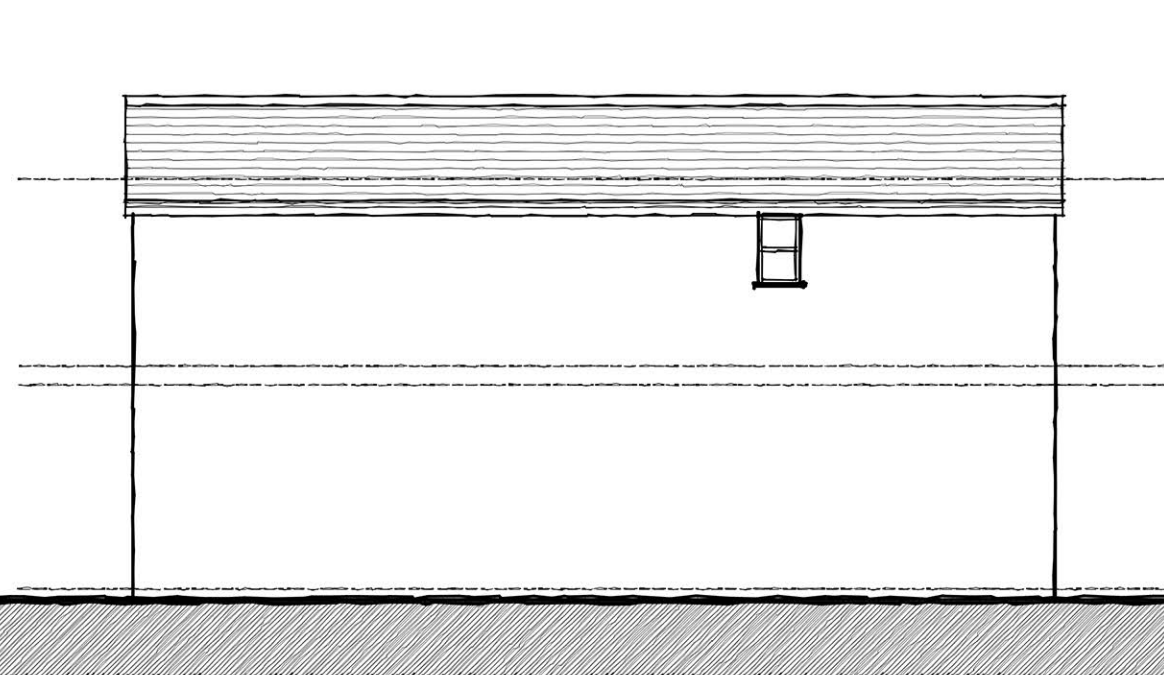


Existing Side Elevation (Vincent Street)
Scale 1:100

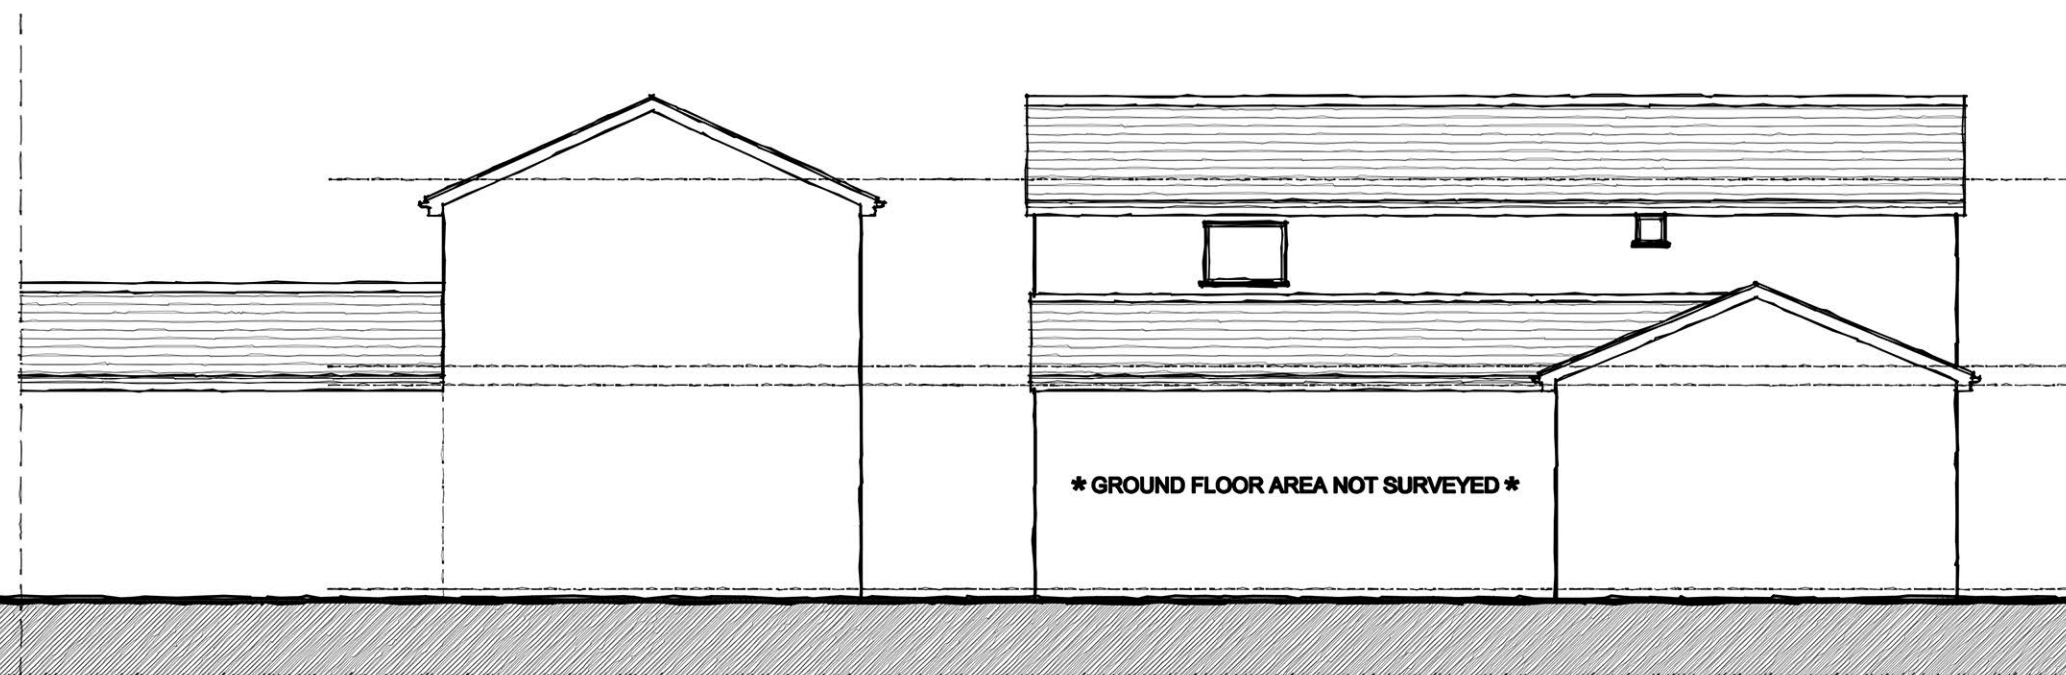


Existing Rear Elevation
Scale 1:100

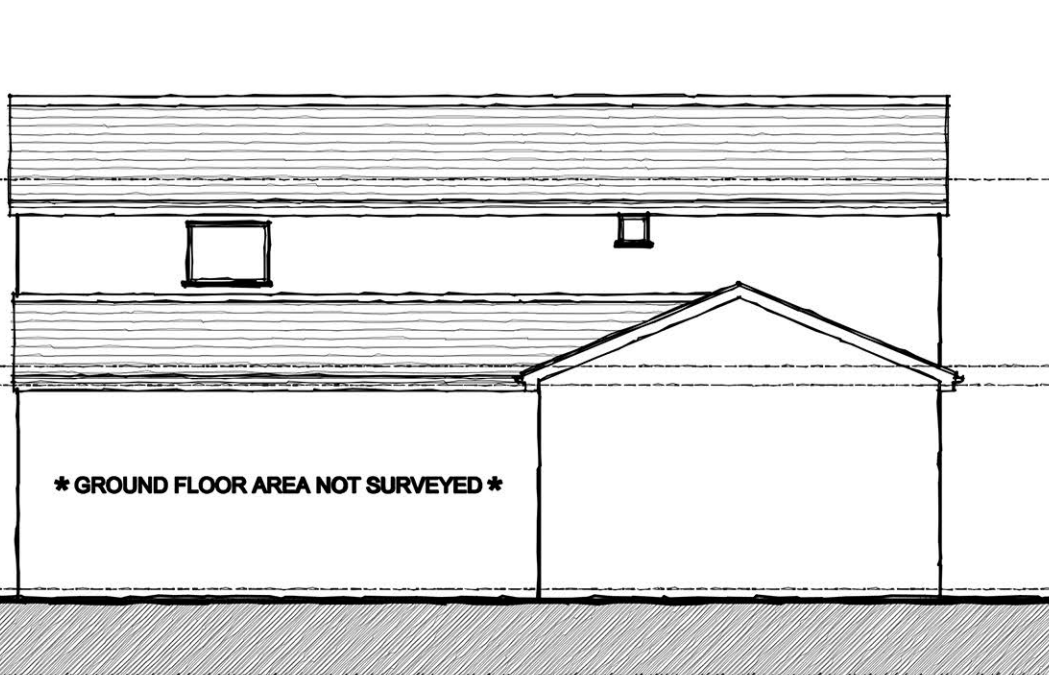


Existing Side Elevation
Scale 1:100

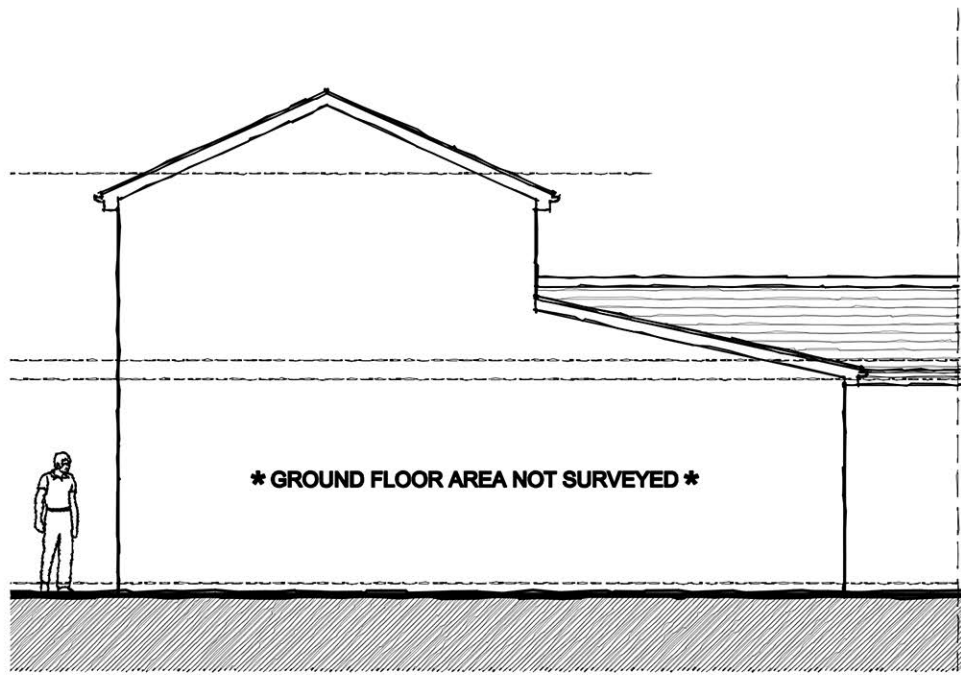


Proposed Front Elevation (Rochdale Road)
Scale 1:100

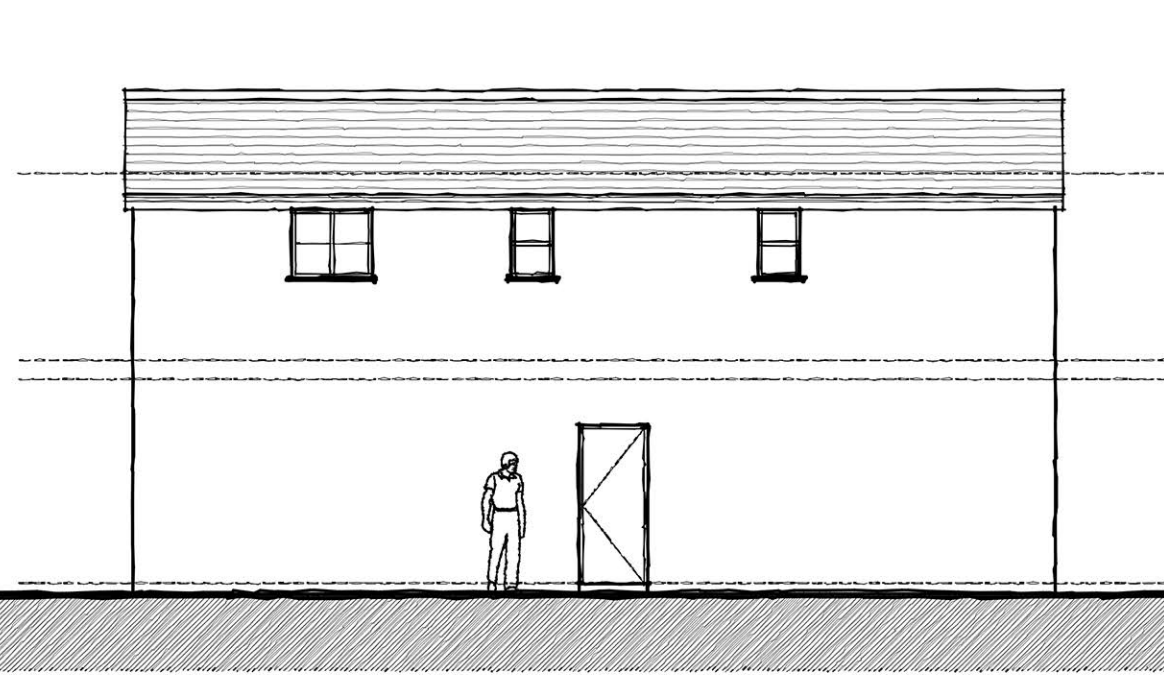

Proposed Side Elevation (Vincent Street)
Scale 1:100

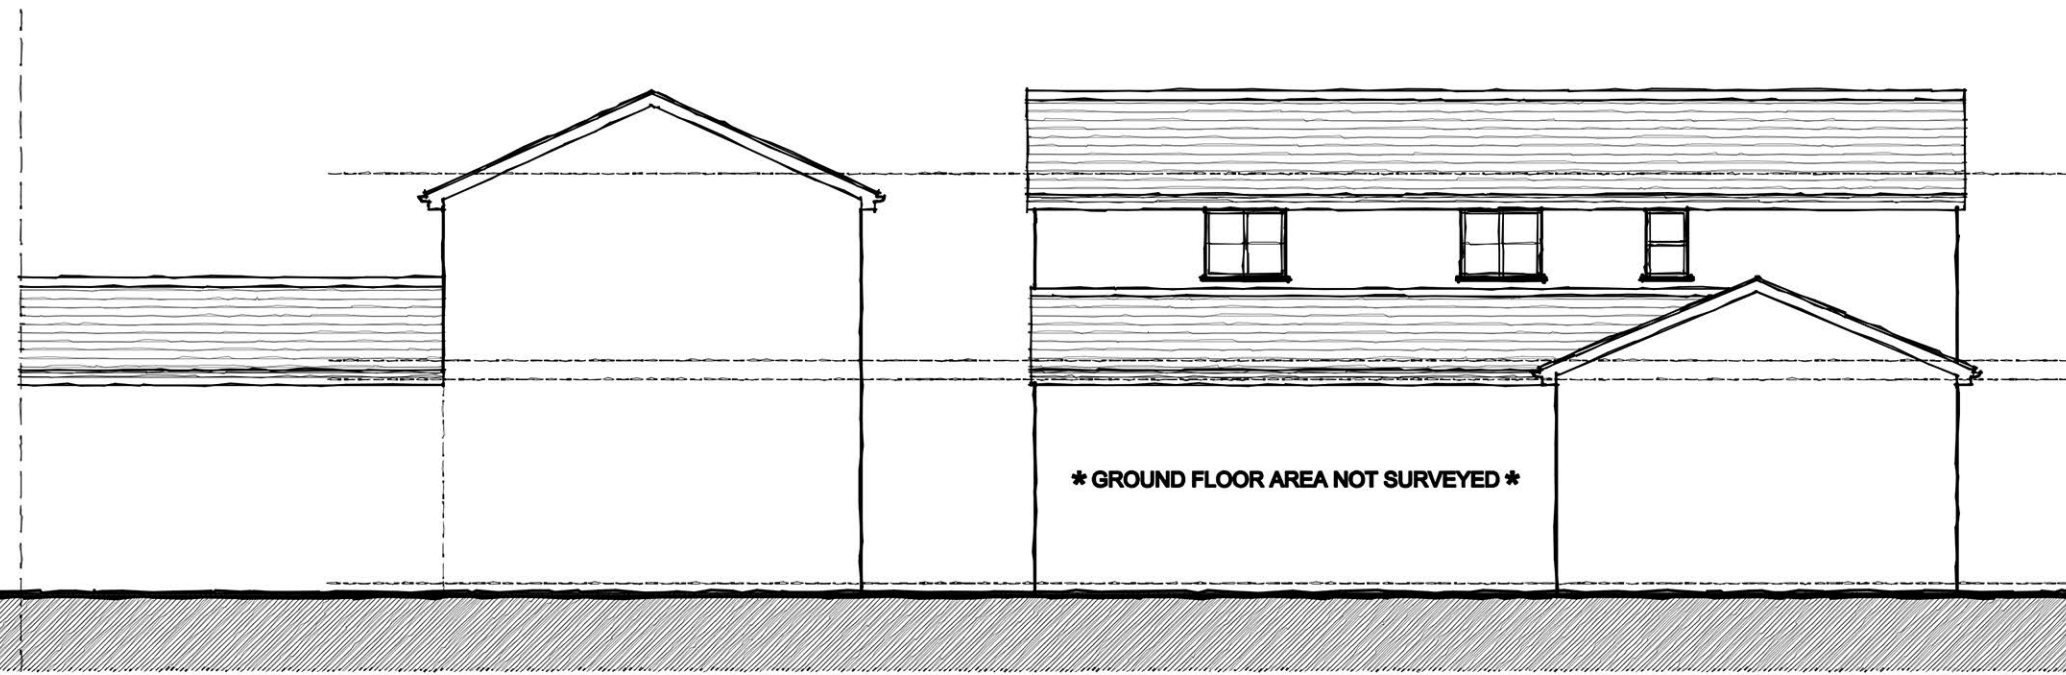

Proposed Rear Elevation
Scale 1:100

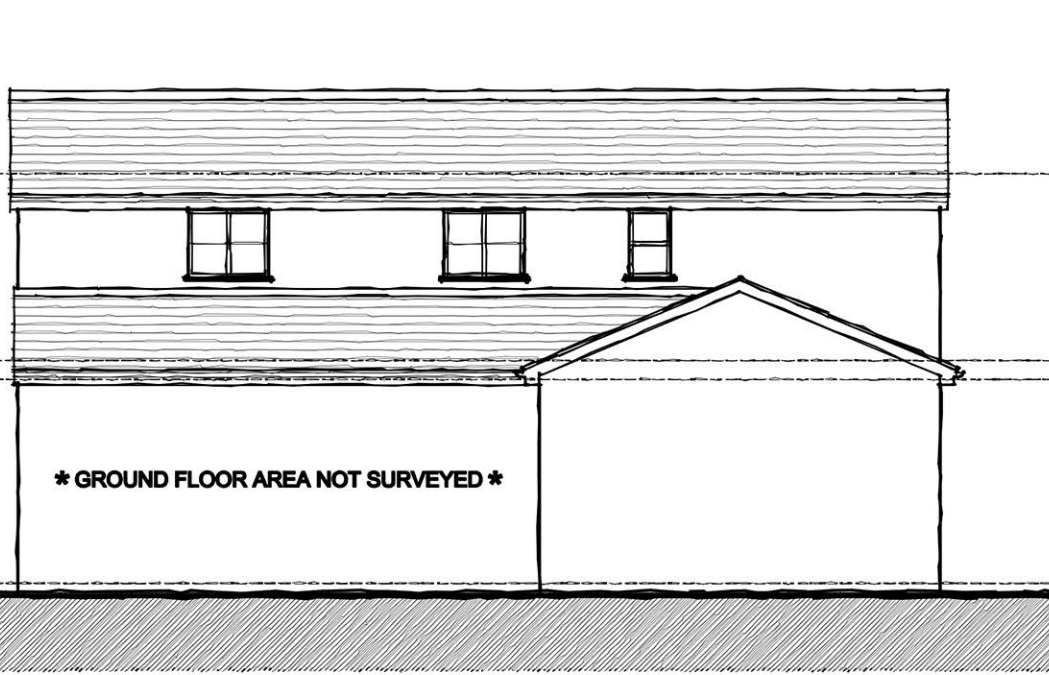

Proposed Side Elevation
Scale 1:100



Proposed Site Plan
Scale 1:200

Rev Date Description

All dimensions to be checked on site. Figured dimensions to be read in preference to scaled. Architect accepts no responsibility for any unauthorised amendments to the drawing and does not permit unauthorised copying of the drawing.

Client TBC	Job number -	Revision -
Job title Proposed Alterations at 194 Rochdale Road, Middleton	Drawing number 100	
Drawing title Existing & Proposed Plans	Scale 1:50	Drawn -
	Checked -	Date 09.22