


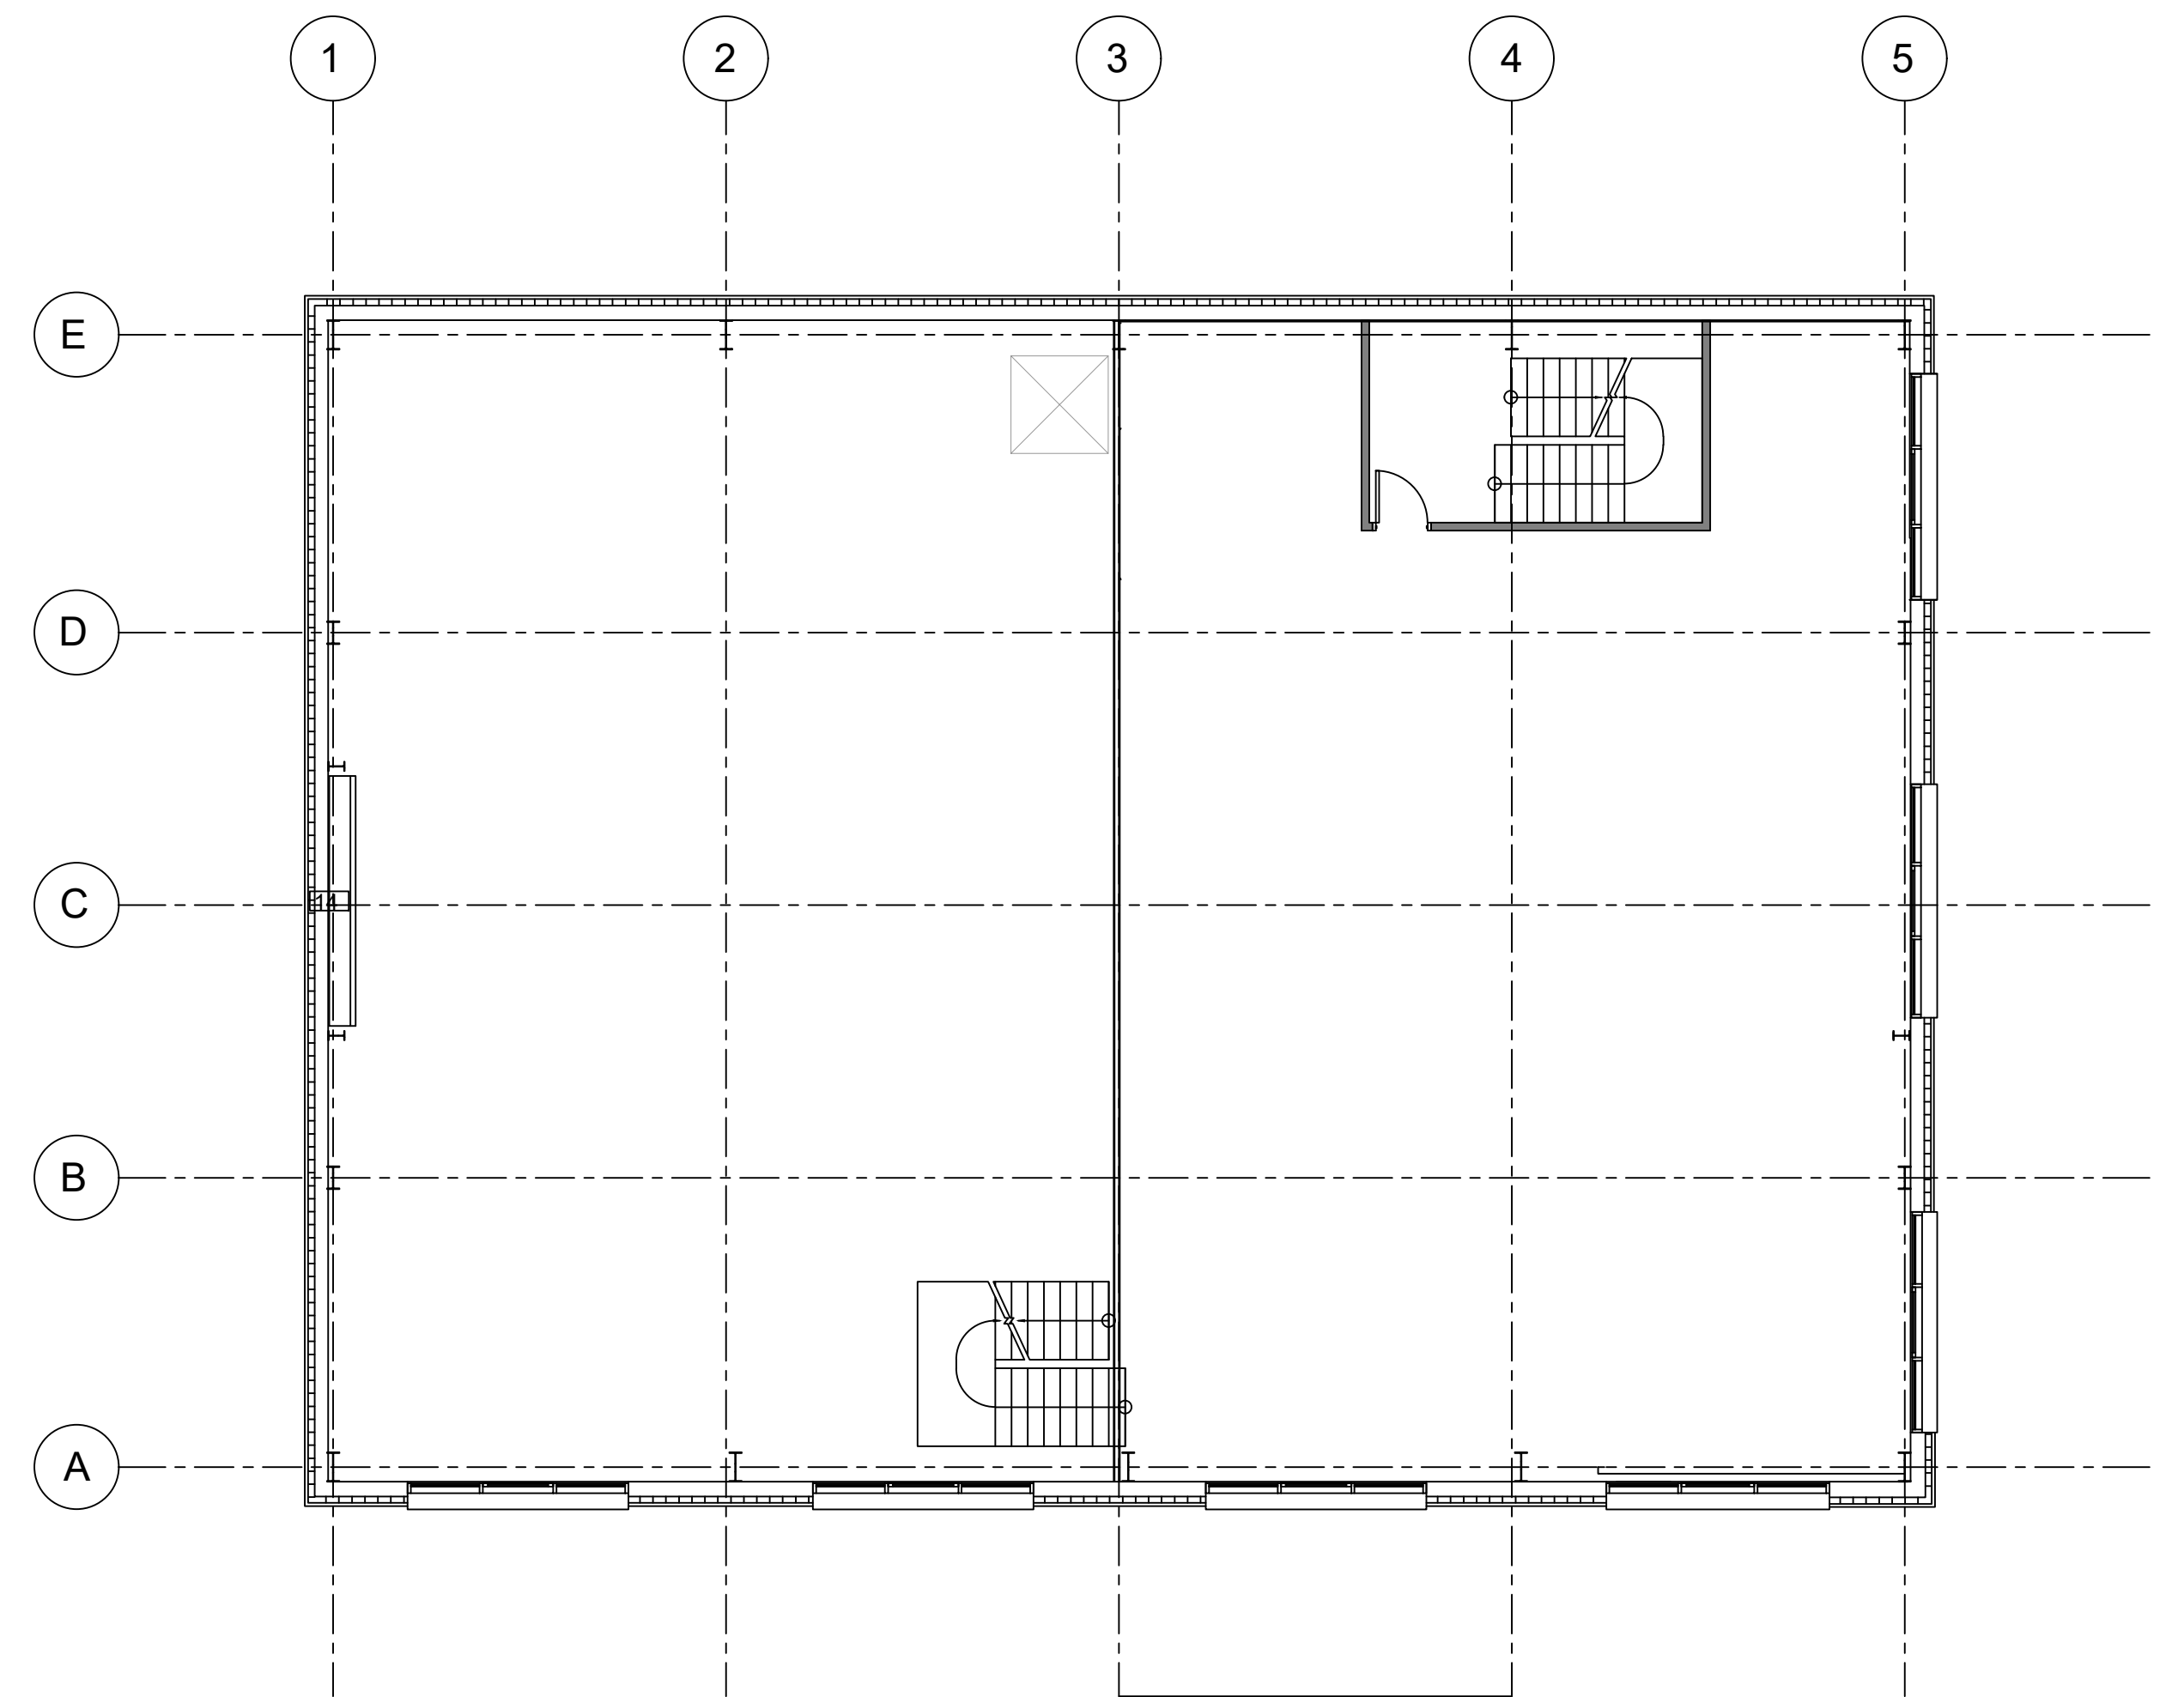


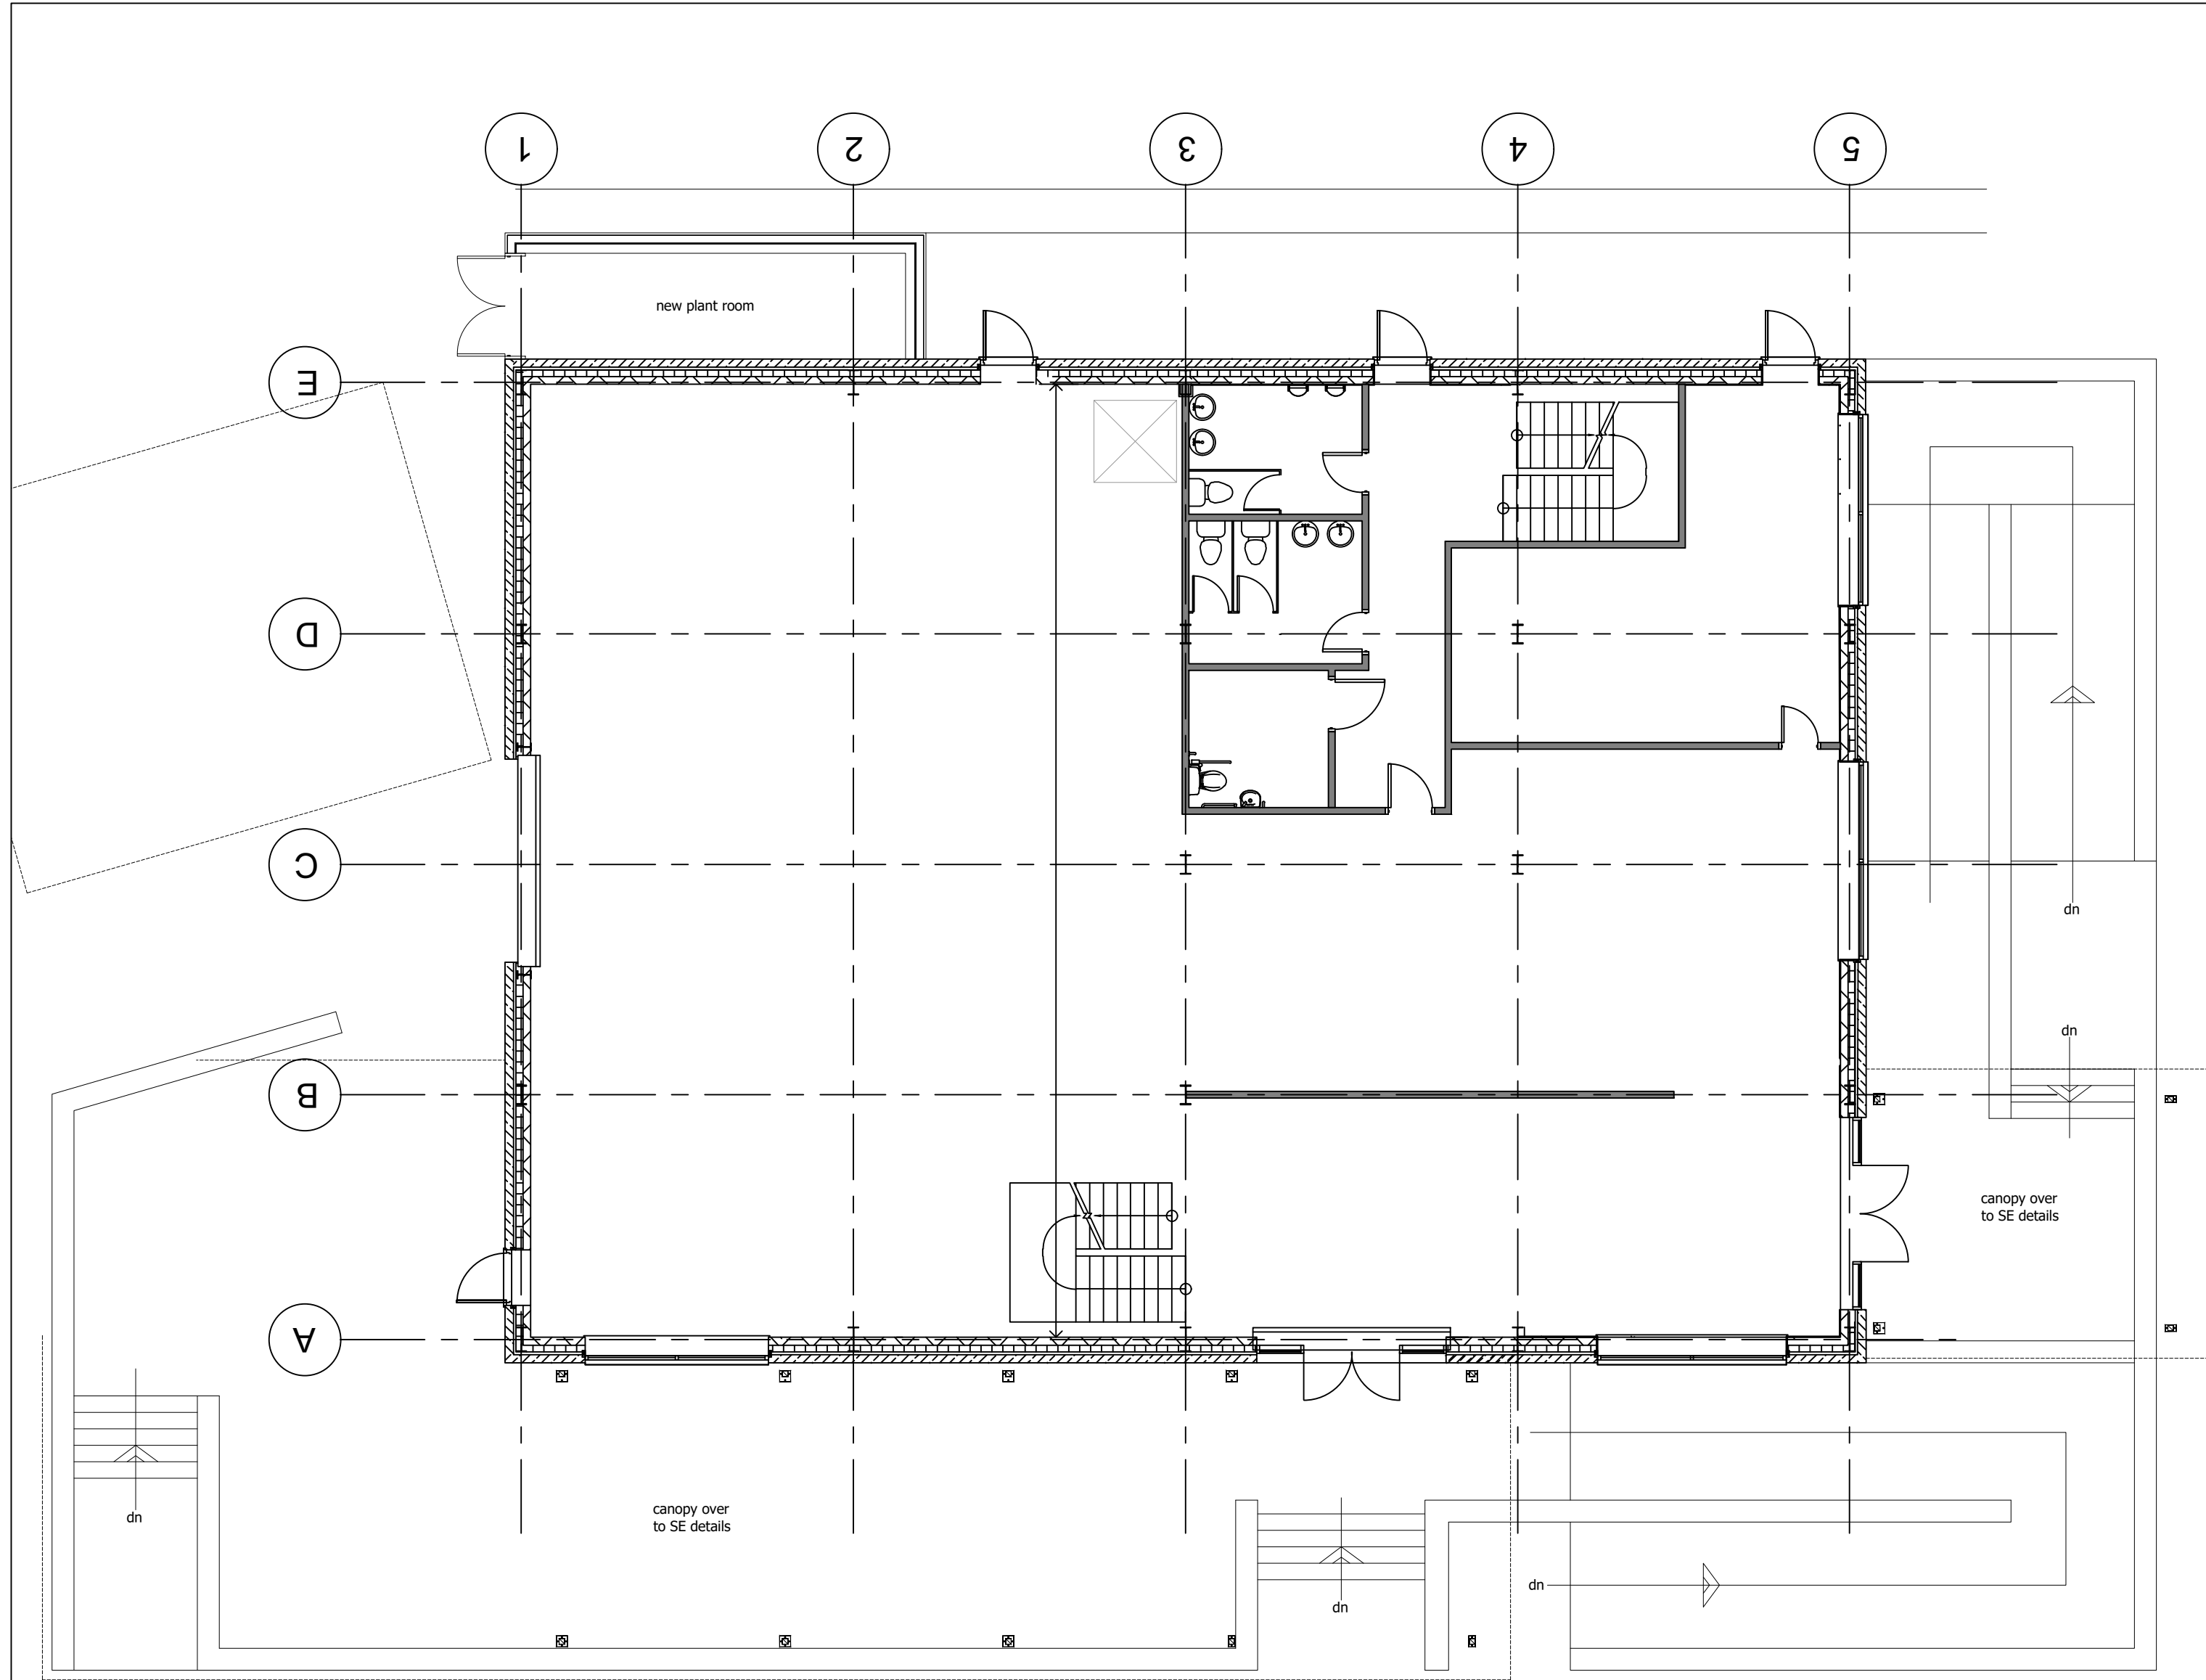

First Floor Plan

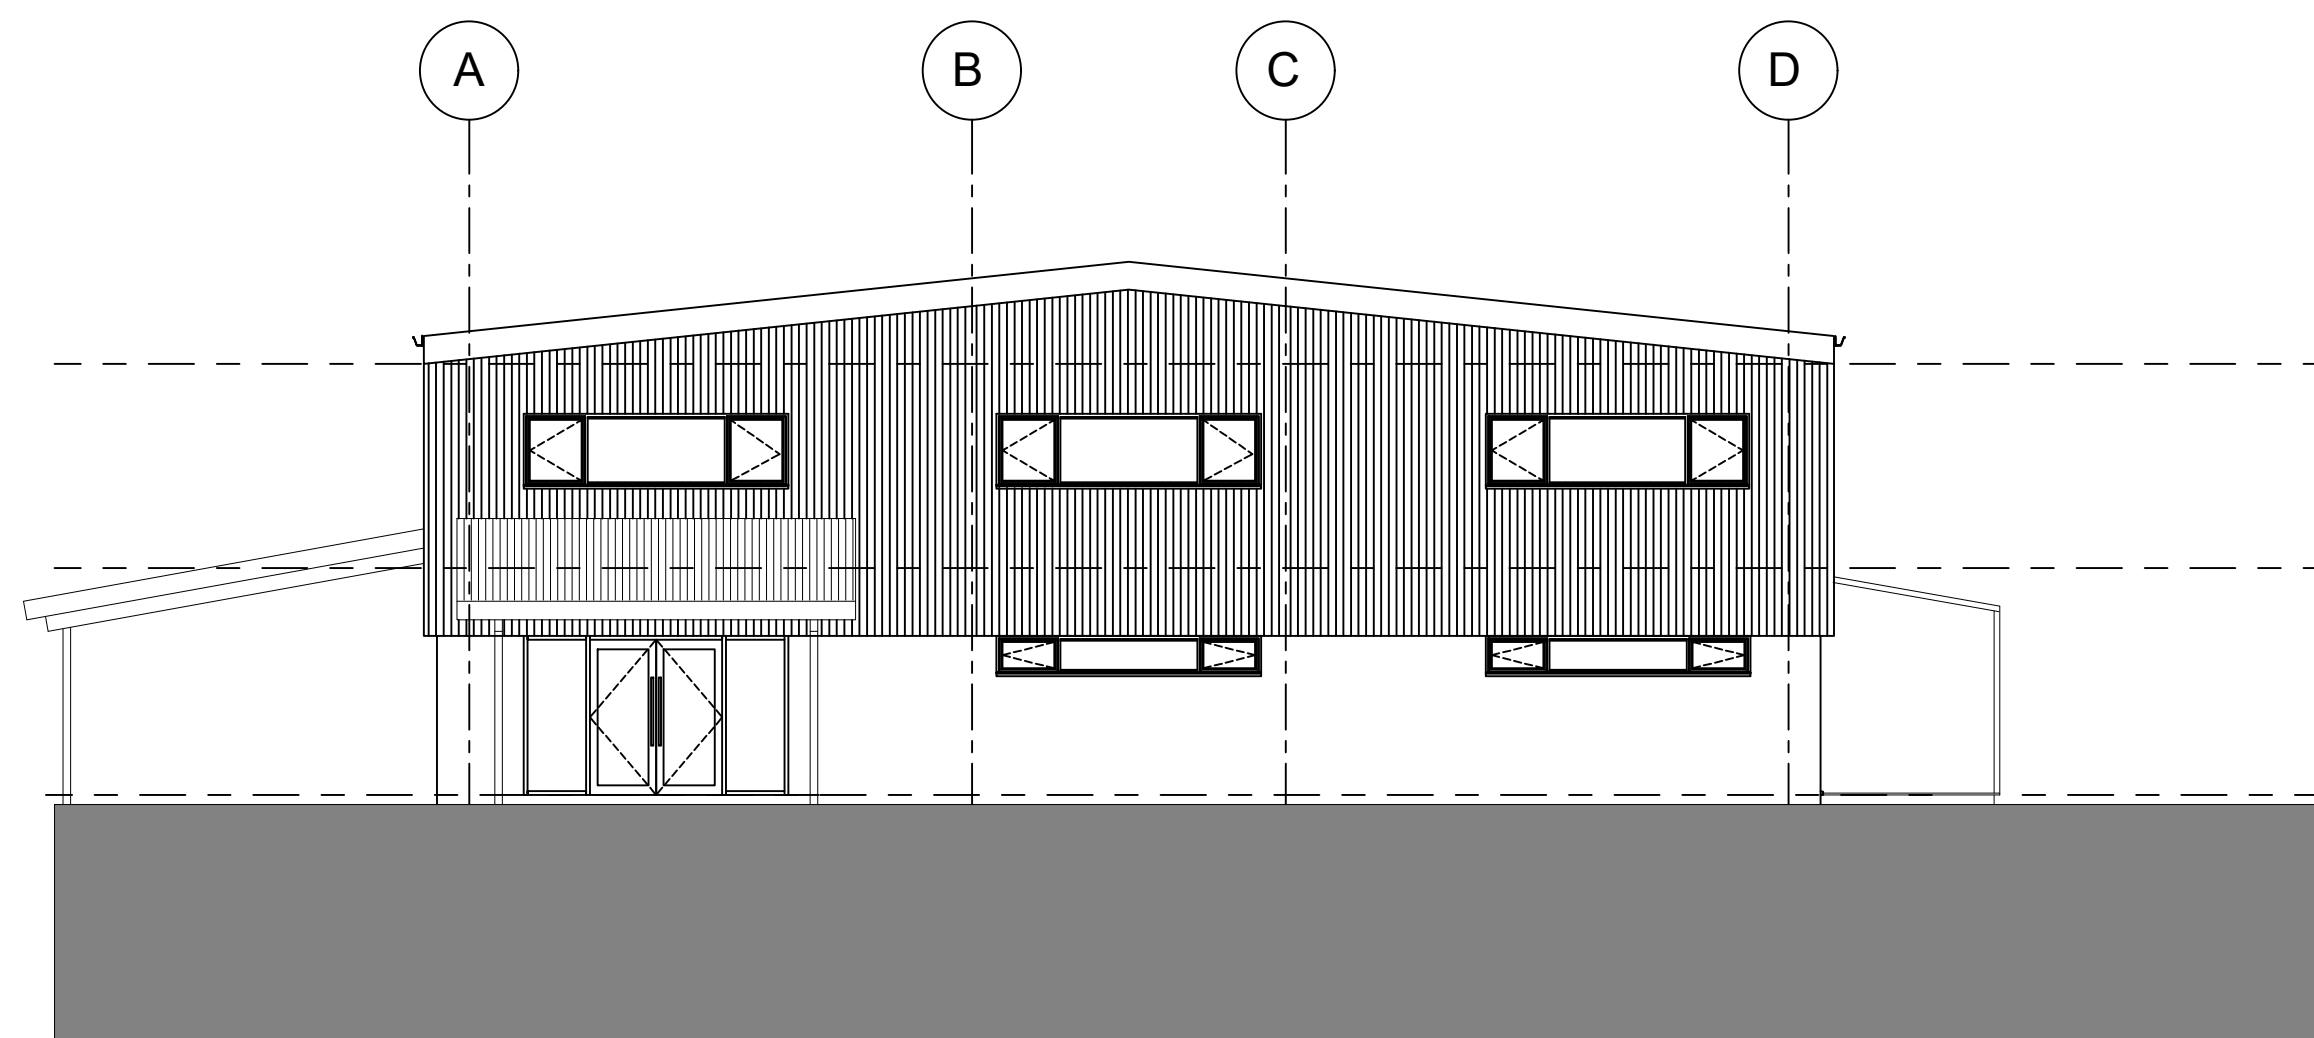

Front Elevation

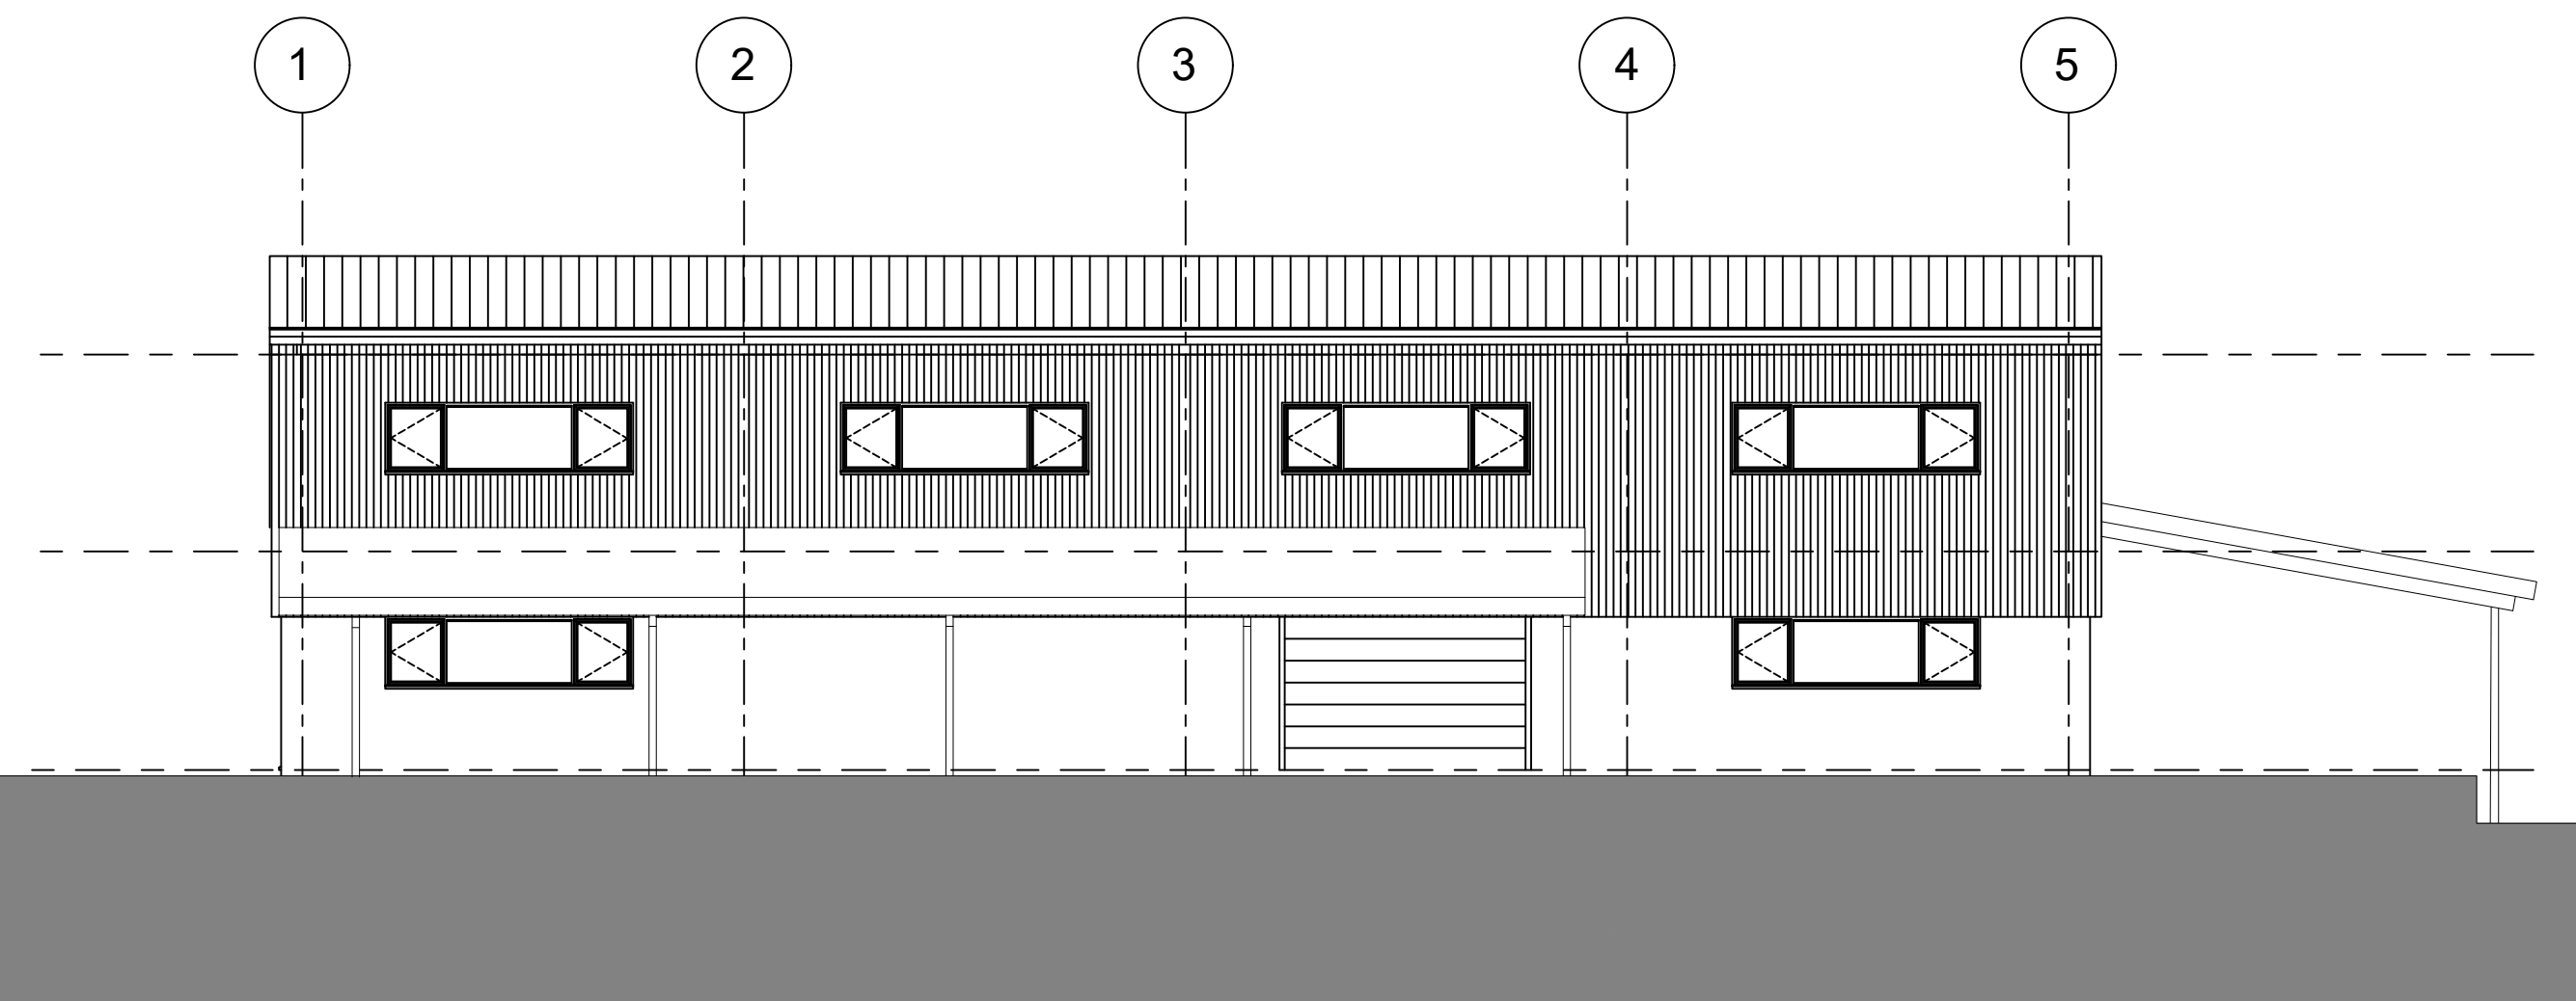

Side Elevation

work to figured dimensions

© CJ Partnership owns the copyright of this design / drawing which must not be reproduced in whole or in part without the written permission of CJ Partnership

Lancaster Park
Education and Visitor Centre
Mills Hill
Chadderton
Oldham

Proposed Plans Sheet 01

contract no

3506

drawing no

02

revision

C

drawn by
DJC

date
July 2018

scale @ A1
1:100

Revisions:
A. Additional WC added to ladies toilets, 09.08.18
B. External plant room and canopies added, PDC, June 2022
C. Canopy to rear deleted, PDC, June 2022

Blue Pit Mill Queensway
Castleton Rochdale OL11 2PG

+44 (0)1706 631347
info@cjpartnership.com
www.cjpartnership.com

CJ PARTNERSHIP
ENVIRONMENTAL ARCHITECTS

