



This drawing (or any part thereof) may not be copied, transmitted or disclosed to any third party or unauthorized person without written permission of space.
This drawing is to be read in conjunction with all other relevant drawings prepared by consultants and sub-contractors.
Do not scale from this drawing. Work only to printed dimensions. Report any discrepancies to the architect or representatives thereof

DISCLAIMER:
ALL DIMENSIONS TO BE CHECKED ON SITE BY CHOSEN BUILDER PRIOR TO ORDERING MATERIAL ETC.
WORK FROM SPACE BUILDING CONTROL DRAWINGS ONLY TO BE CARRIED OUT ONCE BUILDING CONTROL DRAWING APPROVAL OBTAINED. ANY PRIOR WORKING IS AT CONTRACTORS RISK

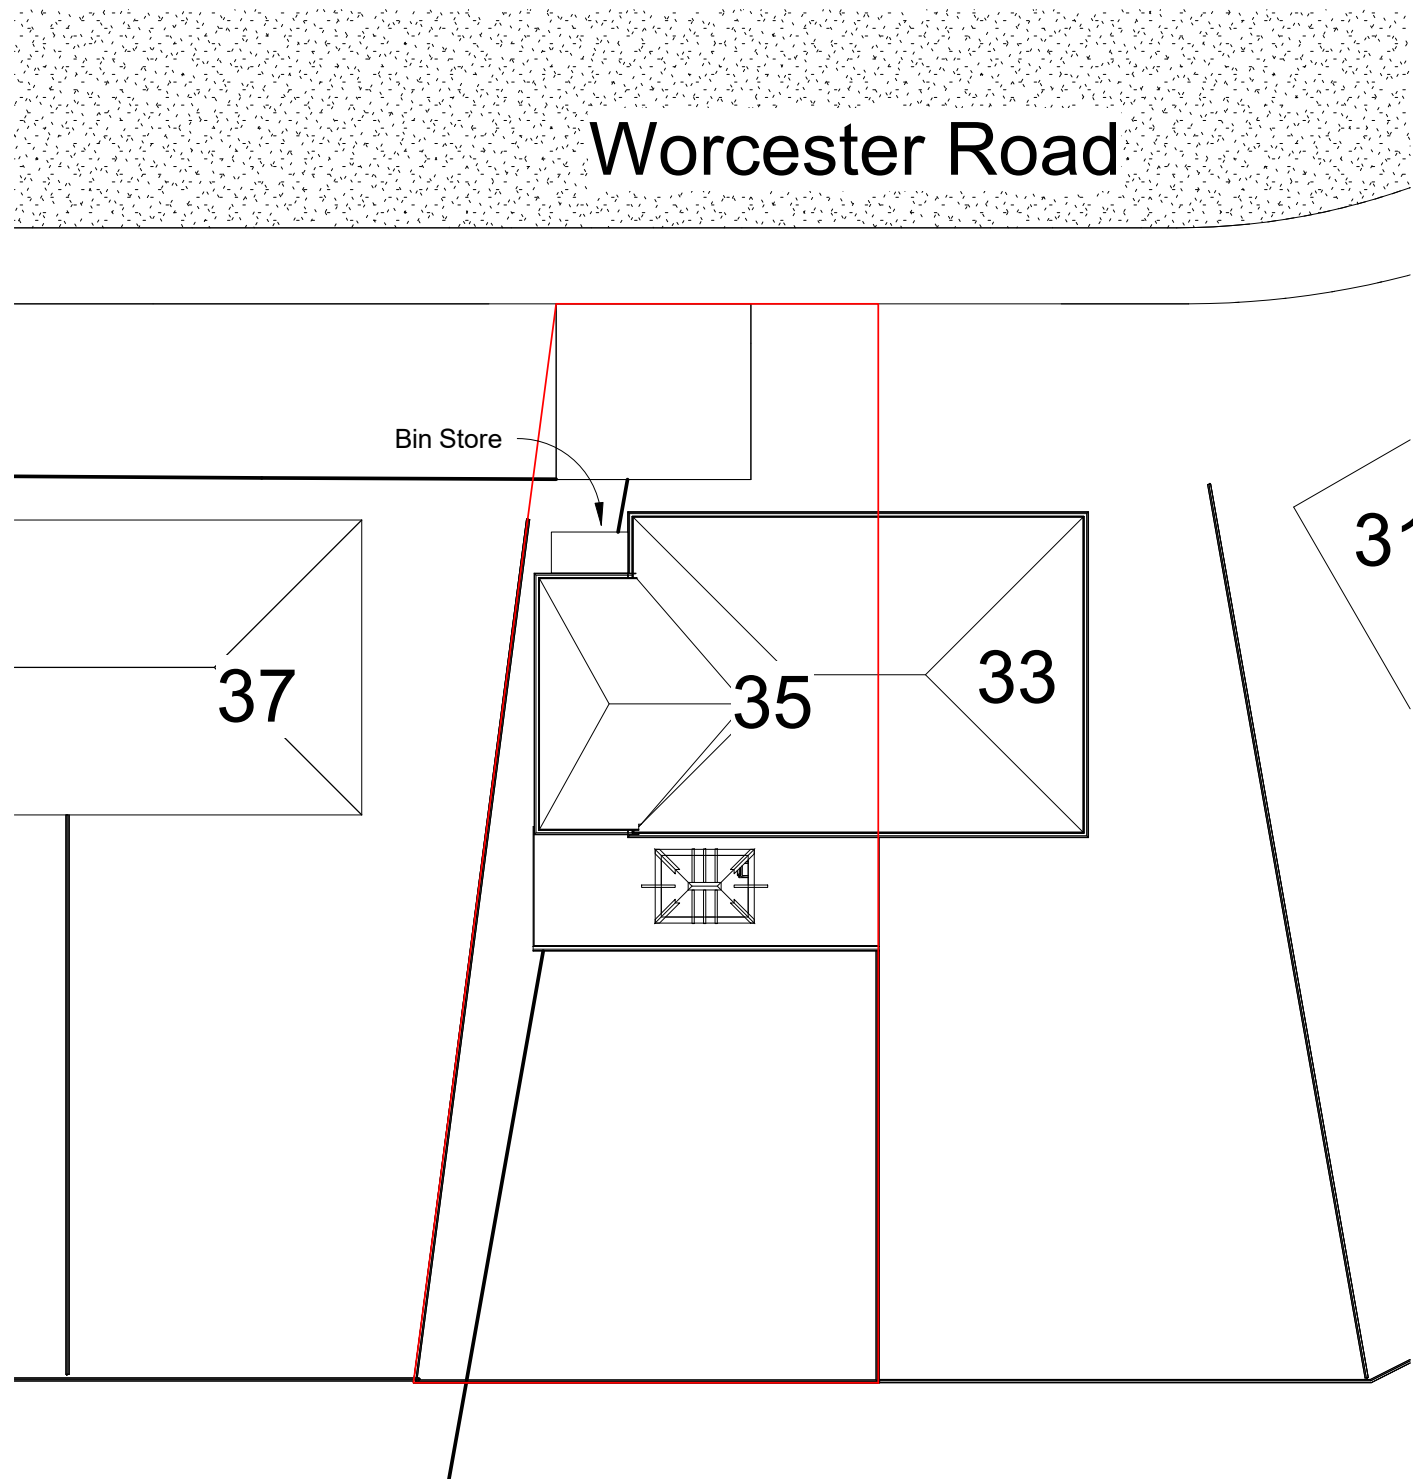

1 Proposed Site Plan
1 : 200

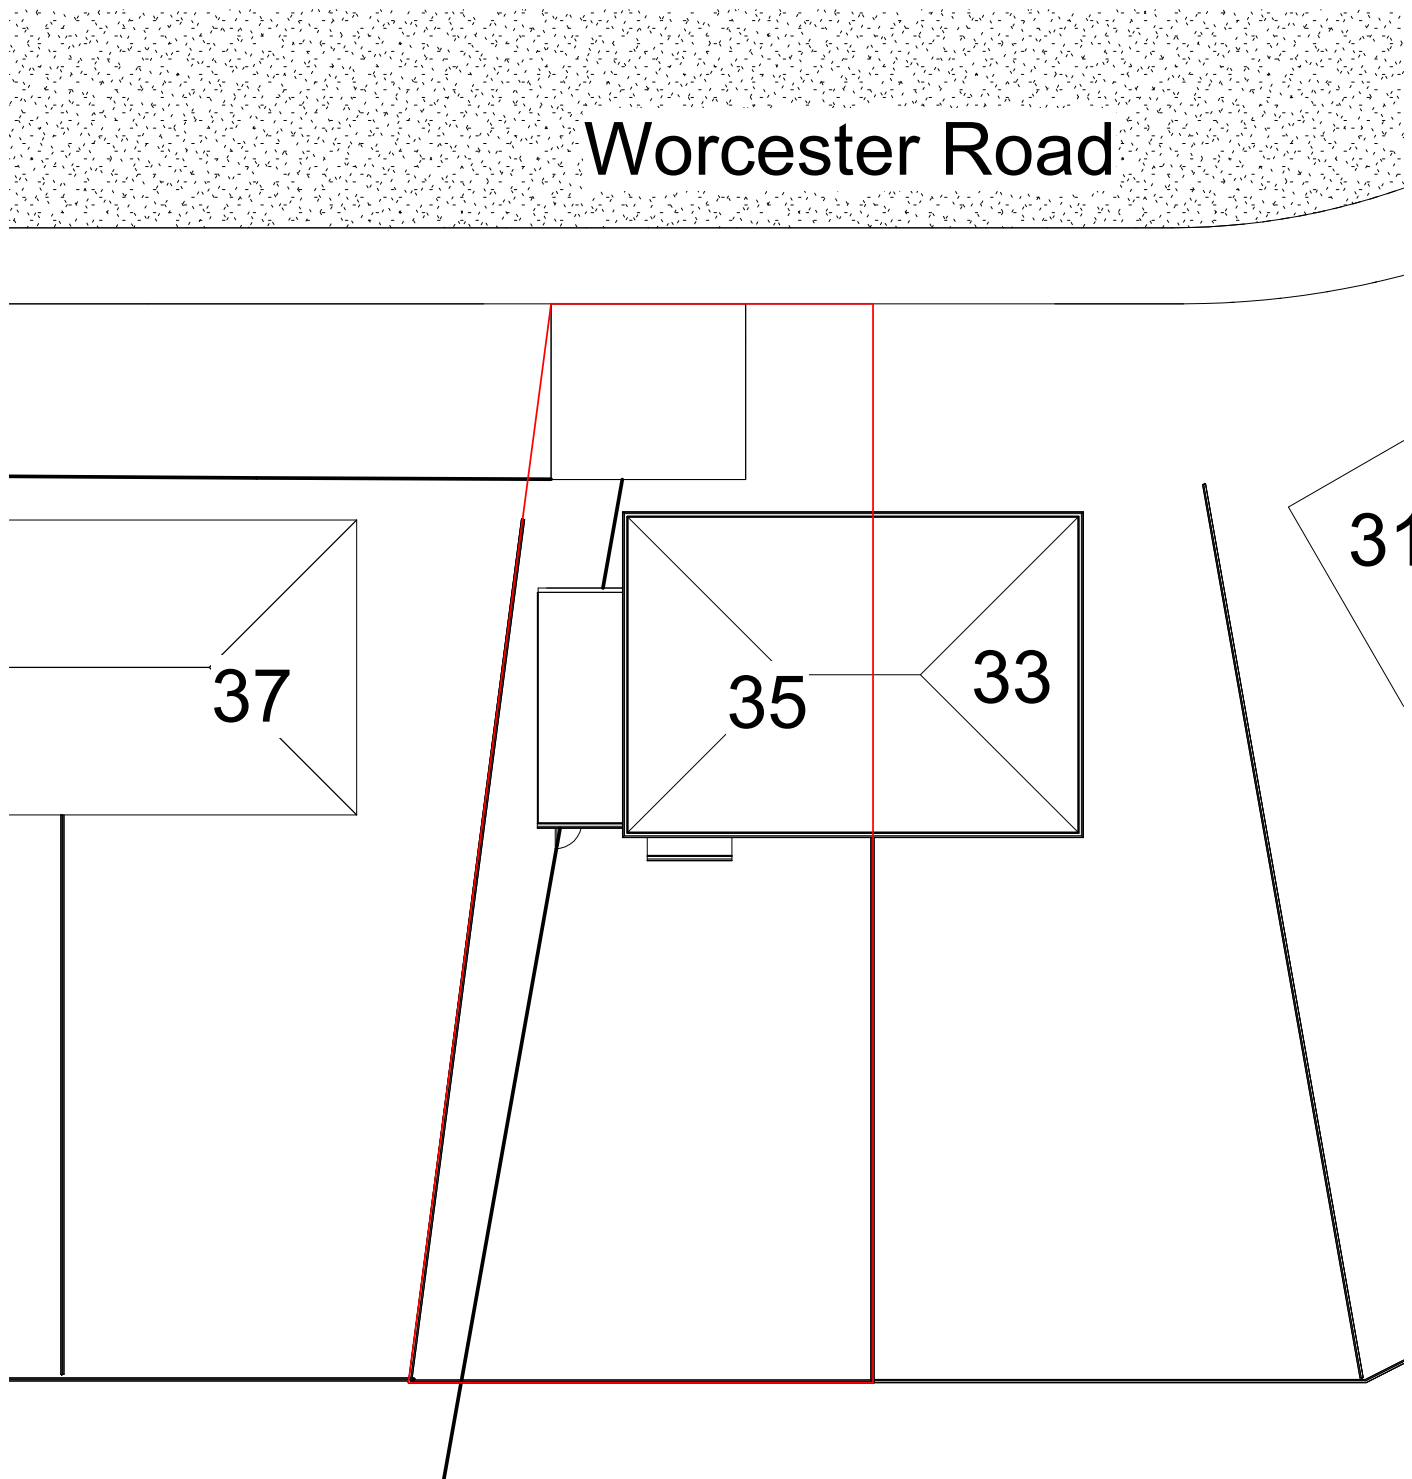

2 Existing Site Plan
1 : 200

Rev	Description	Date
A	Revision 1	03.12.19
B	Added Bin Store	14.03.24

CODE	SUITABILITY DESCRIPTION
------	-------------------------

STATUS	PURPOSE OF ISSUE
--------	------------------



Space Architectural Ltd.
121 Penny Lane
Haydock, St. Helens
WA11 0QX
stuart@space-architectural.co.uk

PROJECT
35 Worcester Rd, Middleton,
Manchester M24 1PA

TITLE
Planning Permission Drawings For
Double Storey Side & Single Rear
Extension - Block Plans

CLIENT
Mr Anthony Gill

DRAWN BY OH	CHECKED BY SD	DATE 08/02/24
----------------	------------------	------------------

SCALE (@ A1) 1 : 200	PROJECT NUMBER 1213
-------------------------	------------------------

DRAWING NUMBER A103	REV B
------------------------	----------