




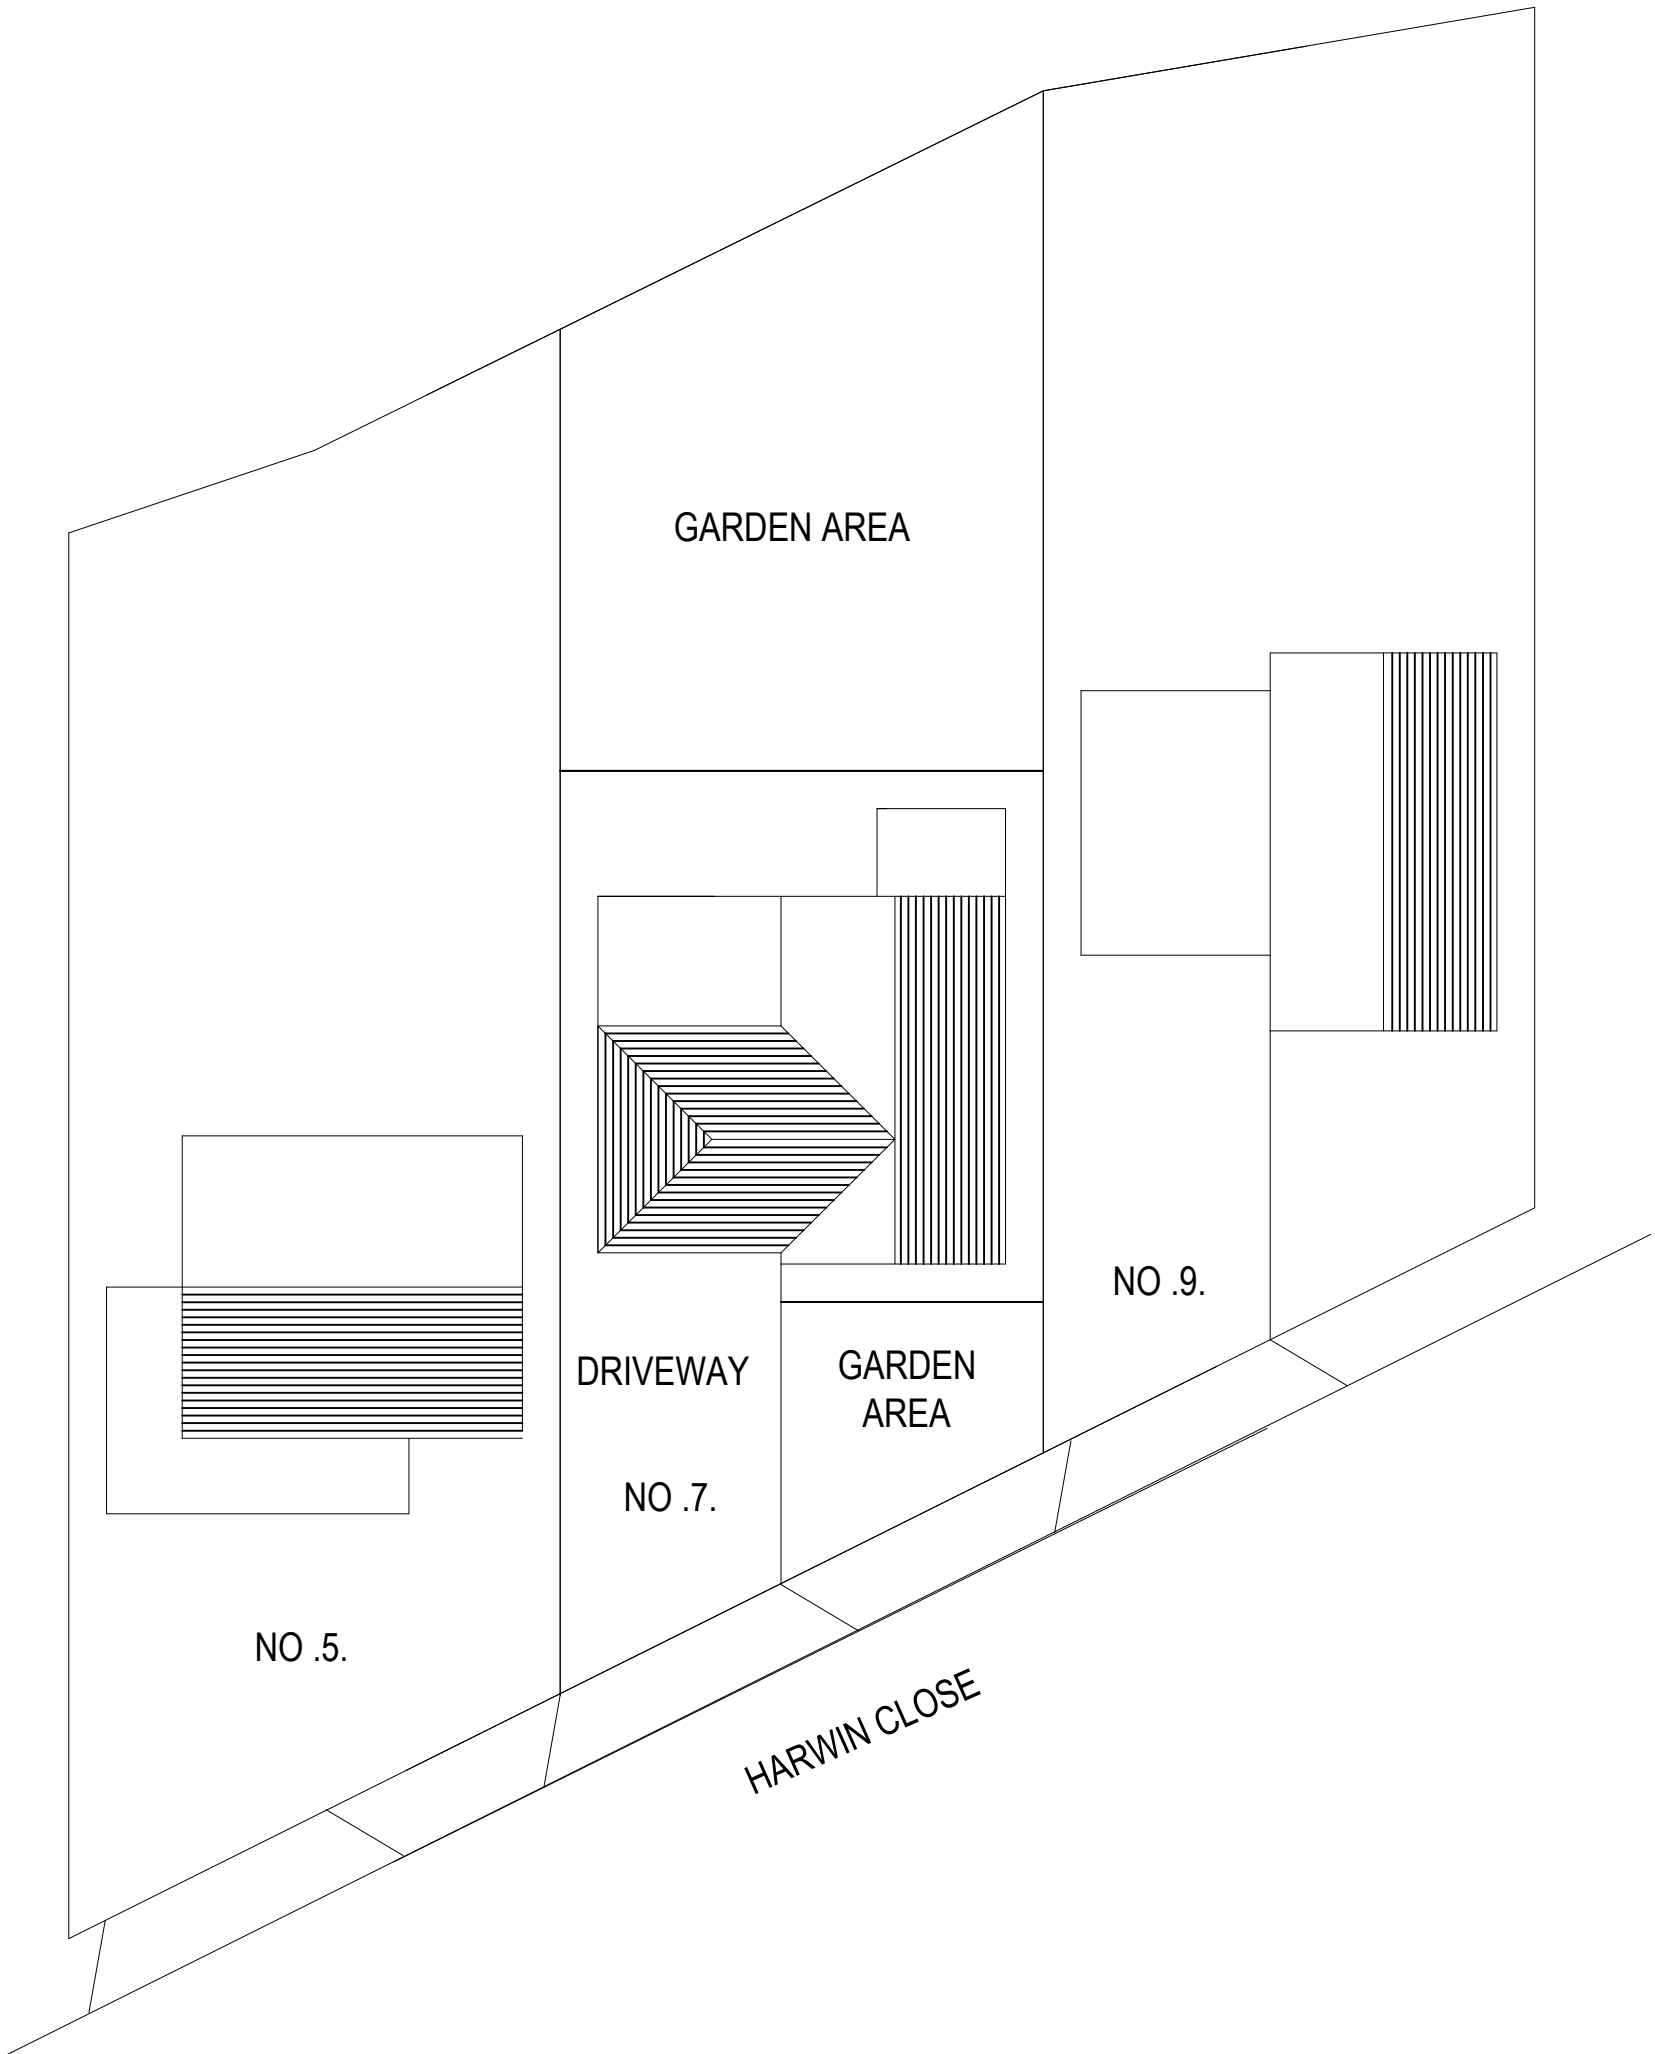

PROPOSED SITE PLAN

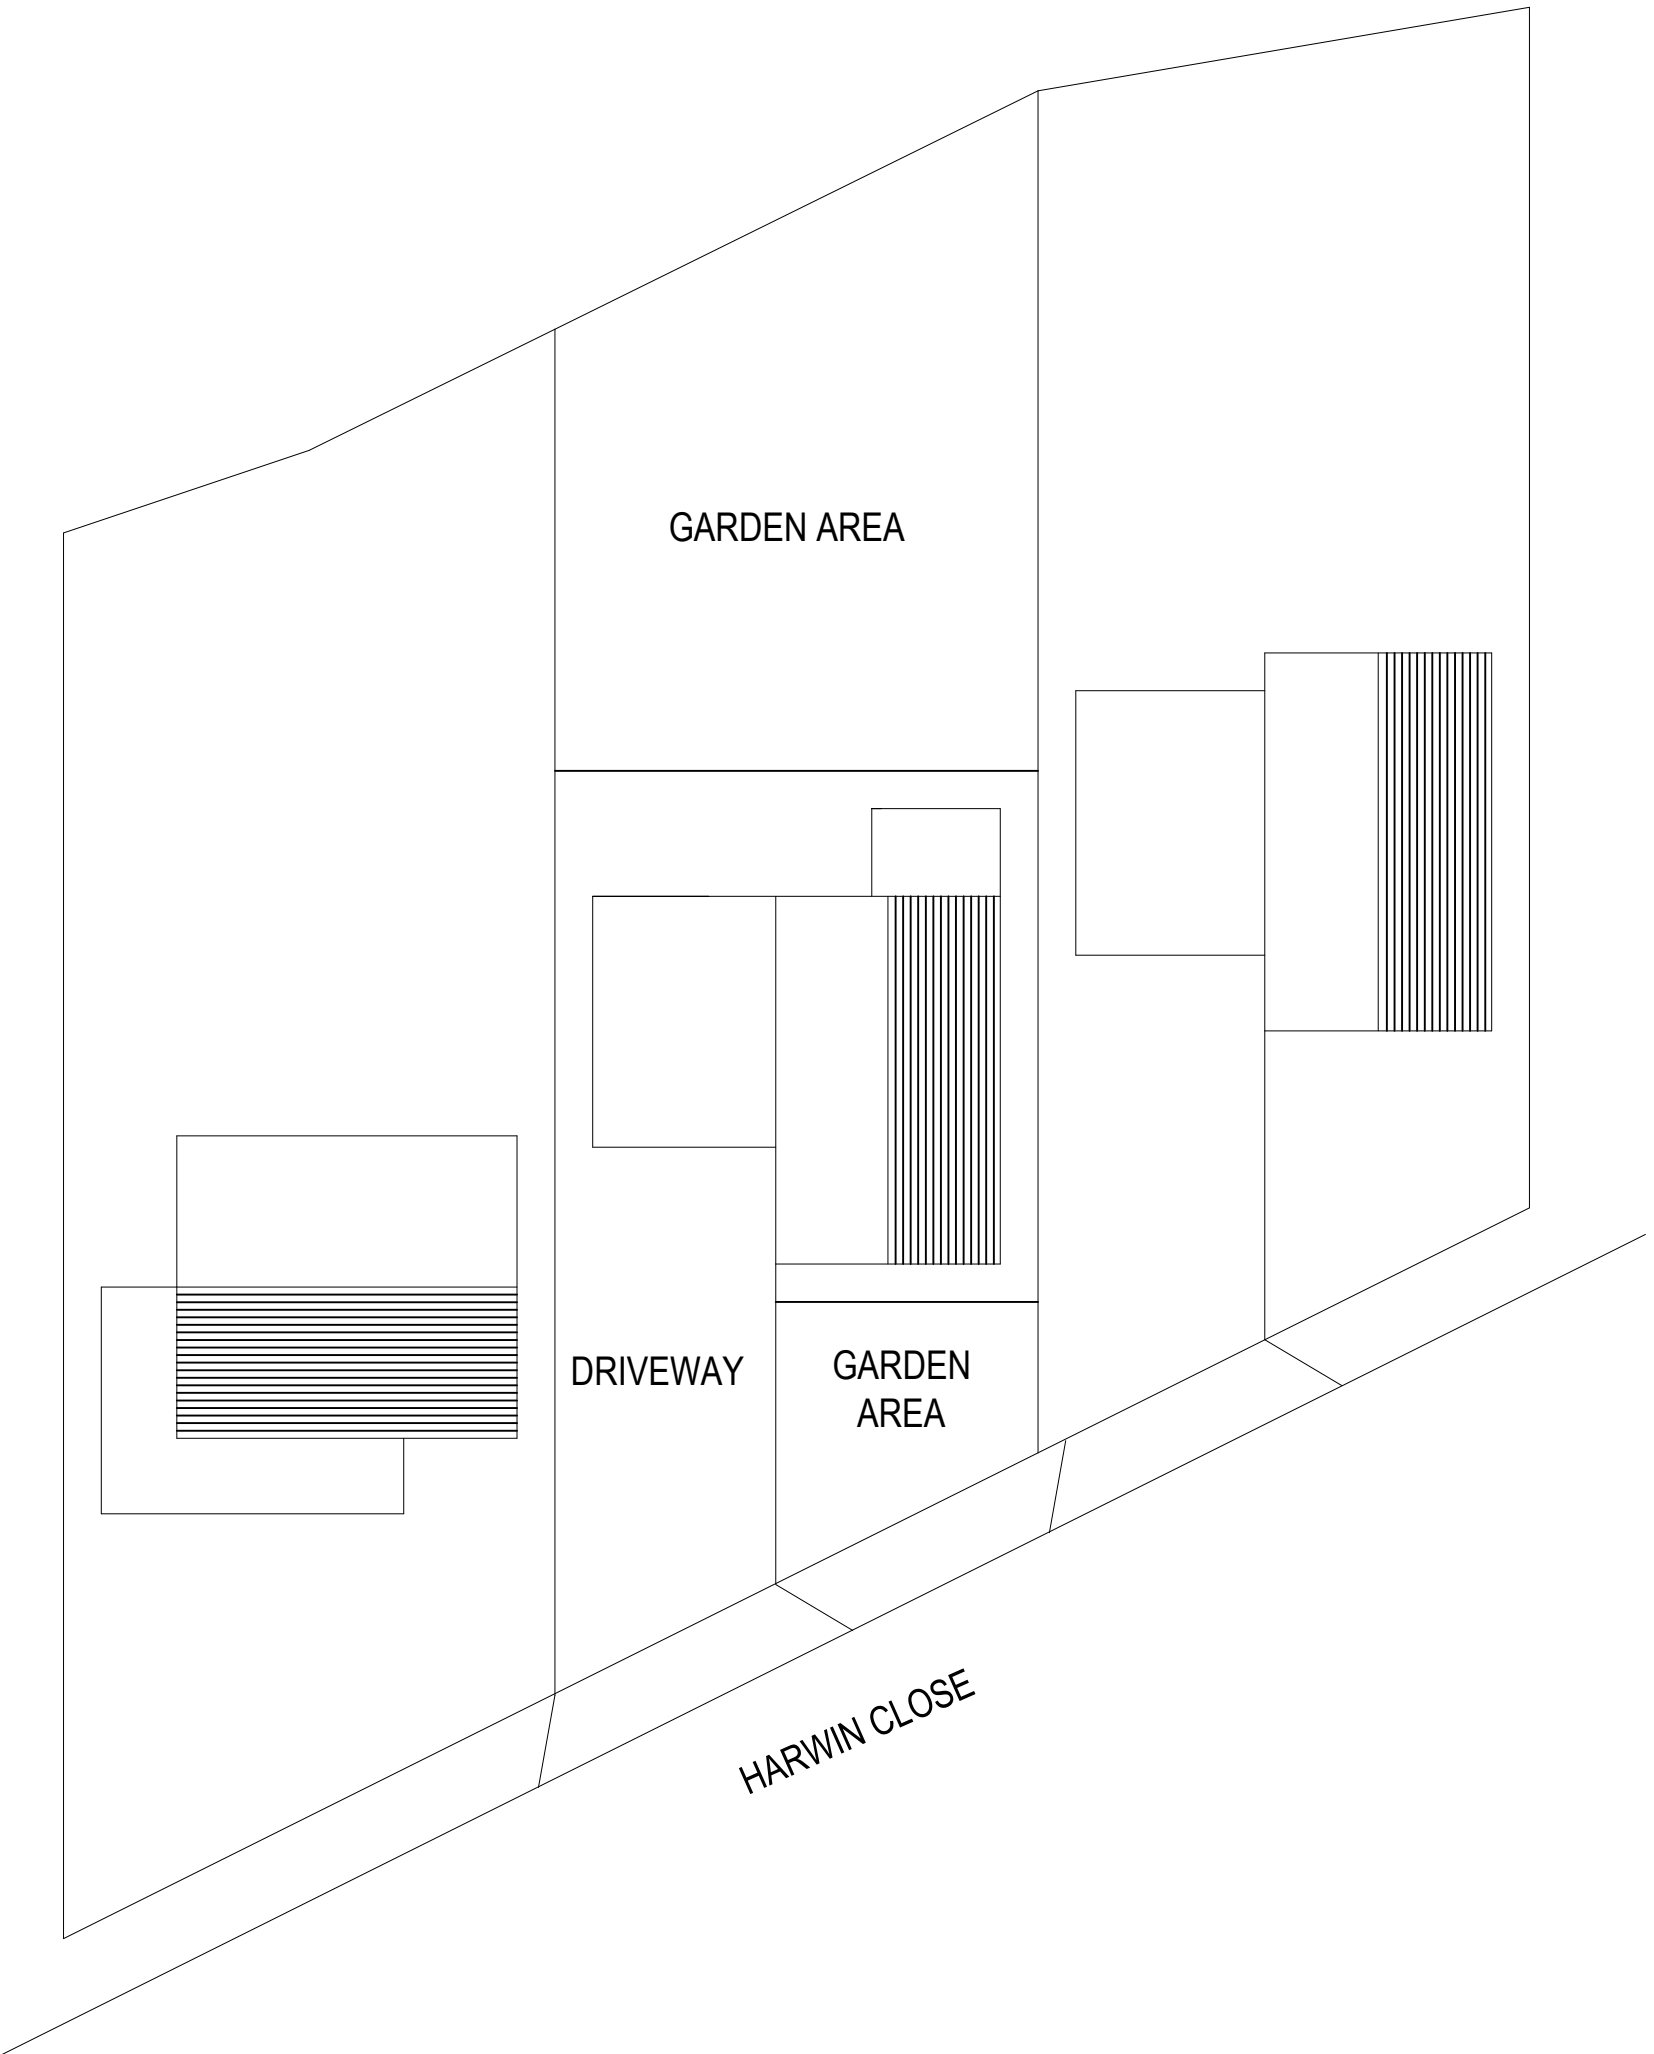

EXISTING SITE PLAN

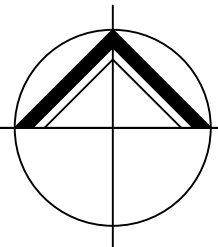

**NORTHERN
DESIGN**
(OLDHAM)
CHARTED ARCHITECTS

NORTHERN DESIGN
17 STATION LANE
GROTTON
OLDHAM
OL4 5GY
TELEPHONE : 07753 859616

CLIENT
MR R WEBSTER

PROJECT
PROPOSED EXTENSION
7 HARWIN CLOSE
SHAW CLOUGH ROCHDALE

DRAWING TITLE
EXISTING AND PROPOSED SITE PLANS

Rev.	Notes	Date	Drawn
A	REVISED PLANNING	05.25	AD

SCALE1:200 AT A102.25AD

PROJECT No.	DRAWING No.	Rev.
2516	06	A