


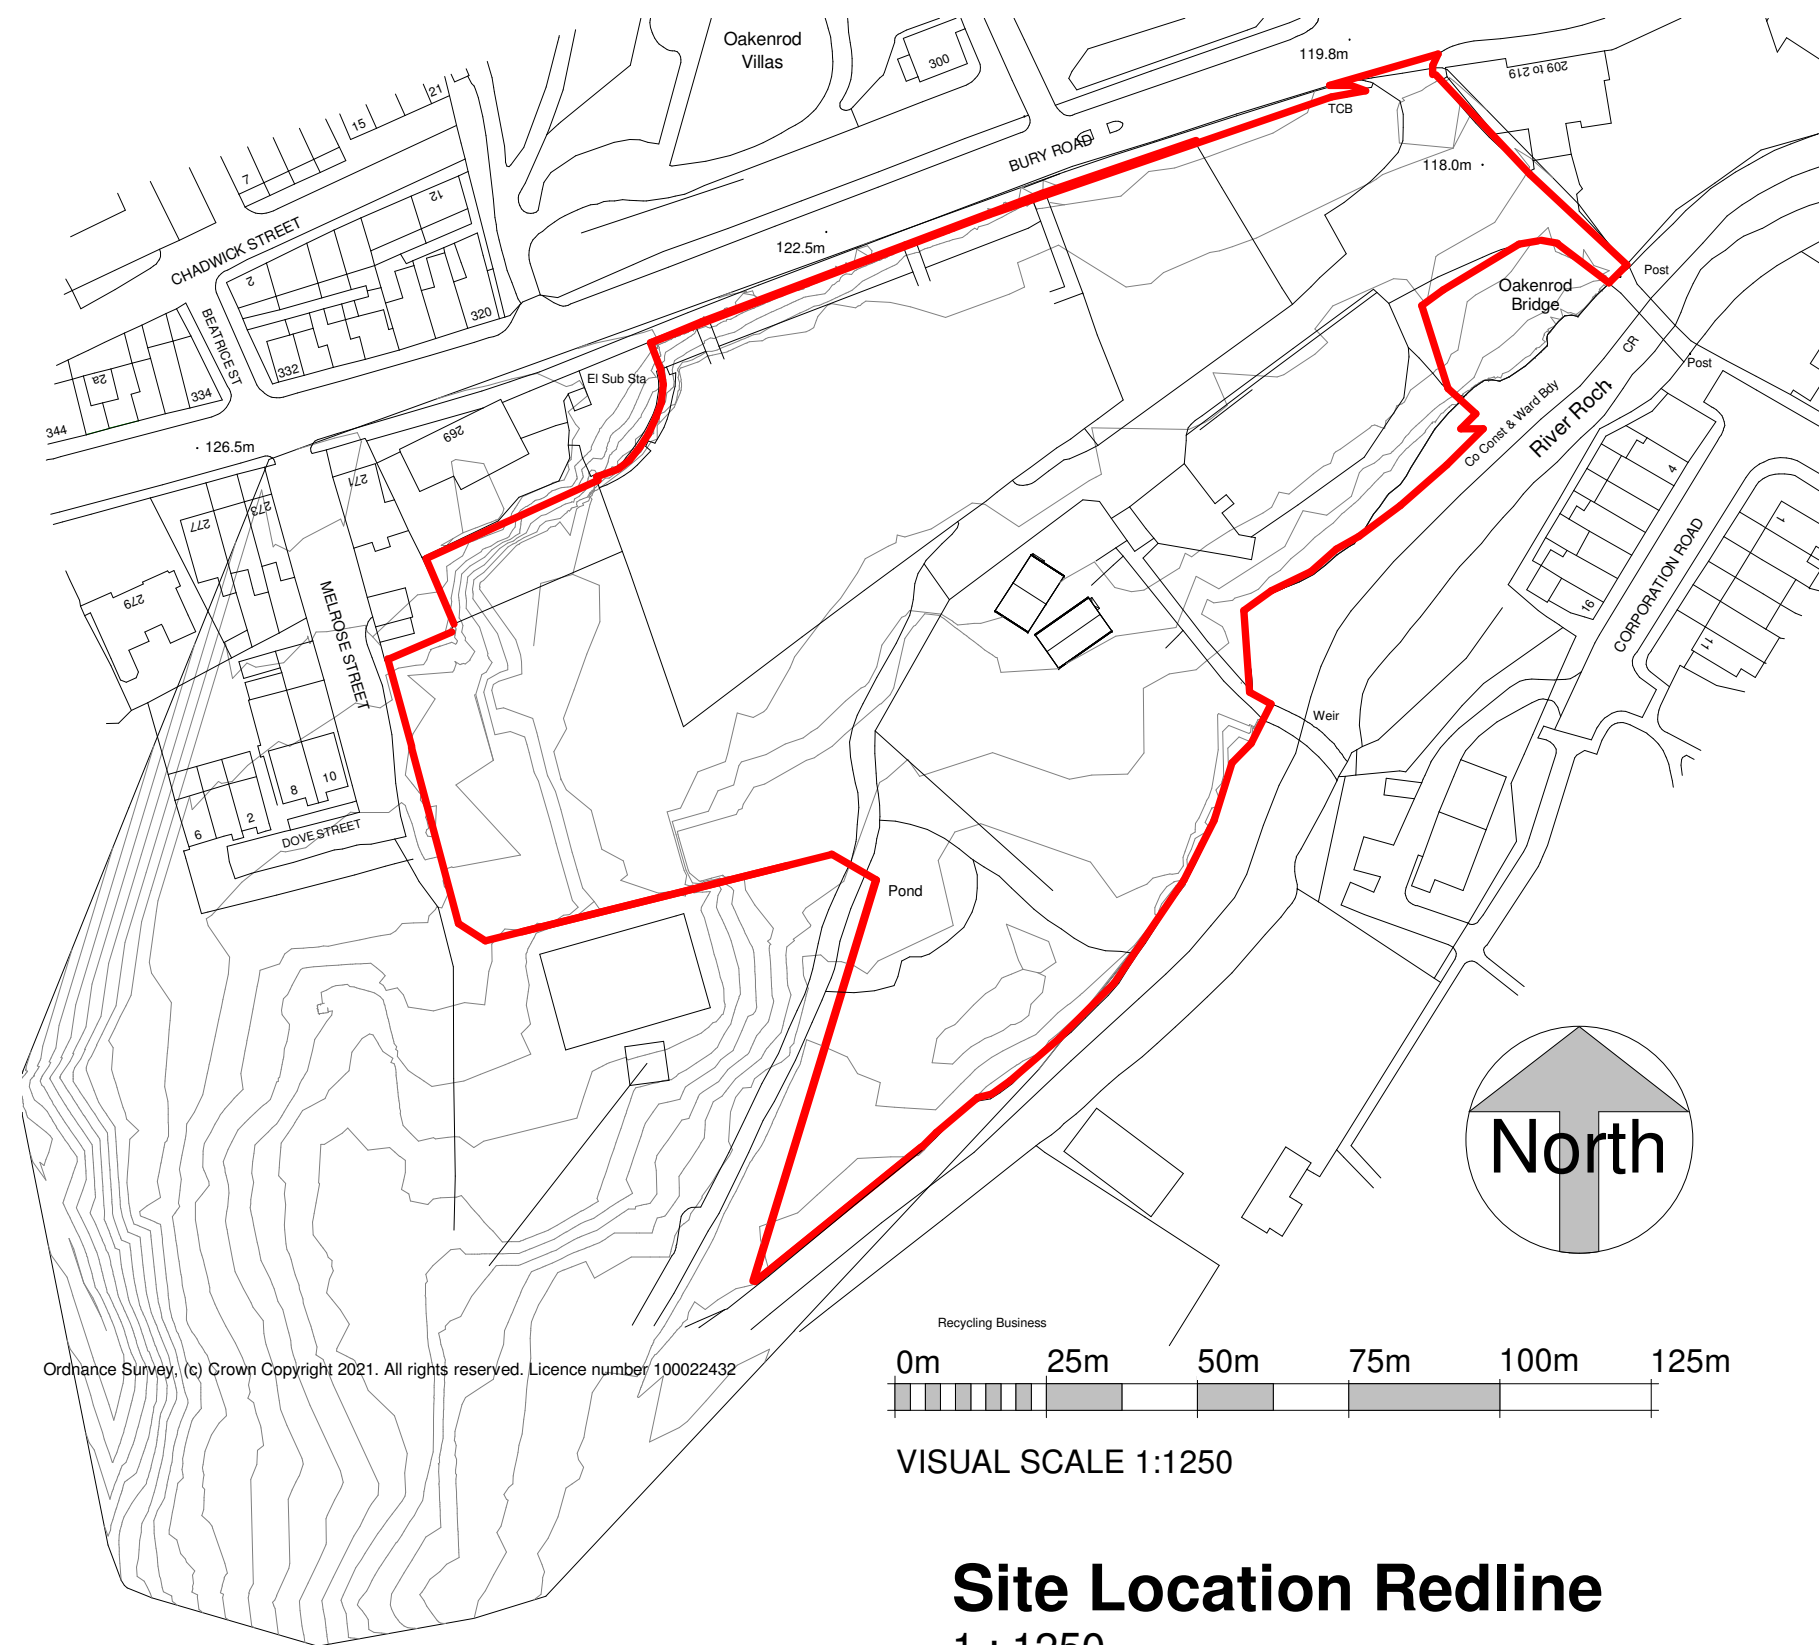

Site Location Redline
1 : 1250

nicol thomas

No.	Description	Date

Hallmark Developments

Oakwood, Rochdale

Site Plan / Location Plan		
Project number	M4832	P(01)
Date	06/05/22	
Drawn by	AS	Scale 1 : 1250
Checked by	GRF	