



IF IN ANY DOUBT PLEASE ASK THE ARCHITECT FOR CLARIFICATION.

DO NOT SCALE FROM DRAWING. ALL DIMENSIONS TO BE CHECKED ON SITE

THE COPYRIGHT FOR THESE DRAWINGS REMAINS THE PROPERTY OF THE ARCHITECT, THEY MUST NOT BE REPRODUCED IN ANY WAY WITHOUT THE ARCHITECT'S PRIOR WRITTEN CONSENT.

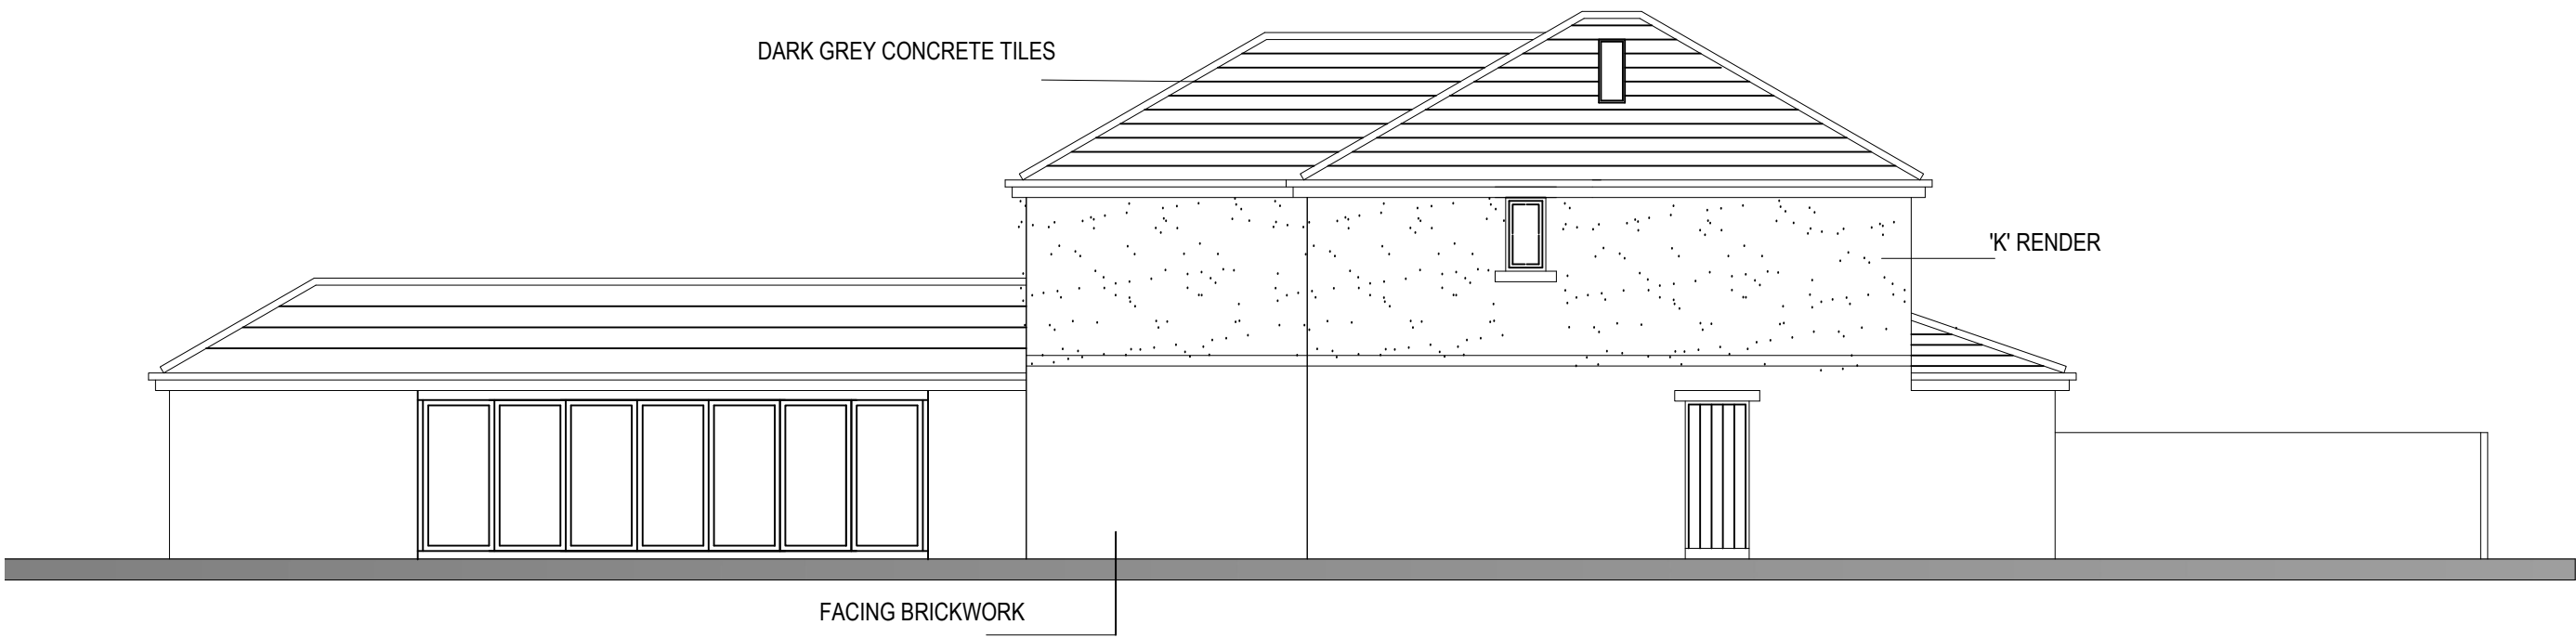

PROPOSED SIDE ELEVATION

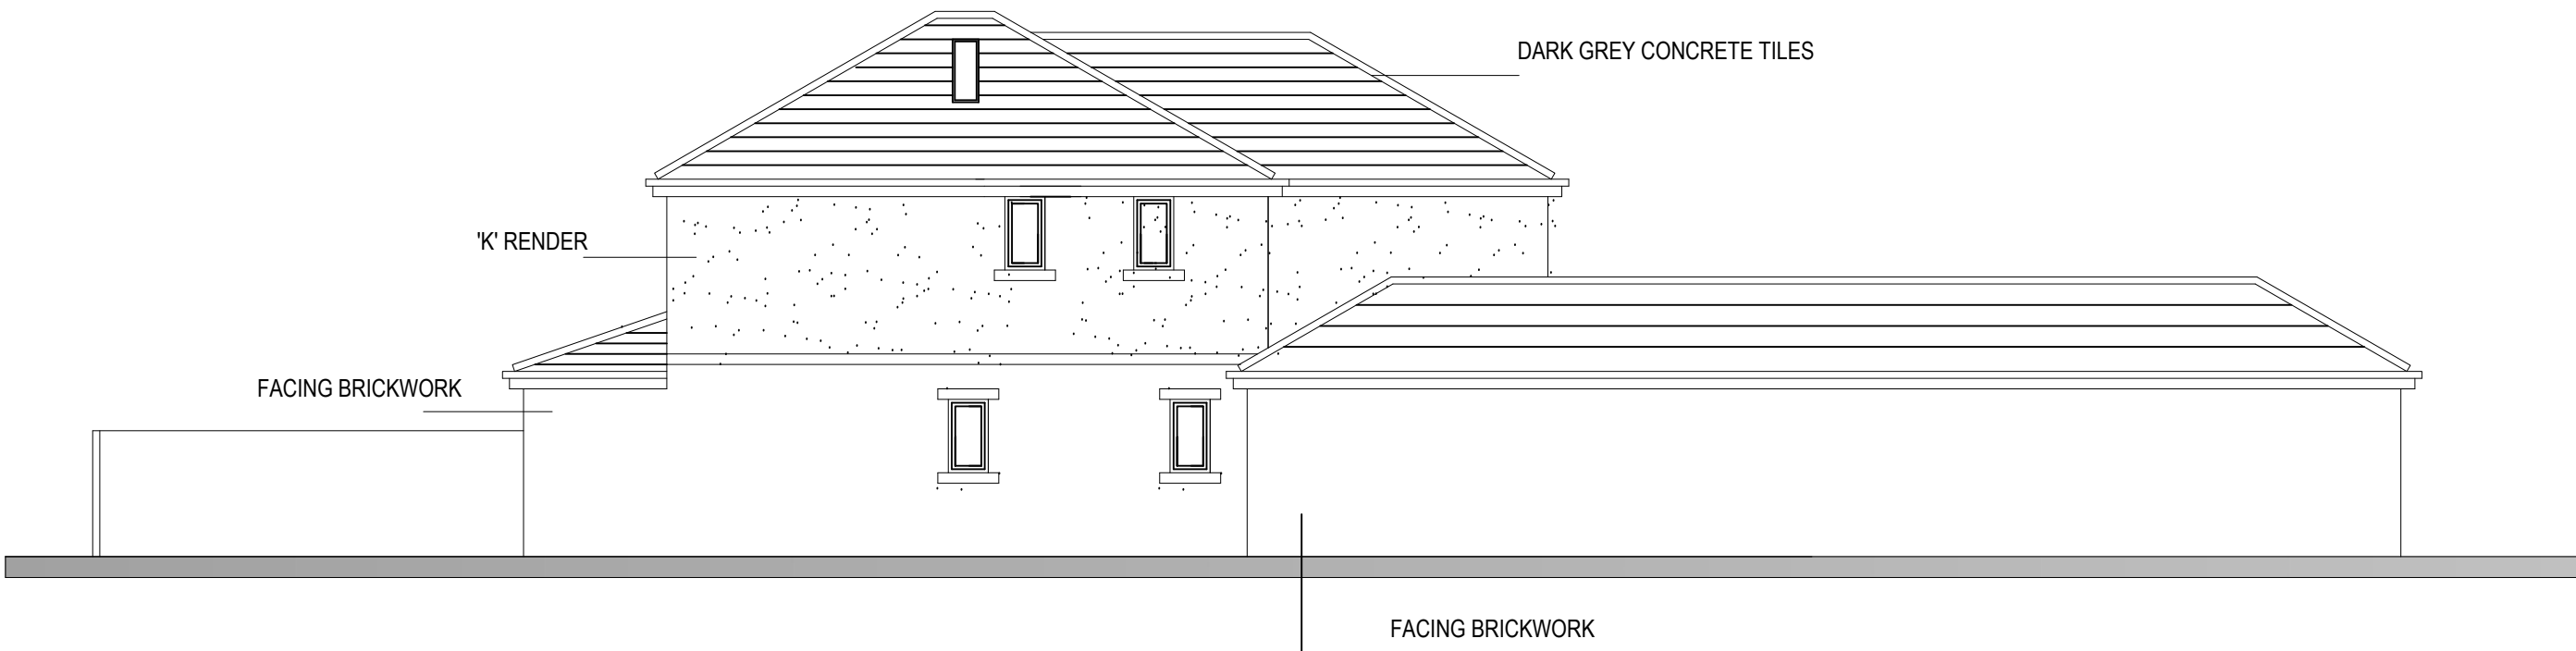


PROPOSED SIDE ELEVATION



PROPOSED FRONT ELEVATION



PROPOSED REAR ELEVATION

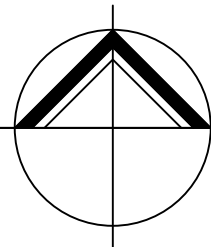

**NORTHERN
DESIGN**

(OLDHAM)
CHARTED ARCHITECTS

NORTHERN DESIGN
17 STATION LANE
GROTTON
OLDHAM
OL4 5GY

TELEPHONE : 07753 859616

CLIENT

MR & MRS F CHAUHDRY

PROJECT

PROPOSED EXTENSIONS AND
ALTERATIONS 54 NORDEN ROAD
BAMFORD

DRAWING TITLE

PROPOSED ELEVATIONS

Rev.	Notes	Date	Drawn
A	PLANNING	05.23	AD
B	PLANNING	06.23	AD

SCALE

1:100 AT A1

06.22

AD

PROJECT No.	DRAWING No.	Rev.
2239	14	B