


This drawing is provided as a document to gain either Planning Permission or Building Regulation approval purposes only. It is not a guarantee that a Planning Permission will be granted. The Woodlands Ltd. No copies to be made from the drawing without the written consent of James Campbell Associates Ltd.


The contract for the works is between the client and the / their contractor. Contractor to what site, study the details provided

within the drawing and be familiar with both the work to be carried out in accordance with the details provided. Any stated Standards and carry a spanning BBA certificate. The materials specified within this drawing are a guide for the contractor as they are not intended to be used as a specification. The materials must be from James Campbell Associates Ltd. Any discrepancies discovered or items found that where not visible at the time of the field survey should be reported to James Campbell Associates Ltd for consultation with our client.

CONSTRUCTION NOTES:-

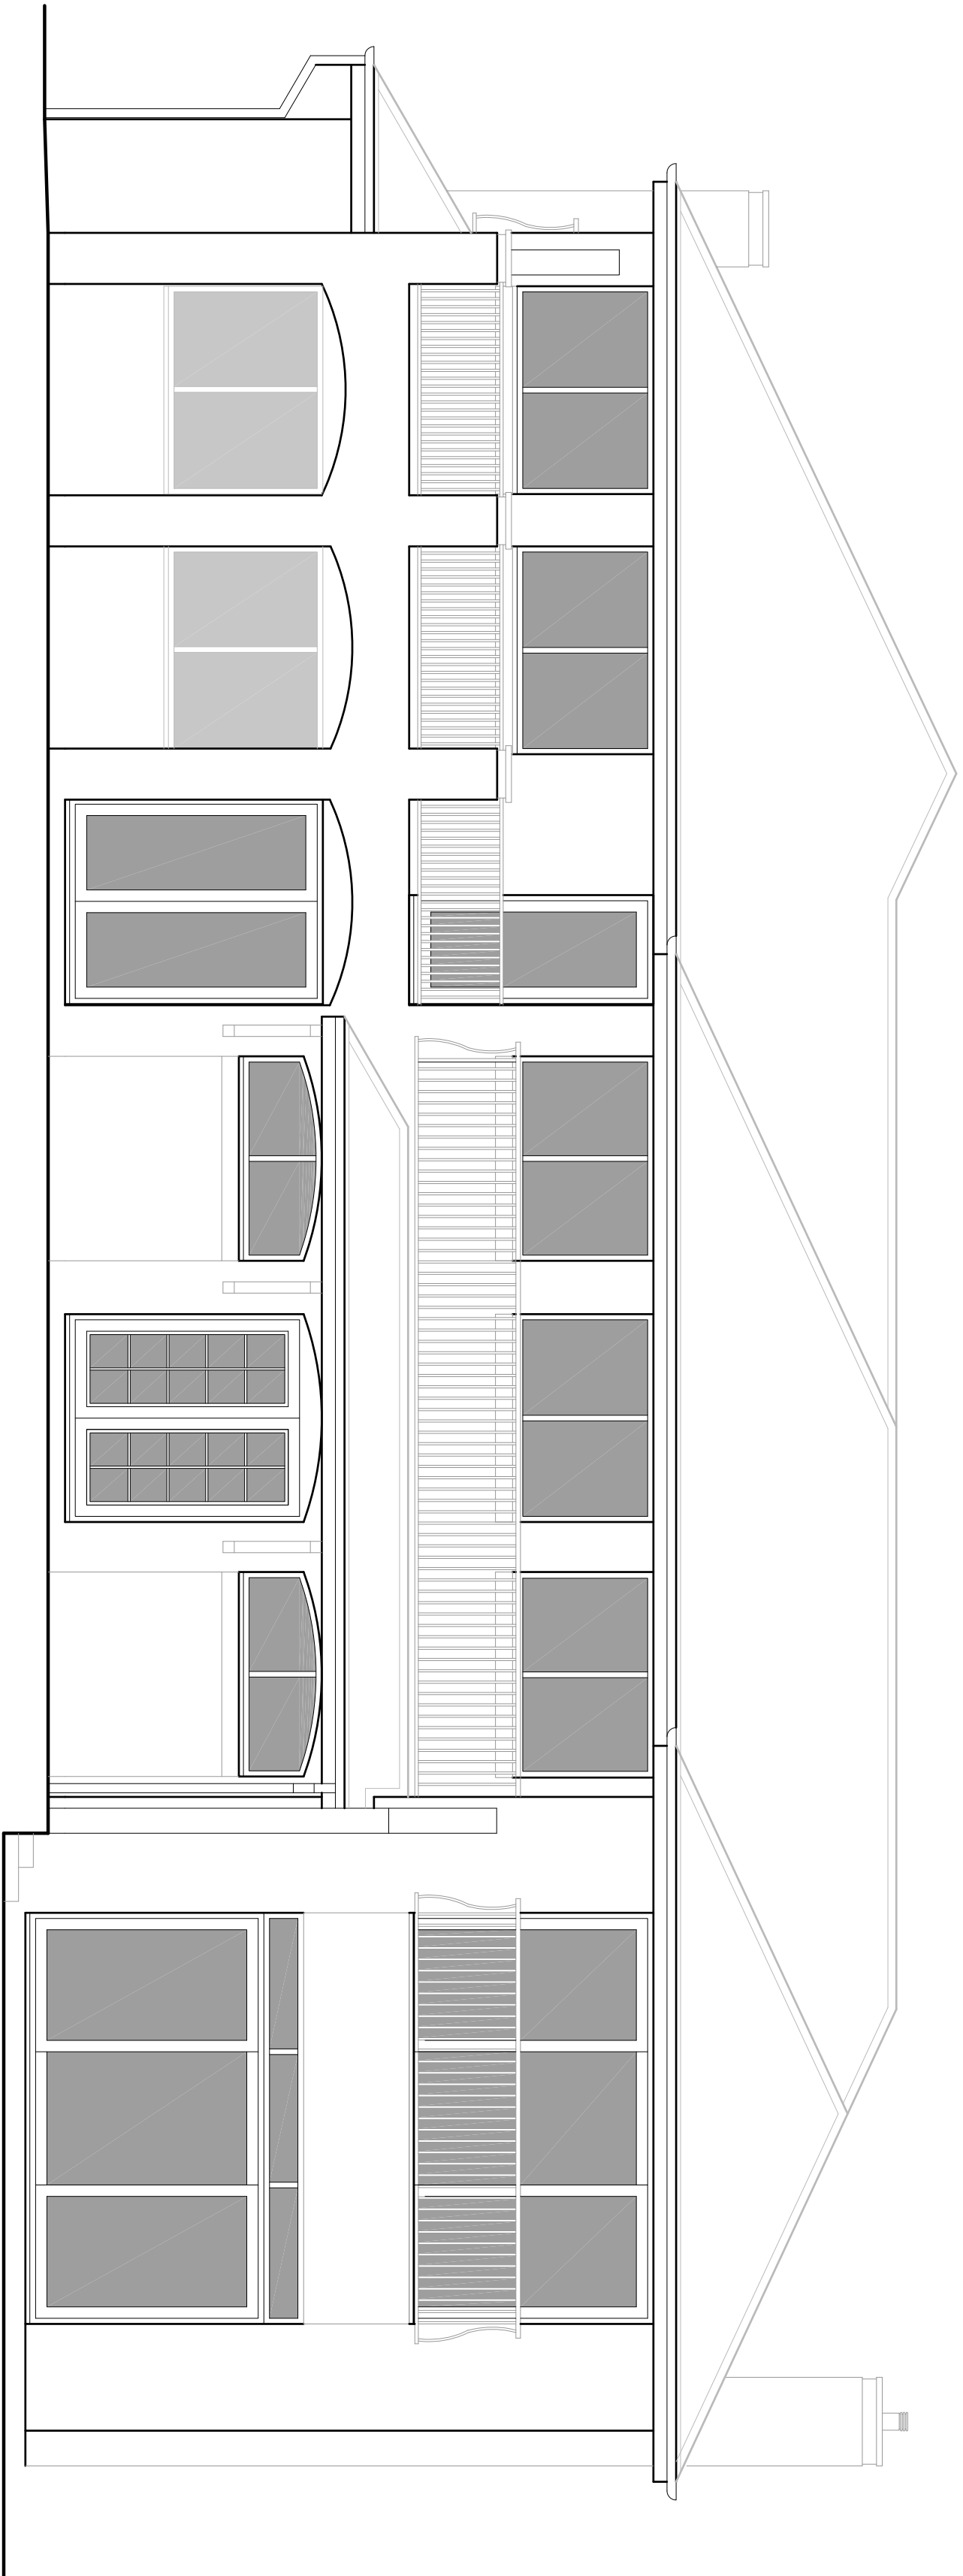

EXISTING FRONT ELEVATION

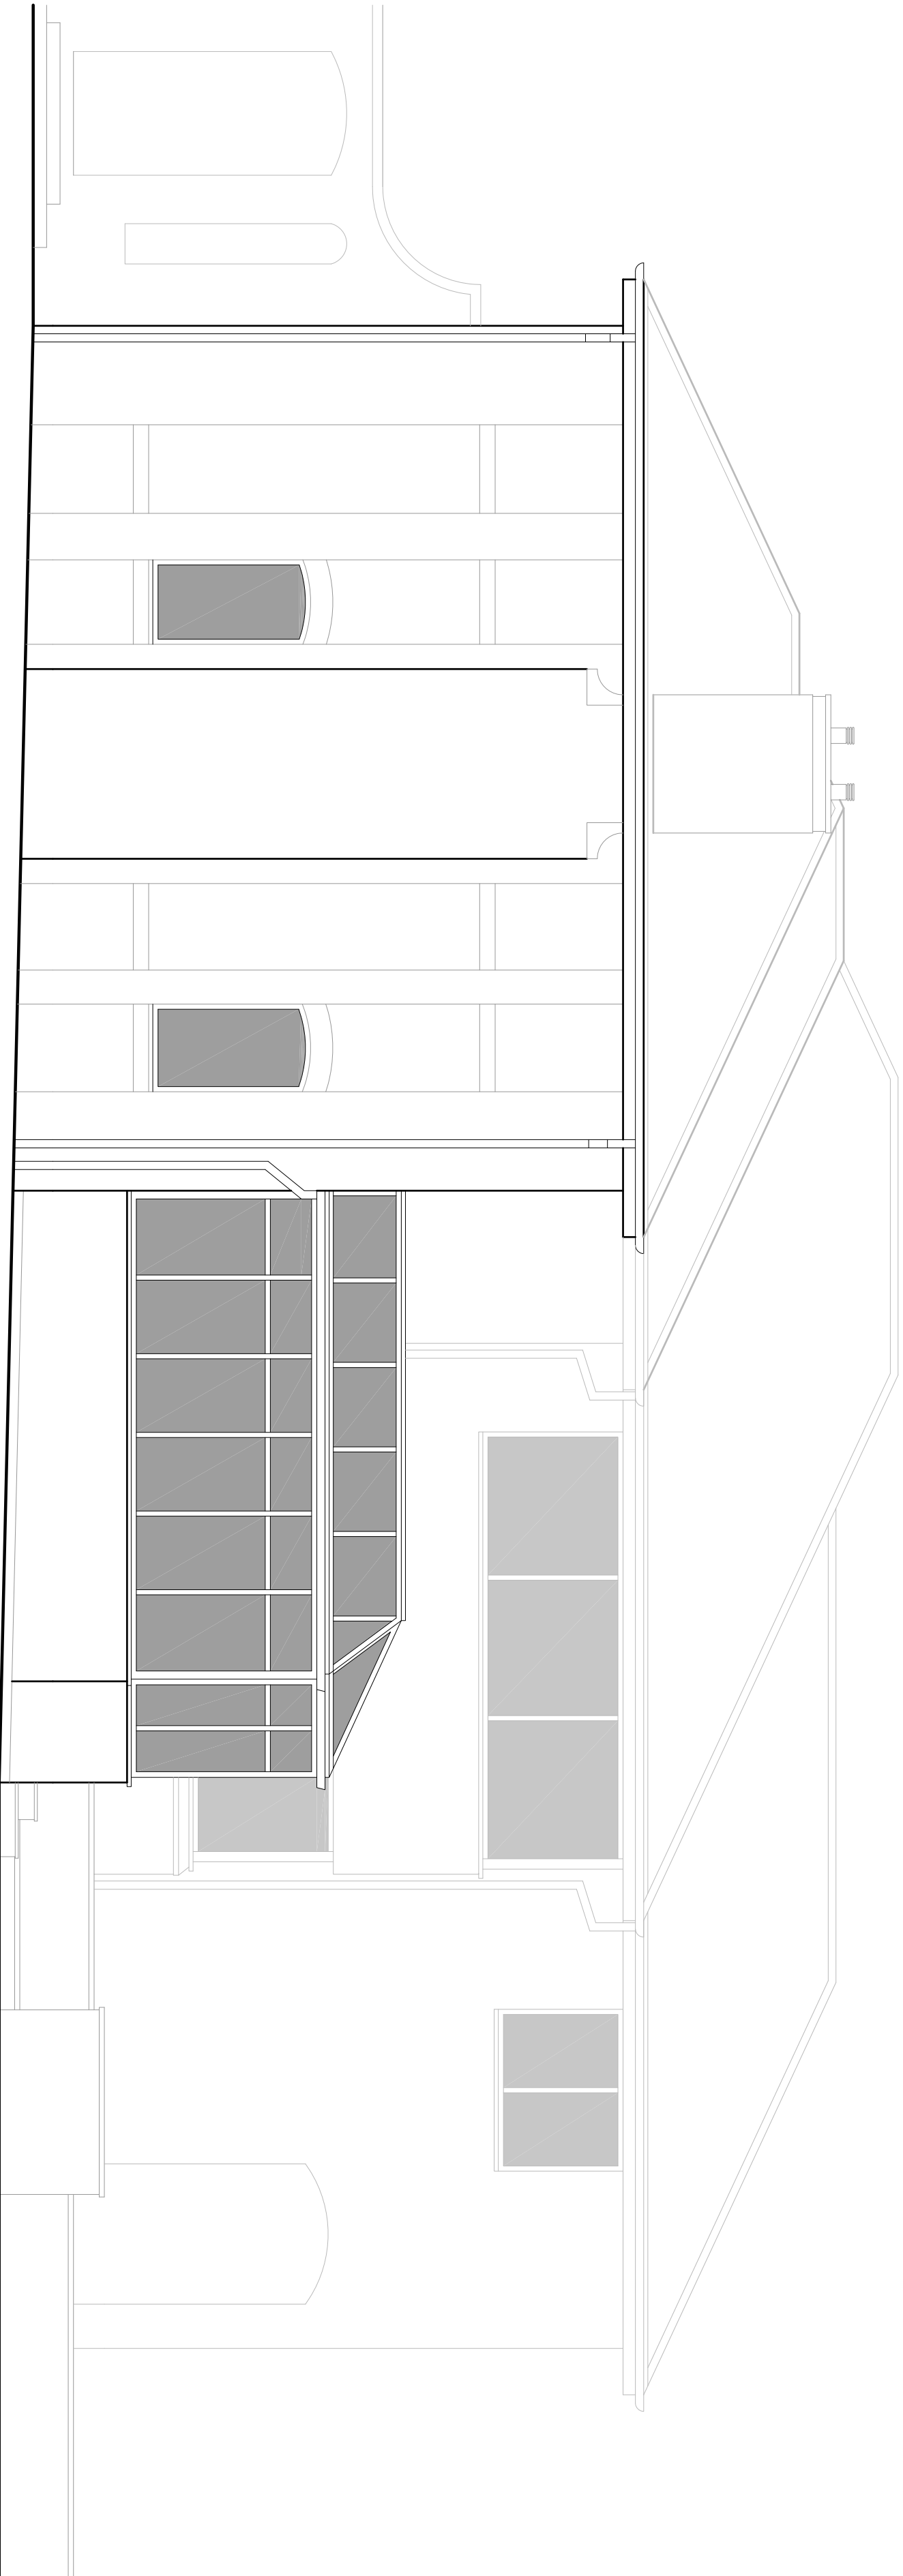

EXISTING SIDE ELEVATION 1

DRAWING TITLE		EXISTING ELEVATIONS 1	
PROJECT		The Woodlands Canterbury Close Bamford Rochdale	
PROPOSED EXTENSIONS & ALTERATIONS			
LOCATION			
DRAWN:-		DRAWING NUMBER:-	
DATE:-			
SCALE:-		1:50 @ A1	
ISSUE:-		18.1882.3	



Campbell House
173 Rochdale Road
Bamford
Rochdale
OL16 3BN

Tel: 01706 354888
Mob: 07817 623183
Email: admin@jamescampbellassociates.co.uk
Web: www.jamescampbellassociates.co.uk